

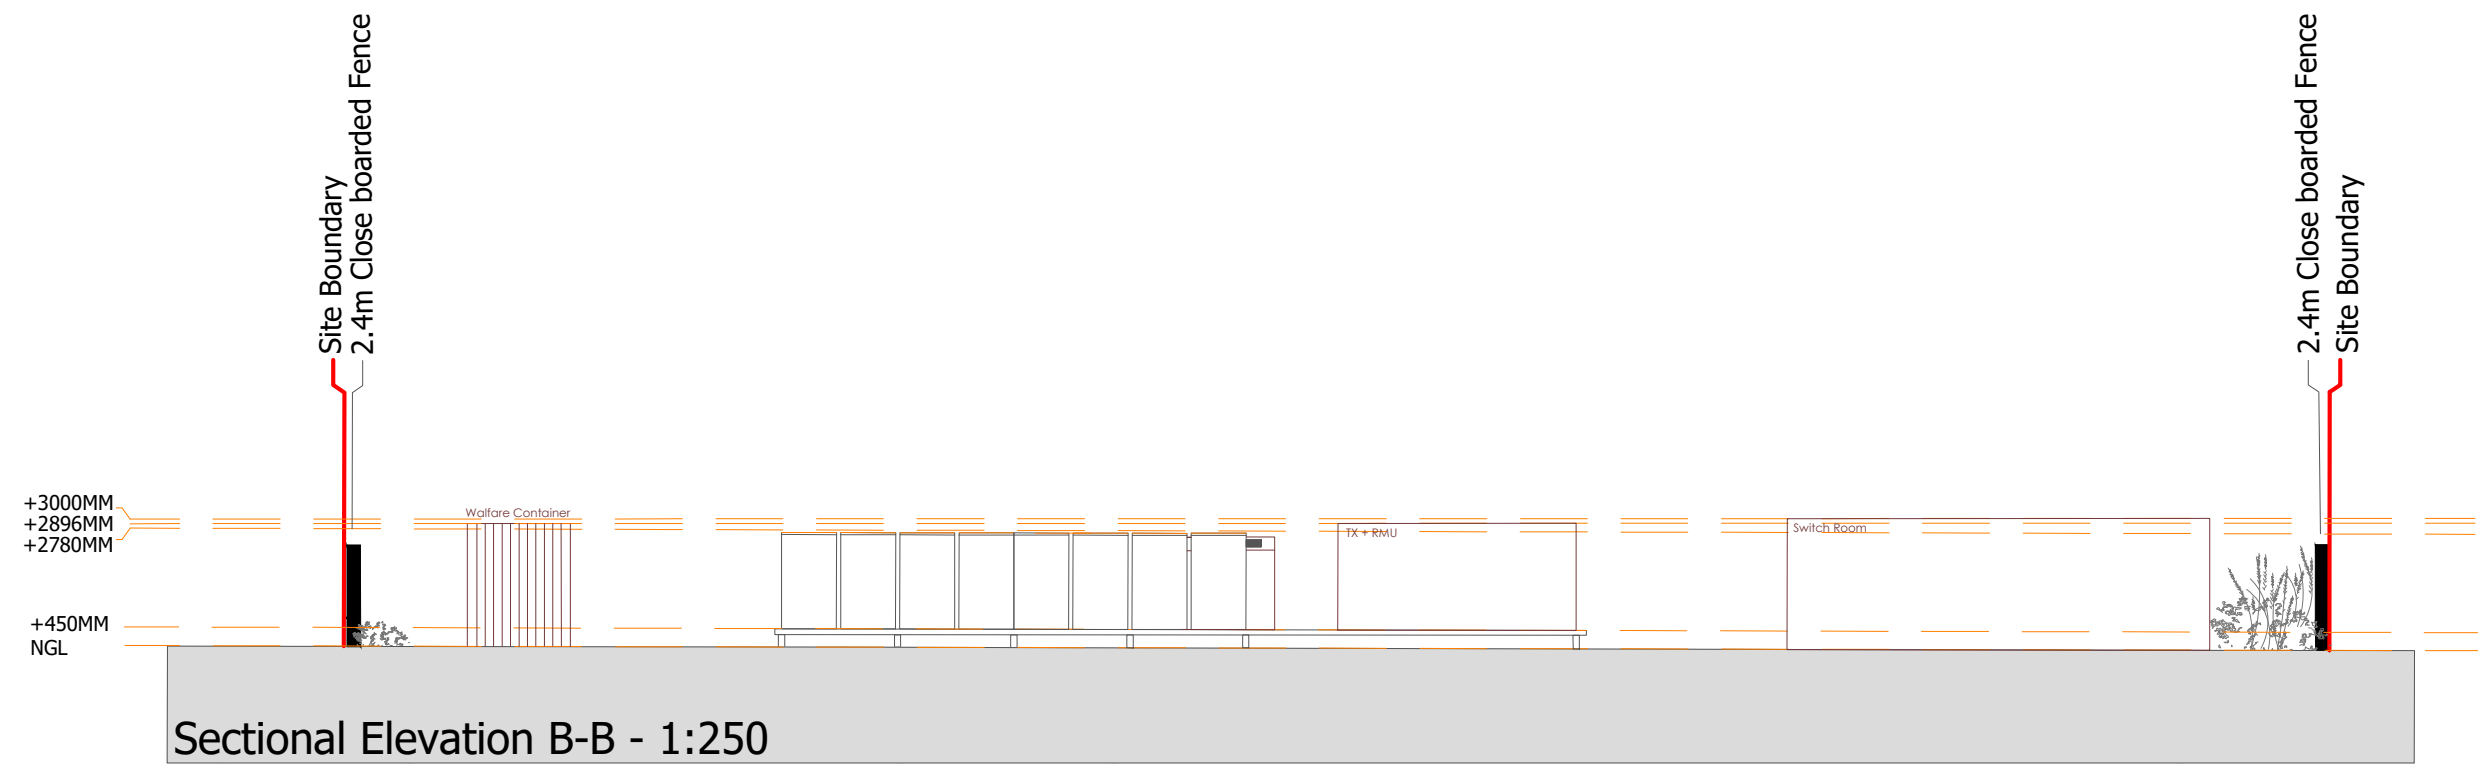
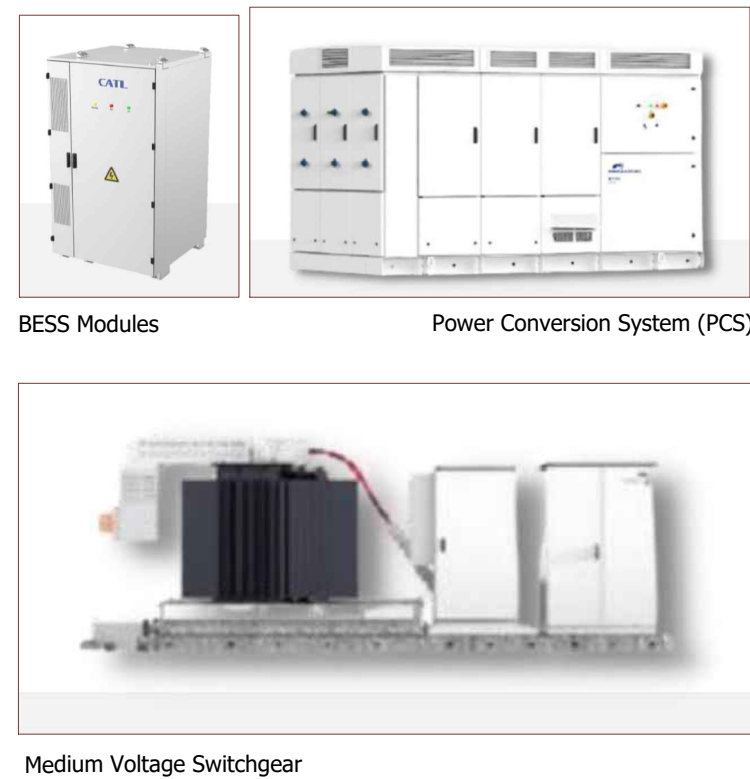


The scaling of this drawing cannot be assured

Revision		Date	Drn	Ckd
A	UPDATED TO CLIENTS COMMENTS	19.10.21	RS	IR
B	UPDATED TO CLIENTS COMMENTS	20.10.21	RS	IR
C	UPDATED TO REVISED FENCE HEIGHT	06.05.22	RS	JT

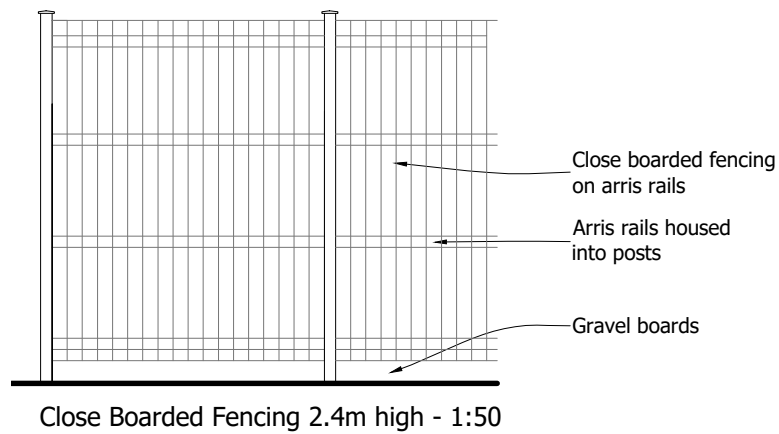

Key

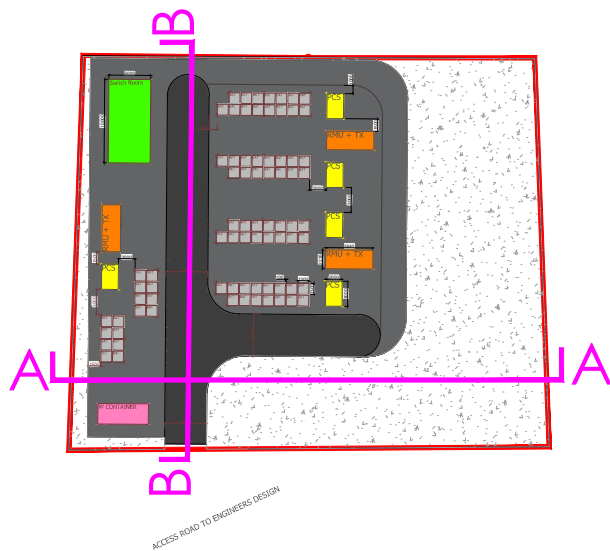

Project			
Battery Storage Facility			
Gresley			
Drawing Title			
Boundary And Sectional Elevation			
Date	Scale	Drawn by	Check by
06.10.2021	As Shown @A3	RS	IR
Project No	Drawing No	Revision	
32445	DET-GRE-03	C	

BARTON

WILLMORE

now

Stantec

Town Planning • Master Planning & Urban Design • Architecture •

Landscape Planning & Design • Infrastructure & Environmental Planning •

Heritage • Graphic Communication •

Communications & Engagement • Development Economics

bartonwillmore.co.uk

100

200

300

400

500

Offices at Birmingham Bristol Cambridge Cardiff Ebbw Vale Edinburgh

Glasgow Leeds London Manchester Newcastle Reading Southampton