
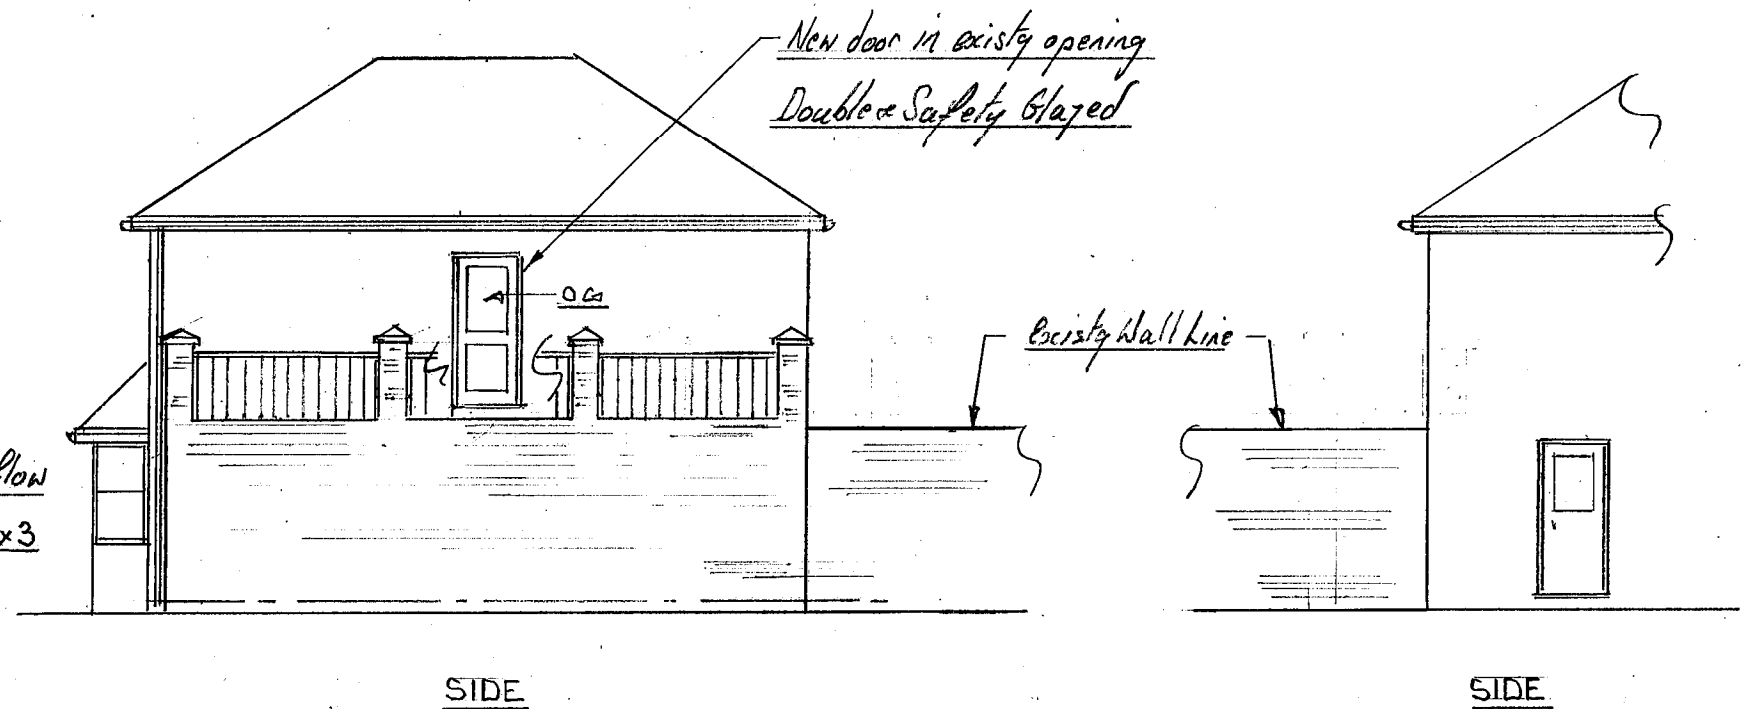


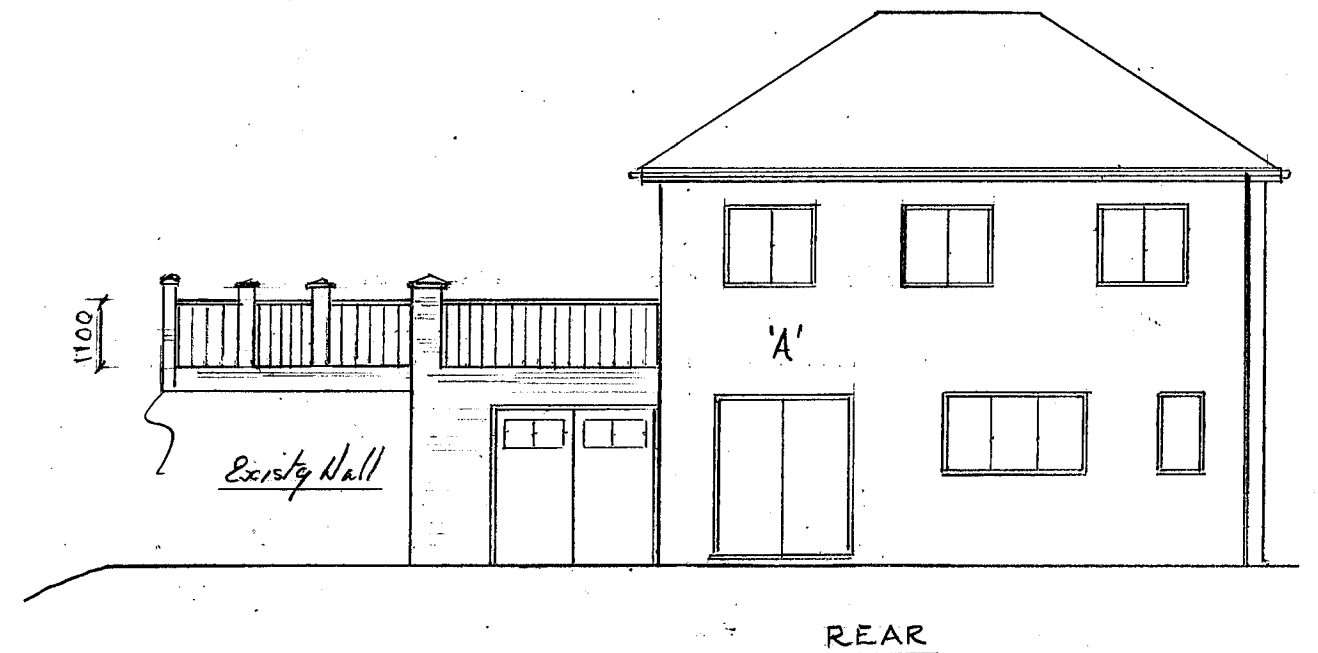

Rev. A' to rear section of balcony 27-05-22

Philip C Anthony – Building Services Consultant 40 Uttoxeter Road, Mickleover, Derby. DE3 9GE
Tel. 01332 513539 mobile. 078701 48111 email. phil48472@gmail.com

Project: Proposed Building Work for Mr D Giraldo at 21 Sandford Brook Hilton Derby DE65 5HQ

Scale: 1:100 at A3

Drawing No. 2203-22/ sheet 1 of 2 Rev & A