


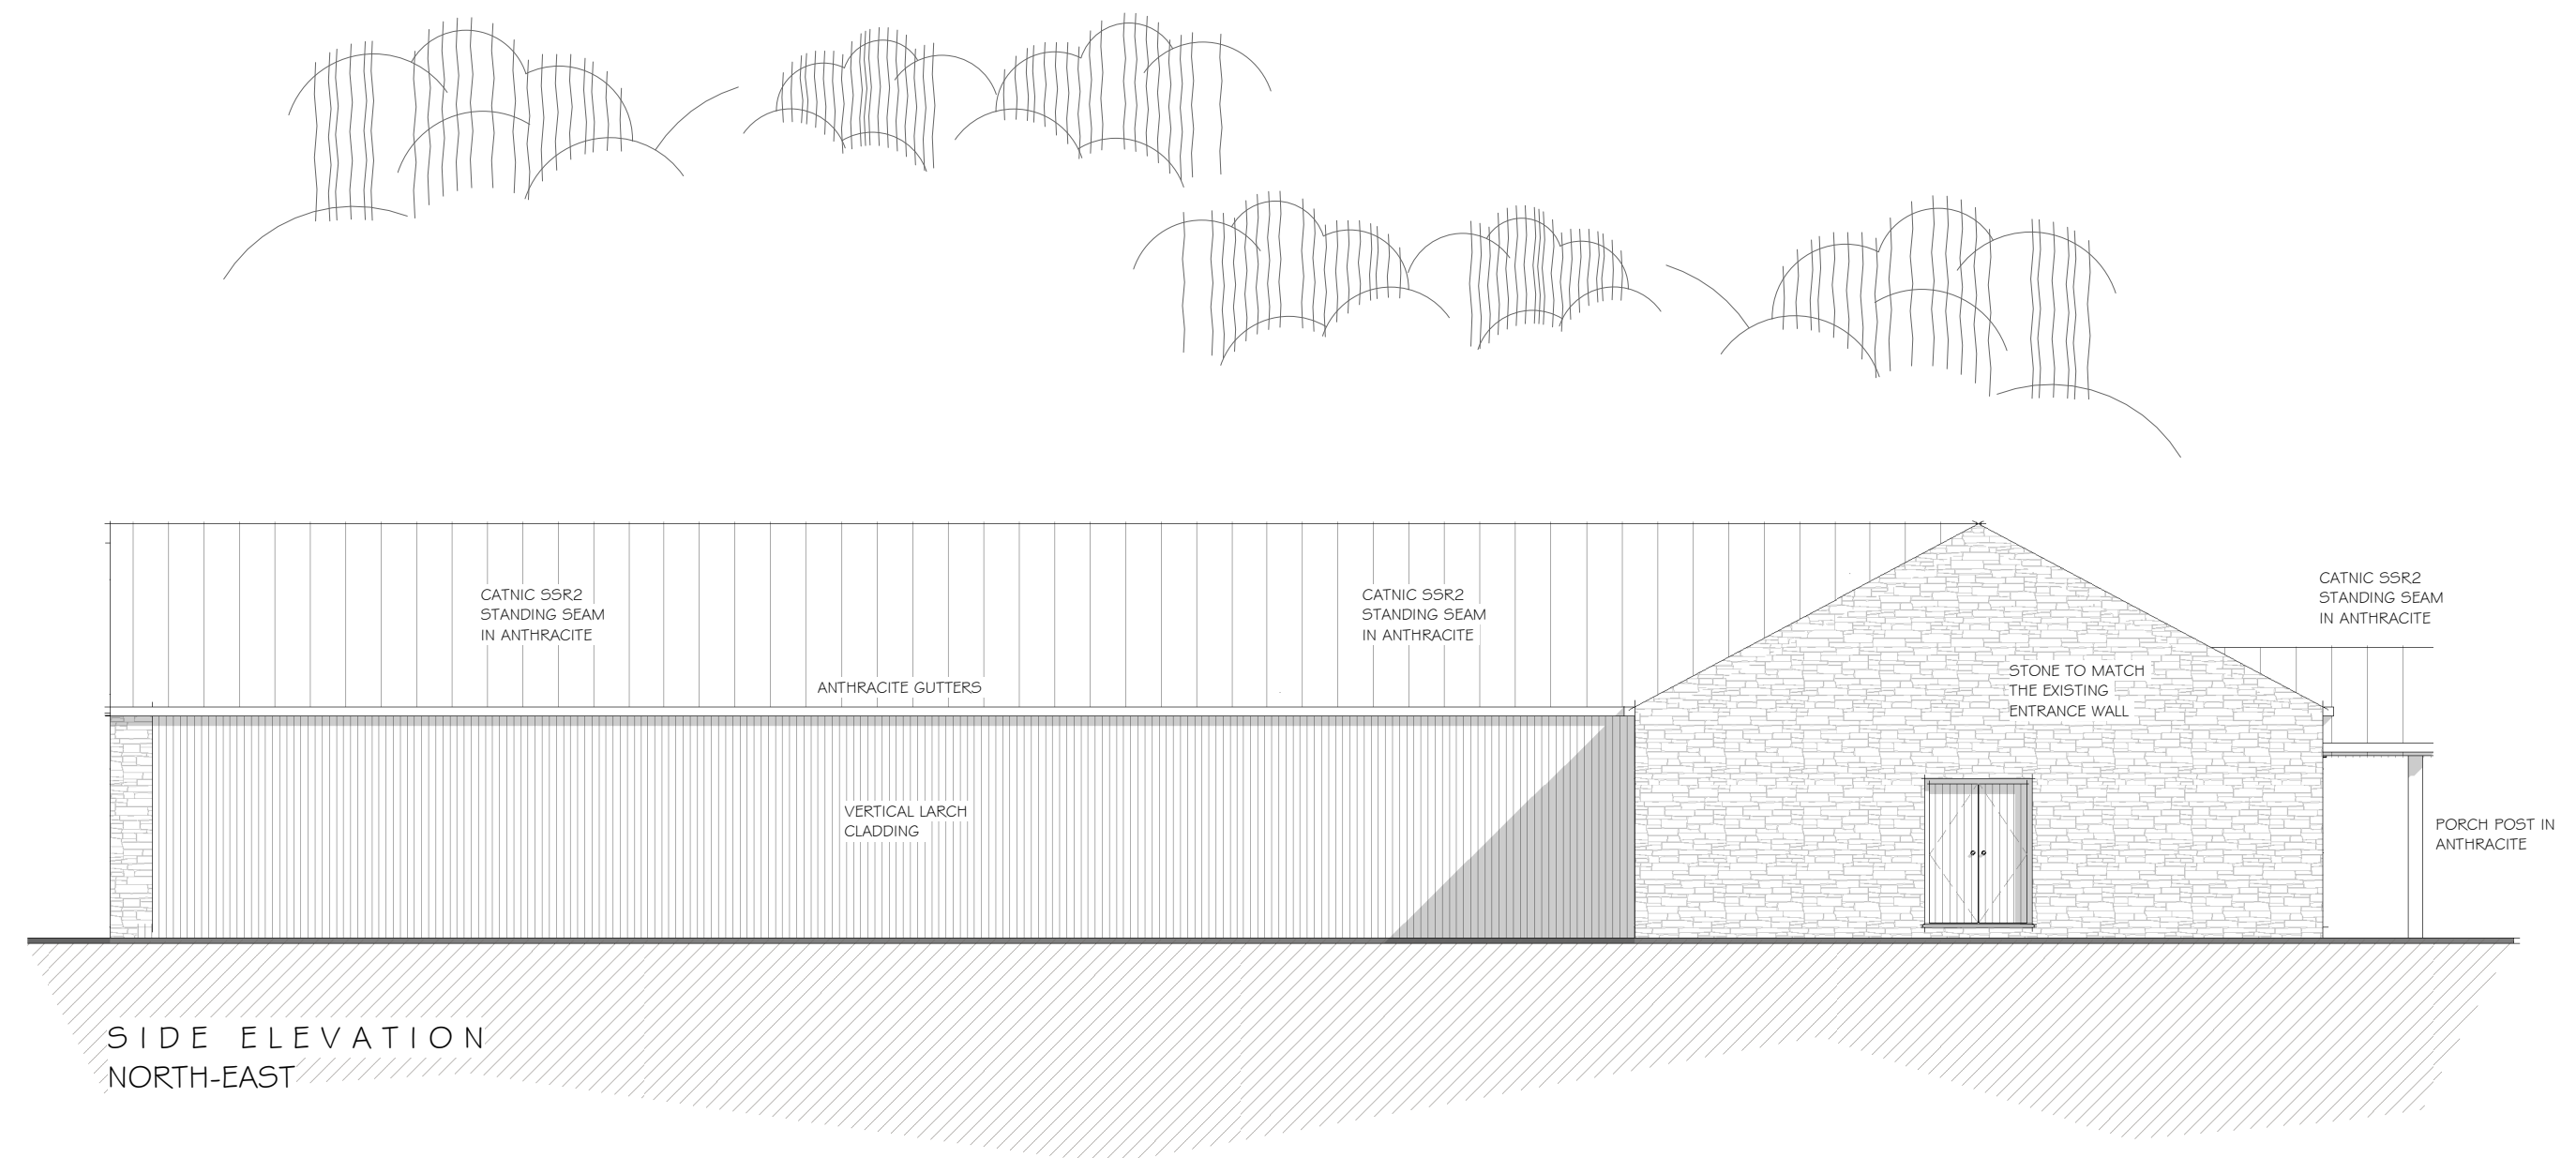


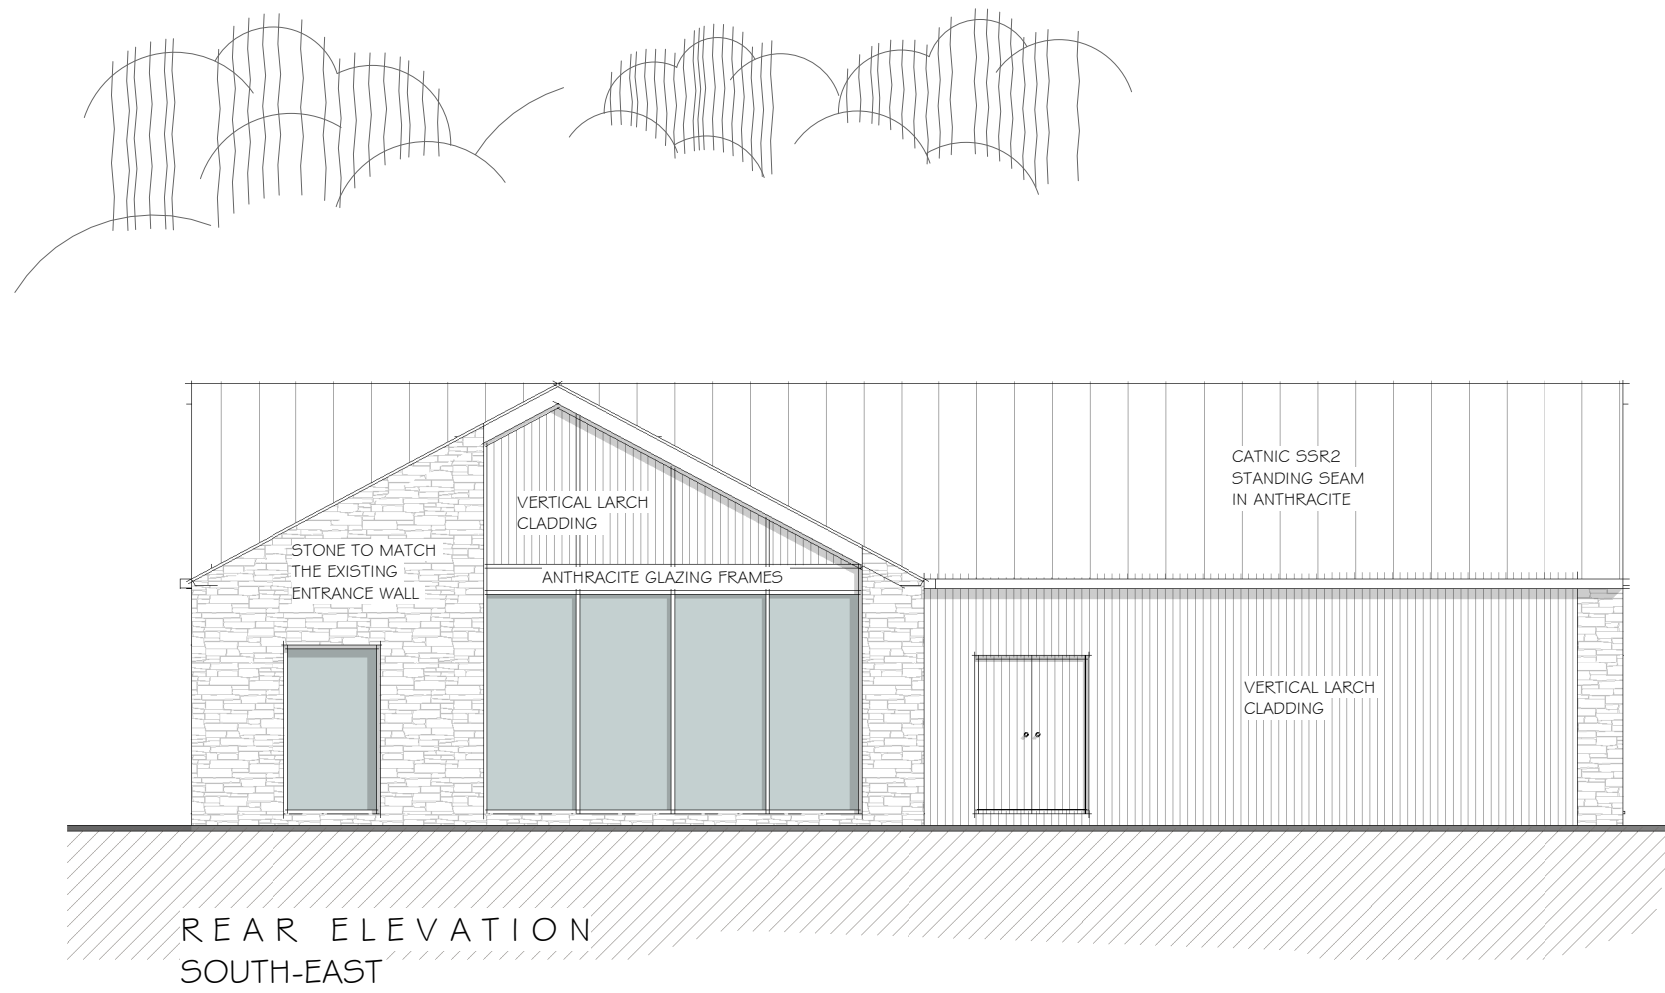

STONE WALLS TO MATCH THE EXISTING ENTRANCE WALL

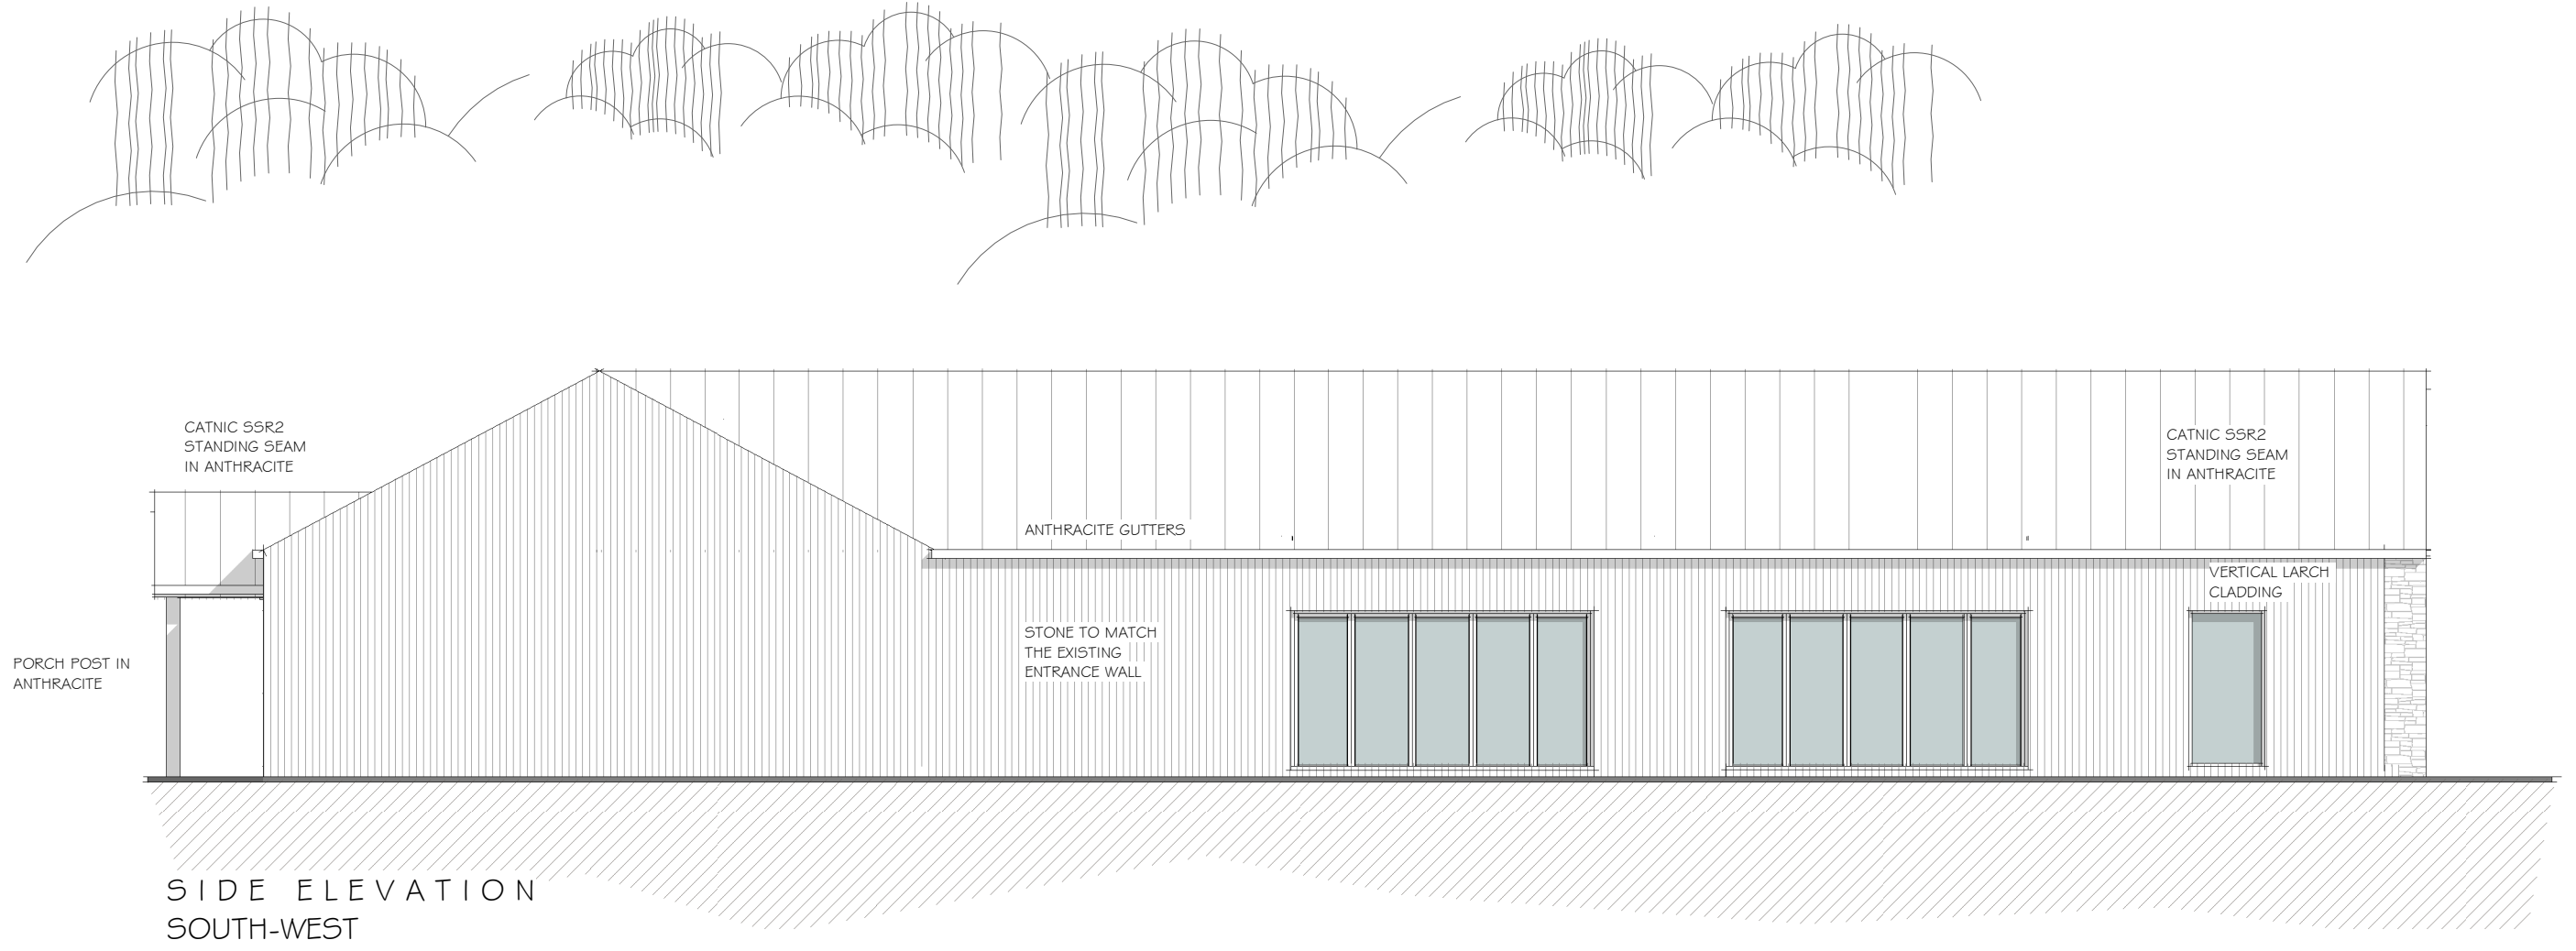

VERTICAL LARCH CLADDING TO MATCH THE EXISTING LODGES

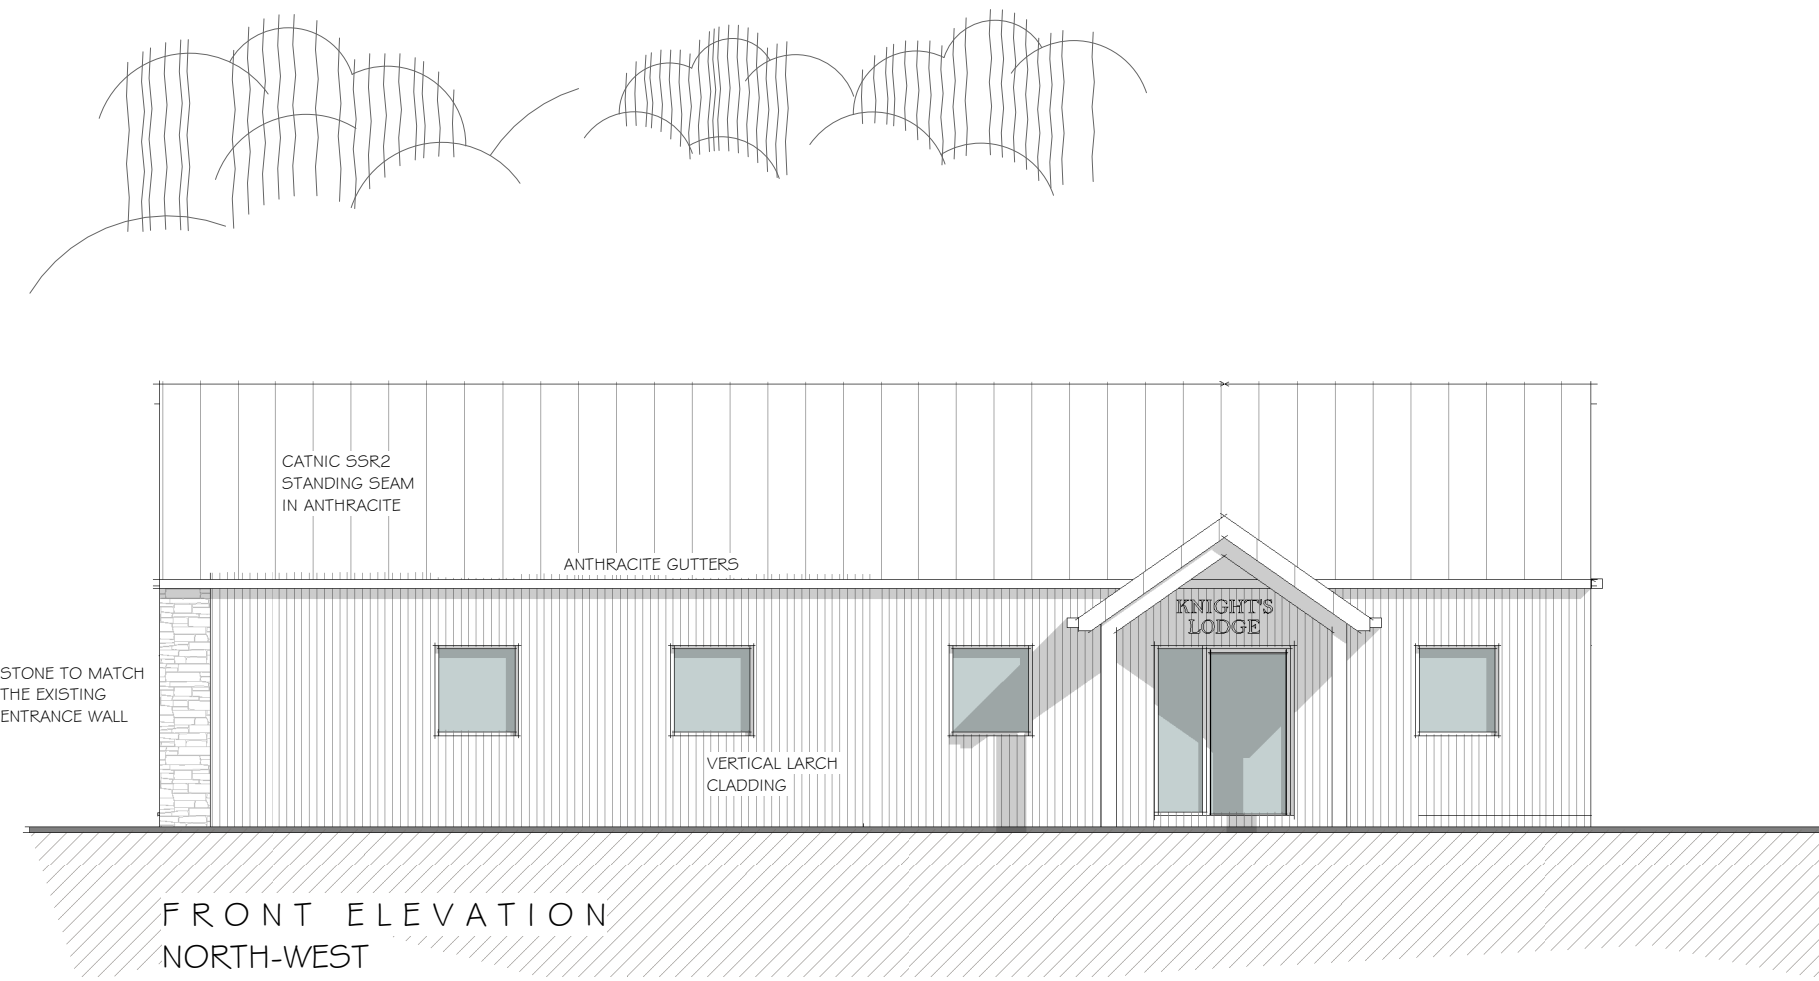


CATNIC SSR2 STANDING SEAM IN ANTHRACITE
<https://catnic.com/products/ssr2-roofing-and-cladding>




WINDOWS, DOORS, GUTTERS, DOWNPIPES & POSTS TO BE IN RAL 7016 (ANTHRACITE)

Rev A: Planning amendments - AM 08/06/2022

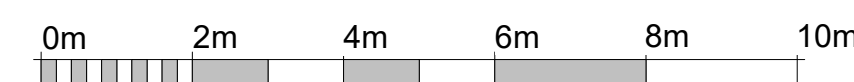

VISUAL SCALE 1:100 @ A1

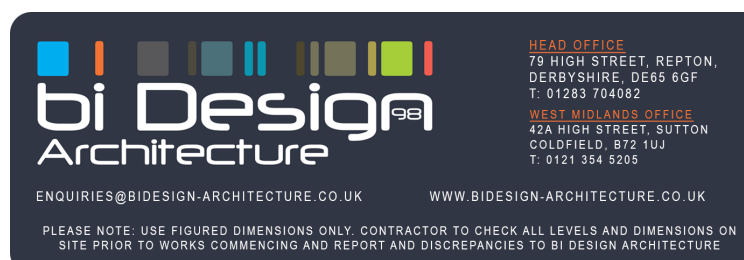

Project: Proposed Leisure Complex at

Address: Knights Lodges, Bretby, Derbyshire

Client: Willshee

Drawing: Revised Planning - Maternal Schedule

Job Ref: I560W Date: 08/06/2022

Drawn By: AM Checked By: DB

Scale: 1:100 Drawing No:

Paper size: A1 21a

MEMBER OF THE CHARTERED INSTITUTE OF BUILDING
MEMBER OF THE CHARTERED INSTITUTE OF ARCHITECTURAL TECHNOLOGISTS
AFFILIATE MEMBER OF THE ROYAL INSTITUTE OF BRITISH ARCHITECTS