


Revision		Date
A	Additional Spaces Added	22.02.22 JB
B	Spaces added after meeting	23.02.22 JB
C	Added Bike Rack	07.03.22 JB
D	Amended Bike Rack	14.03.22 JB
E	Addition of Motorcycle & Cycle Spaces	15.03.22 JB
F	Removed Units	17.06.22 JB

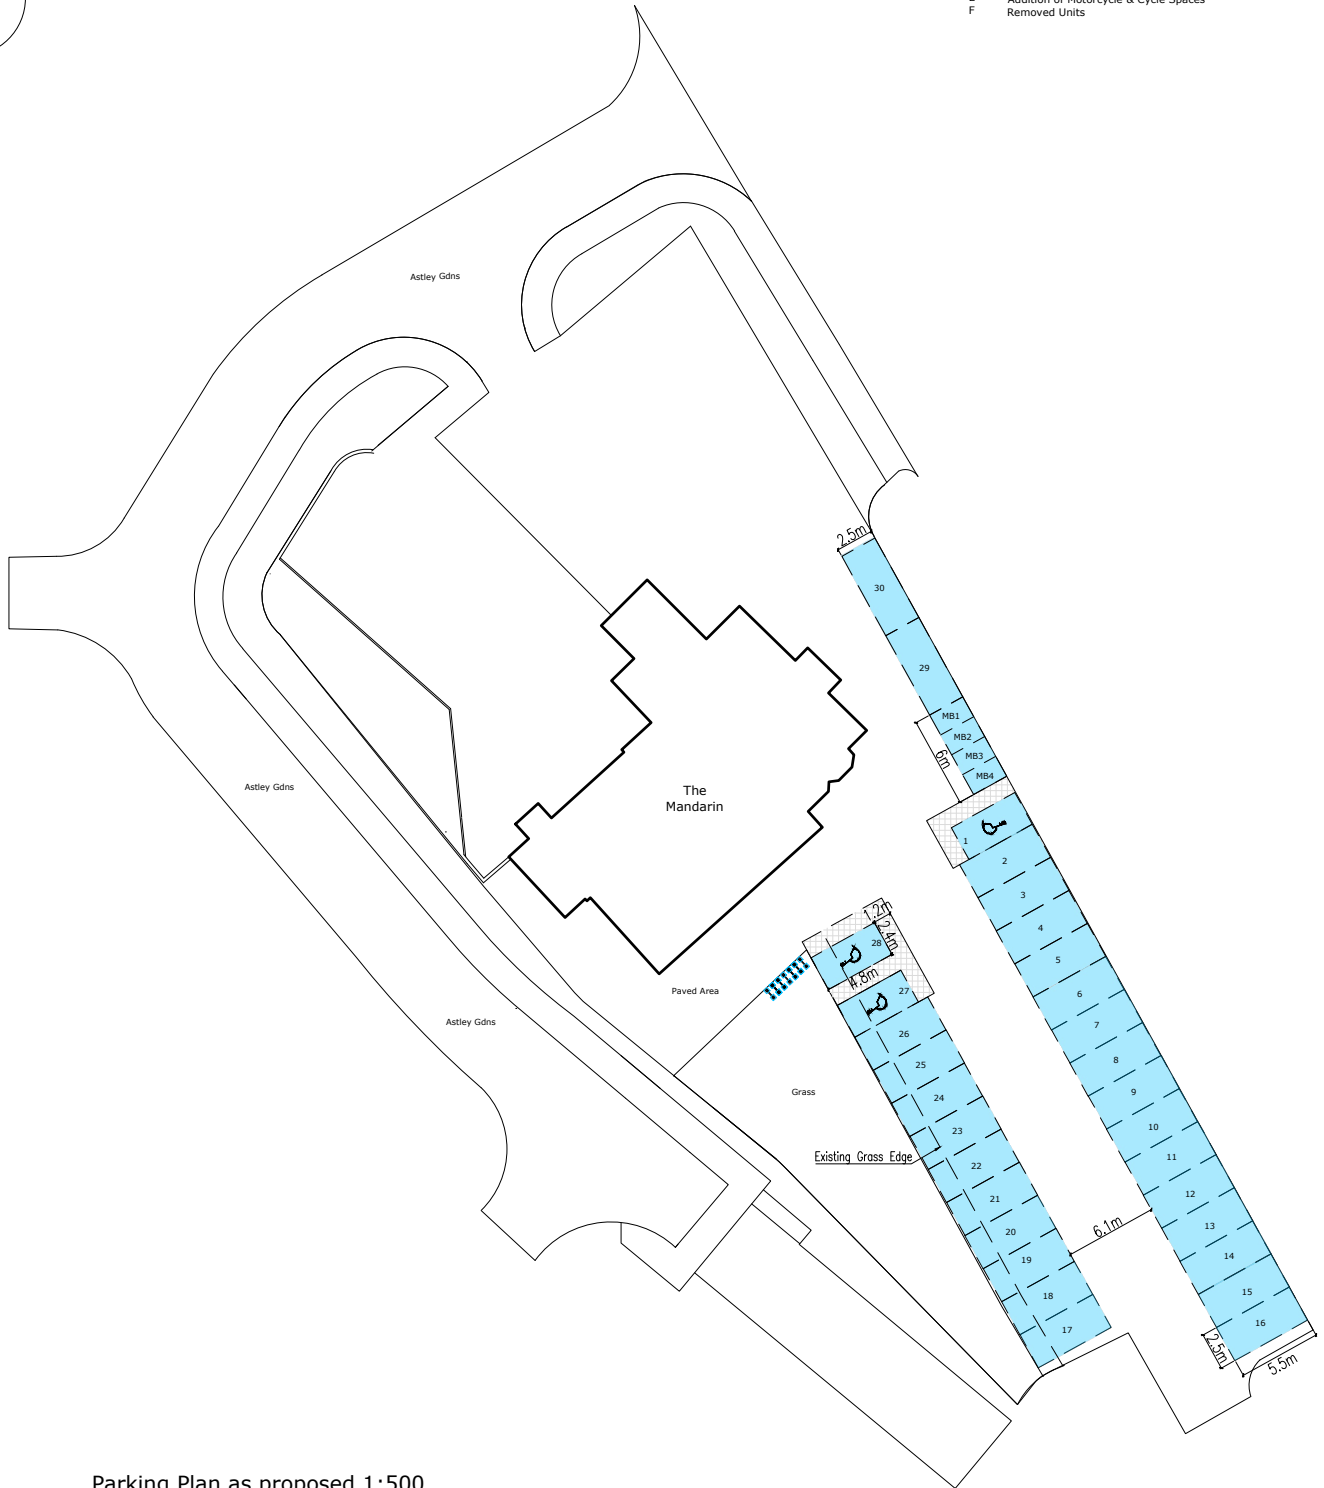

Parking Plan as proposed 1:500

KEY	
	Car Parking Spaces for The Mandarin (5.5mx2.5m, 6mx2.5m)

 Second Floor, Suite 3 Woburn House Vernon Gate Derby DE1 1UL Tel: 01332 347 371 E-mail: info@planningdesign.co.uk www.planningdesign.co.uk	PROJECT DESCRIPTION: Change of use of The Mandarin Hilton DE65 6FJ	
	DRAWING TITLE: Block Plan & Parking Plan as proposed	
CLIENT James Lee	DRAWN BY: JB	CHECKED BY: -
	DRAWING NUMBER: 004	REVISION: F
	SCALE: 1:500 @ A4	DATE: Feb 2022
STATUS PLANNING	DRAWING REF: 3548- 004	

© COPYRIGHT EXISTS ON THE DESIGNS AND INFORMATION SHOWN ON THIS DRAWING : The Contractor must verify all dimensions on site before making shop drawings or commencing work of any kind. No dimensions to be scaled from this drawing. Architect to be notified of any discrepancies in dimensions immediately