


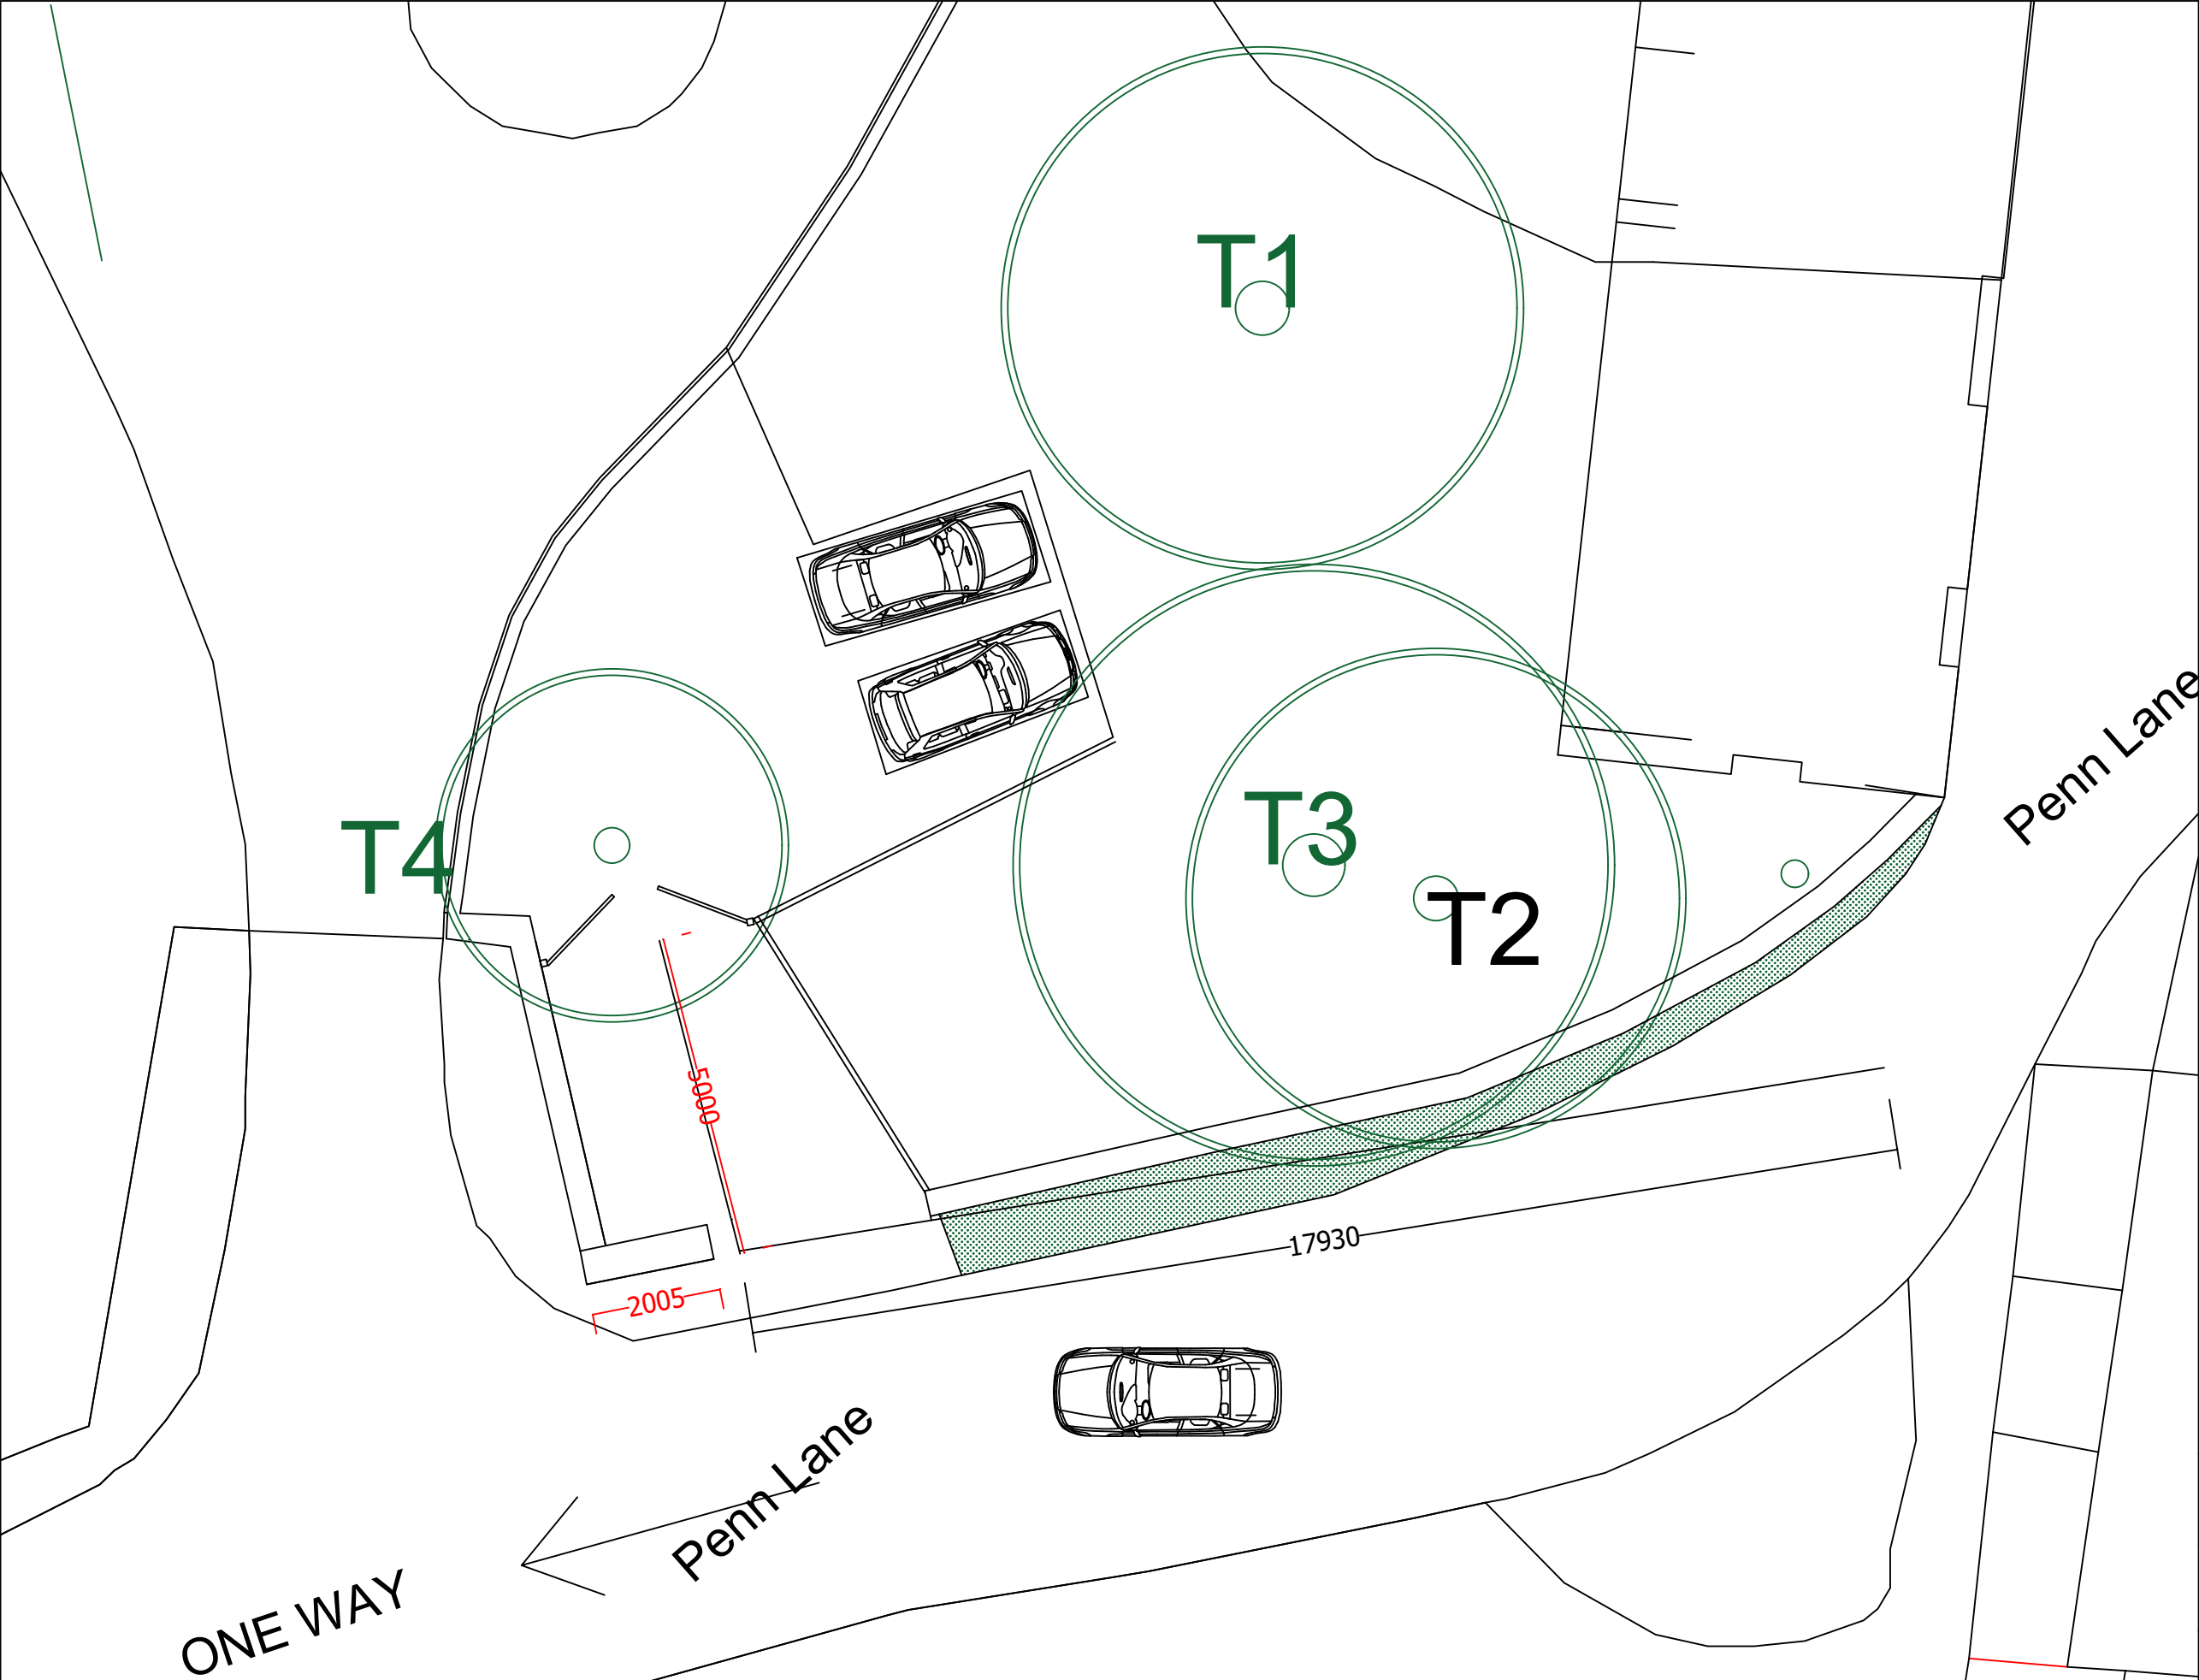

Notes:
All dimensions are metric millimetres.
The drawings for this project are produced for Planning or Building Control purposes only.
Detailed design and specification shall be the sole responsibility of the contractor.
The contractor shall allow for all those items of work which are not specified but can reasonably be identified as required as being necessary within good building practice.
Work shall not commence until all planning and Building Control regulation approvals have been obtained.
All dimensions and levels to be checked and confirmed on site prior to commencement of site works.

T1	YEW
T2	Pine
T3	Horse chestnut
T4	Pine
T5	Cedar
Rev B	Alteration to highways proposal
Do Not Scale	

Title	Proposed Plans	
-------	----------------	--

Scale	Size	Date
1:100	A3	Jul 21

GEF

Building Planning Services

01472 210547

07716 196800

Drawing Number	Rev	Project Title
21/030/02	B	Highway entrance and driveway with turning area including tree removal. to 125 Penn Lane, Melbourne. Derbyshire DE73 8EP For Mr C Collins