

Tudor Lodge Planning Application: Site Plan

Figure 3:

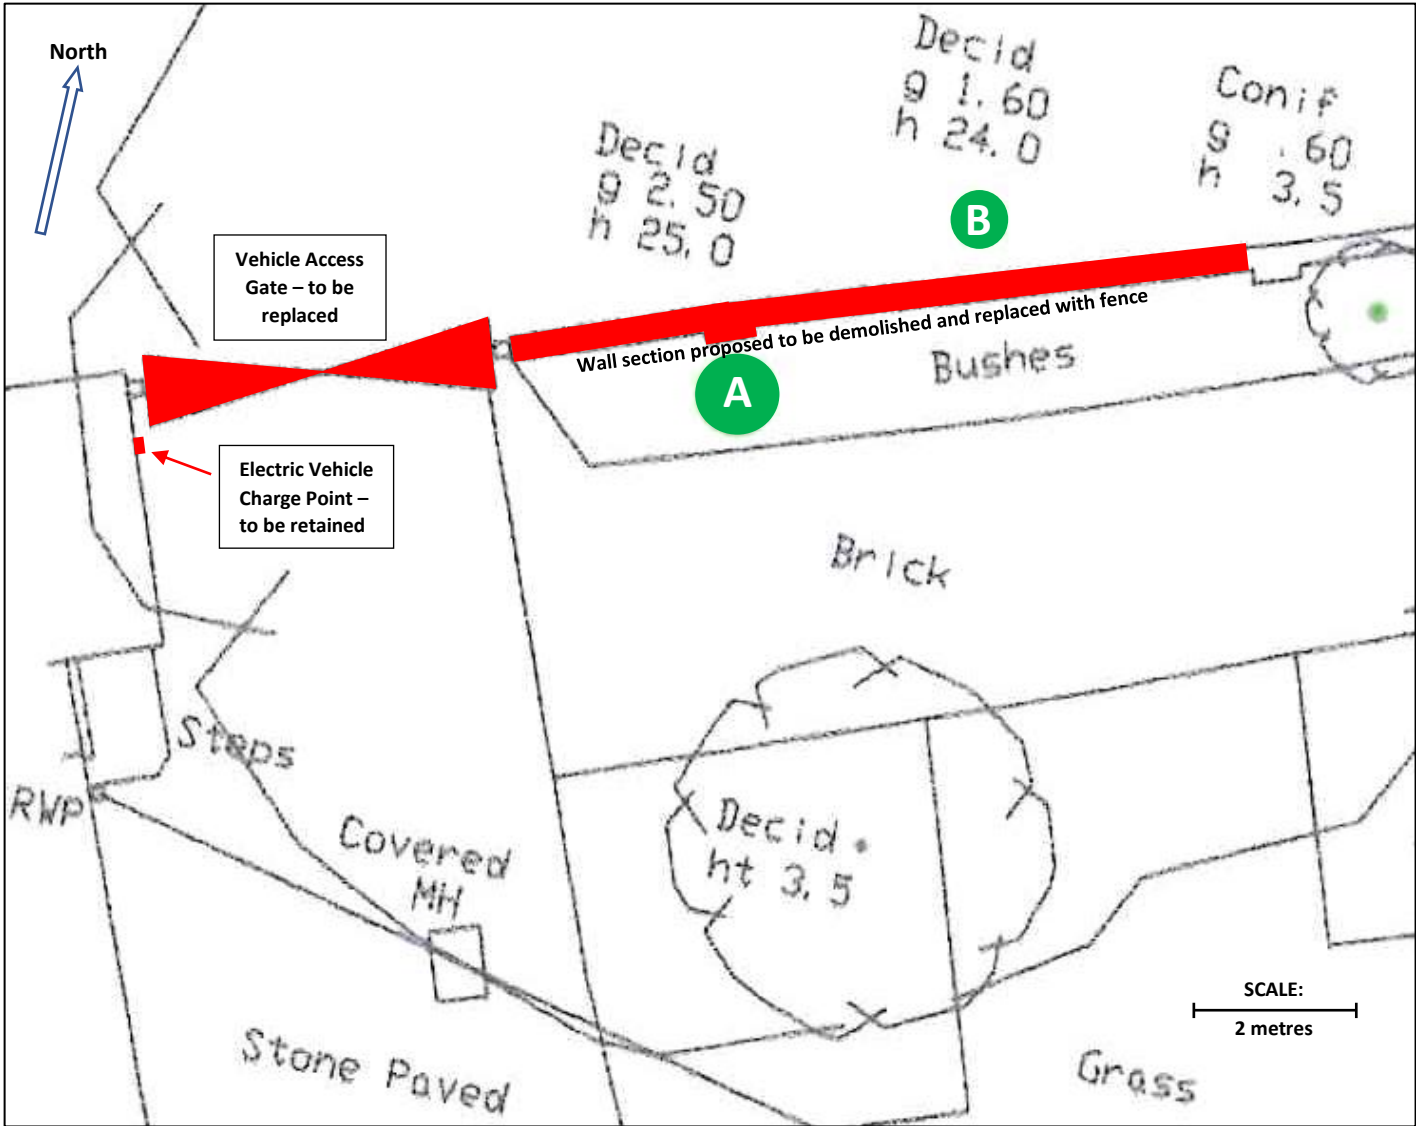


Figure 4:


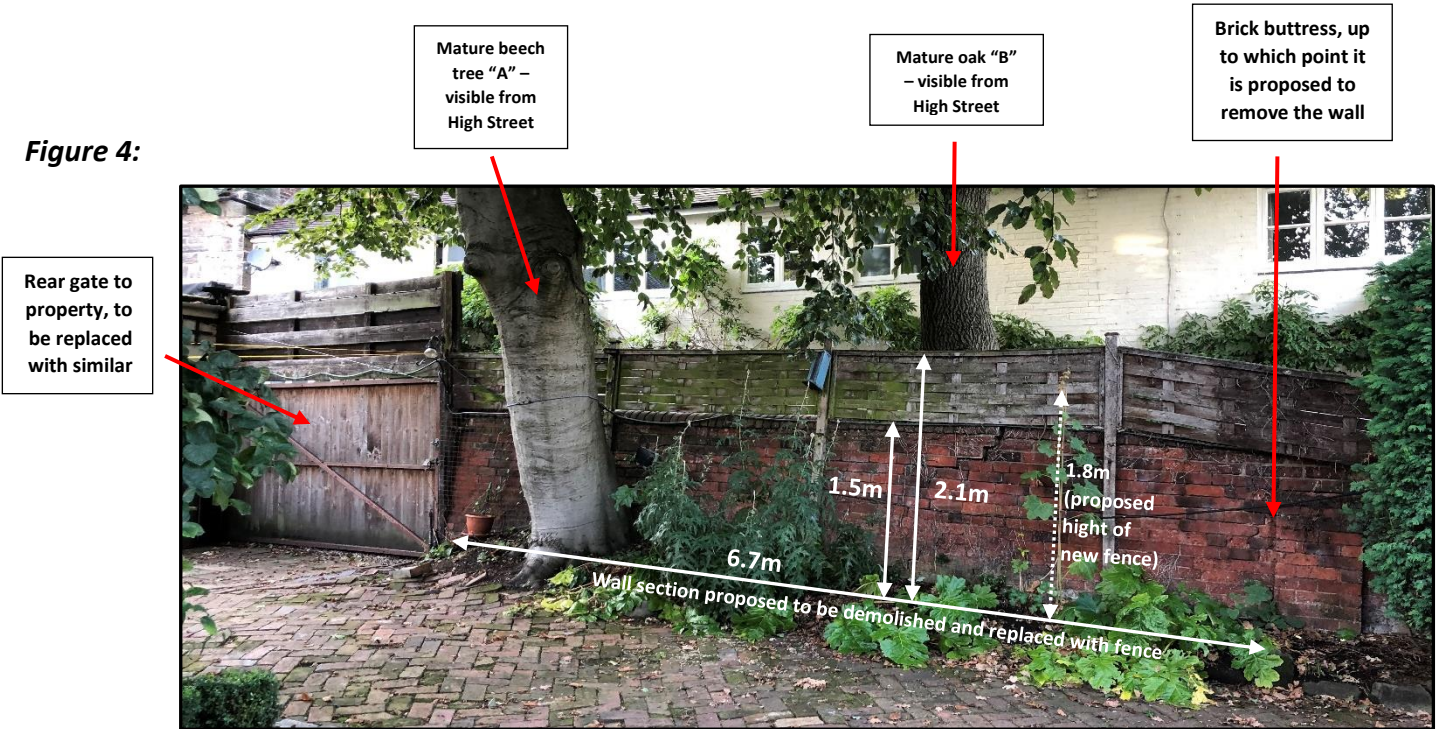


Figure 5: Close-up of gate to be replaced



Figure 6: Example of type of roller-shutter door envisaged

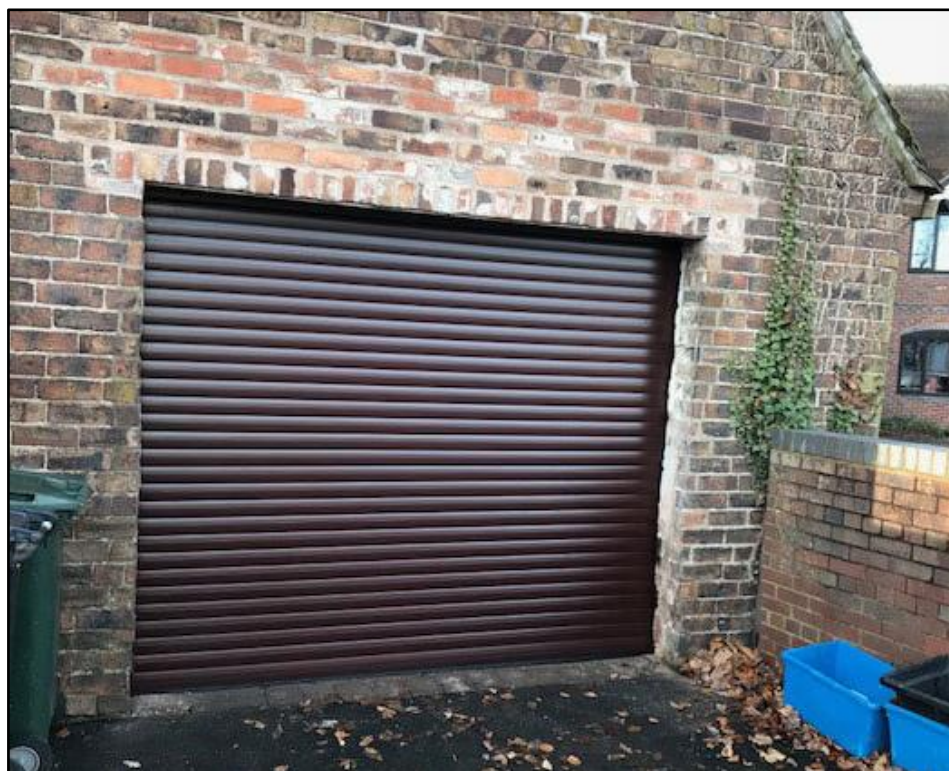

Current maximum height of gate and boarding is 3.0m.

It is proposed that the existing gate is replaced with a roller-shutter type door of the same 3.4m width. The precise shutter has not yet been selected, but its maximum height will be no greater than 2.7m (including the shutter box which would be located internal to the boundary).

A coloured powder-coating treatment would be selected to best blend with the proposed wooden boards of the associated new fence.

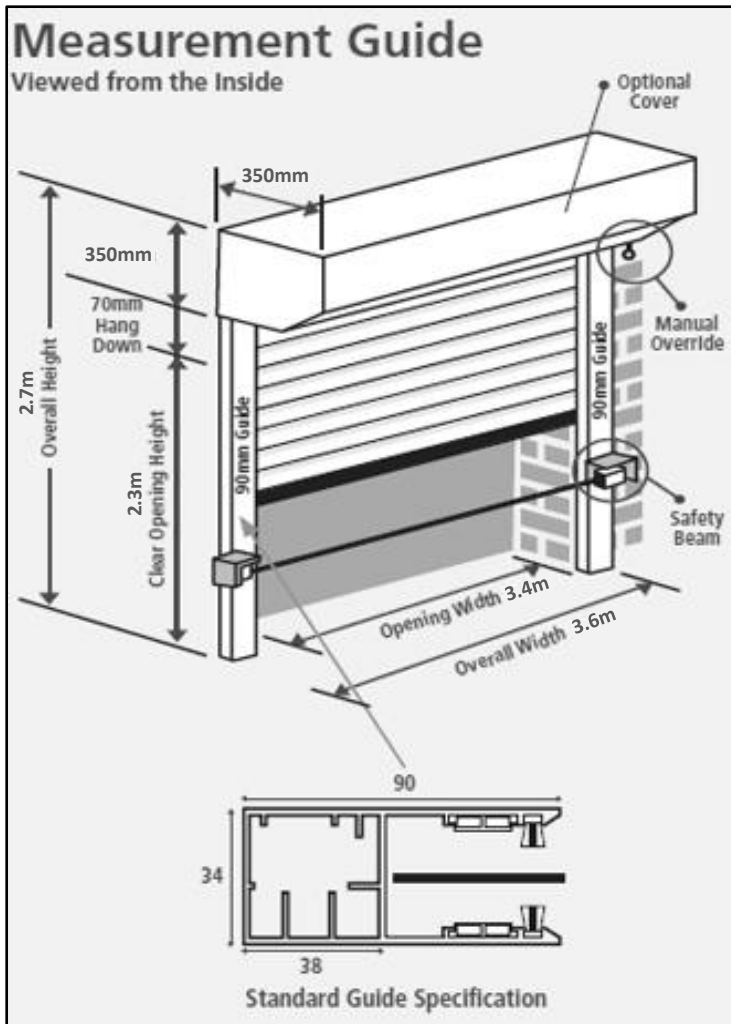


Figure 7: Proposed Roller-shutter door dimensions

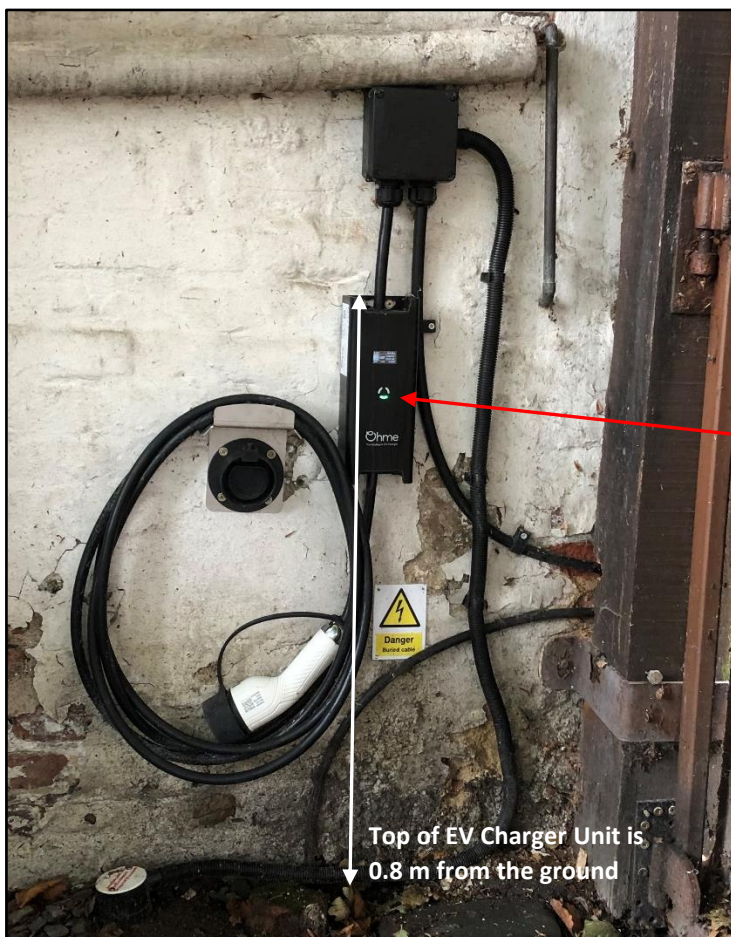


Figure 8: Electric Vehicle Charging Point to be retained

The location is immediately to the left-hand side of the gate, as viewed in Figure 5, and as identified in the Site Plan in Figure 3.

The dimensions of the EV charger unit are:

H: 25cm
W: 11cm
D: 8cm