


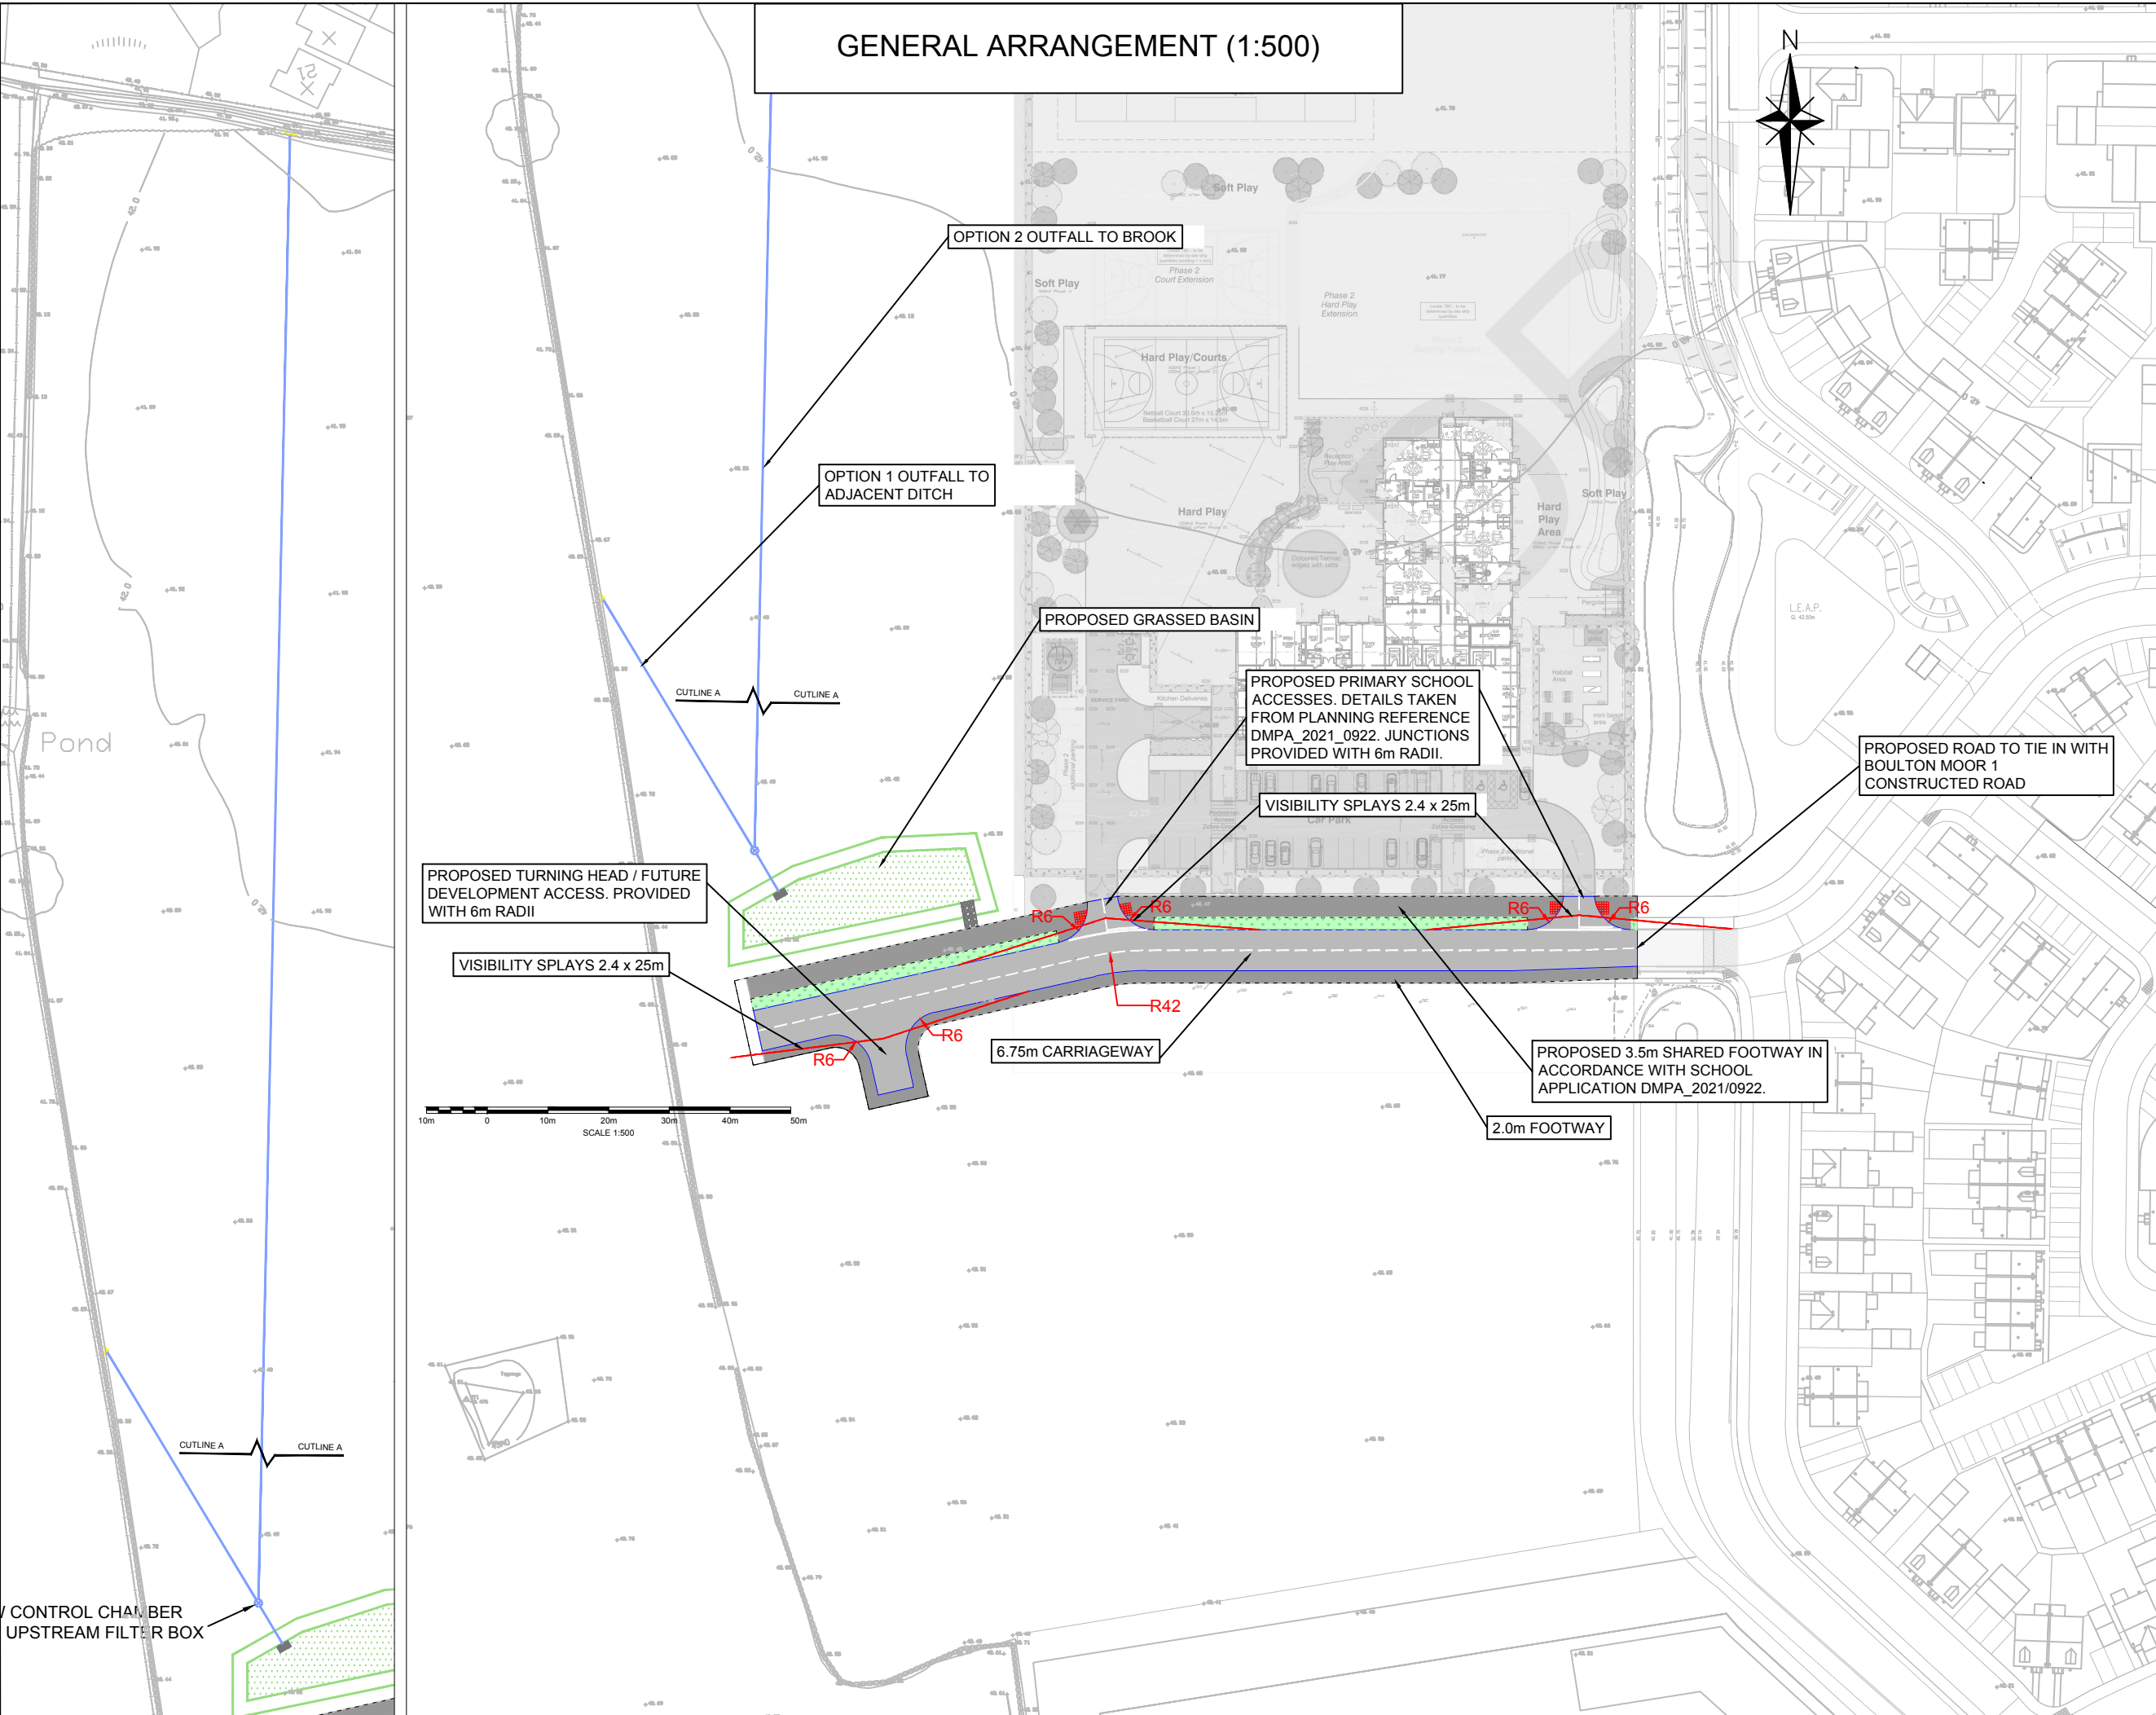

NOTES:

- DO NOTE SCALE FROM THIS PLAN
- MEASUREMENTS ARE IN METRES UNLESS STATED OTHERWISE
- NOT SUITABLE FOR CONSTRUCTION
- THIS DRAWING IS TO BE READ IN CONJUNCTION WITH ALL RELEVANT DOCUMENTS

LEGEND:

- PROPOSED FOOTWAY / CYCLEWAY. (TARMACADAM SURFACE).
- PROPOSED CARRIAGEWAY. (TARMACADAM SURFACE).
- PROPOSED LANDSCAPED FILTRATION DRAIN, SEE ASSOCIATED LANDSCAPE AND DRAINAGE DOCUMENTS.

REV	DESCRIPTION	DE	DR	CH	PA	DATE
DESIGNED BY	DRAWN BY	CHECKED BY	PASSED BY			
DCS	DP	DS	-			
SCALES @ A1 SIZE	DATE	ISSUE STATUS				
1:500	01/03/2022	PLANNING				
PROJECT TITLE						
BOULTON MOOR 2 RESERVED MATTERS (ACCESS)						
DRAWING TITLE						
GENERAL ARRANGEMENT						
CLIENT						
JCS FARMING & CENTRAL LAND HOLDINGS LTD						
CANNON CONSULTING ENGINEERS Highways, Transport & Infrastructure Planning						
Cannon Consulting Engineers 16 Ledborough Lane, Beaconsfield, Bucks, HP9 2PZ Tel: +44 (0)1635 555 900 Fax: +44 (0)1494 577 779 info@cannonce.co.uk www.cannonce.co.uk						
DRAWING NUMBER						REV.
E702_BM2_RM_SK_200						D

NOTE THE PROPERTY OF THIS DRAWING AND DESIGN IS VESTED IN CANNON CONSULTING ENGINEERS AND MUST NOT BE COPIED OR REPRODUCED IN ANY WAY WITHOUT THEIR WRITTEN CONSENT