
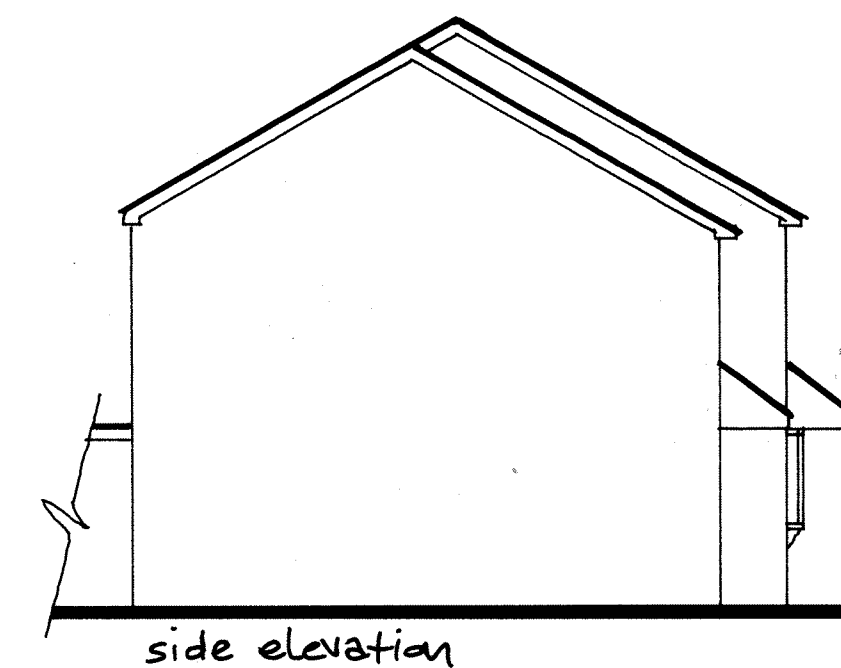
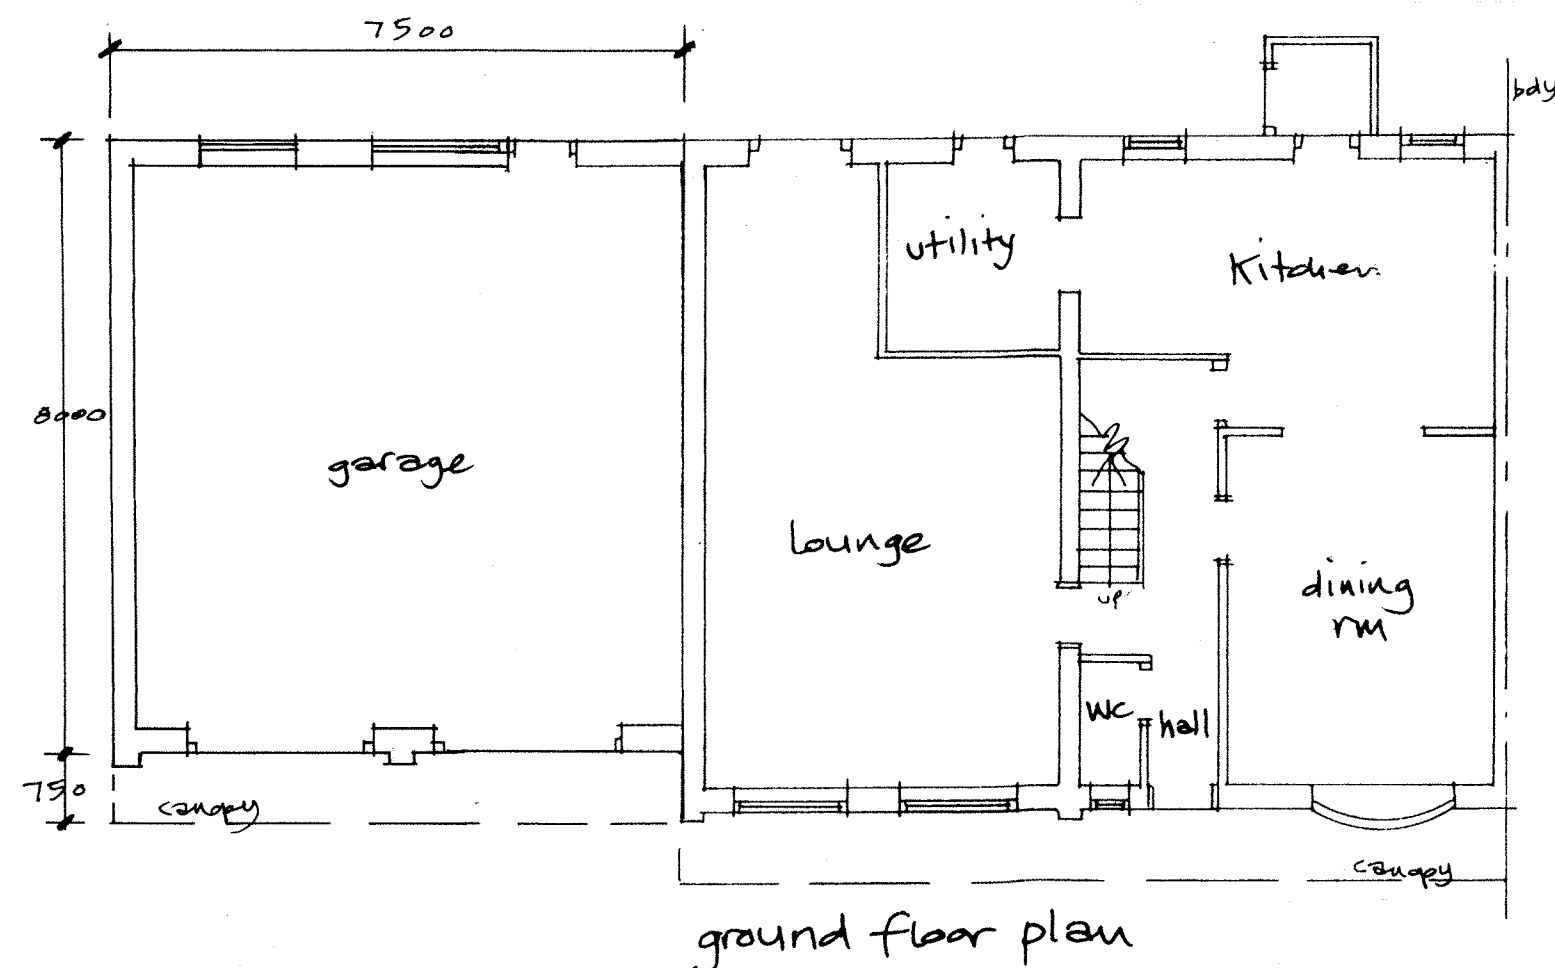


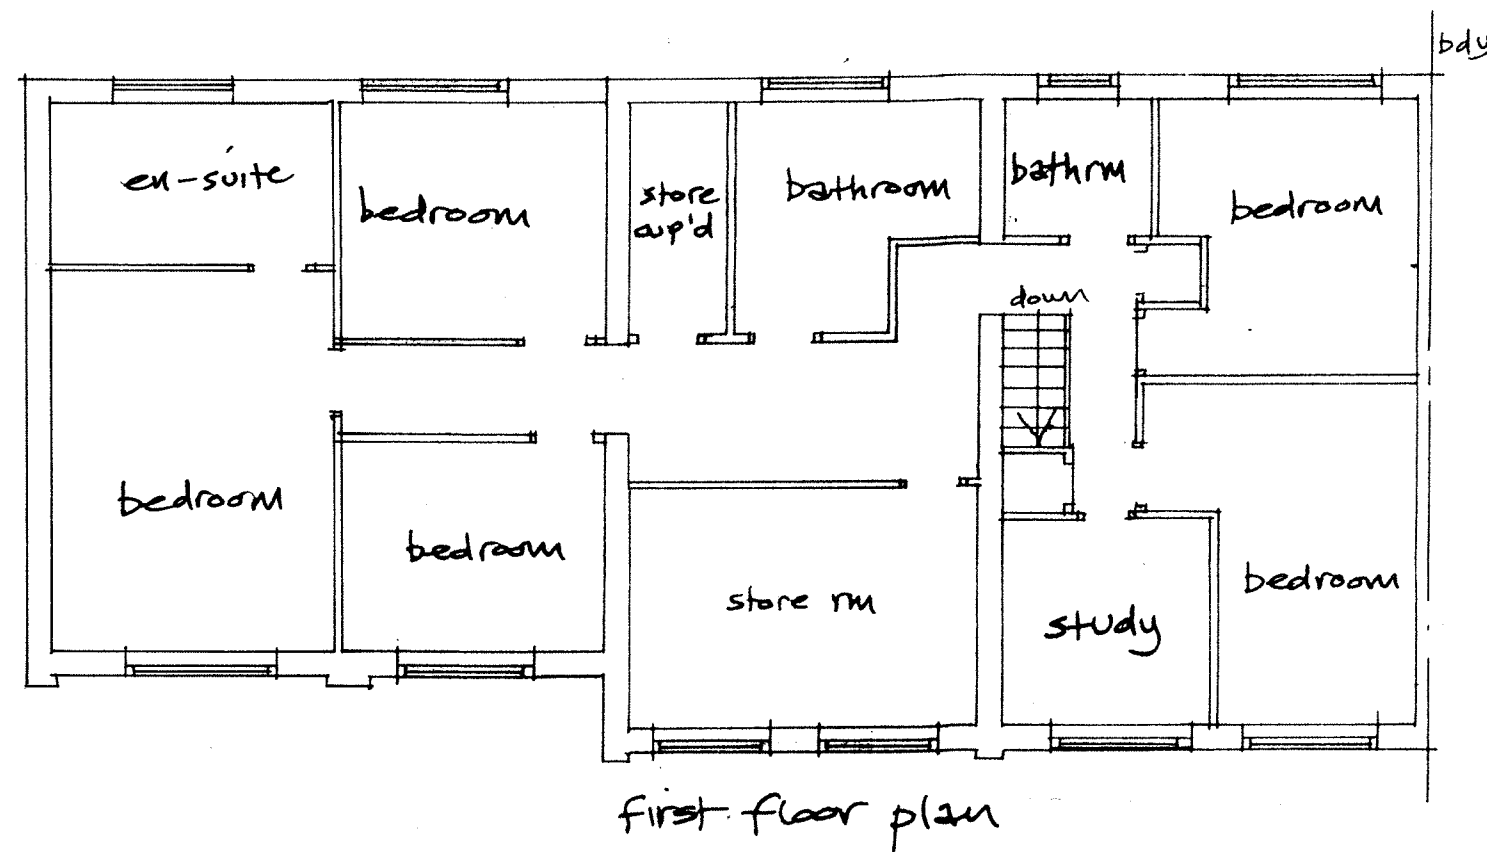

PAPER SIZE A2

SCALE BAR 1:100.

All dimensions to be checked on site.

AS PROPOSED.

Proposed extension at 12, Colliery Lane, Linton.

N. Kettle, 36A, Queen St, Church Gresley, Derby, DE11 3LZ Tel: (01283) 212361

Scales: 1:100 (Uos) Date: April 2022. Drg. no: NA/EBCL/5.a