

NOTES: DO NOT SCALE FROM THE DRAWING - ONLY USE REQUIRED DIMENSIONS
ALL DRAWINGS TO BE READ IN CONJUNCTION WITH SPECIFICATIONS
WHEREVER POSSIBLE USE SITE DIMENSIONS PRIOR TO FABRICATION
REFER ANY DISCREPANCIES FOUND TO THE ARCHITECT
WHETHER SPECIFICALLY STATED OR NOT ALL WORKING ARE TO COMPLY WITH:
i) THE BUILDING REGULATIONS
ii) THE REQUIREMENTS OF THE MHC
iii) THE CLIENT'S BRIEF WHERE RELEVANT




VISUAL 4



VISUAL 5



VISUAL 6

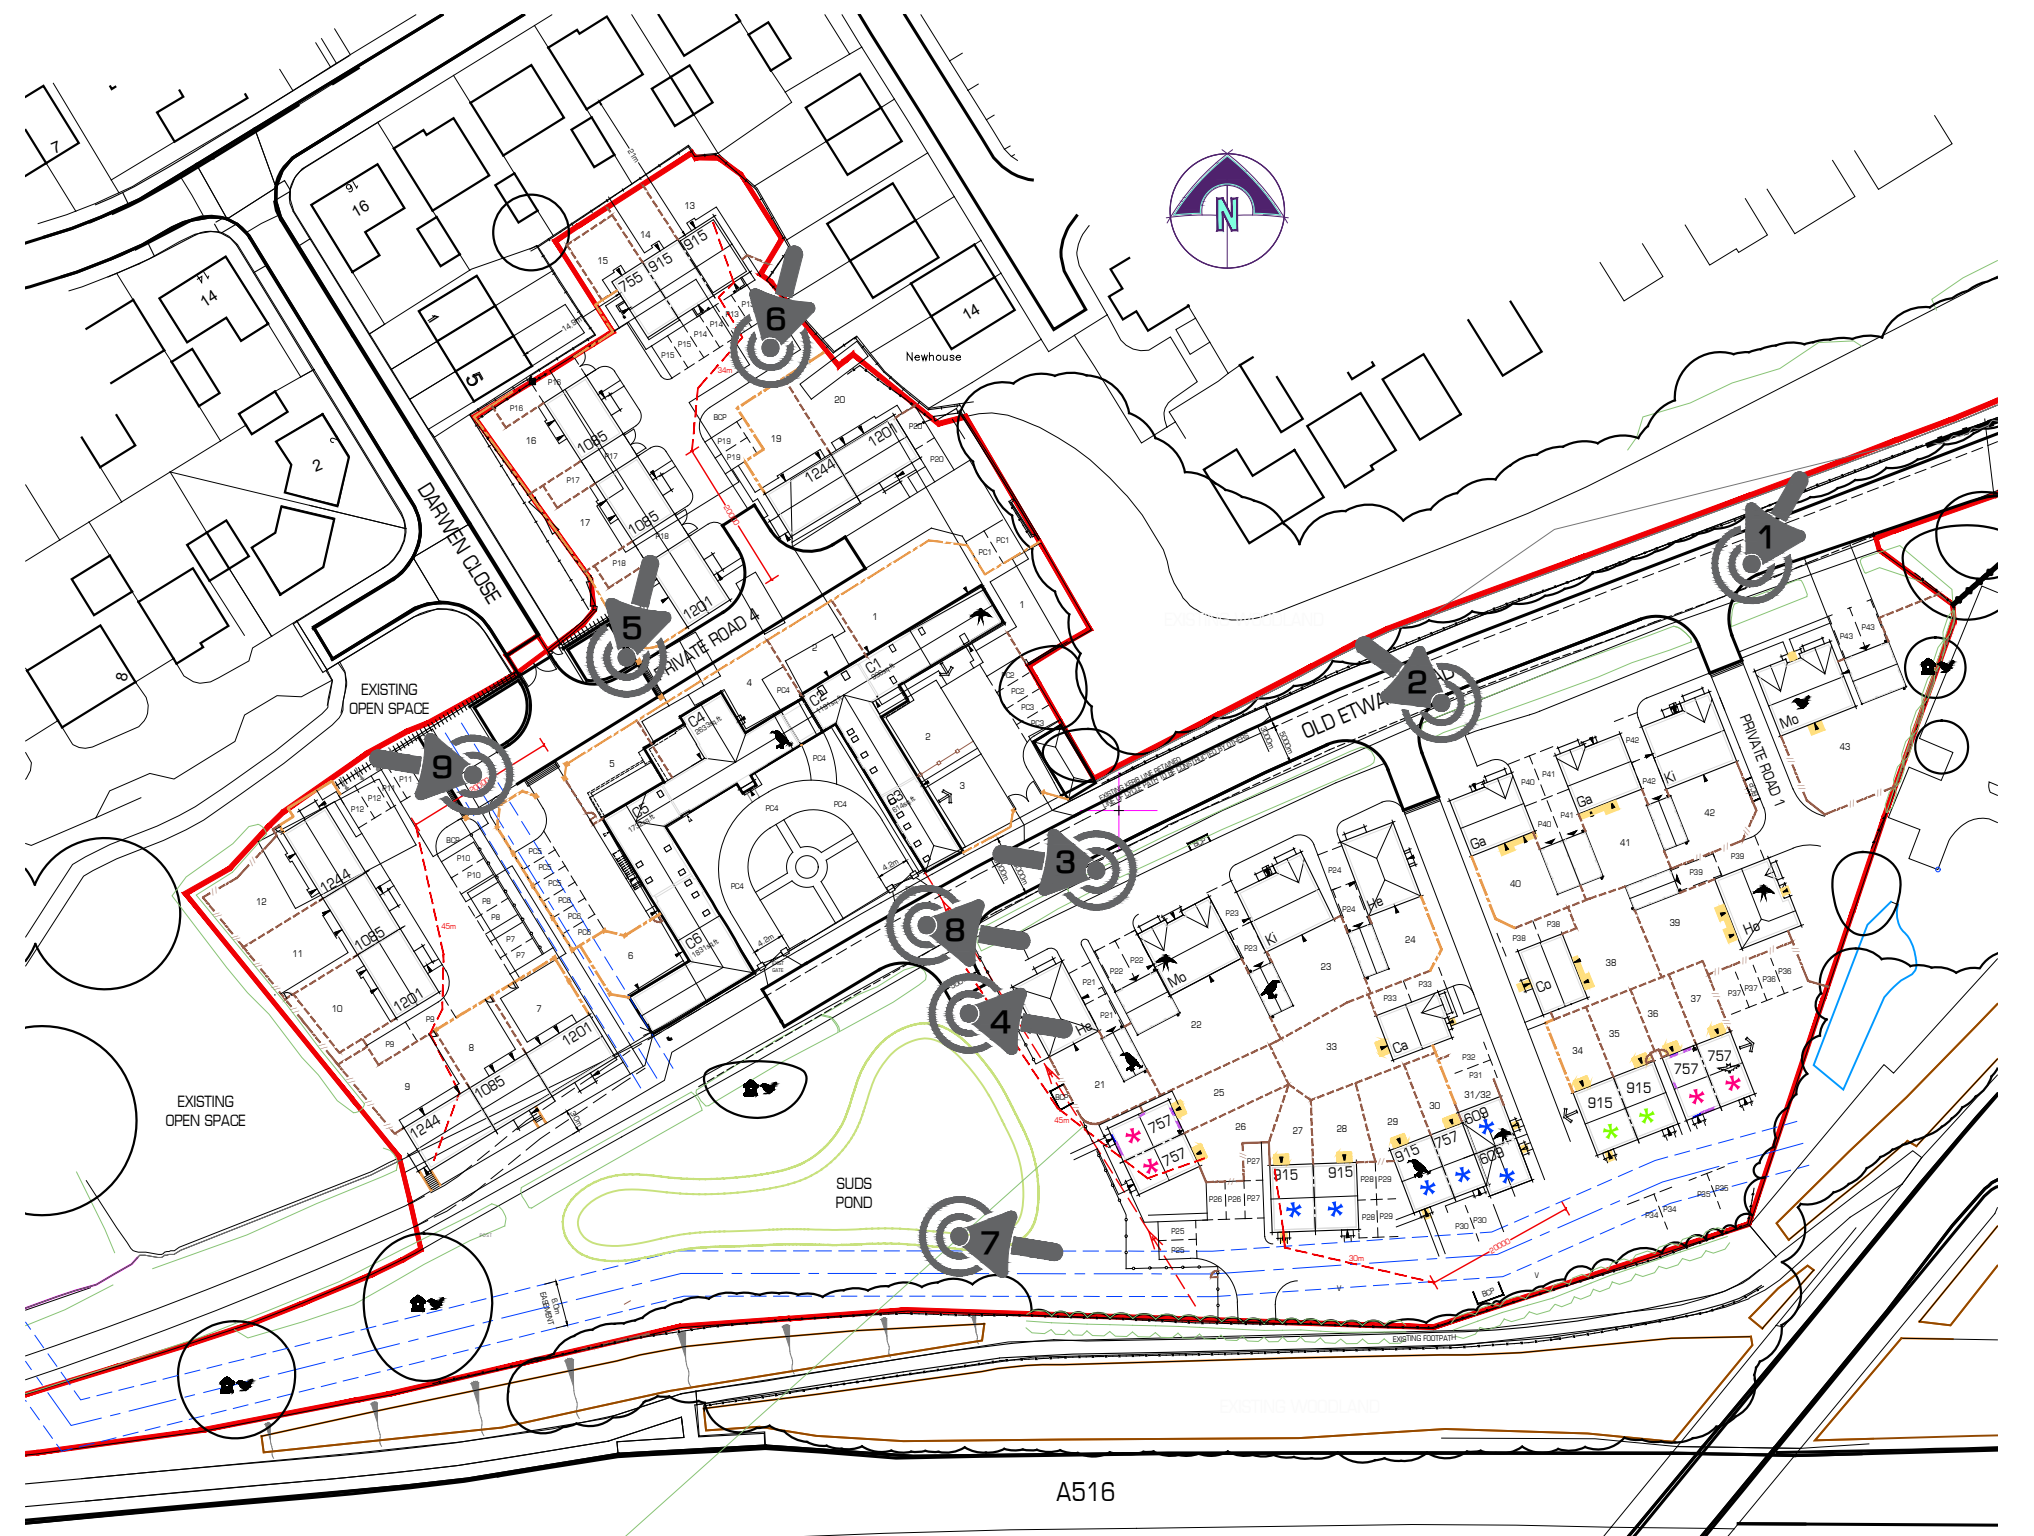

SITE LAYOUT EXTRACT - NTS

A		Rain reflection/puddles removed from visuals		09/11/22 SL	
Rev	Amendment	Date	By	CHK	
Revisions:					
					
hilton hall hilton lane easington staffordshire wv11 5ao tel: 01902 728868 e: info@whiteridgearchitecture.com w: whiteridgearchitecture.com					
Client:					
					
Site:					
Proposed Residential Development off Old Etwall Road, Mickleover, Derbyshire					
Title:					
Visuals					
Scale:					
NTS @ A1					
Date:					
07-10-2022					
Dwg No.:					
2270-13-VISUALS					
Rev:					
A					
DRAWN: SL					
WRITTEN DIMENSIONS TO BE TAKEN ONLY - DO NOT SCALE. UNLESS INDICATED OTHERWISE MAY OCCUR DUE TO PRINTING EQUIPMENT					