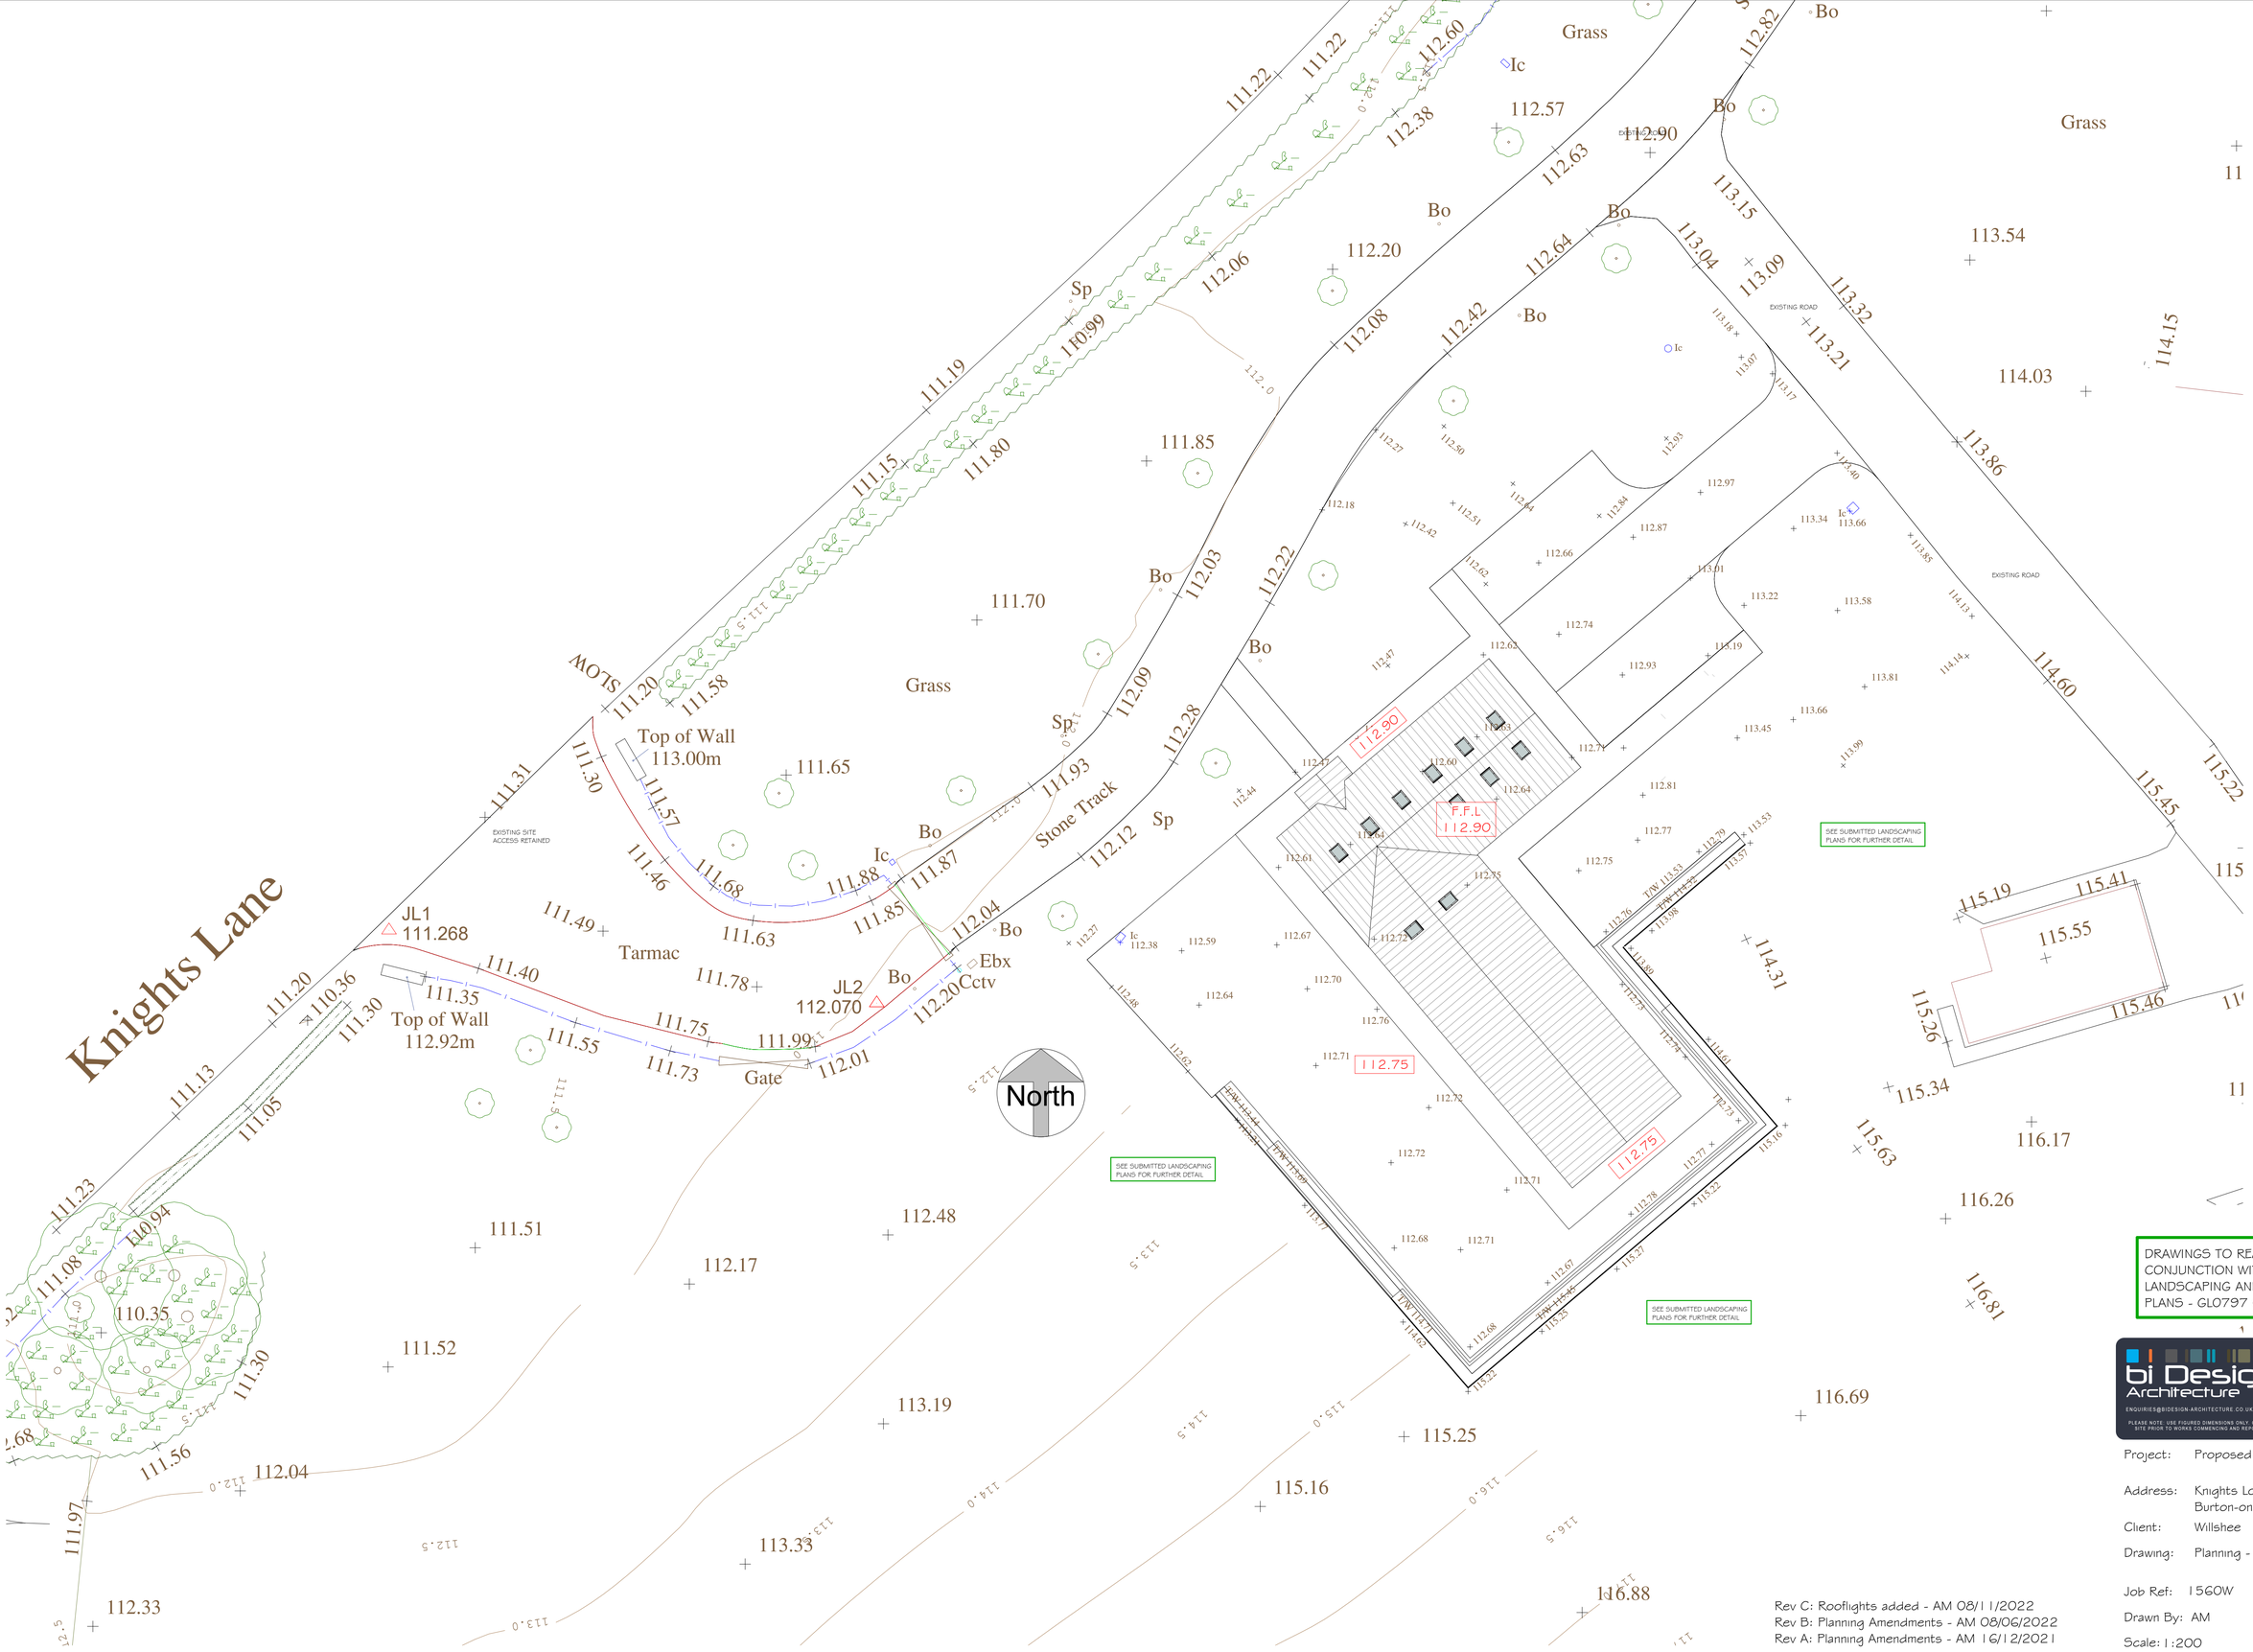


DRAWINGS TO READ IN
CONJUNCTION WITH SUBMITTED
LANDSCAPING AND DRAINAGE
PLANS - GL0797 01J & GL0797 05E

bi Design Architecture
HEAD OFFICE
76 HIGH STREET, REPTON,
DERBYSHIRE, DE65 6GF
T: 01283 704092
WEST MIDLANDS OFFICE
43A HIGH STREET, SUTTON
COLDFIELD, B72 1UJ
T: 0121 354 5305
ENQUIRIES@BIDESIGN-ARCHITECTURE.CO.UK WWW.BIDESIGN-ARCHITECTURE.CO.UK

PLEASE NOTE: USE FIGURED DIMENSIONS ONLY. CONTRACTOR TO CHECK ALL LEVELS AND DIMENSIONS ON SITE PRIOR TO WORKS COMMENCING AND REPORT AND DISCREPANCIES TO BI DESIGN ARCHITECTURE

Project: Proposed Leisure Block at

Address: Knights Lodges, Bretby,
Burton-on-Trent, DE15 ORT

Client: Willshee

Drawing: Planning - Proposed Site Levels

Job Ref: 1560W Date: 08/11/2022

Drawn By: AM Checked By: DB

Scale: 1:200 Drawing No:

Paper size: A1 22C

Rev C: Rooflights added - AM 08/11/2022
Rev B: Planning Amendments - AM 08/06/2022
Rev A: Planning Amendments - AM 16/12/2021

0m 4m 8m 12m 16m 20m

Scale 1:200

MEMBER OF THE CHARTERED INSTITUTE OF BUILDING
MEMBER OF THE CHARTERED INSTITUTE OF ARCHITECTURAL TECHNOLOGISTS
AFFILIATE MEMBER OF THE ROYAL INSTITUTE OF BRITISH ARCHITECTS