


hollies farm

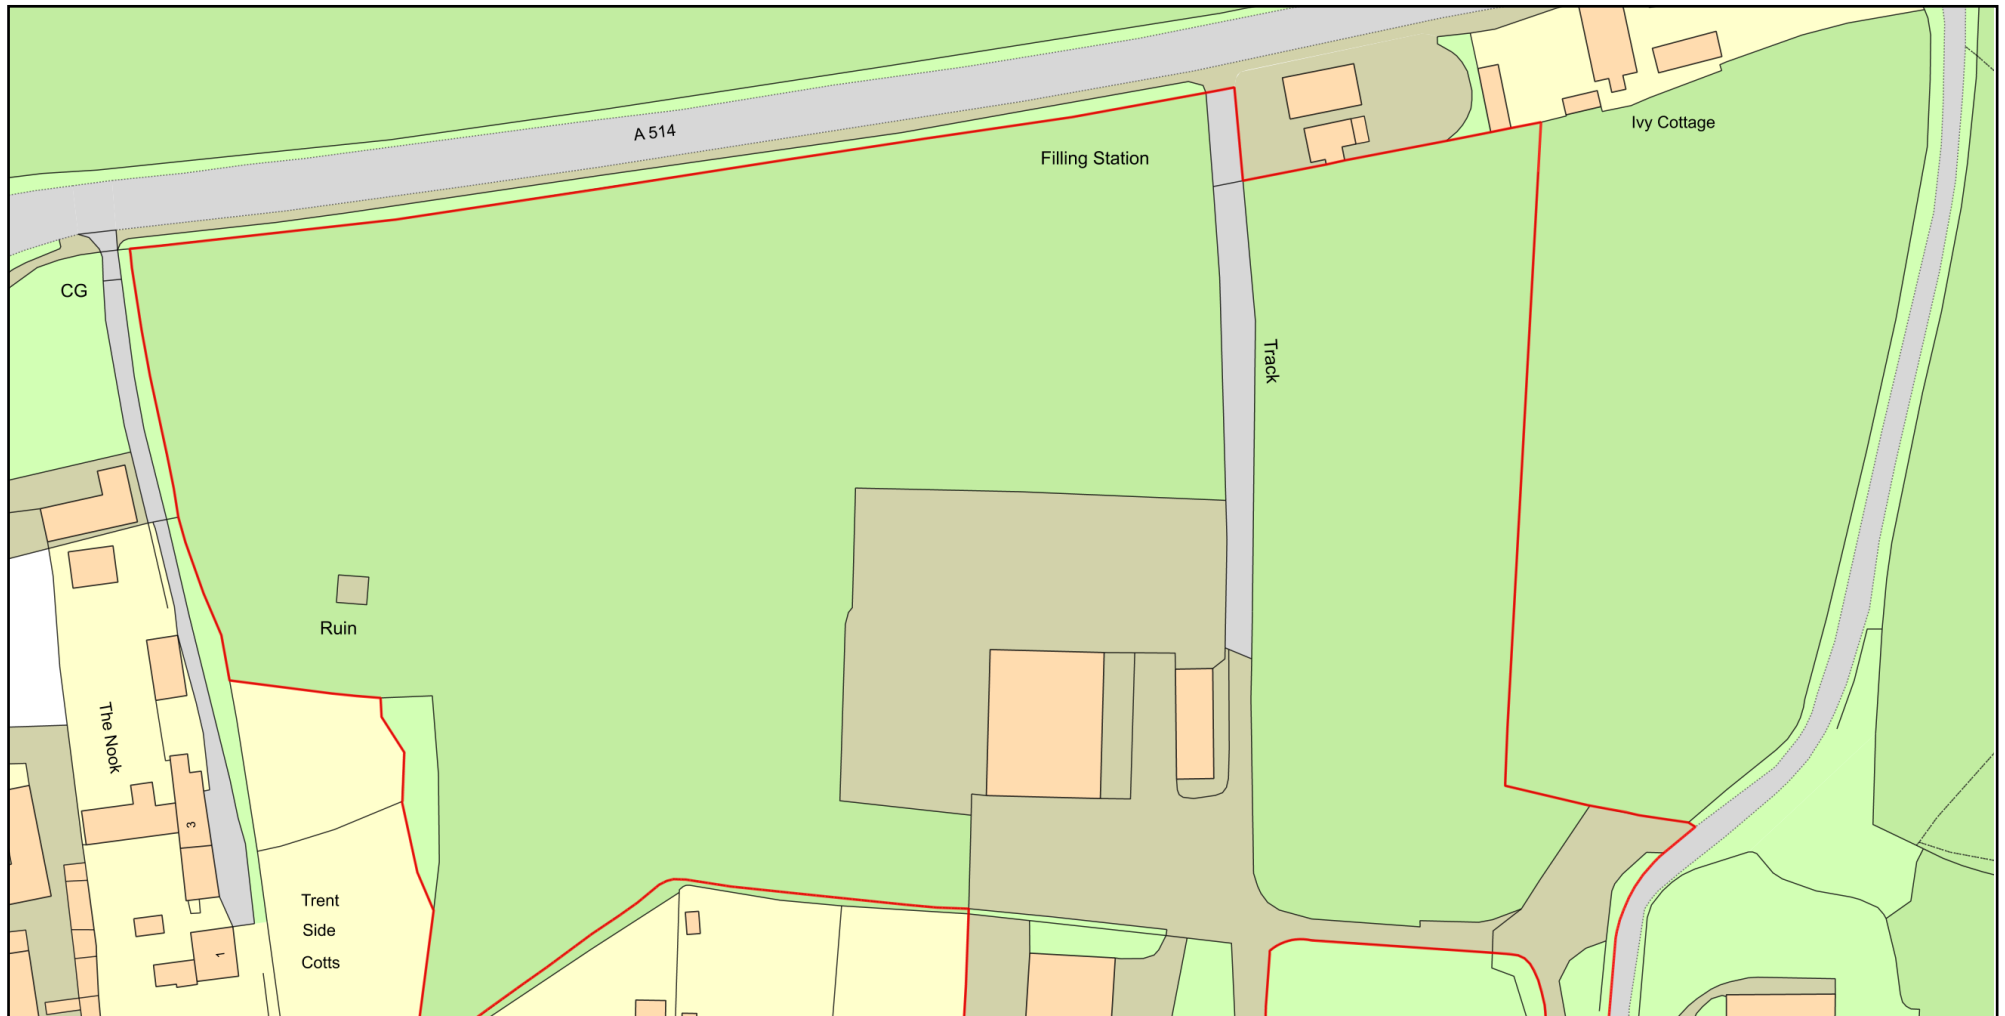

0 50
Metres



Plan Produced for: felling of ash tree

Date Produced: 13 Jul 2023

Plan Reference Number: TQRQM23194221314674

Scale: 1:1250 @ A4

© Crown copyright and database rights 2023 OS 100042766