
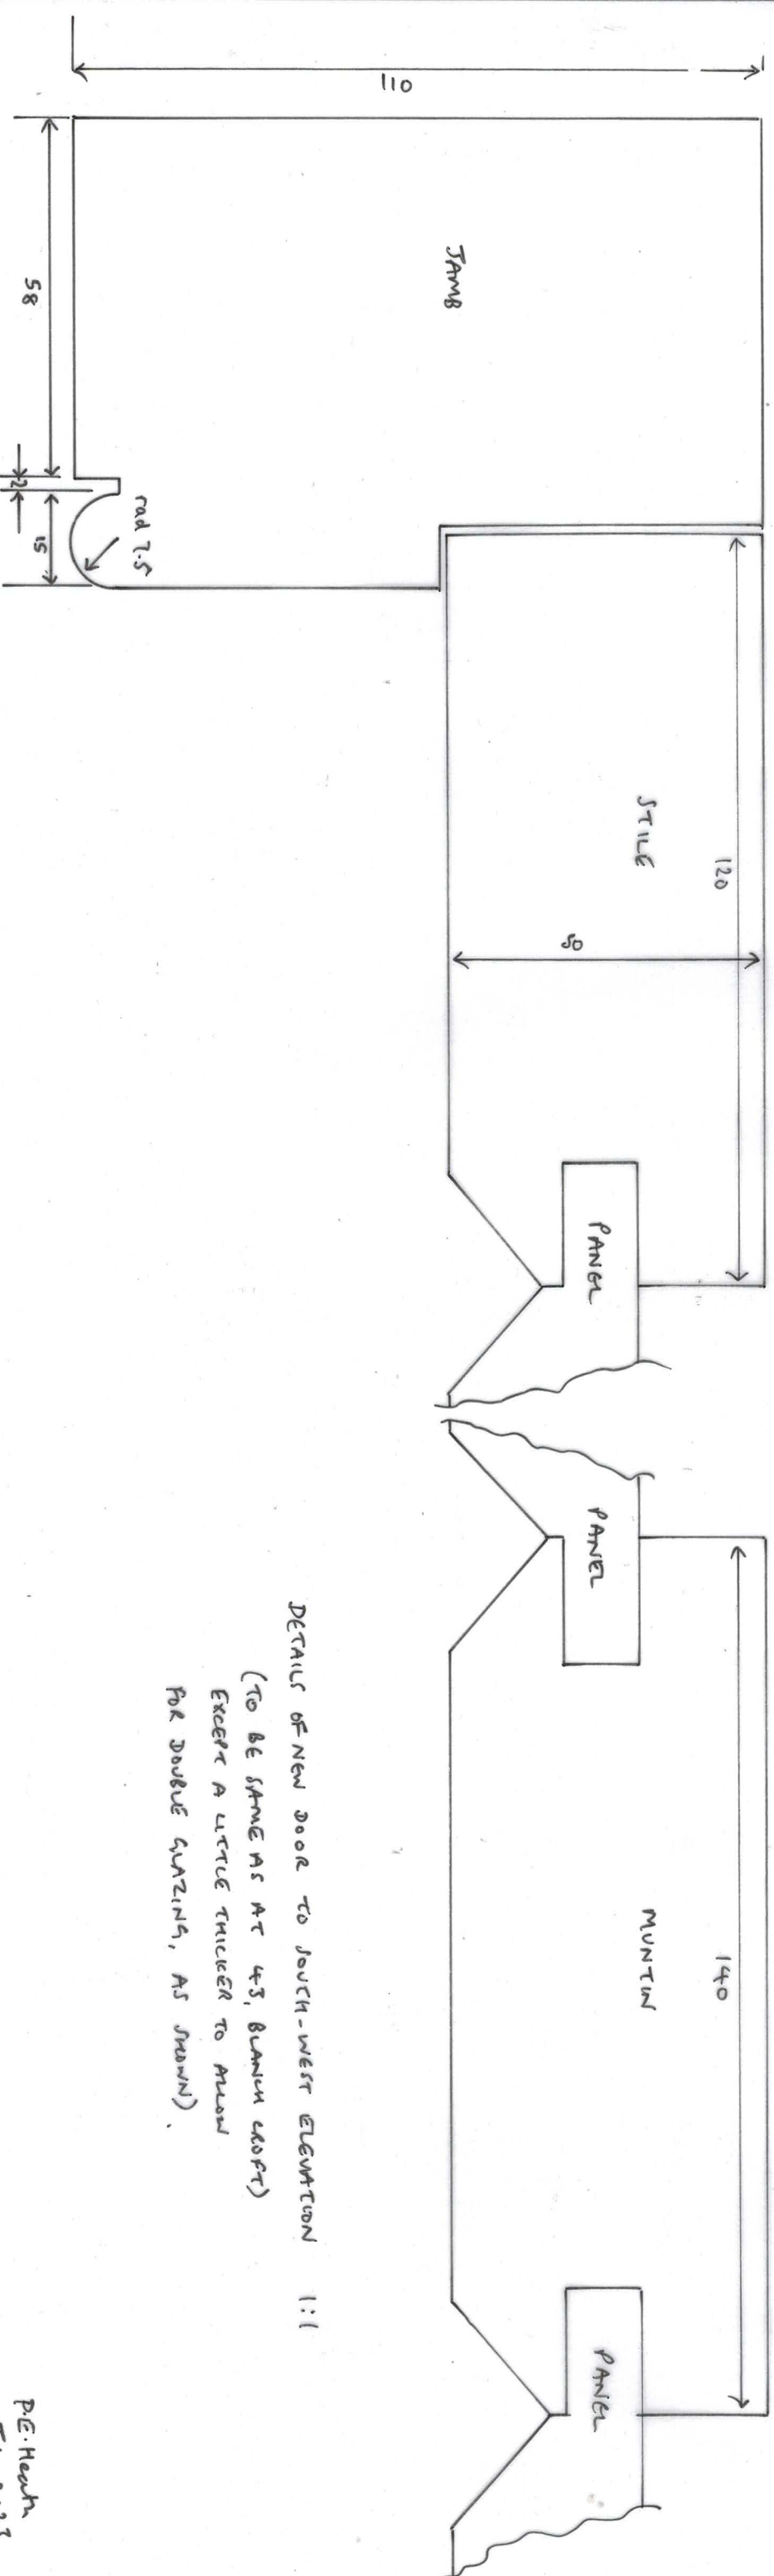
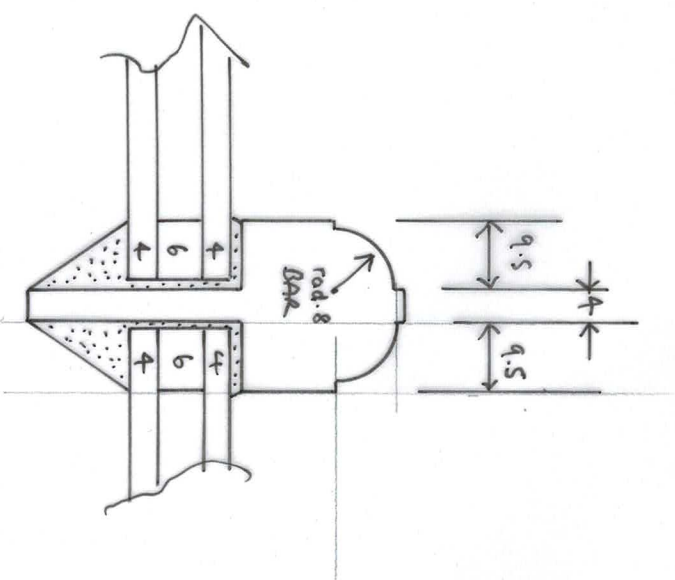


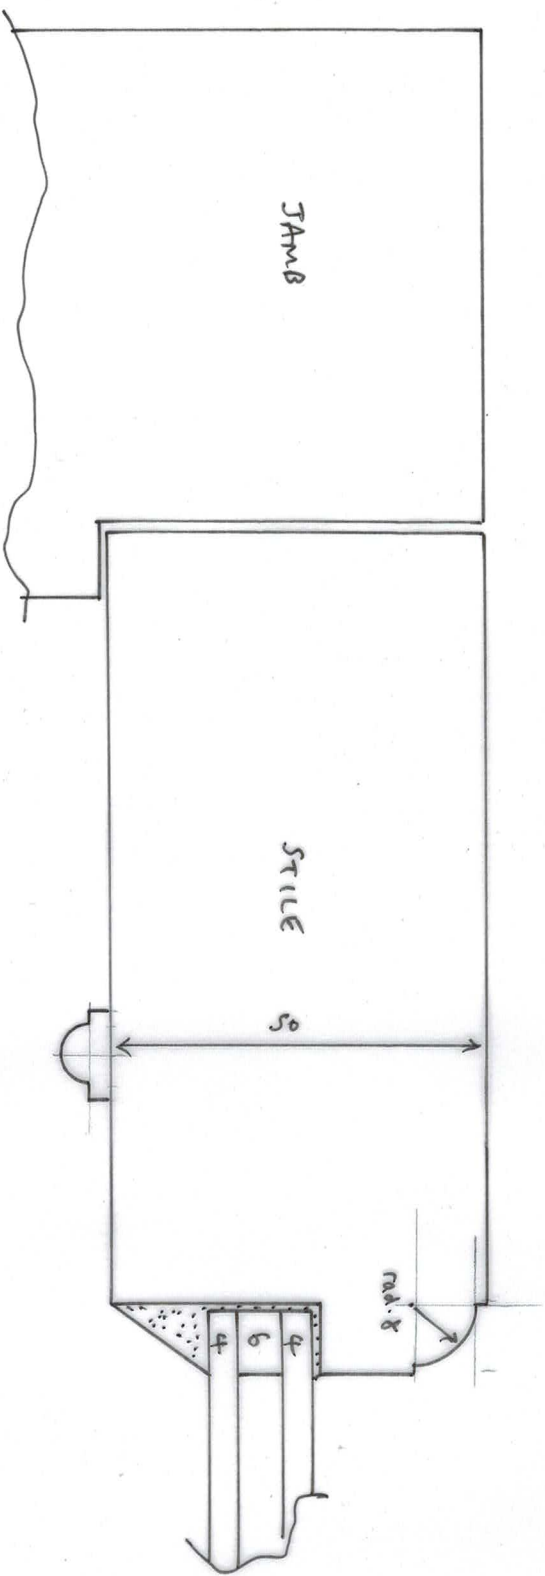

DETAILS OF NEW DOOR TO SOUTH-WEST ELEVATION 1:1
 (TO BE SAME AS AT 43, BRANCH CROFT)
 EXCEPT A LITTLE THICKER TO ALLOW
 FOR DOUBLE GLAZING, AS SHOWN.