


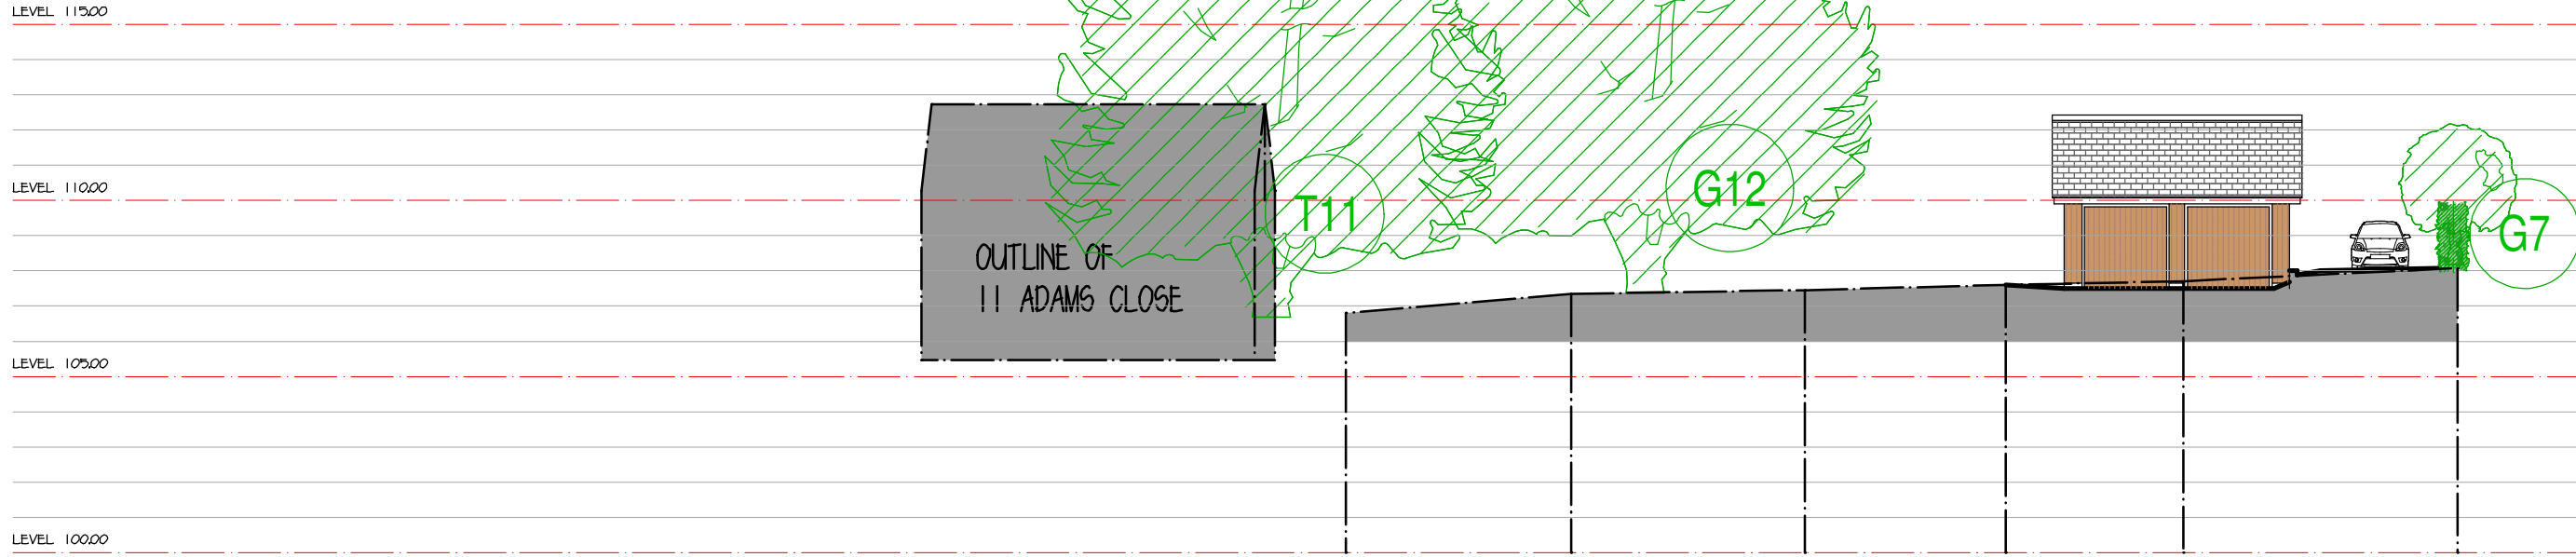


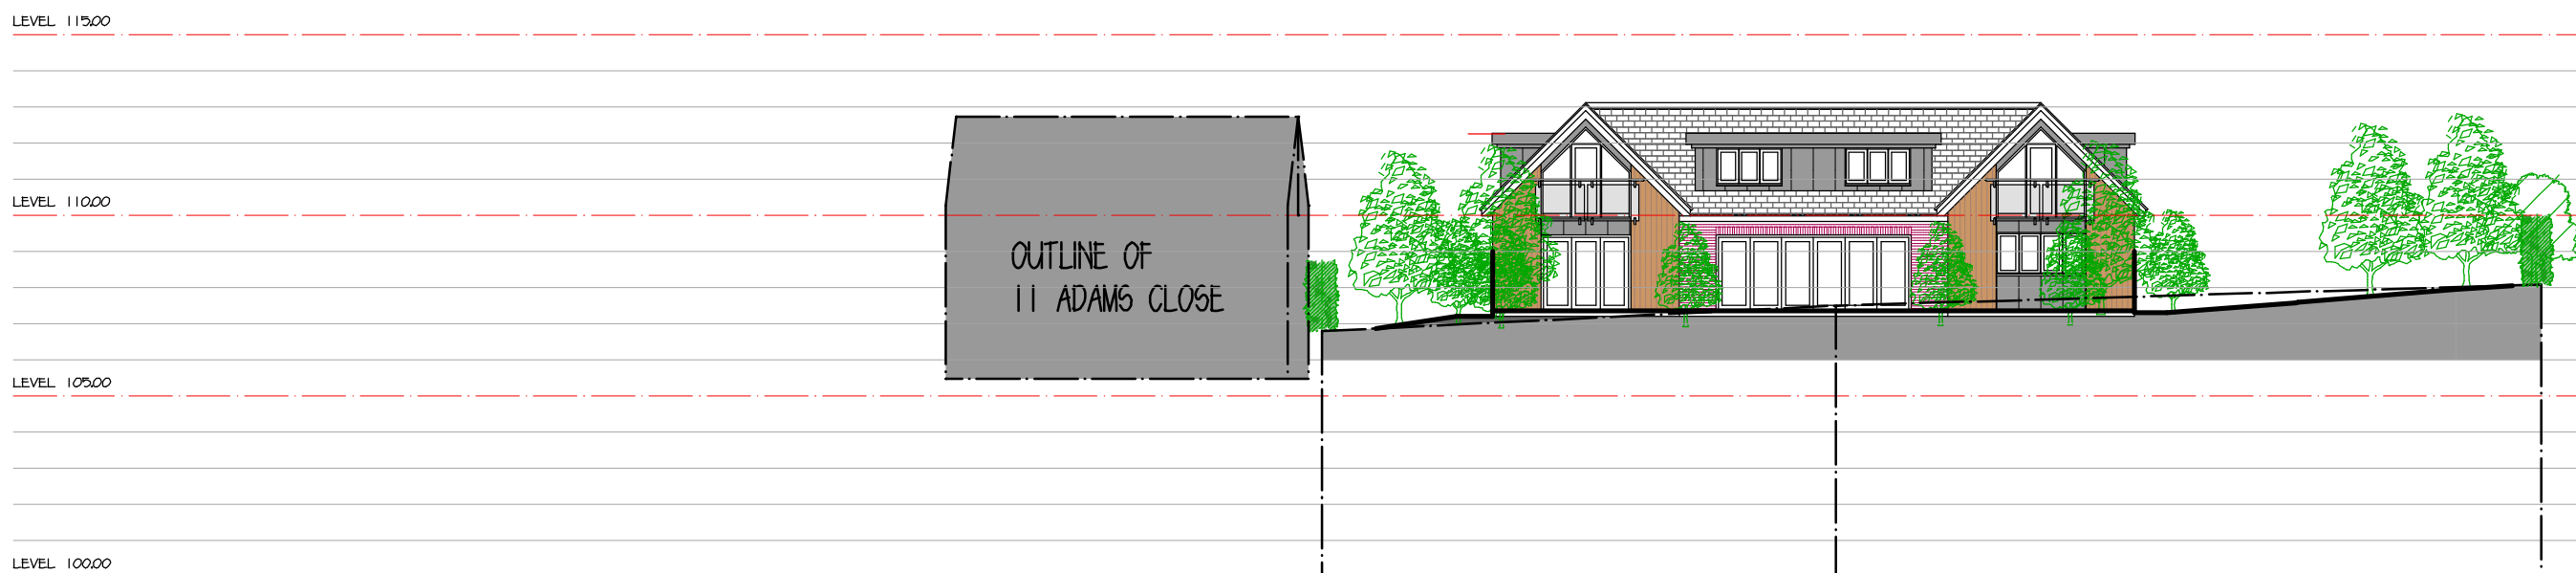


CROSS SECTION A - A

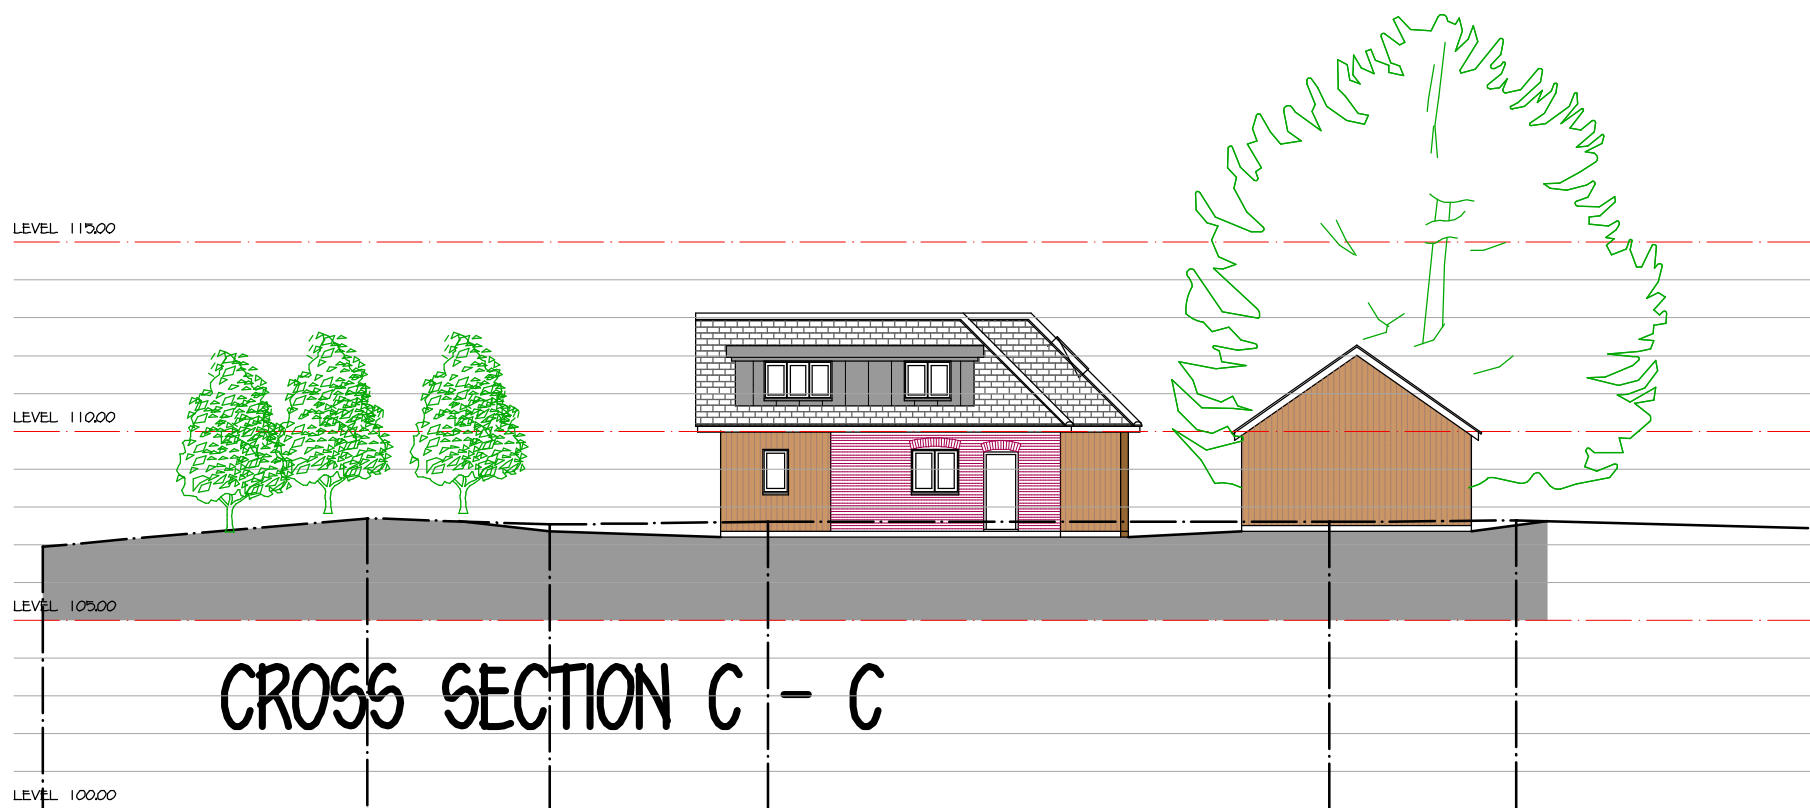



CROSS SECTION B - B

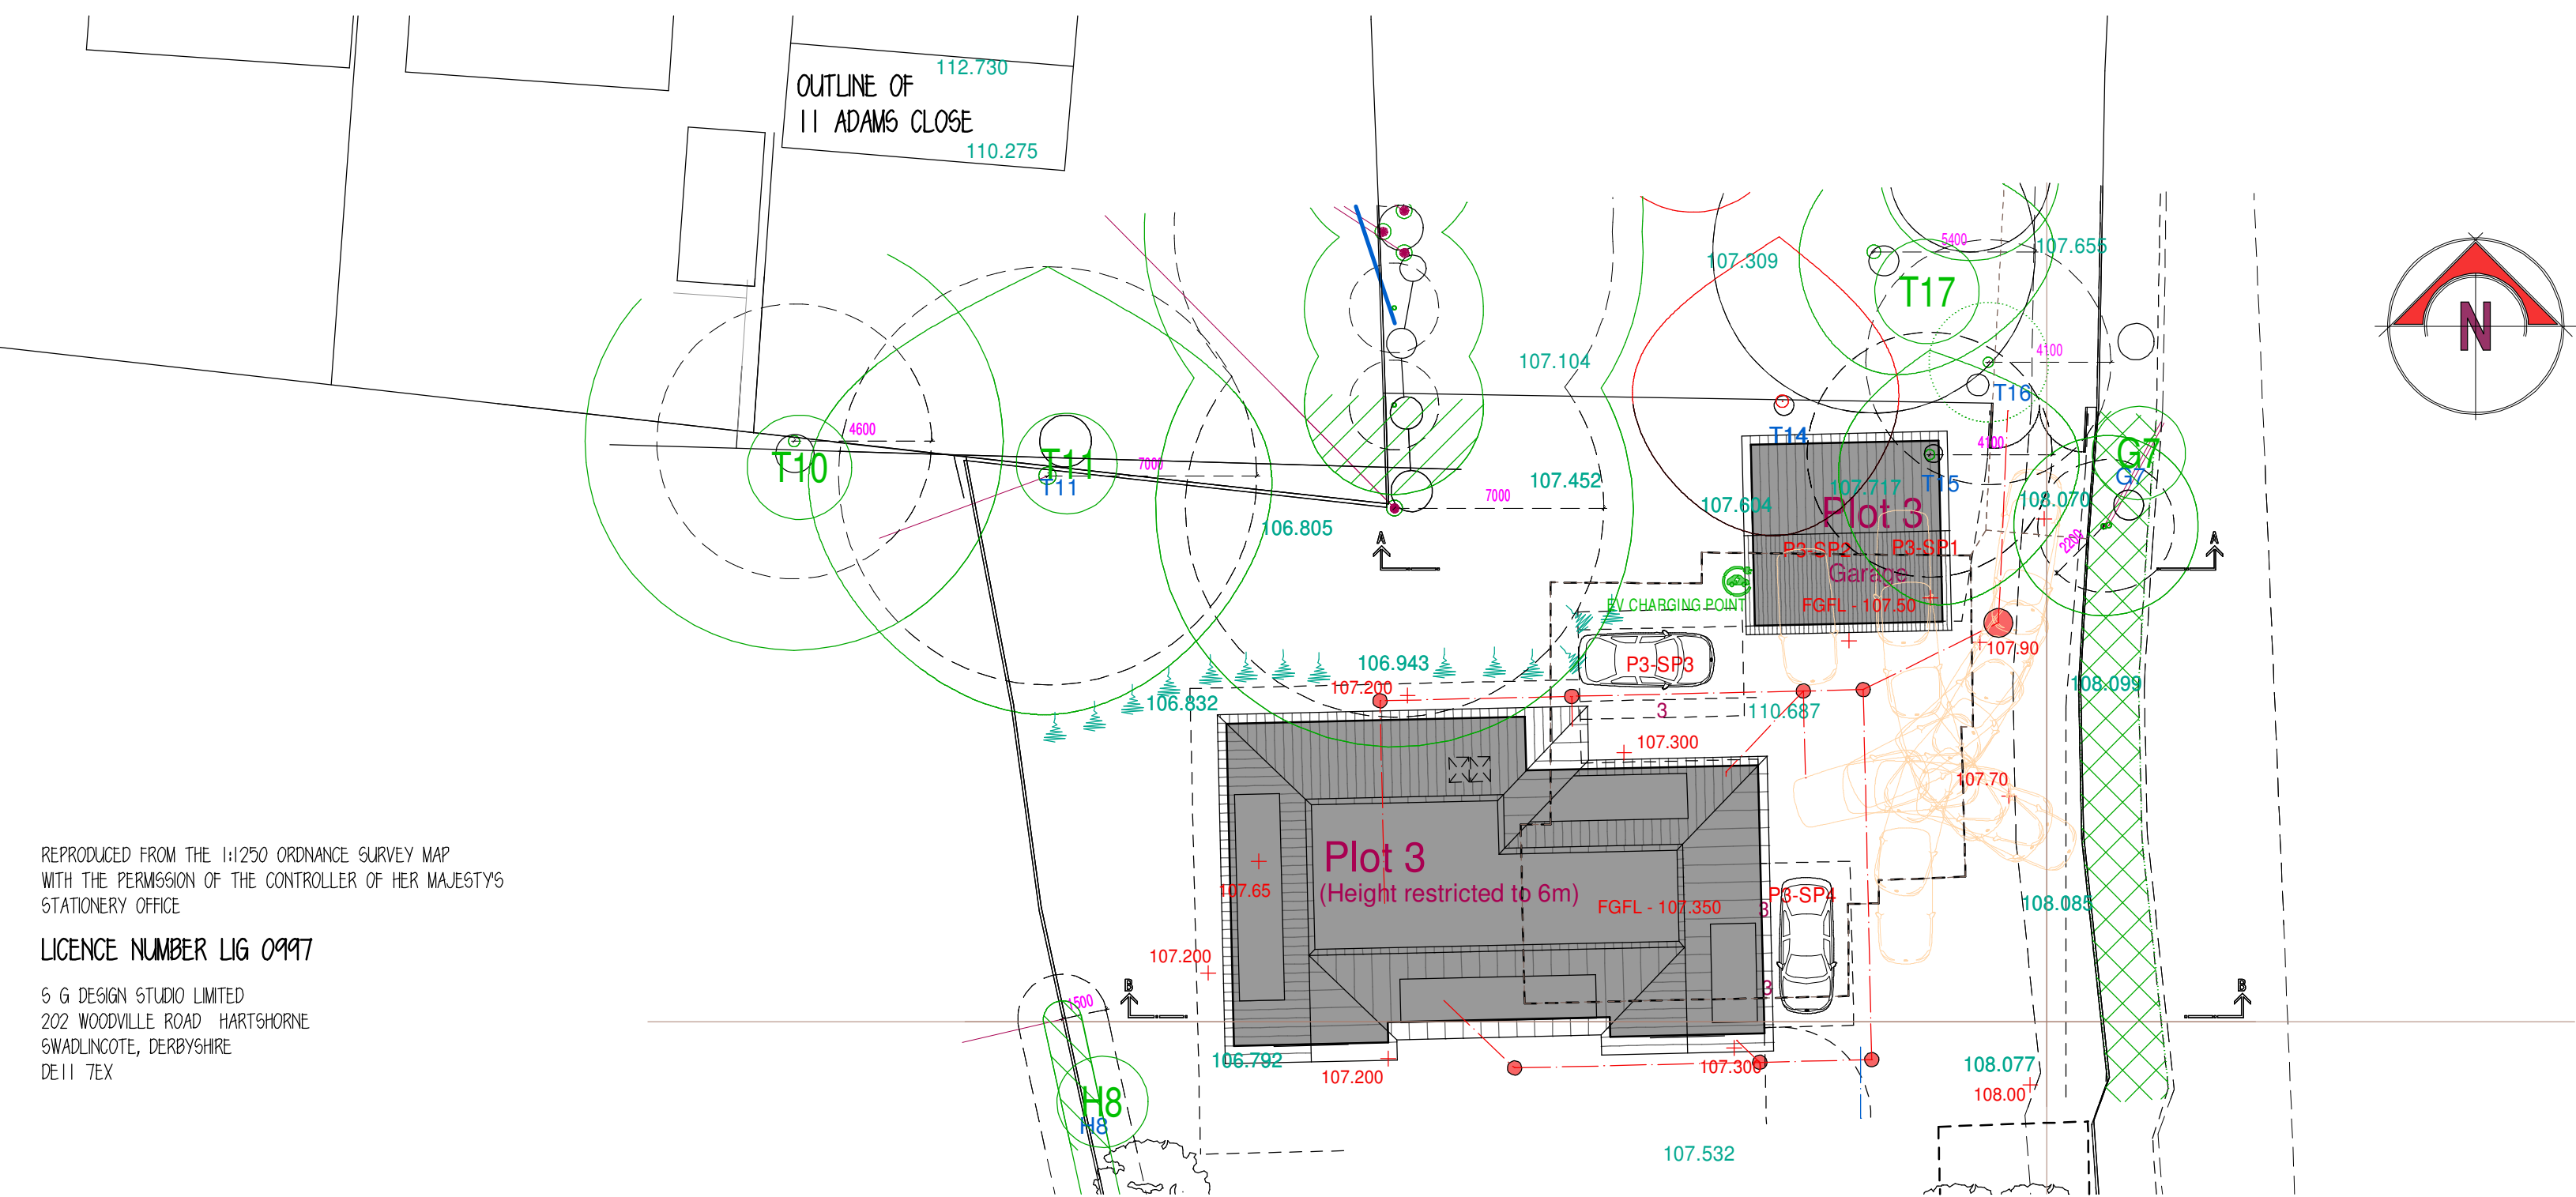

CROSS SECTION C - C

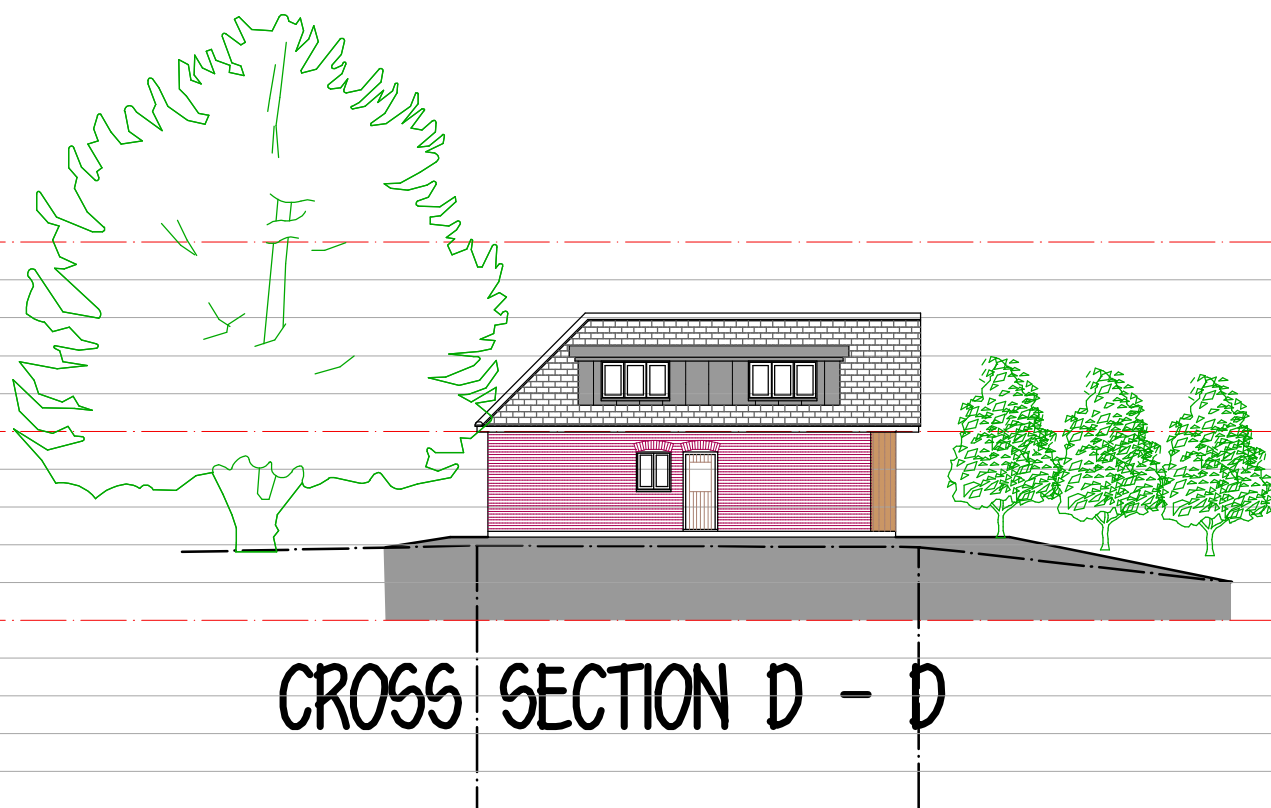

CROSS SECTION D - D

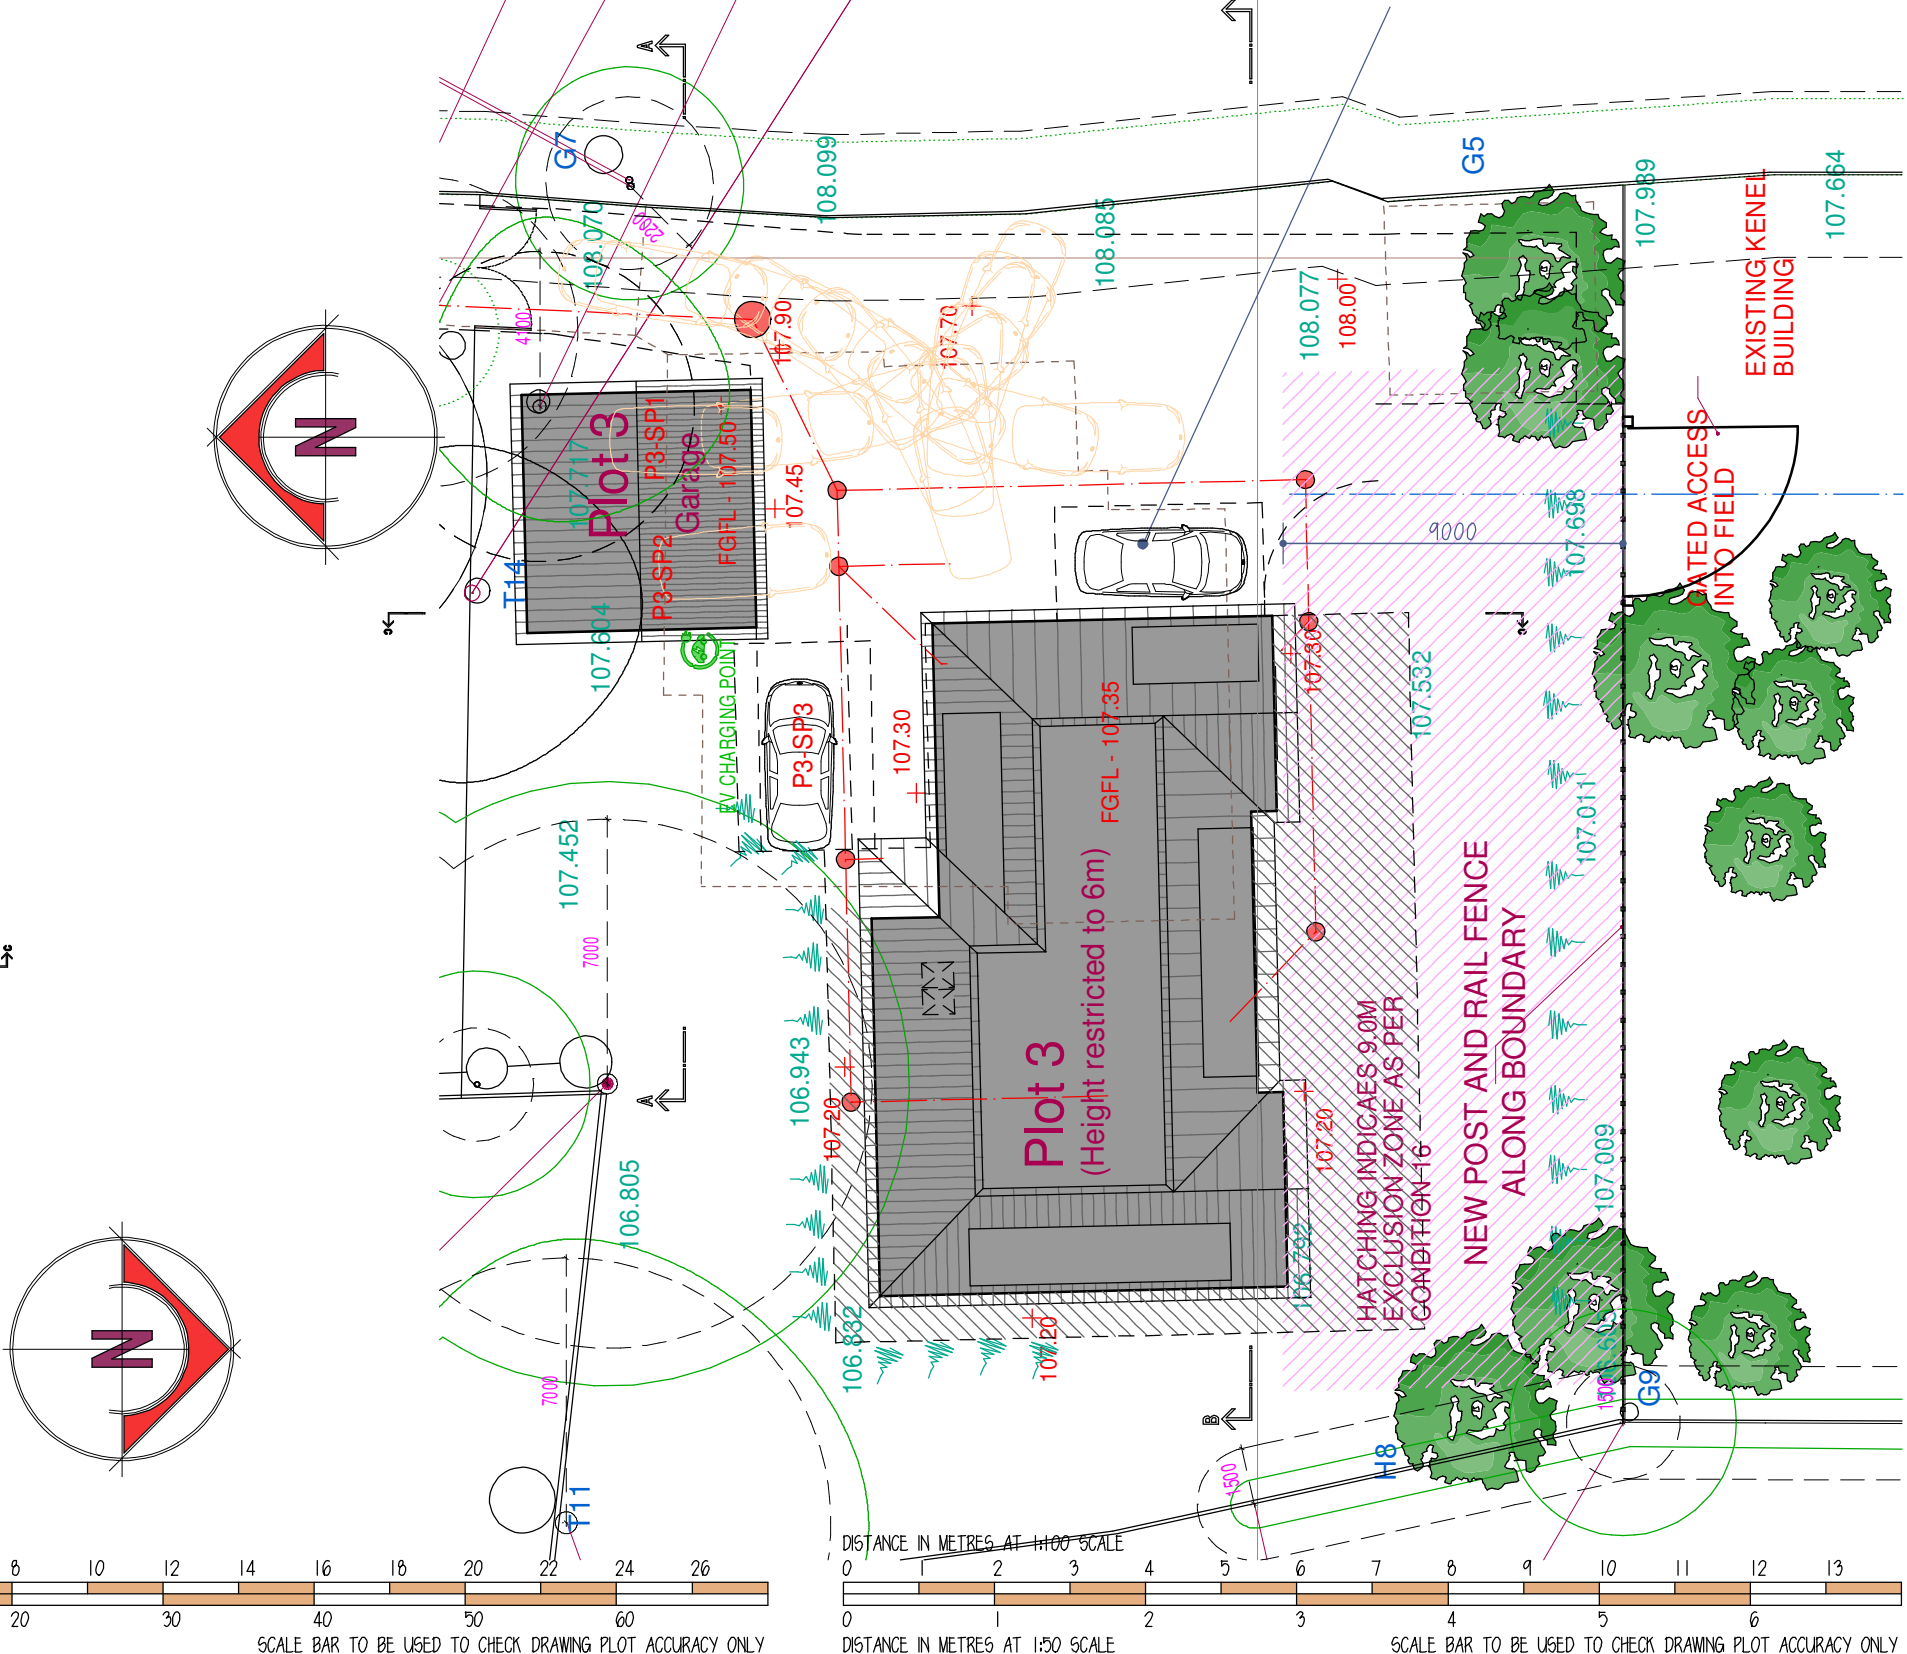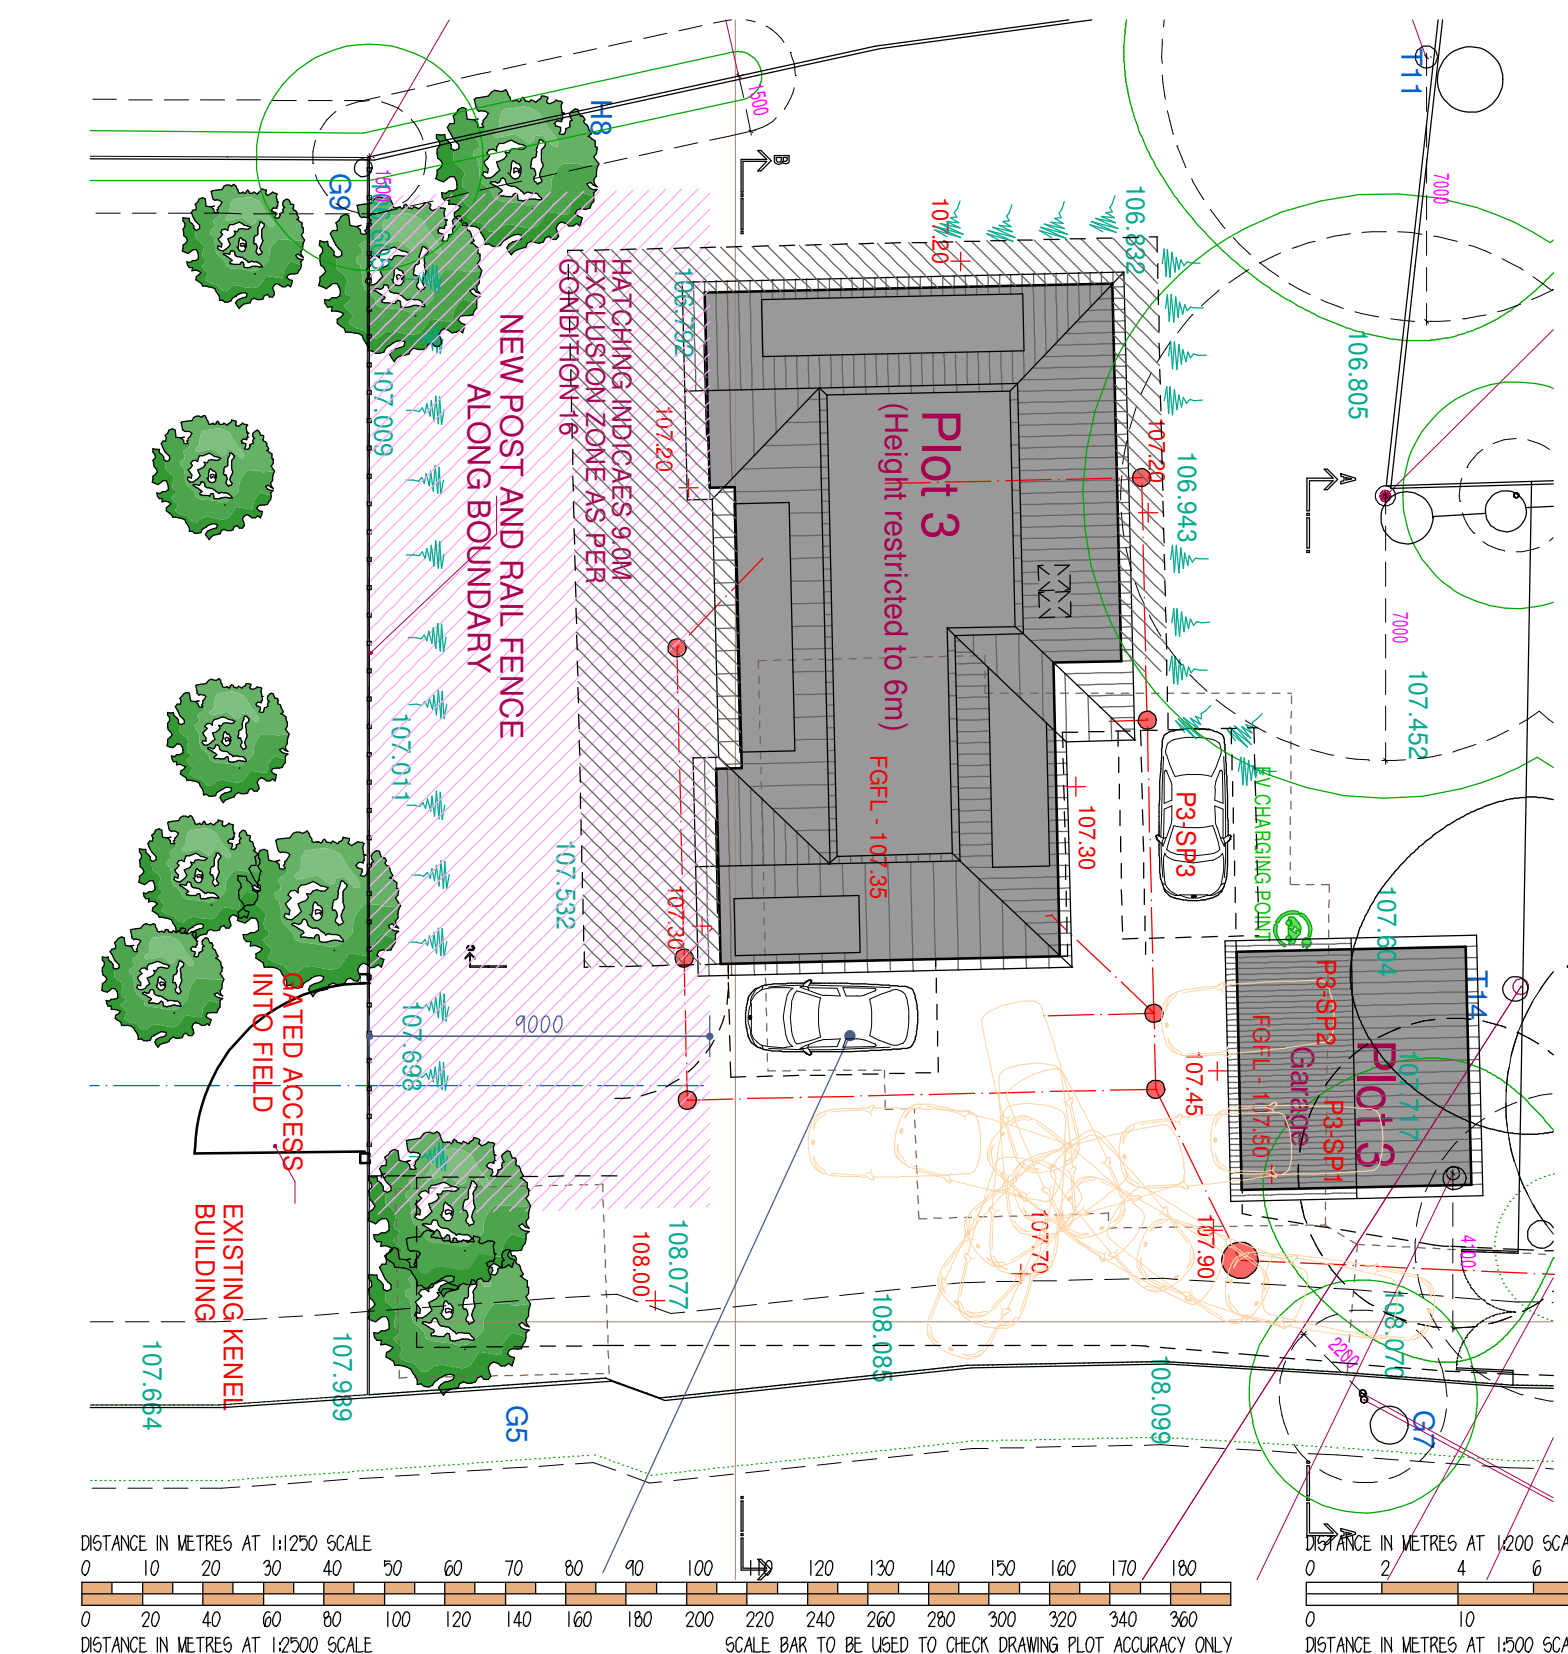

Rev A 27/08/2023 - Sections Added
Rev A 08/08/2023 - Tree Constraints Added

S designstudio
architectural services
g

202 woodville road hartshorne swadincote derbyshire de11 7ex
tel - 01283 226771 e-mail - mail@sgdesignstudio.co.uk

drawing
Cross Sections Through Site

project
**Land To Rear Of
69a And 69b Repton Road
Hartshorne**

client
Mr Rankin

date 27/10/2022 revision B 27/09/2023
scale 1:200 at a1 size

drawing number
223-29-06 B

print 27/10/2022 scale 223-29-06b rev B 27/09/2023