





Front (North) Elevation
(Scale 1:100 @A3)

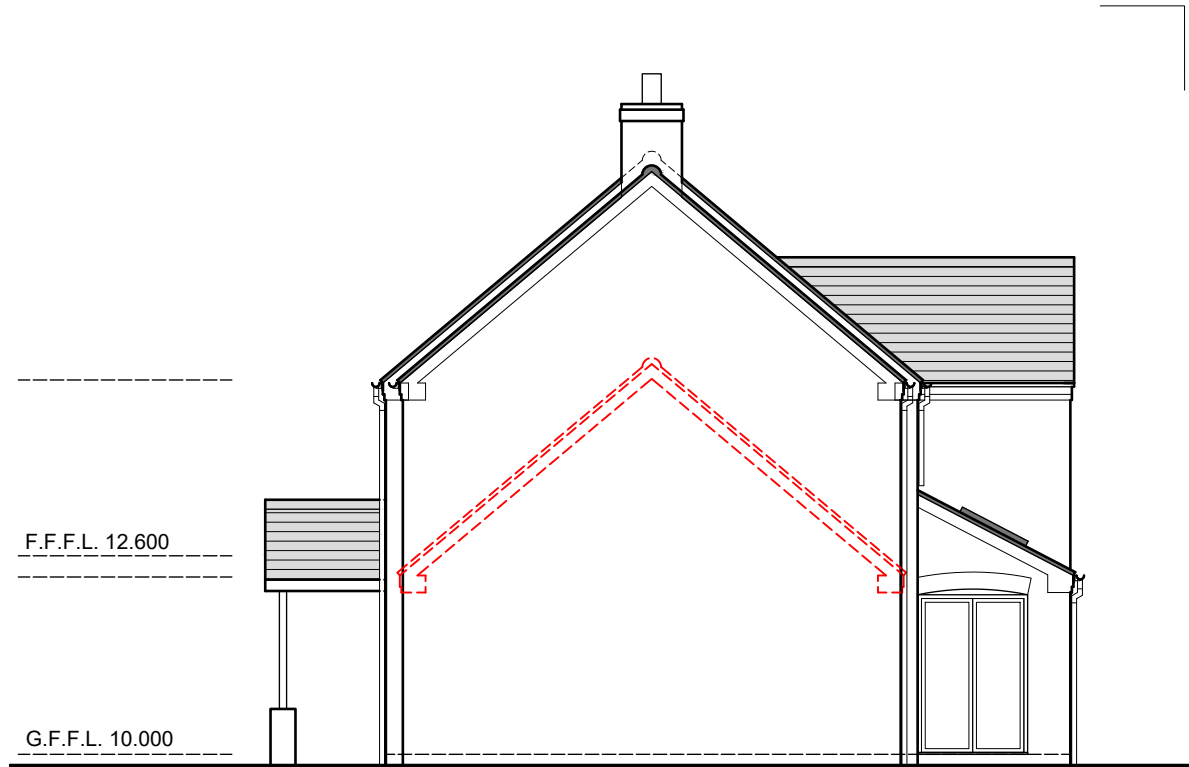

Side (West) Elevation
(Scale 1:100 @A3)



Rear (South) Elevation
(Scale 1:100 @A3)

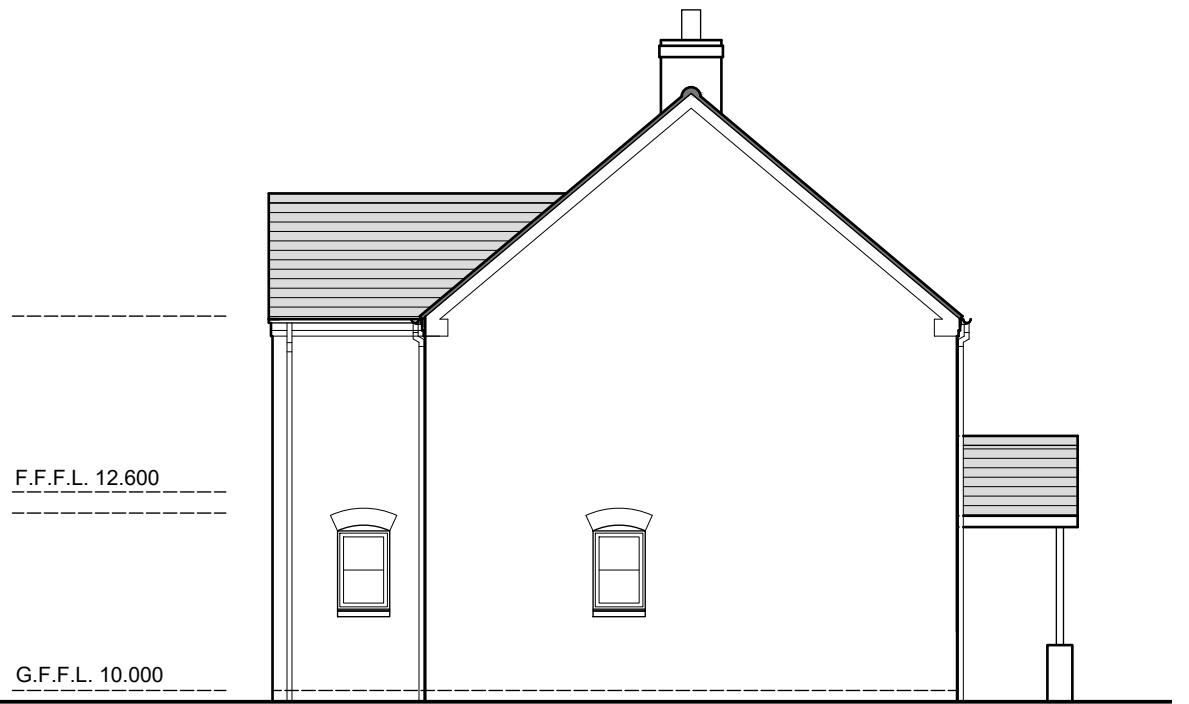

Side (East) Elevation
(Scale 1:100 @A3)

Dimensions to be verified on site.
Use figured dimensions only. Do not work from reduced scale drawings. Please refer to scale and sheet size as indicated.

This drawing is the property of SCG DESIGN LTD
Copyright is reserved by them and the drawing is issued on the condition that it is not copied, reproduced, retained or disclosed to any unauthorised person without the prior consent in writing of SCG DESIGN LTD

DO NOT SCALE

NOTES

Rev. Date	Revision	By	Checked
-----------	----------	----	---------

SCGDESIGNLTD

Architectural Services

SCG Design Ltd. Registration Number: 13254624
Registered in England and Wales
4 Dahlia Drive, Oakwood, Derby, DE21 2XJ
Telephone - 07825 814804 Email - scgdesign@outlook.com

Client	Natalie Clifford		
Project	Proposed Extension / Alterations at: Clifford House, Ingleby Road, Stanton By Bridge, DE73 7HT		
Drawing Title	Proposed Elevations		

Drawn by	Checked by	
SCG	SCG	
Scale @A3	Date	
1:100	Mar; 2026	
Job Number	Drawing Number	Revision
SCGD 753	105	-

Purpose of Issue

FOR INFORMATION

