



Proposed Elevations 1:100

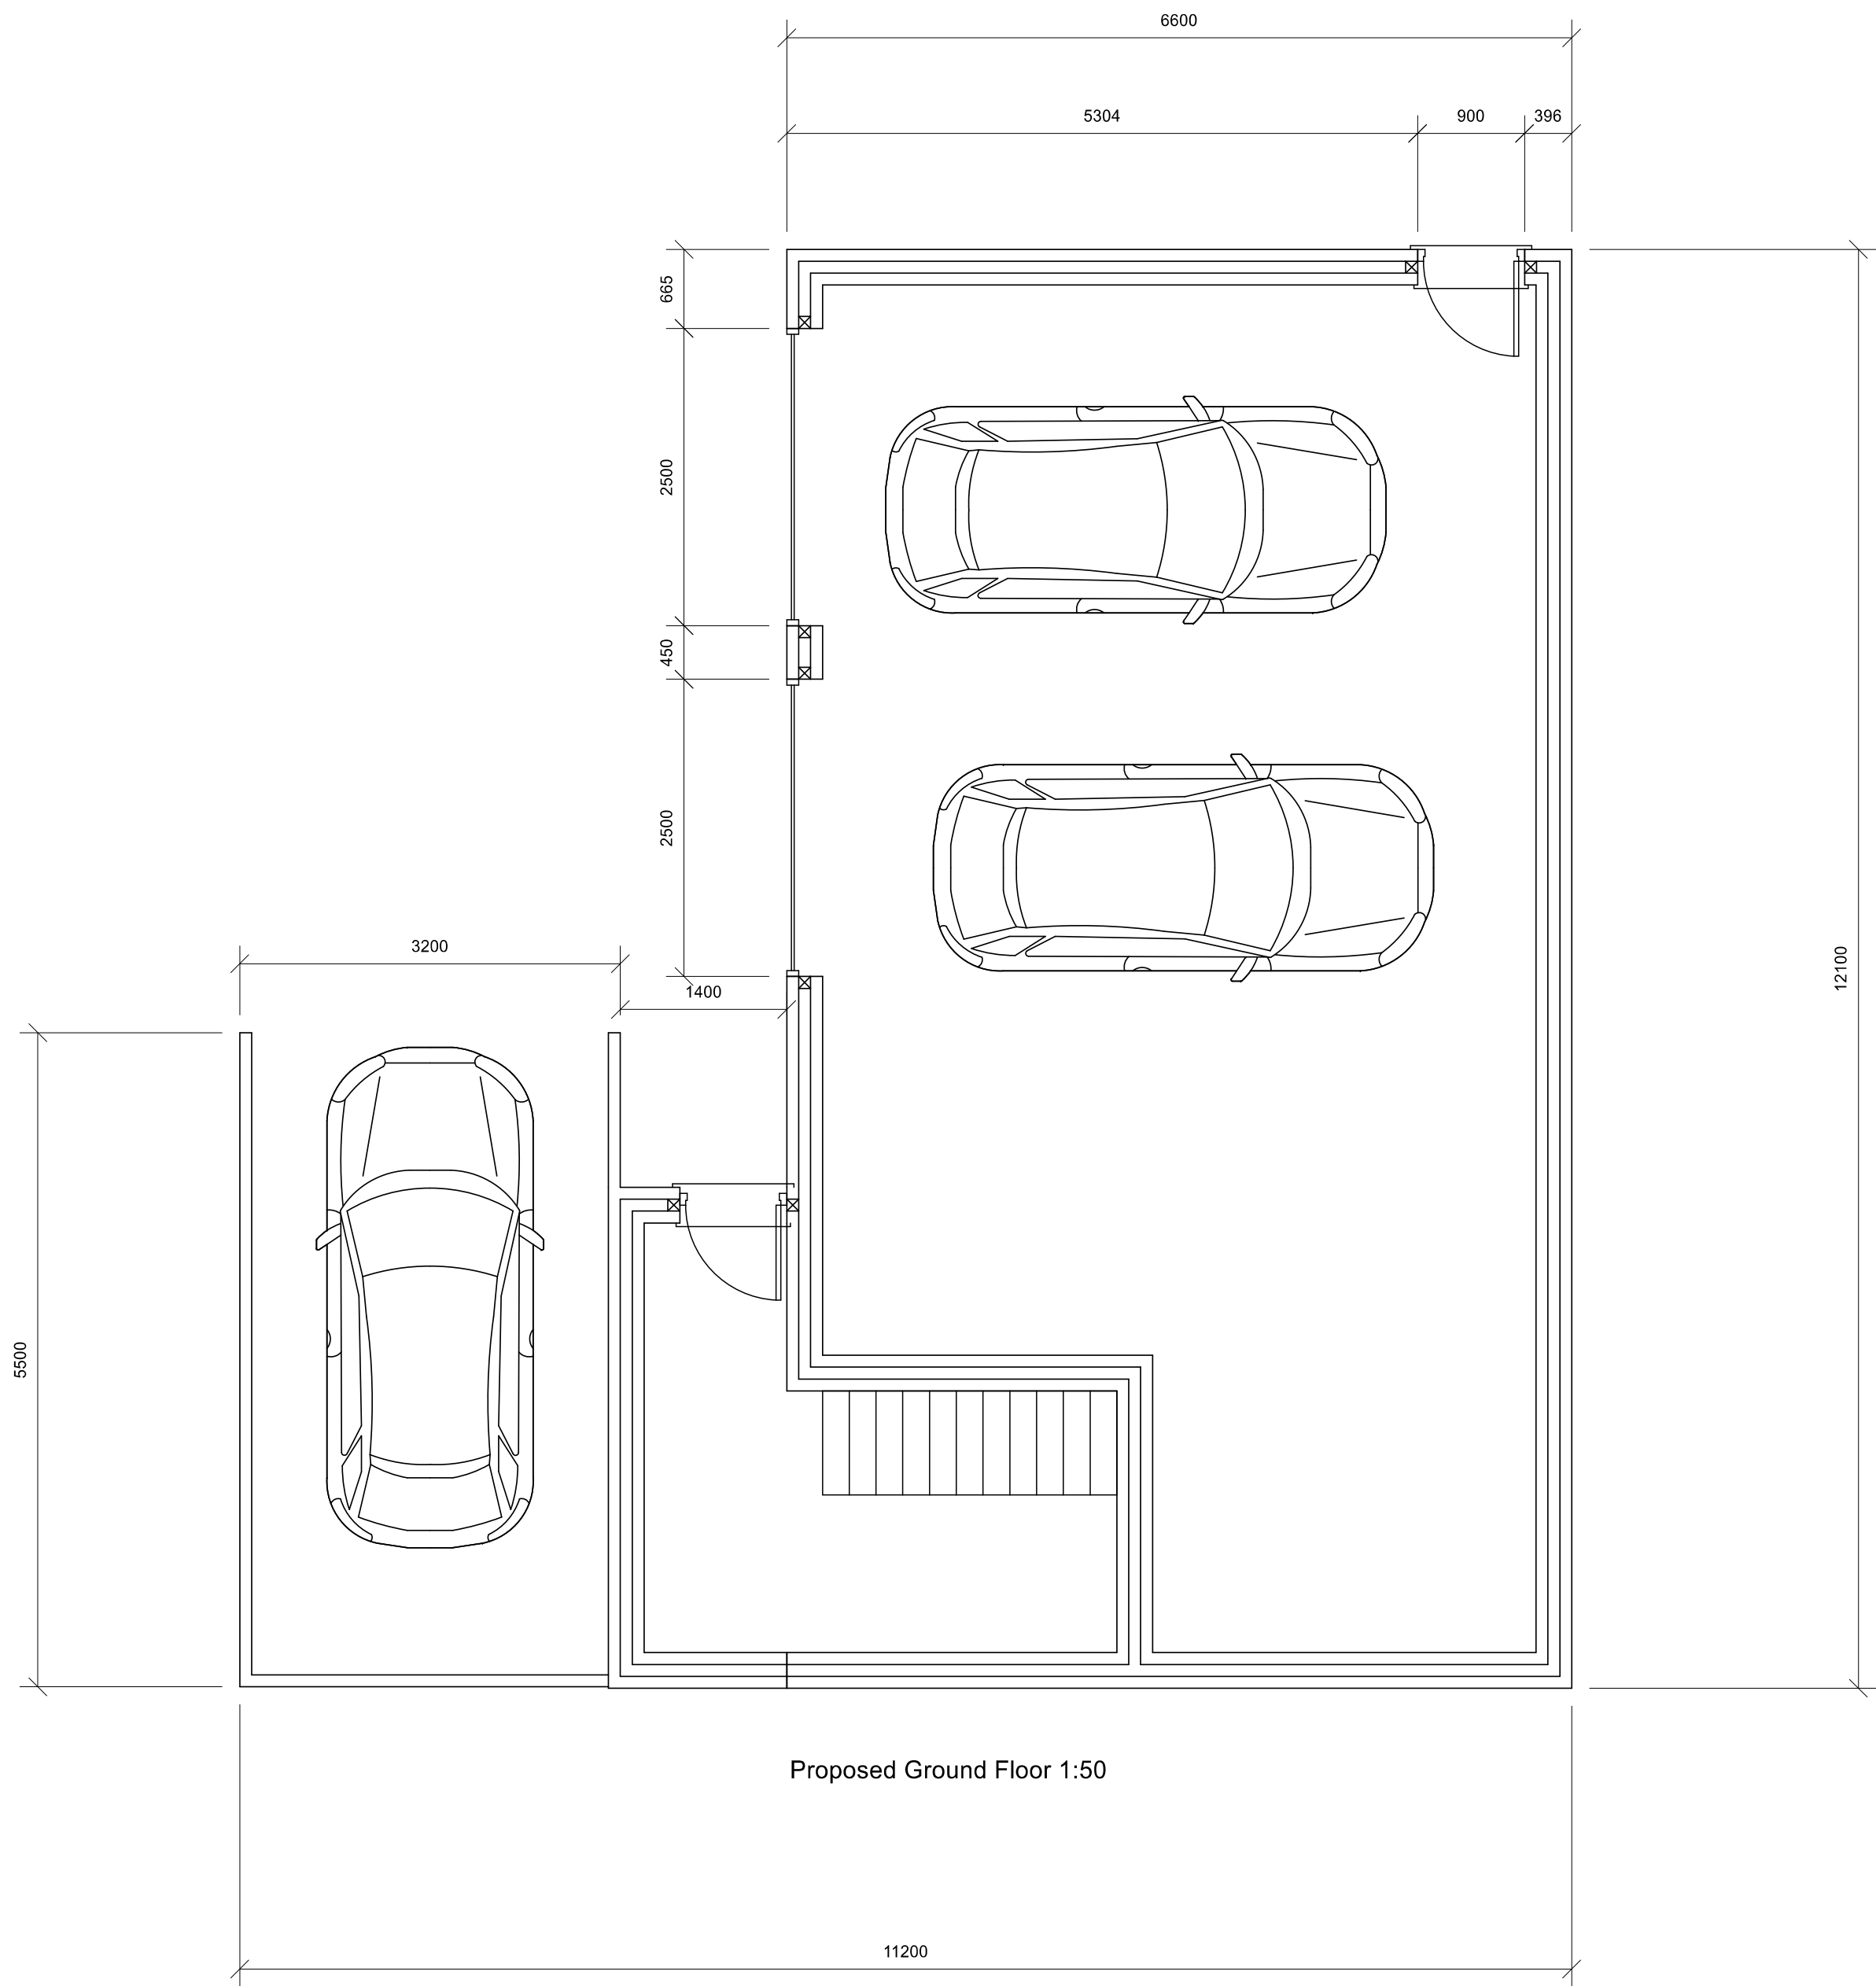

Proposed Ground Floor 1:50

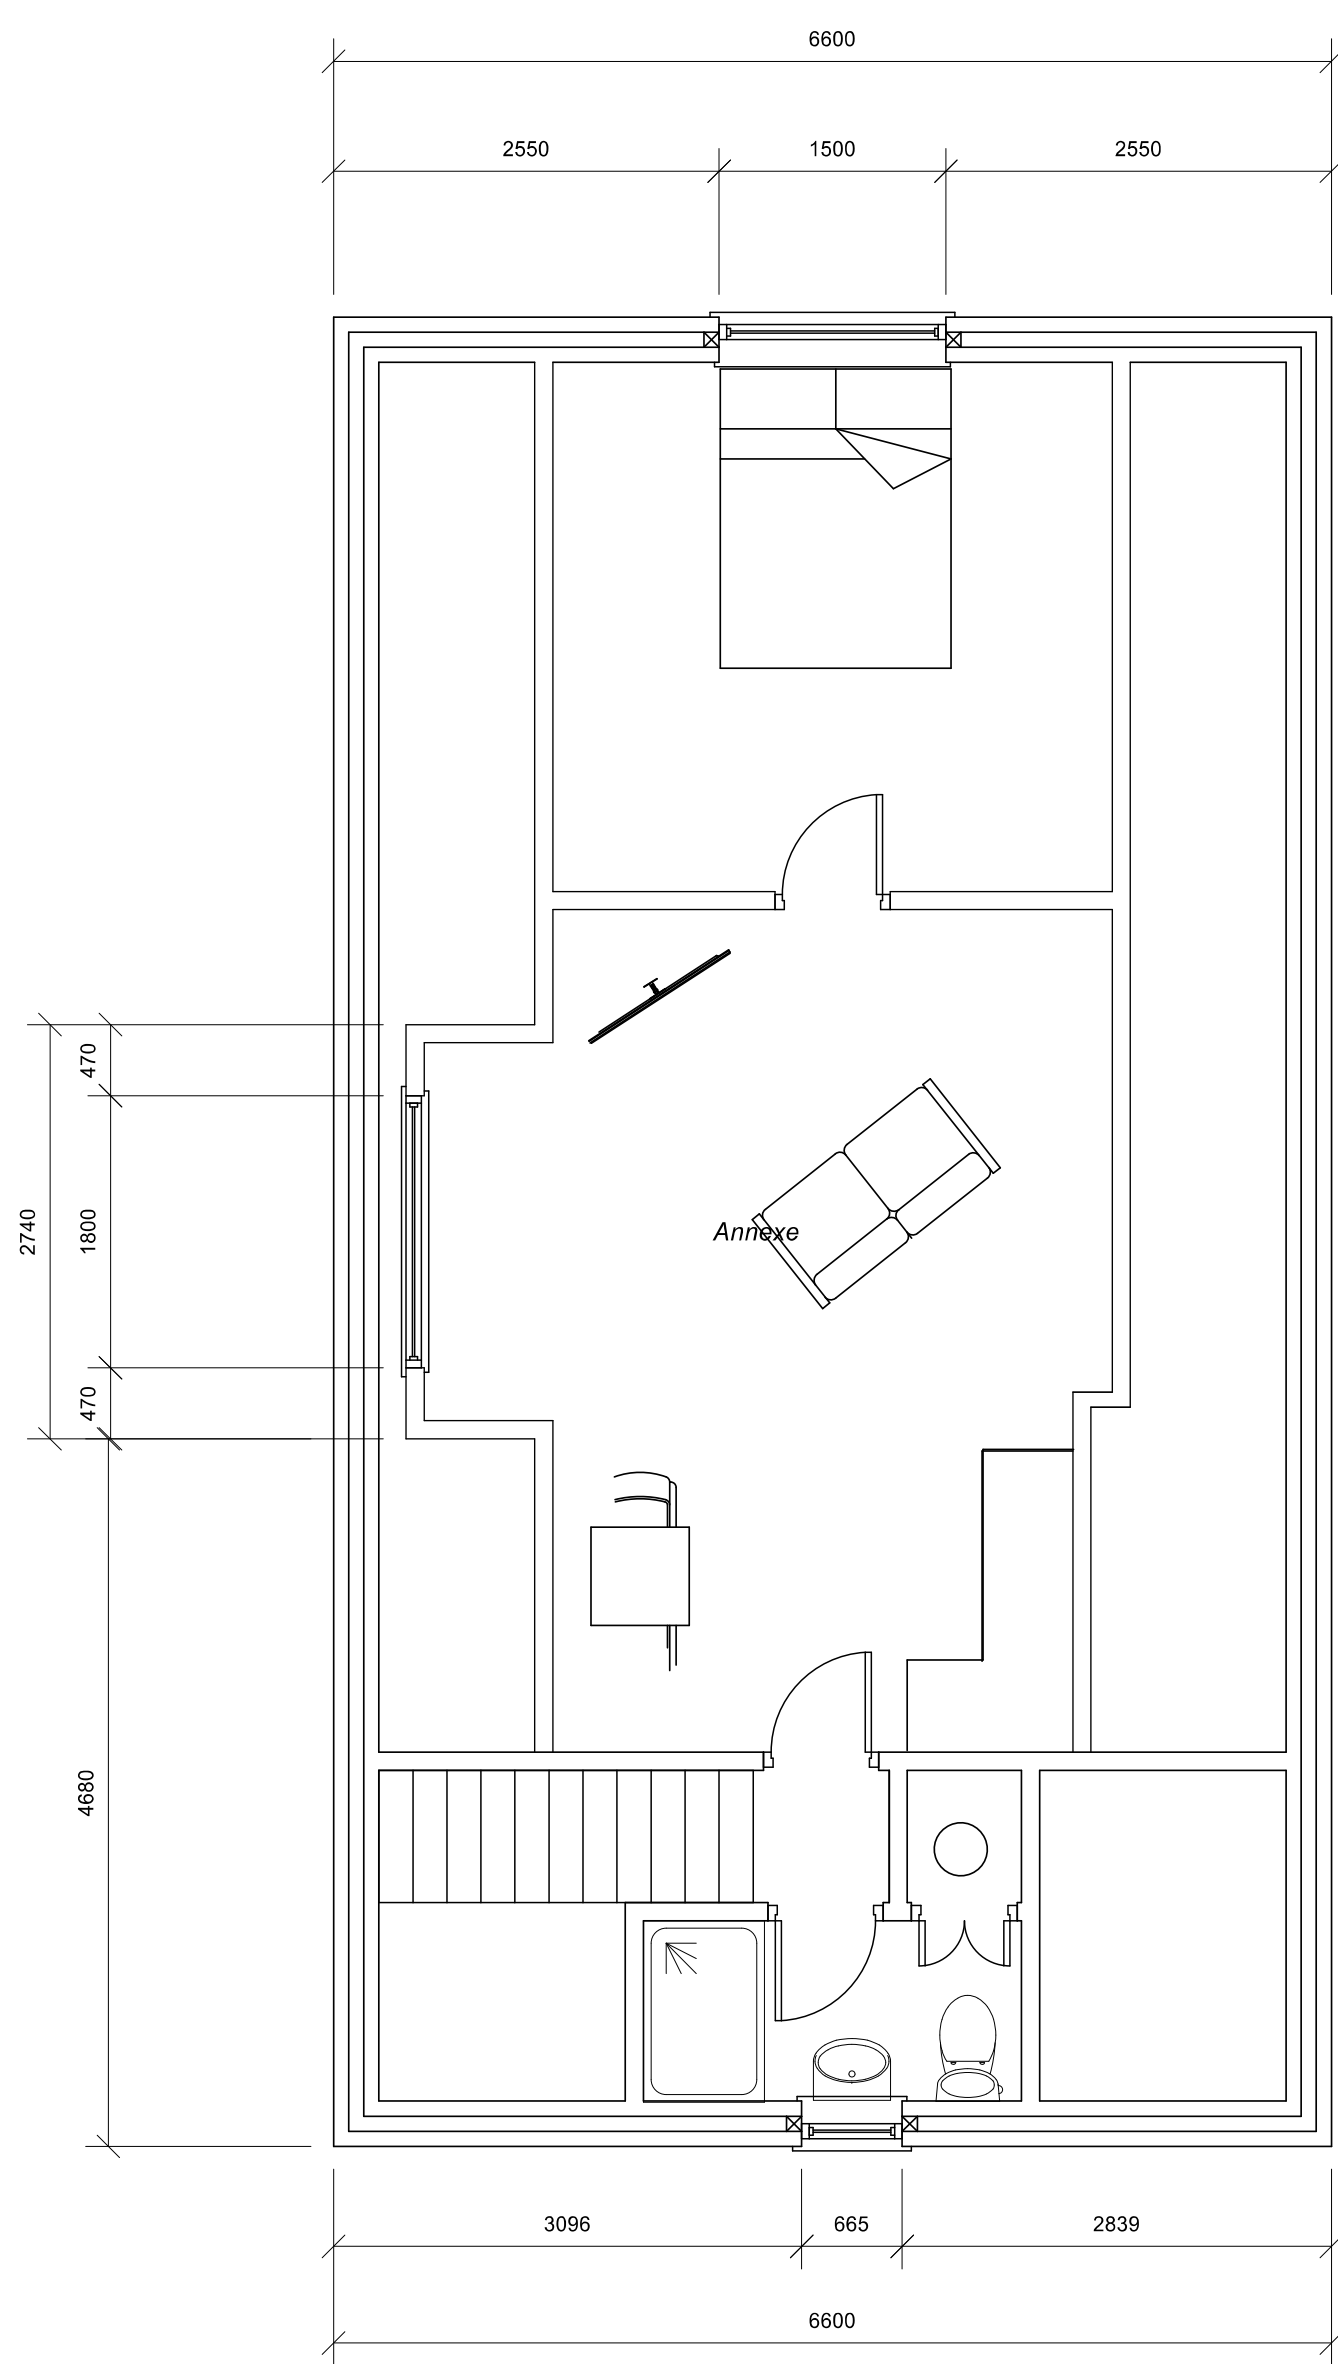

Proposed First Floor 1:50



David Brown
Tel 07973766915
E Mail david.brown570@live.co.uk

Project:
Proposed Extension @ Yew Tree Cottage

Plans and Elevations

Date:	Scale:	Drg No:
18/12/2025	1:50, 1:100 @A1	1477/01