
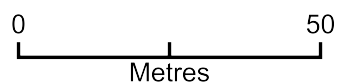


Proposed Location of Static

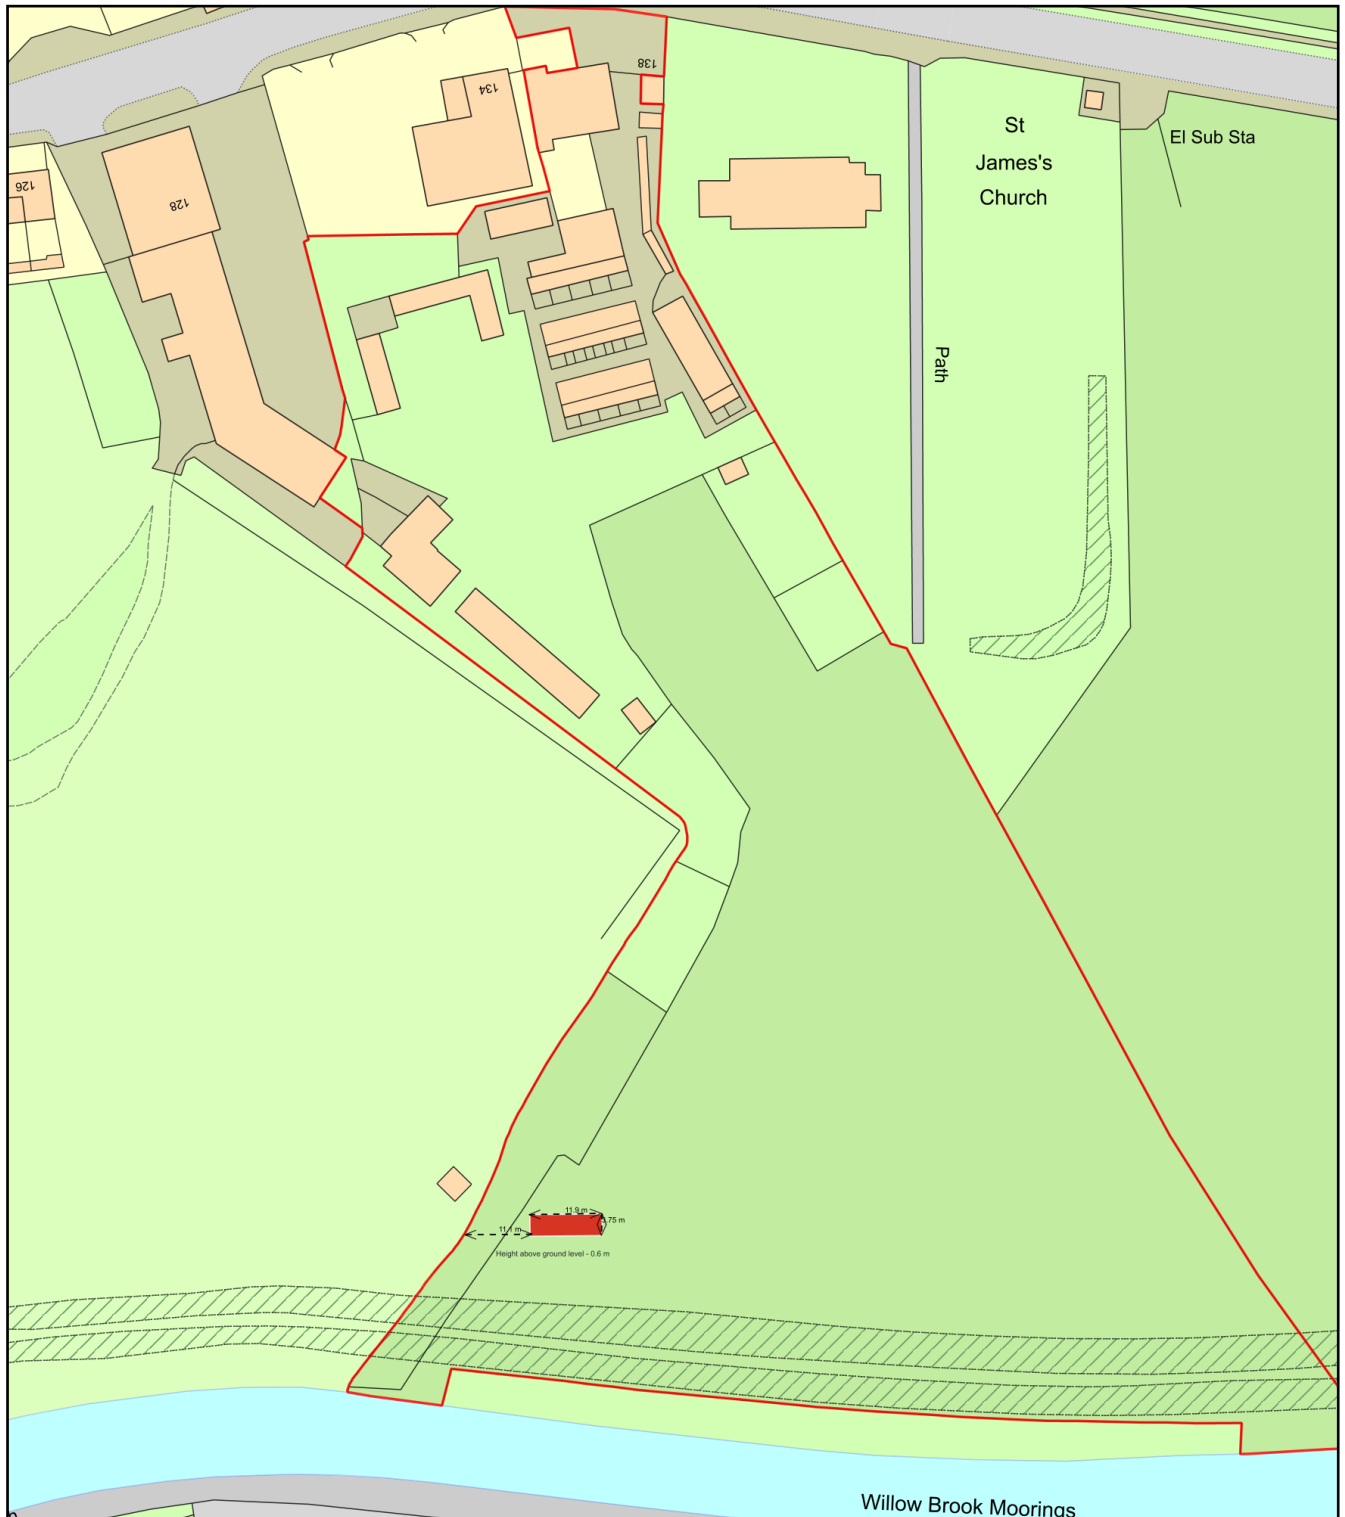

Plan Produced for: David Money

Date Produced: 26 Mar 2026

Plan Reference Number: TQRQM26085032656068

Scale: 1:1250 @ A4