


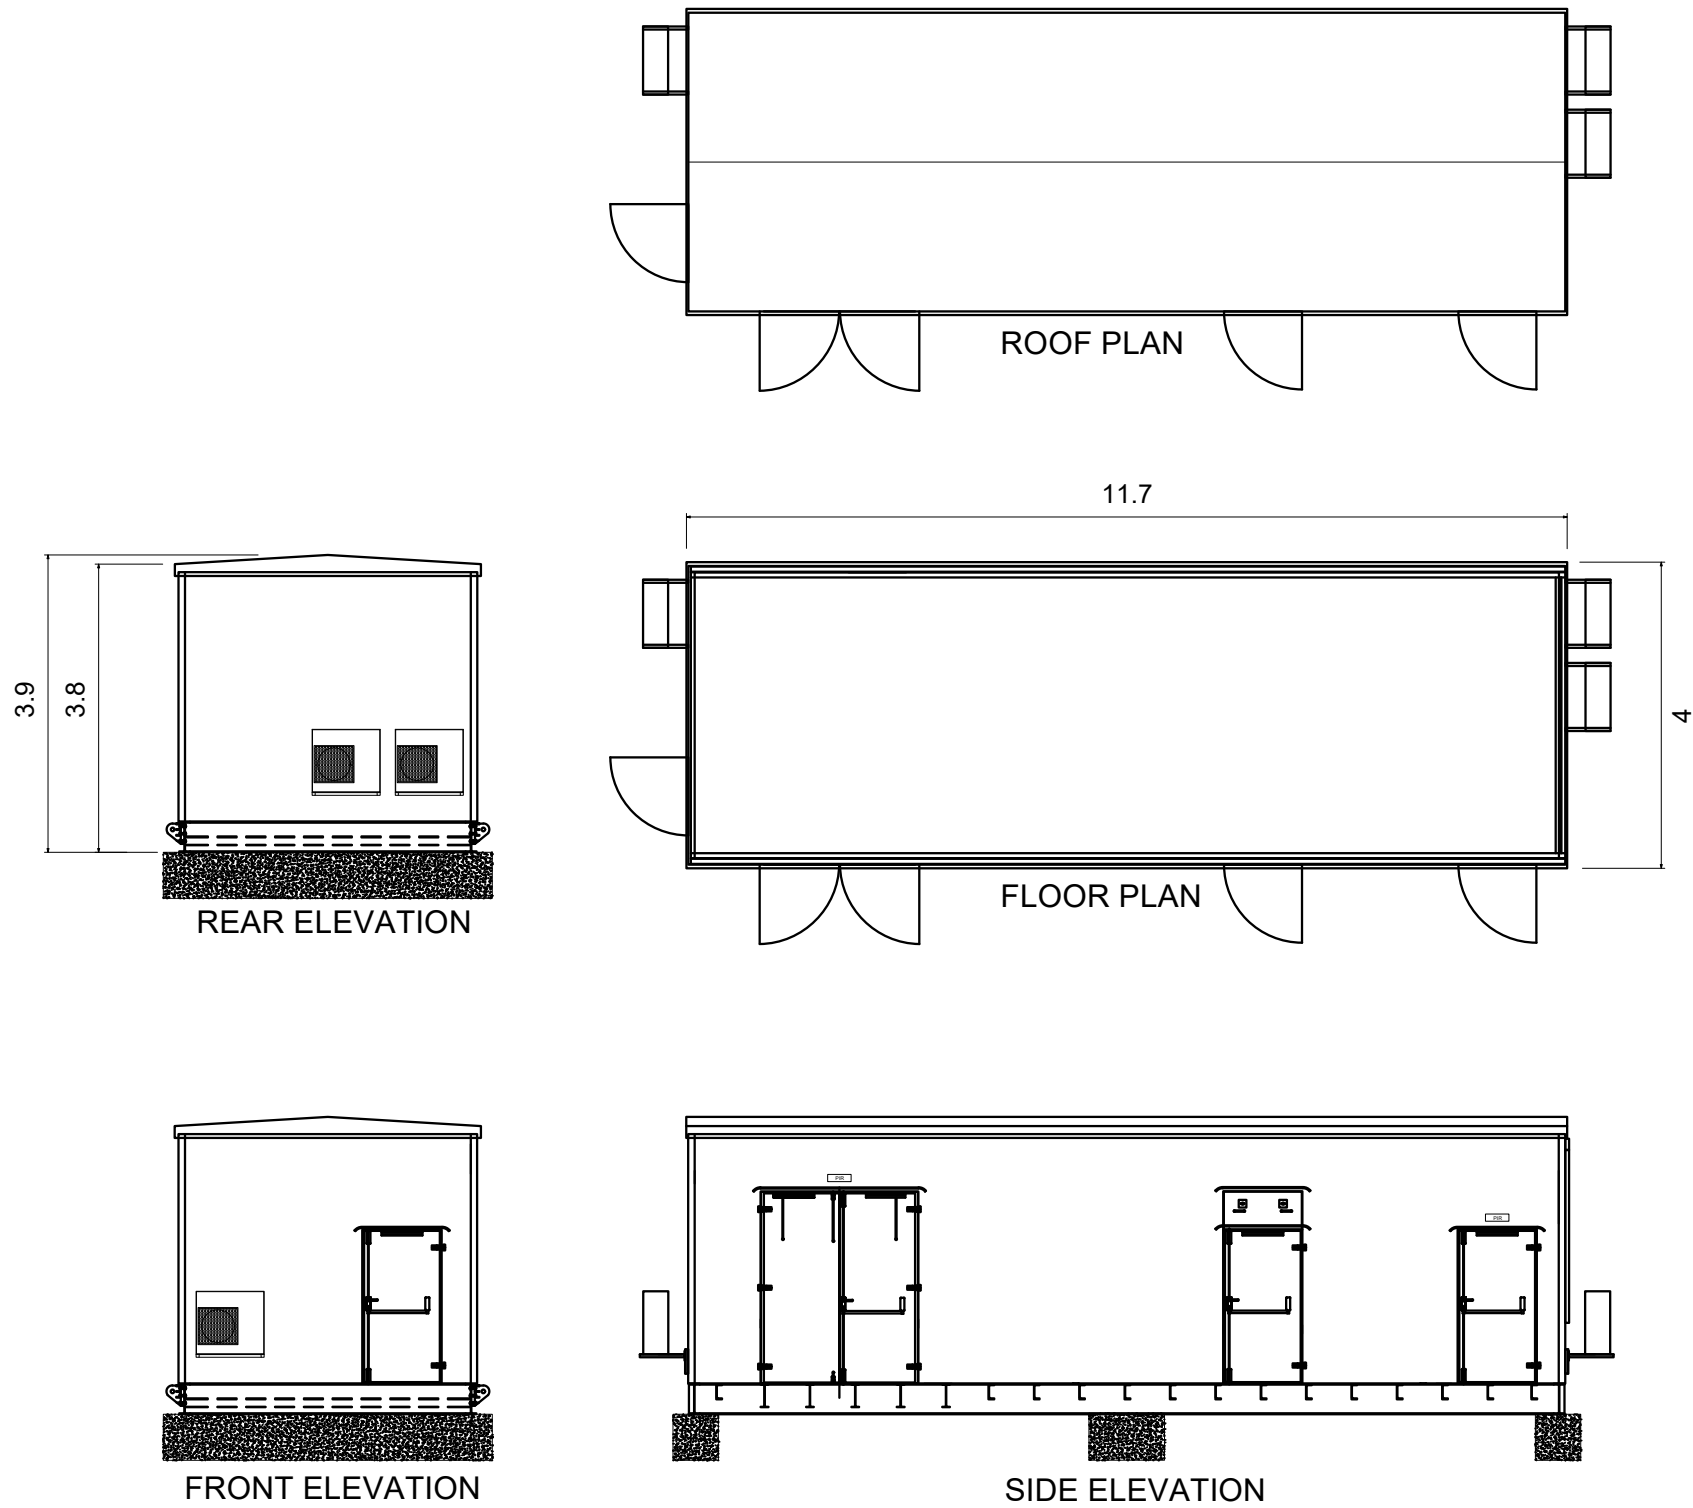

GENERAL NOTES:

1) ALL DIMENSIONS ARE IN METERS UNLESS SPECIFIED.

2) CONTAINERS TO BE PAINTED RAL6005

Revisions:
First Issue- 27/10/2023 AH
01 - (11/04/2024 JS) Concrete foundations added

ALL DIMENSIONS TO BE CHECKED ON SITE WORK TO FIGURED DIMENSIONS ONLY REPORT DISCREPANCIES TO THE GFP AT ONCE BEFORE PROCEEDING COPYRIGHT ACT APPLIES.

© Enso Energy Ltd. Crown Copyright. All rights reserved. © 2023
Emapsite license number 0100031673



Enso Energy Limited, Unit 1 & 2 Cirencester Office Park,
Telbury Road, Cirencester, GL7 6JJ
Tel: 01452 764685 Email: enquiries@ensoenergy.co.uk

Project Title:

Twyford Road BESS

Drawing Title:

BESS Switchroom

DRWG No: WE2-01-P05	Rev: 01	Sht no: -
Drawn by : JS	Checked by: RM	
Scale: 1:100 @ A3	Date: 27/10/2023	