


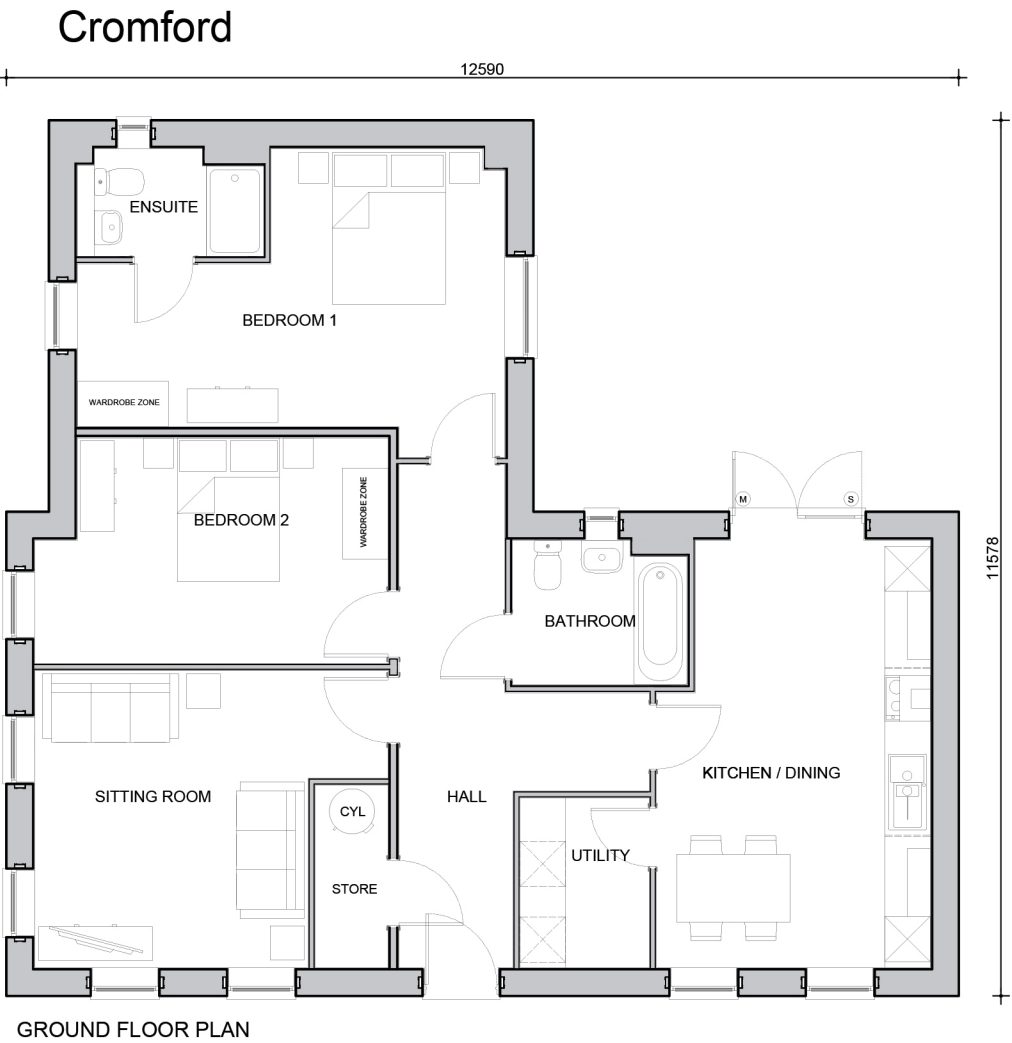

PROJECT: Proposed Residential Development Valley Road Overseal Swadlicote	DRAWING TITLE: CROMFORD PLANNING PLANS	DRAWN: RD	DATE: 07.04.26	AREA: 97.20 m ² 1046 ft ²	PEVERIL HOMES TO BUILD A LIFE IN
	SCALE: 1:100 at A3	DWG NO. 06-0165-CRMc-P02			