




Key - Housing

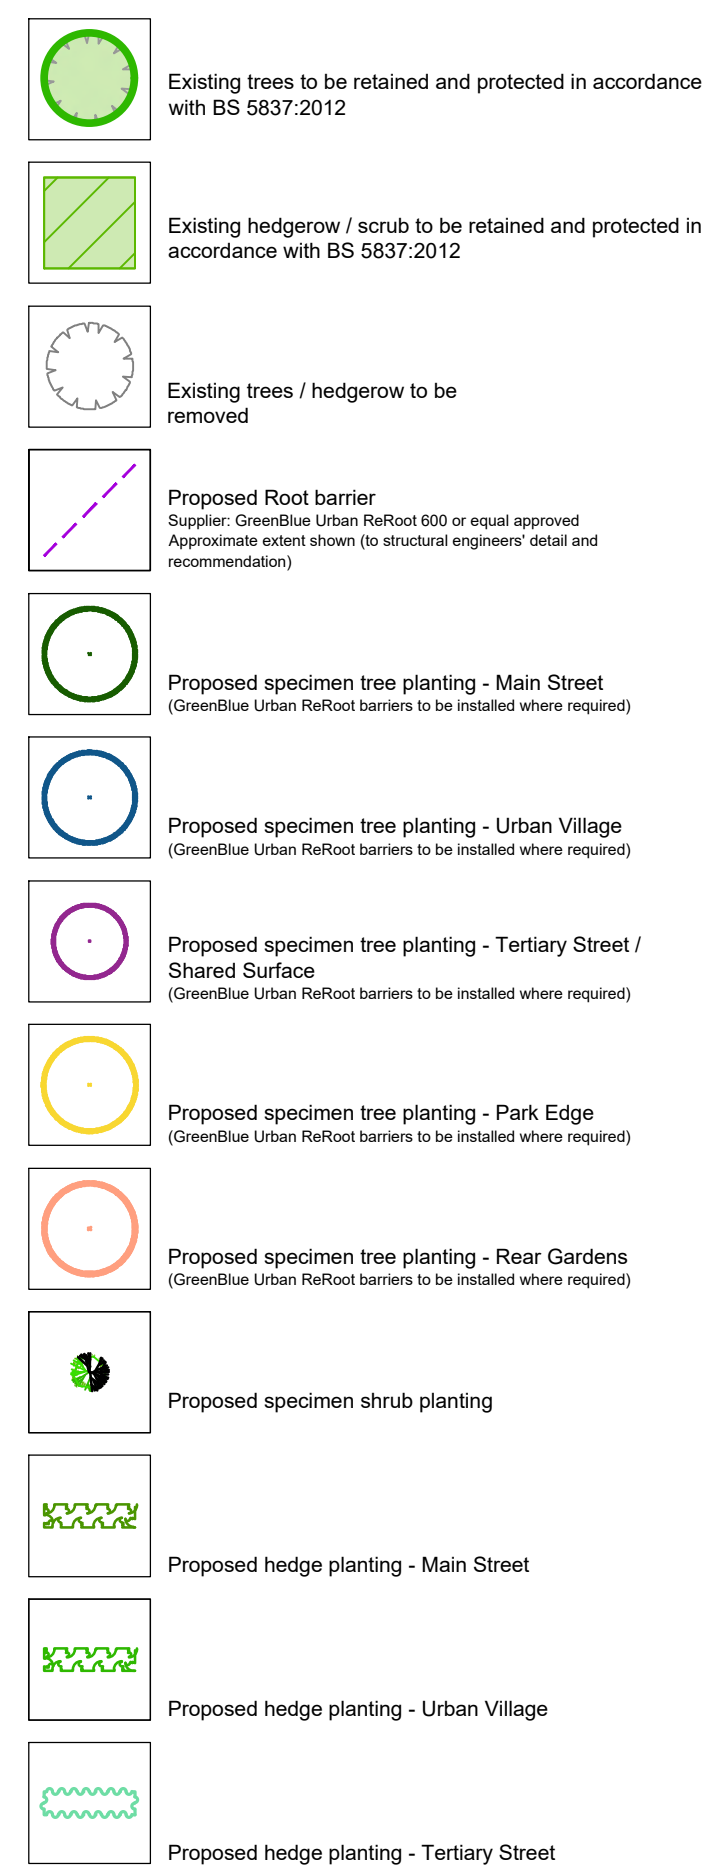

Key - POS

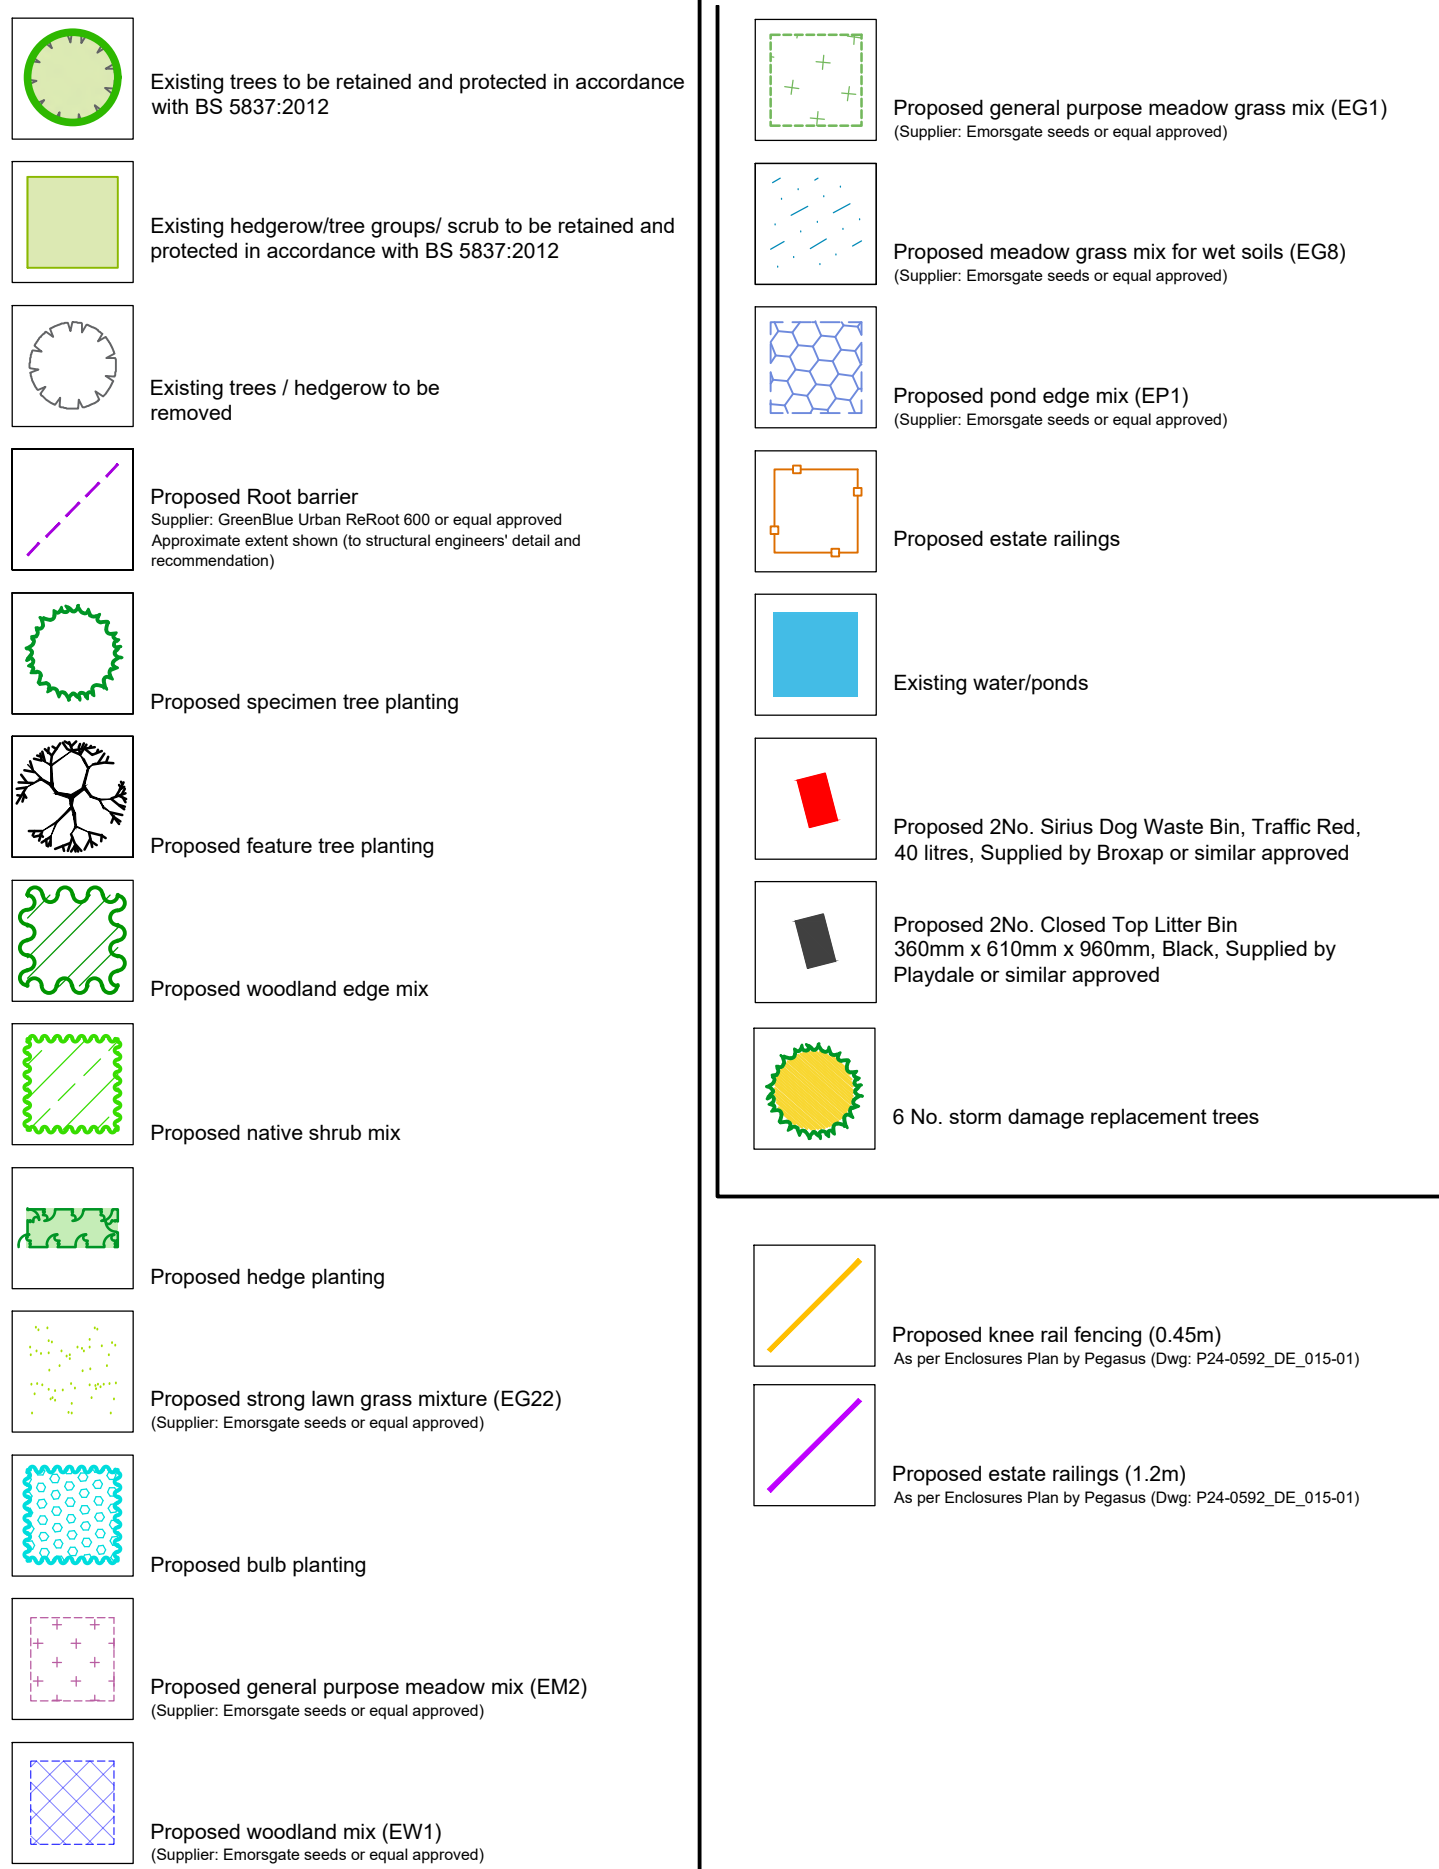

Location Plan: NTS

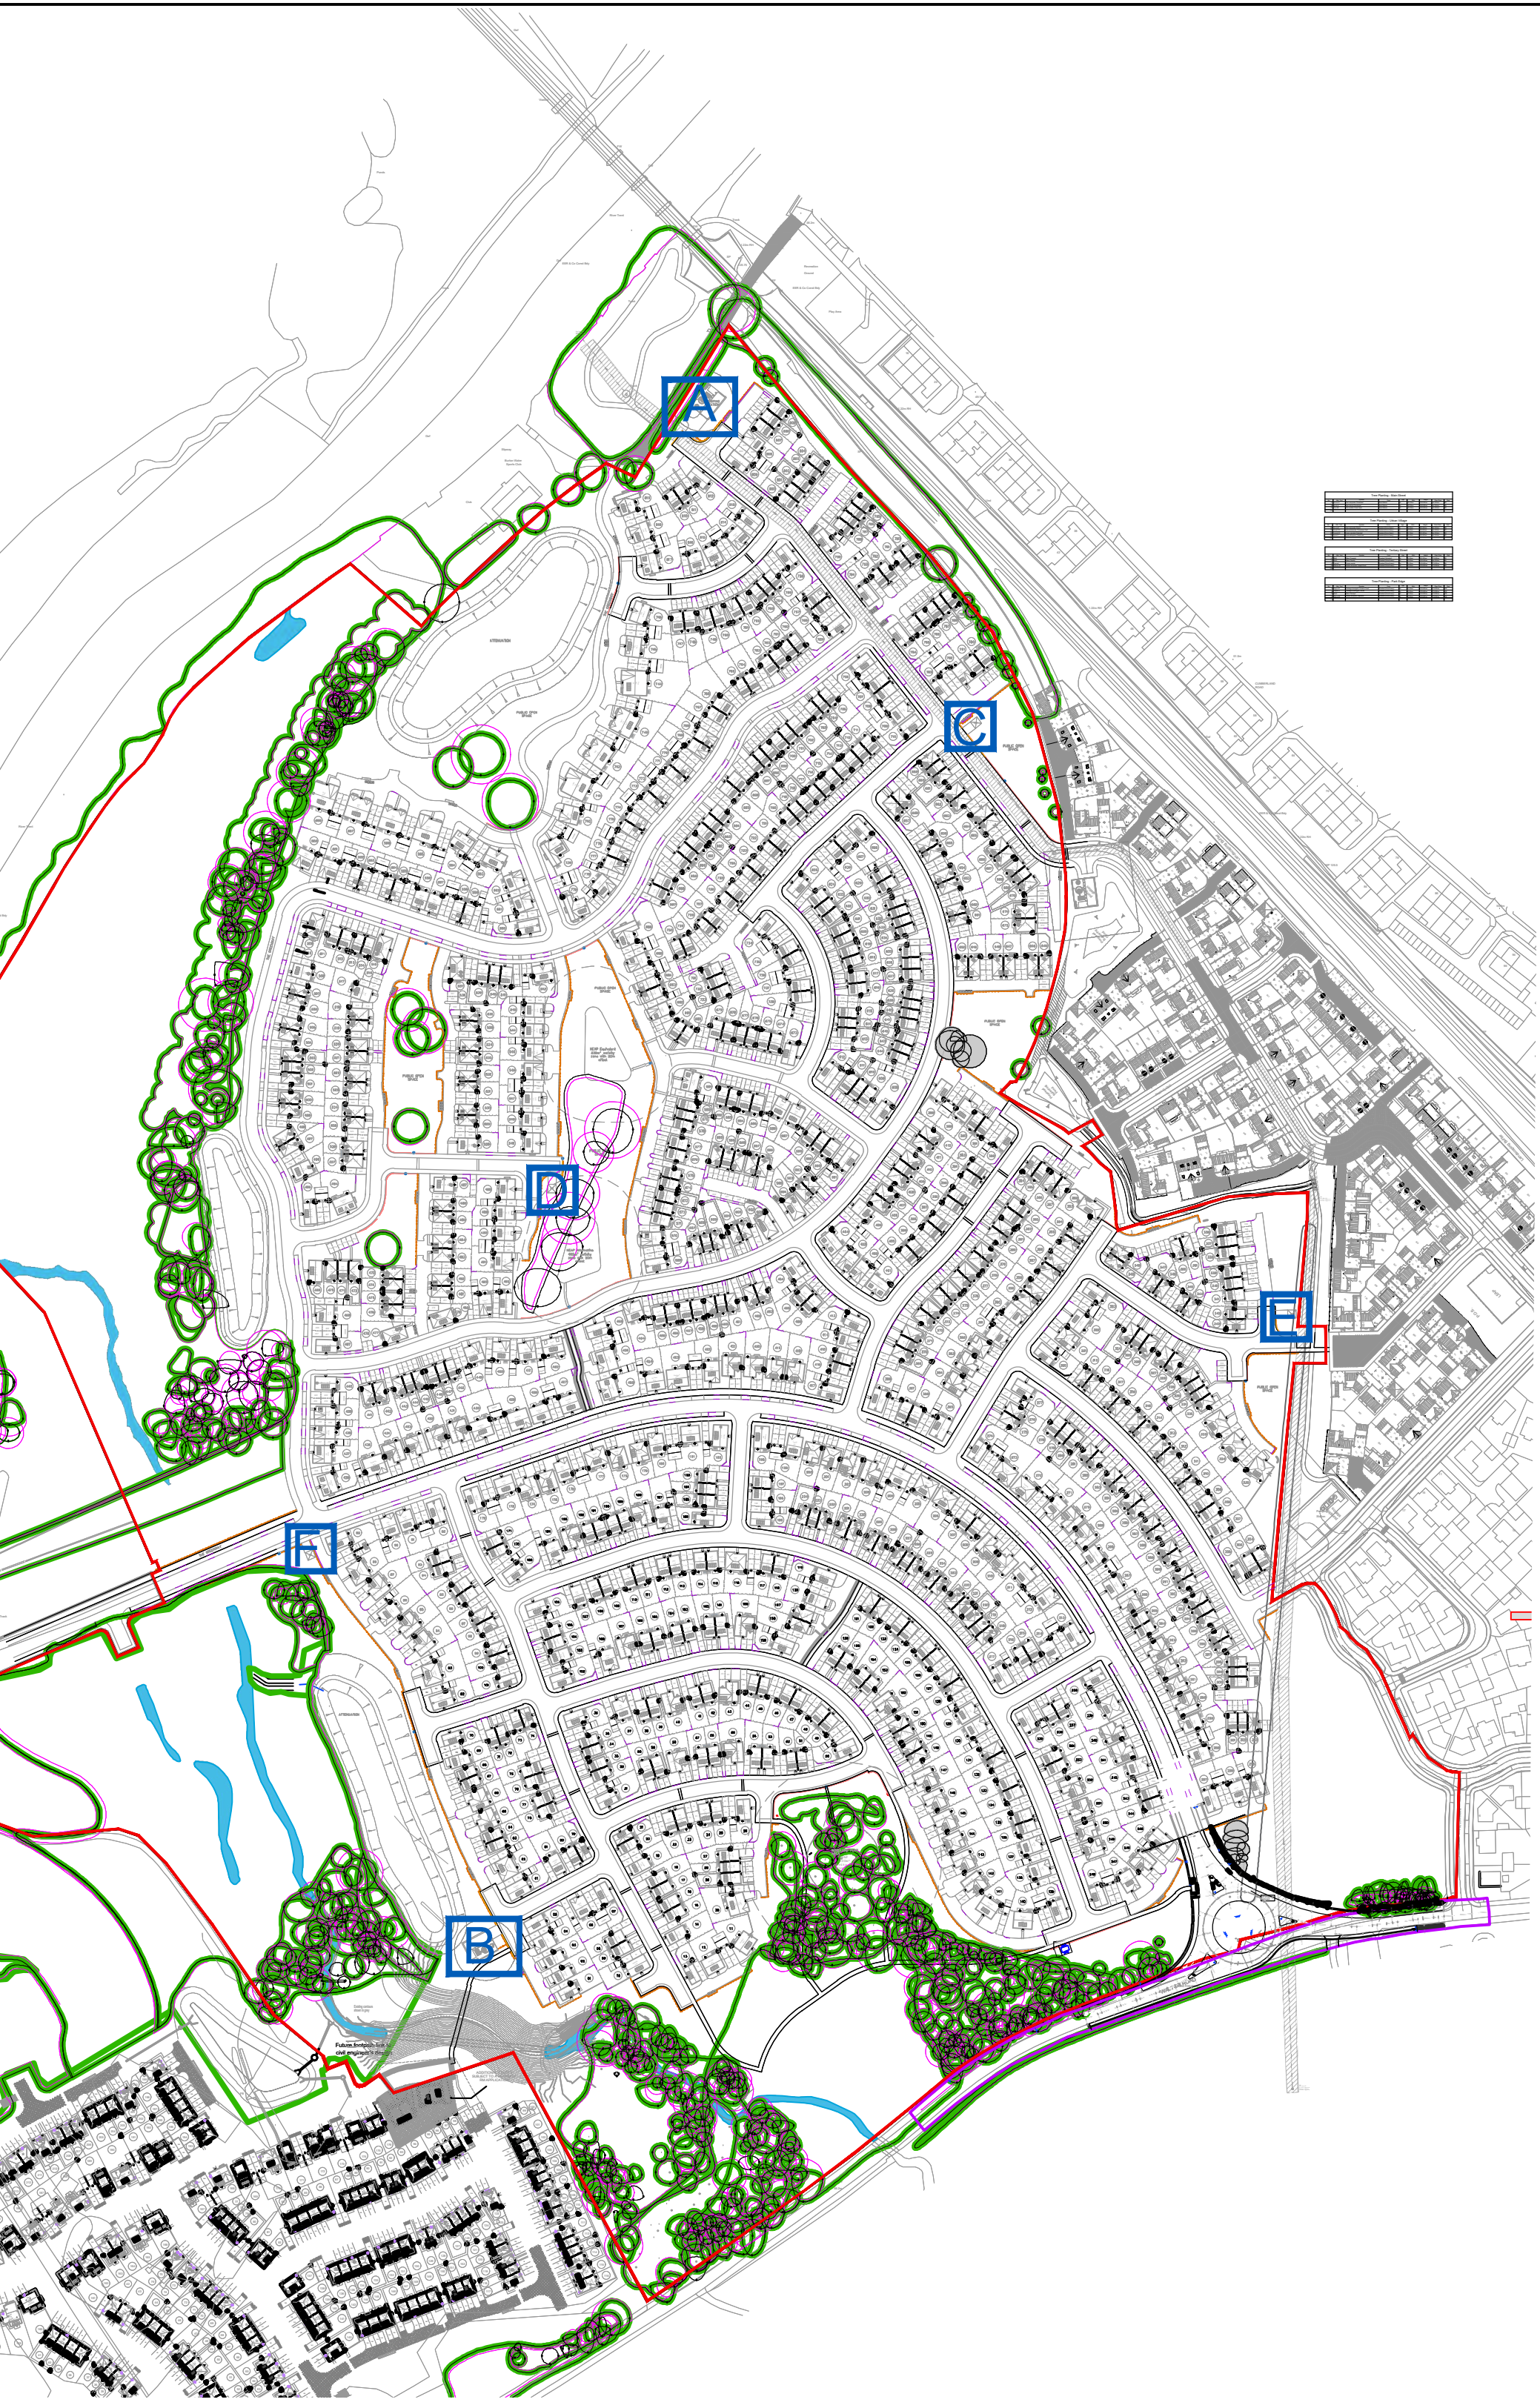

Notes

1. This drawing has been prepared in accordance with the scope of Tetra Tech's appointment with its client and is subject to the terms and conditions of that appointment. Tetra Tech accepts no liability for any use of this document other than by its client and only for the purposes for which it was prepared and provided.
2. If received electronically it is the recipient's responsibility to print to correct scale. Only written dimensions should be used.
3. This drawing should be read in conjunction with all other relevant drawings and specifications.

Drawing Scale Bar (ensure drawing is printed to the correct sheet size)

1/2000 1/1000 1/500 1/250 1/125 1/63 1/32 1/16 1/8 1/4 1/2 1 2 3 4 5 6 7 8 9 10

Safety, Health & Environment Information

In addition to the hazards / risks normally associated with the types of work detailed on this drawing take note below. It is assumed that all works on this drawing will be carried out by a competent contractor, working, where appropriate, to an appropriate method statement.

Construction risks	Maintenance/Cleaning risks	Demolition/Adaption risks


To be read in conjunction with the following RPS documents:

[illegible]


Inset A - Northern Pumping Station : 1:100




Inset B - Southern Pumping Station : 1:100

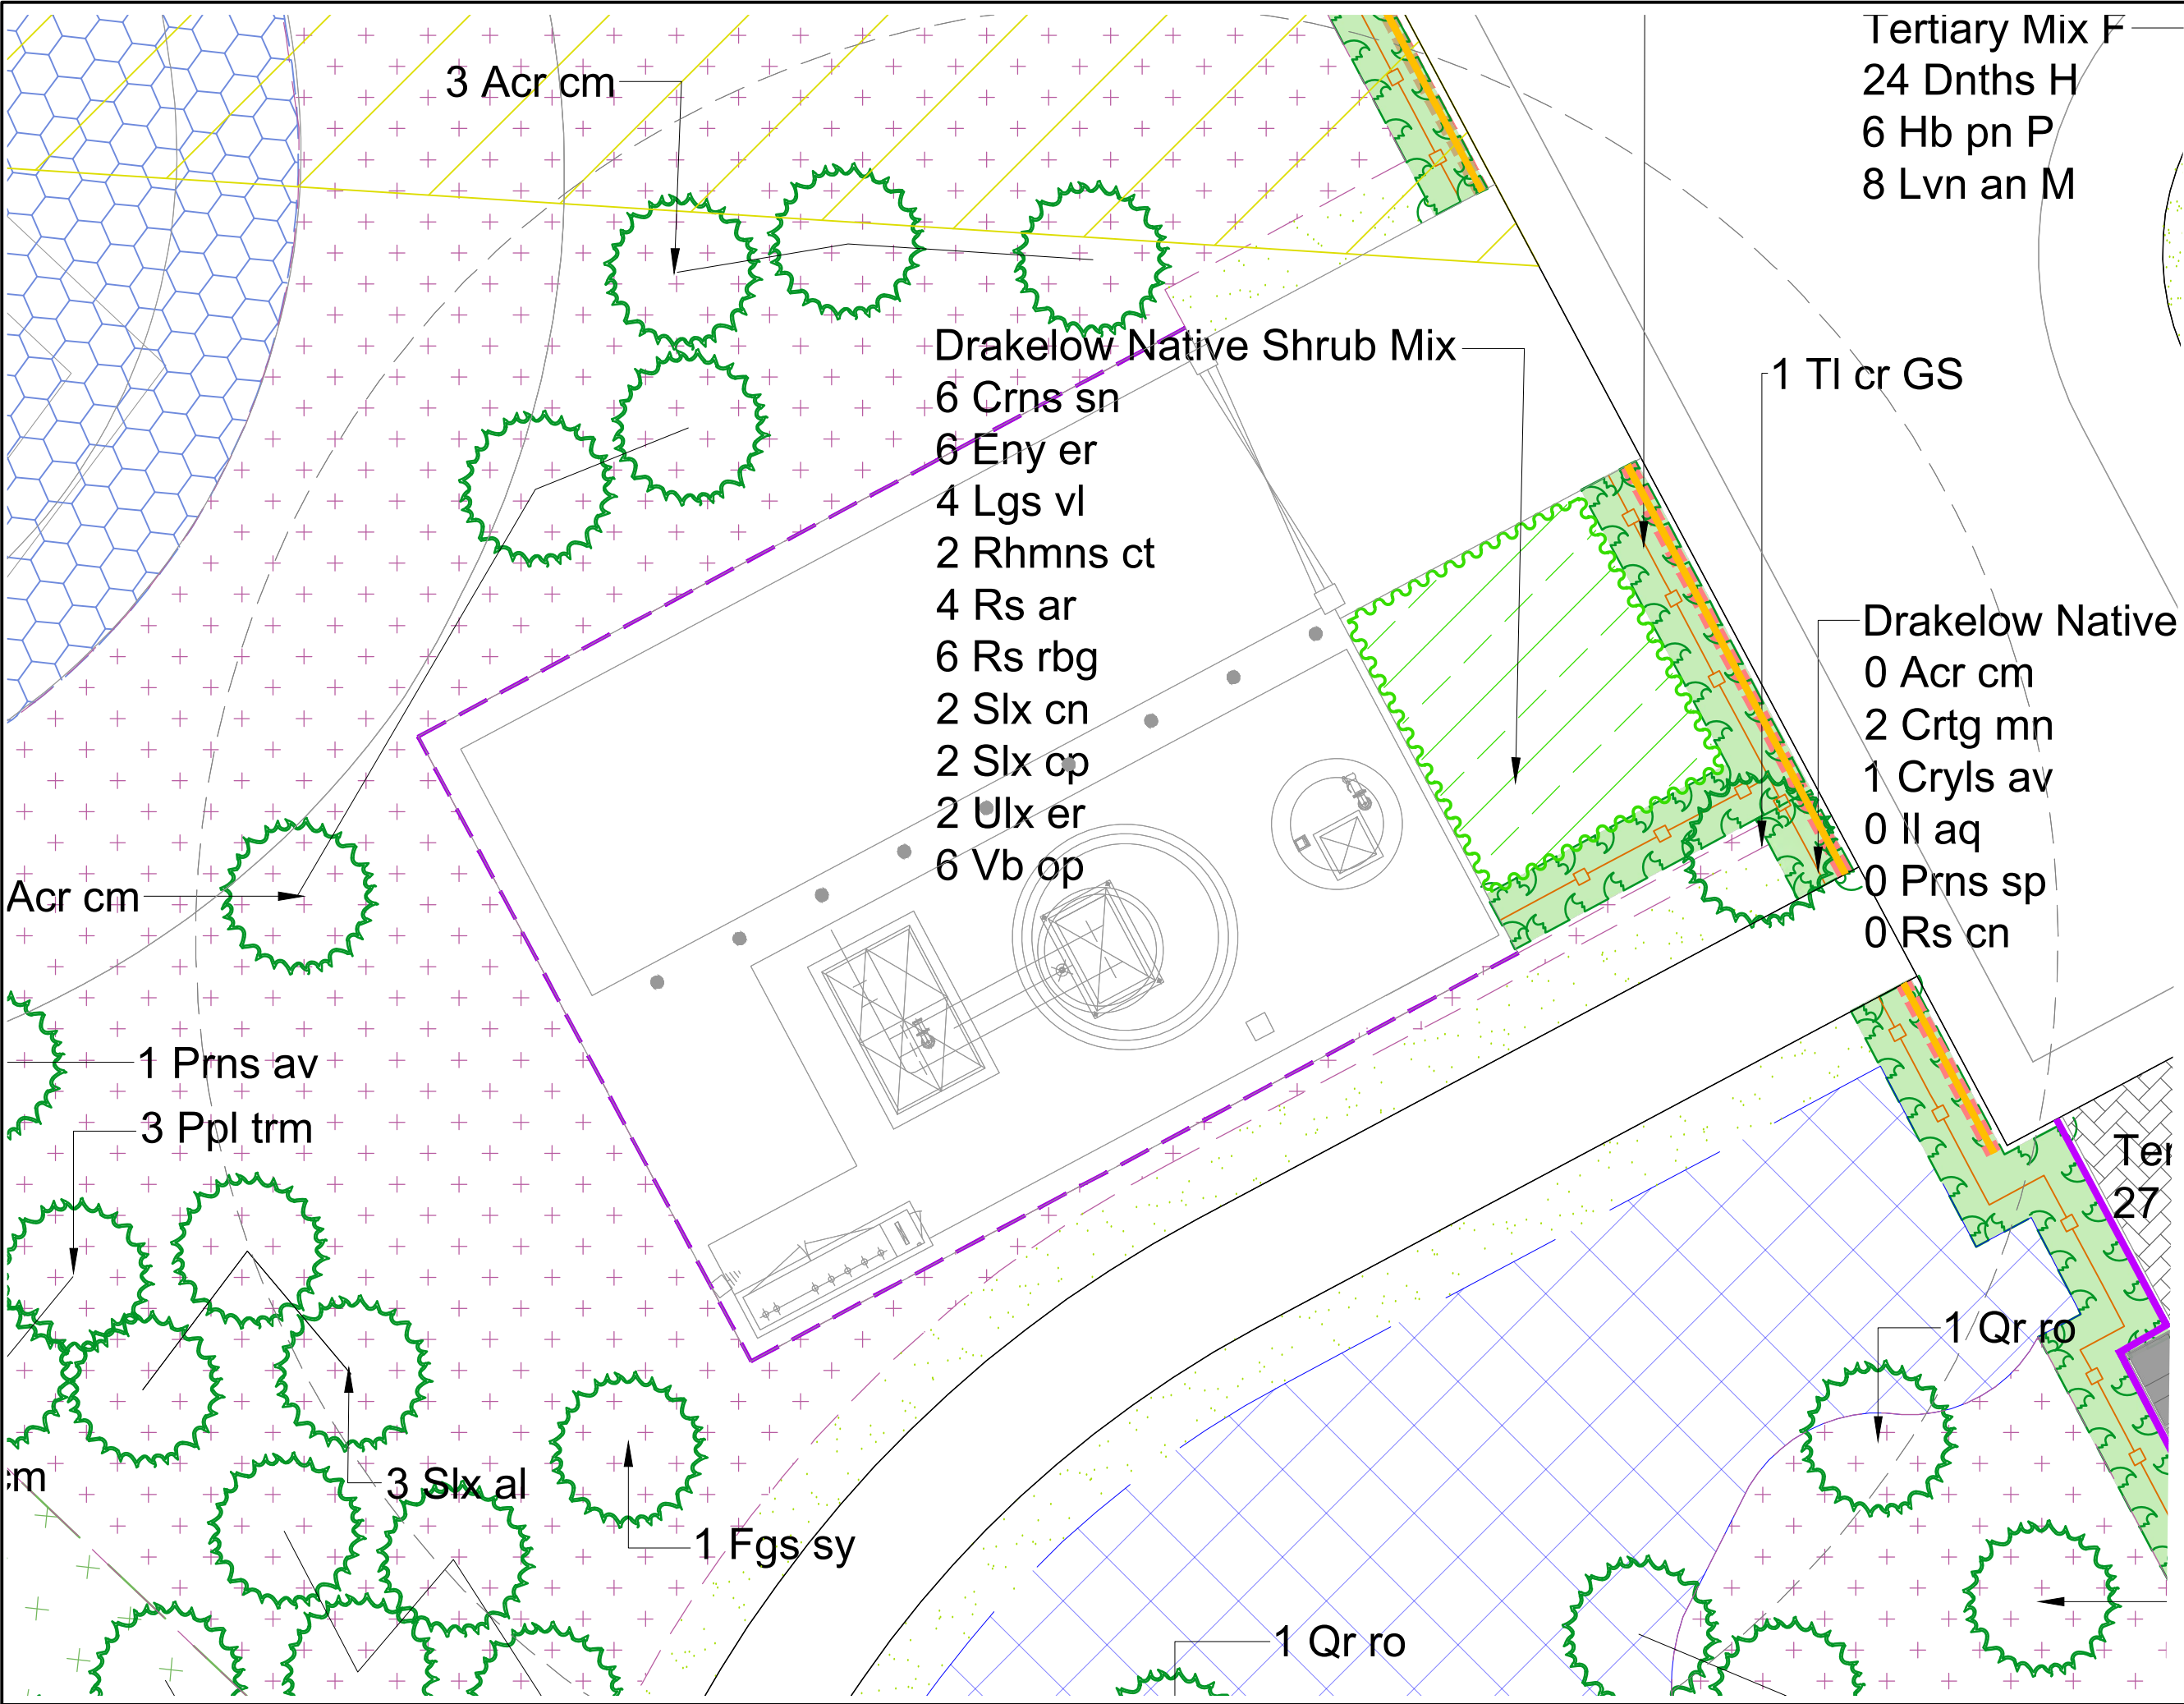


Inset C - Substation 1 : 1:100

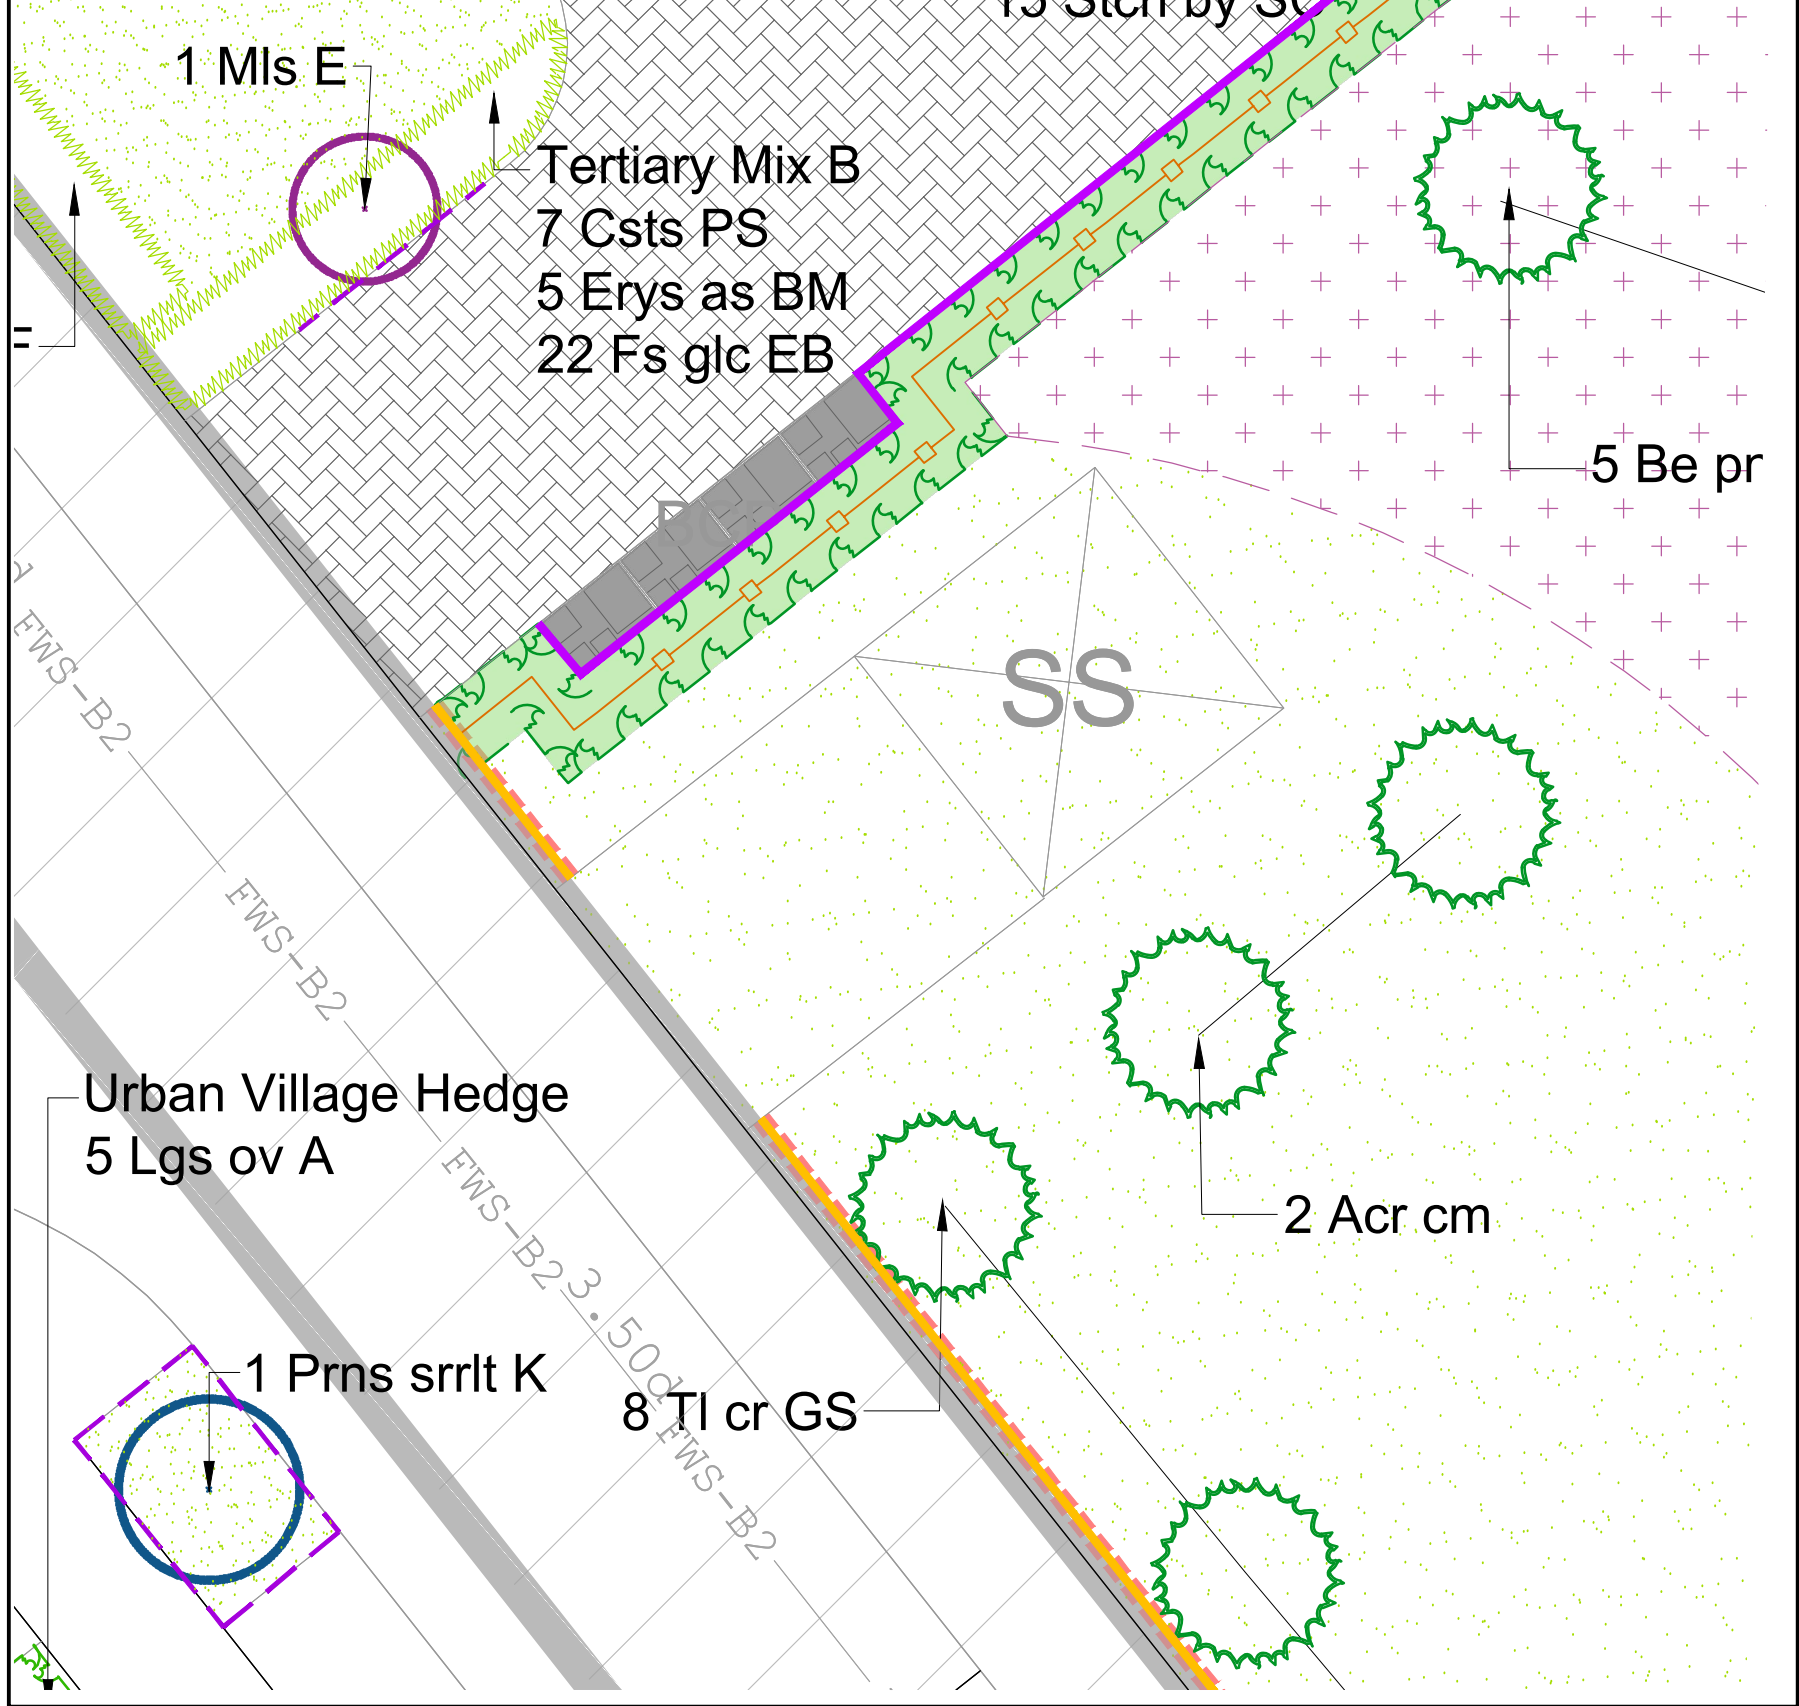


Inset D - Substation 2 : 1:100

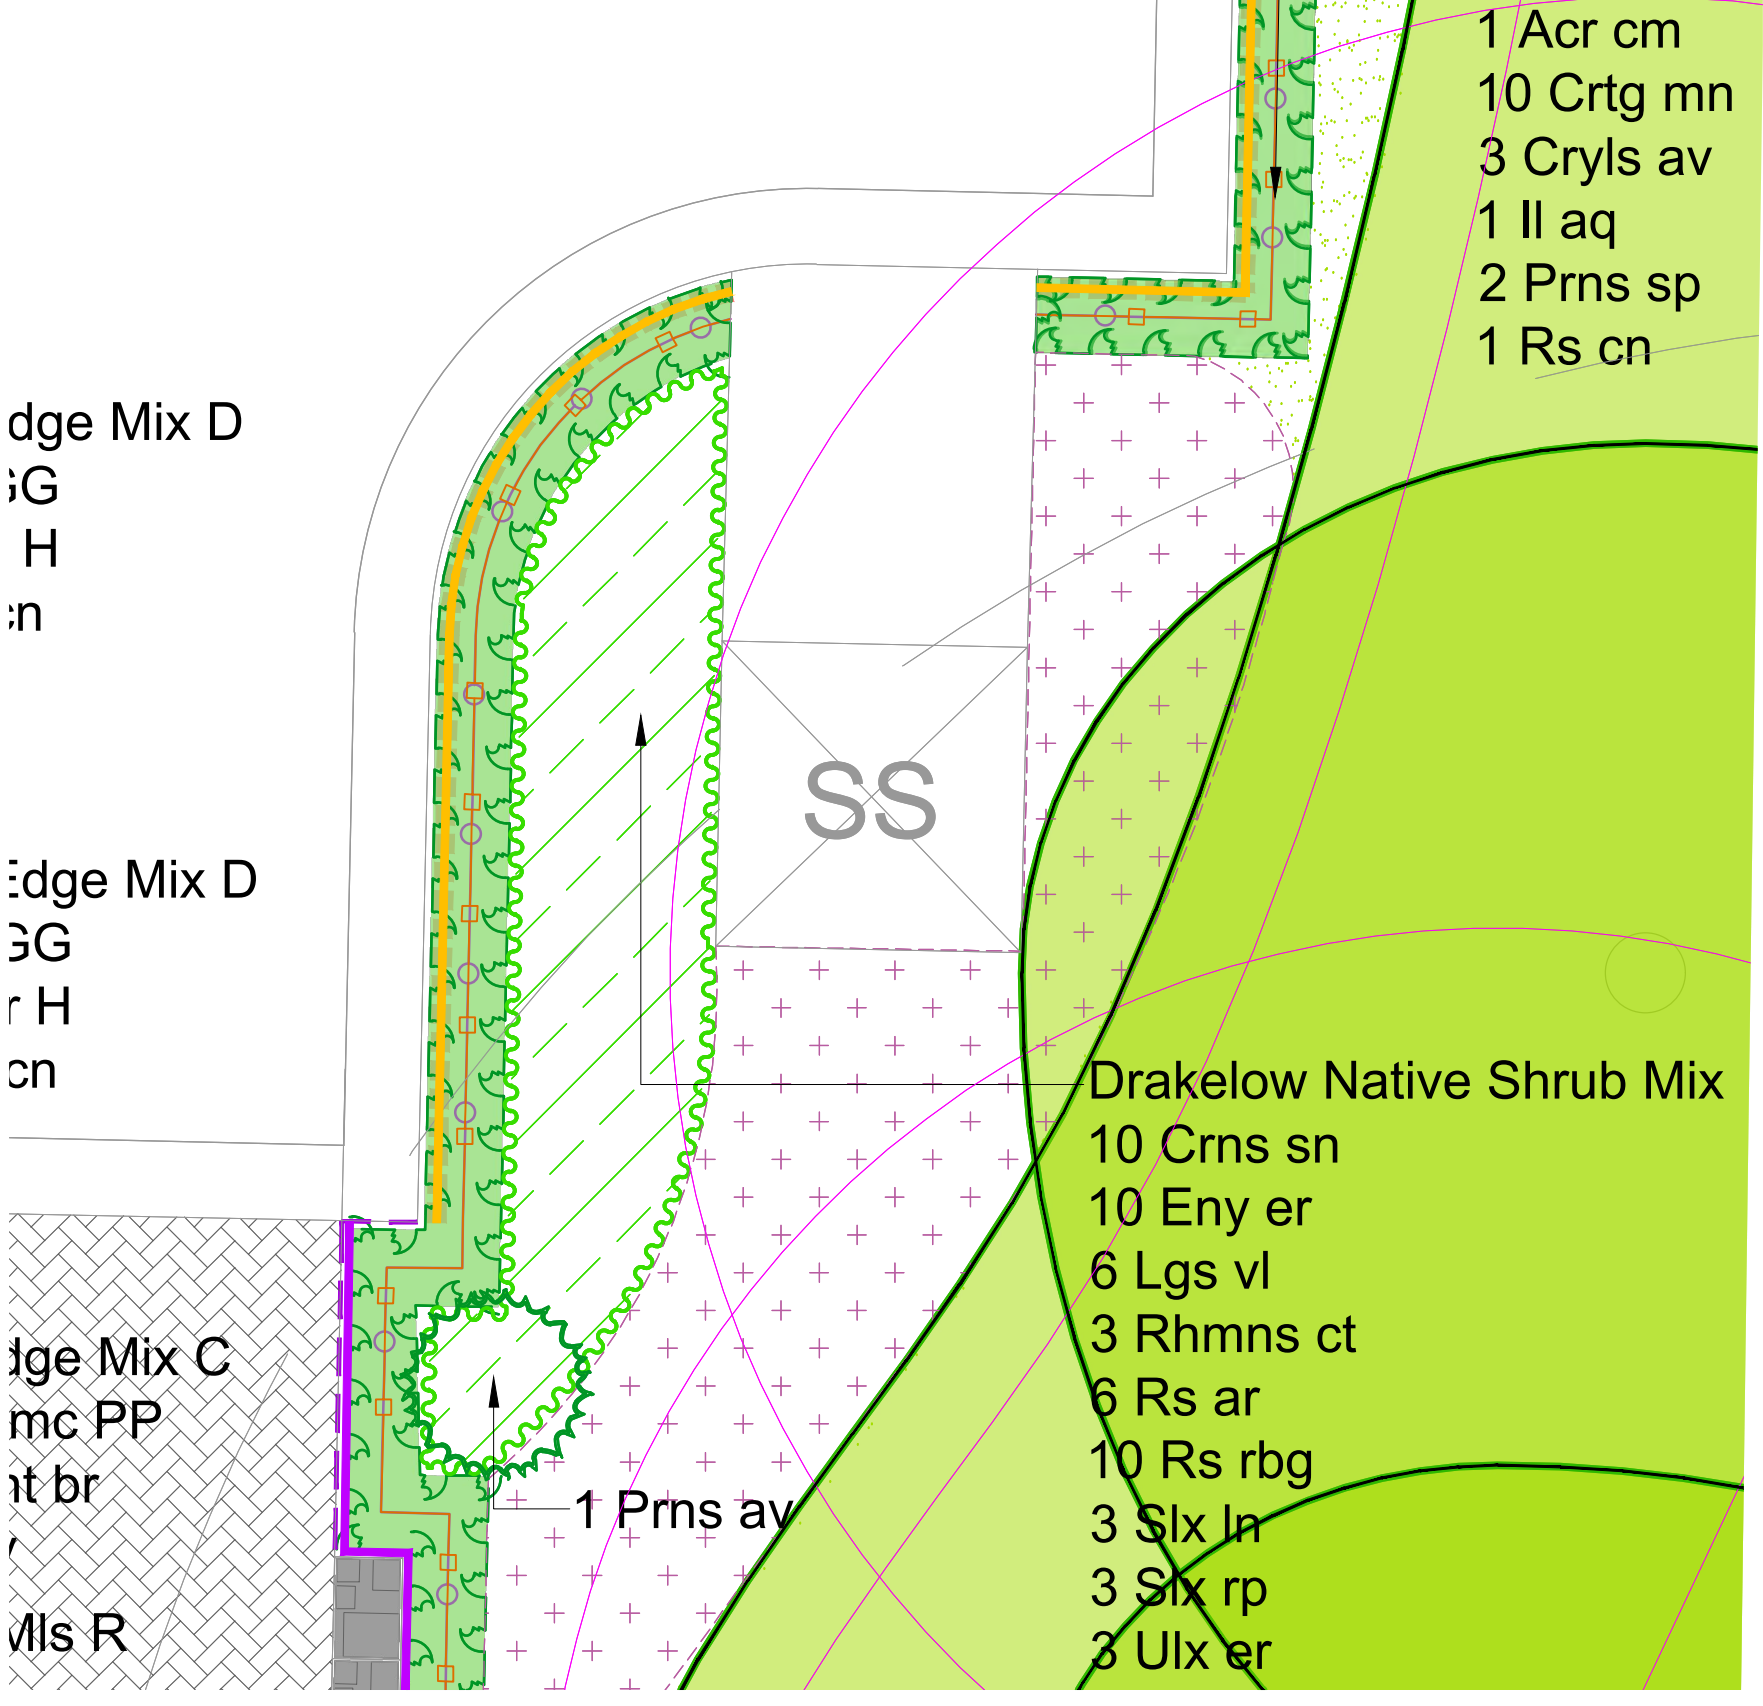

Inset E - Substation 3 : 1:100

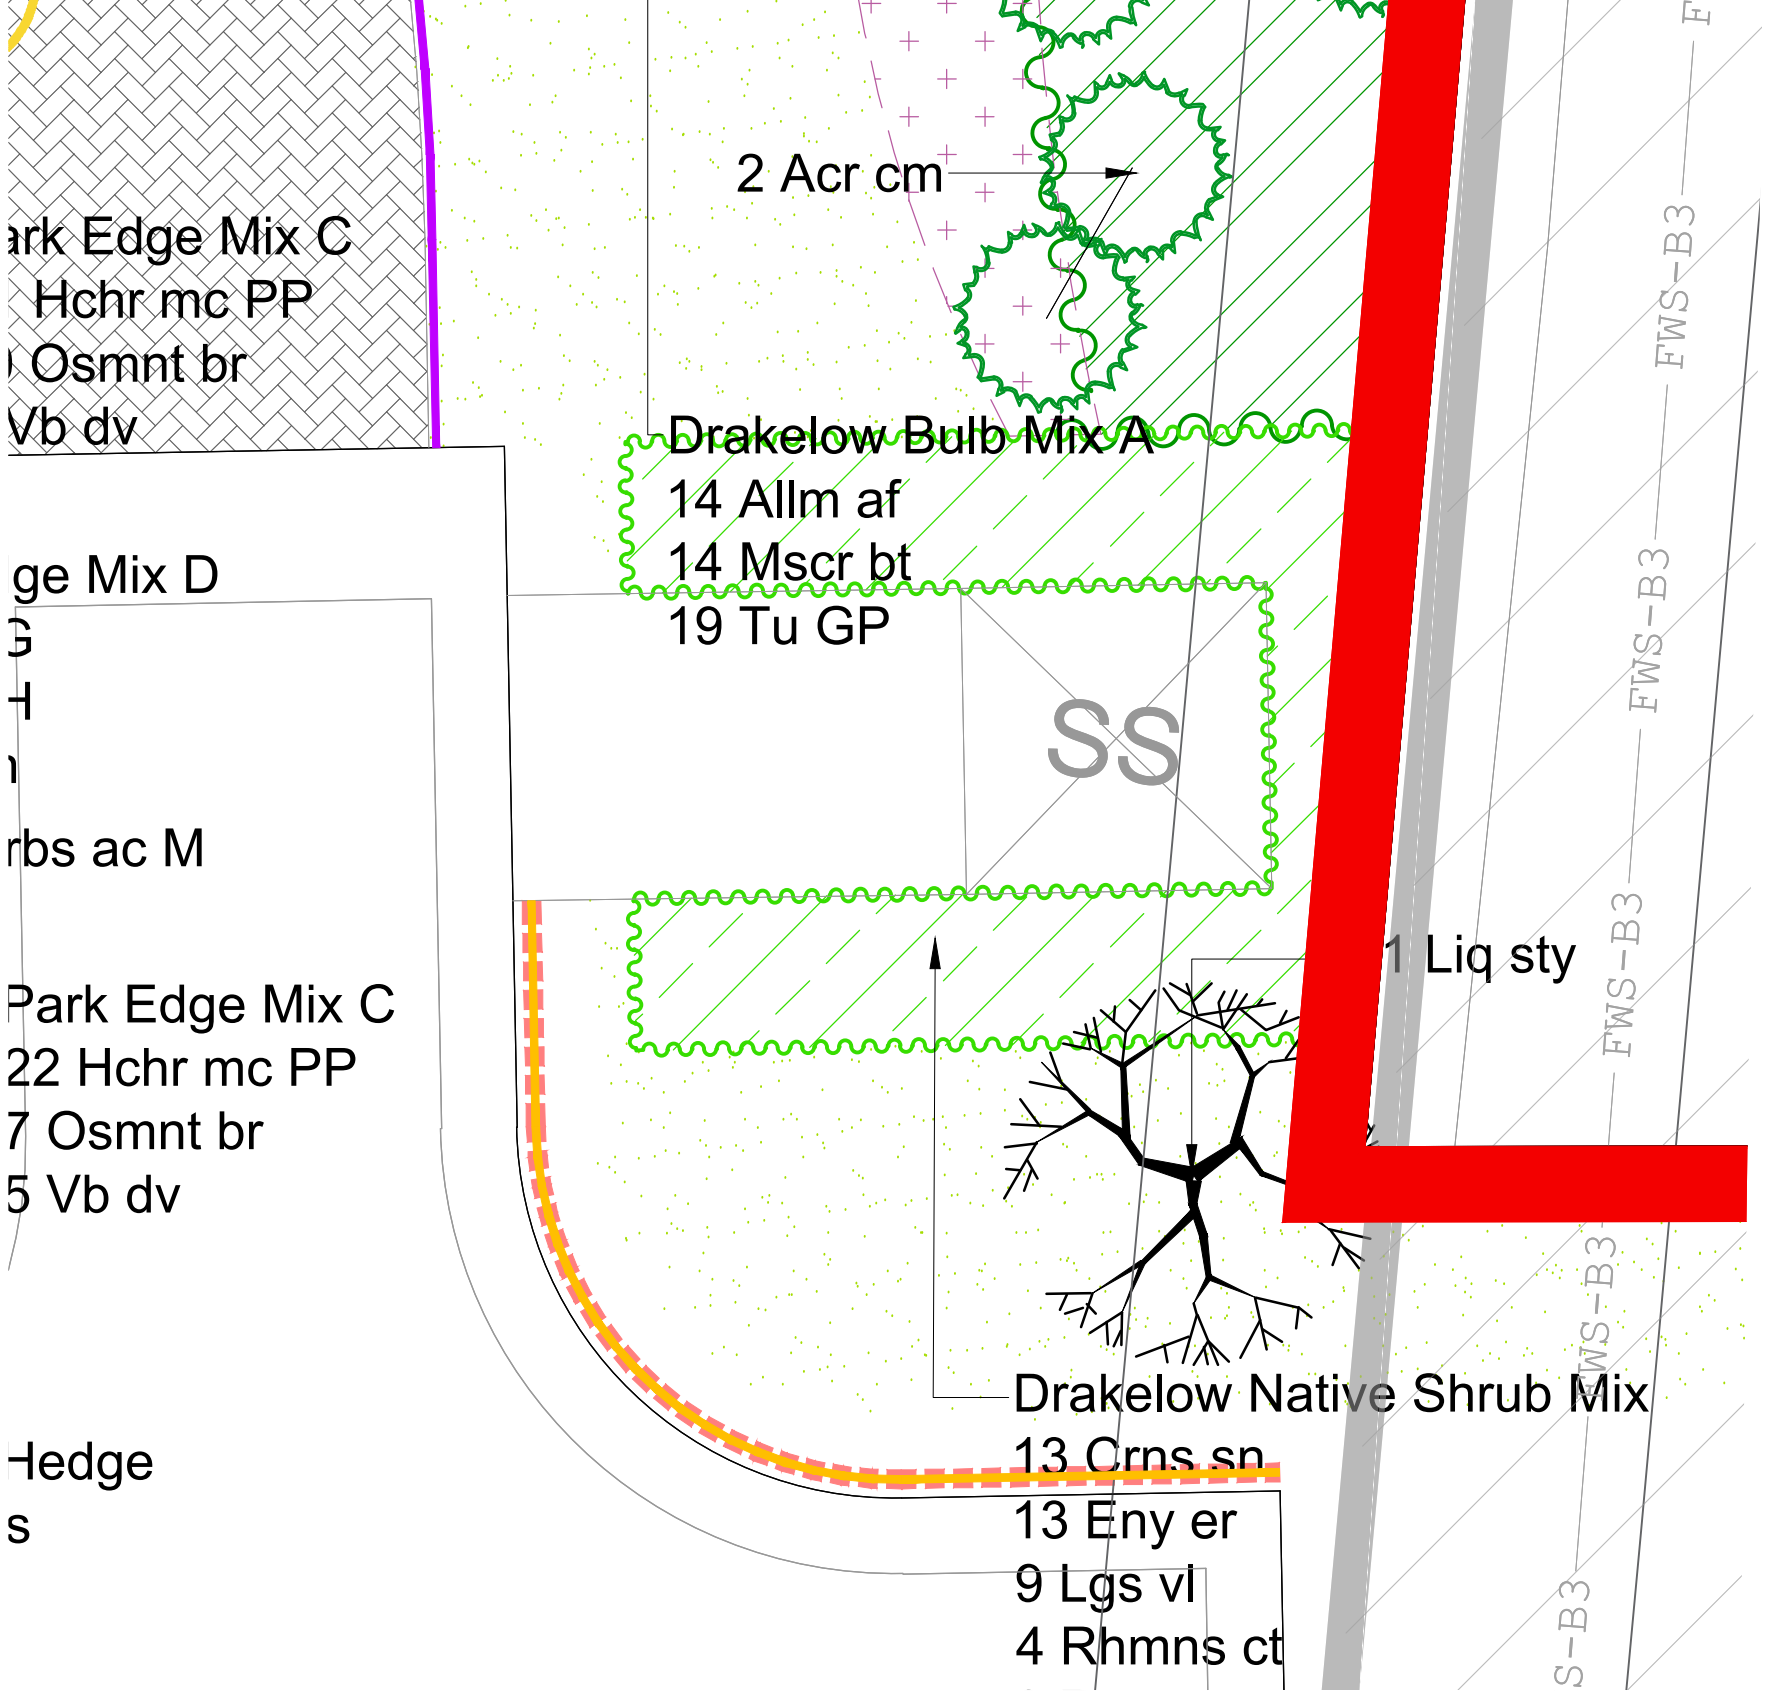

Inset F - Substation 4 : 1:100

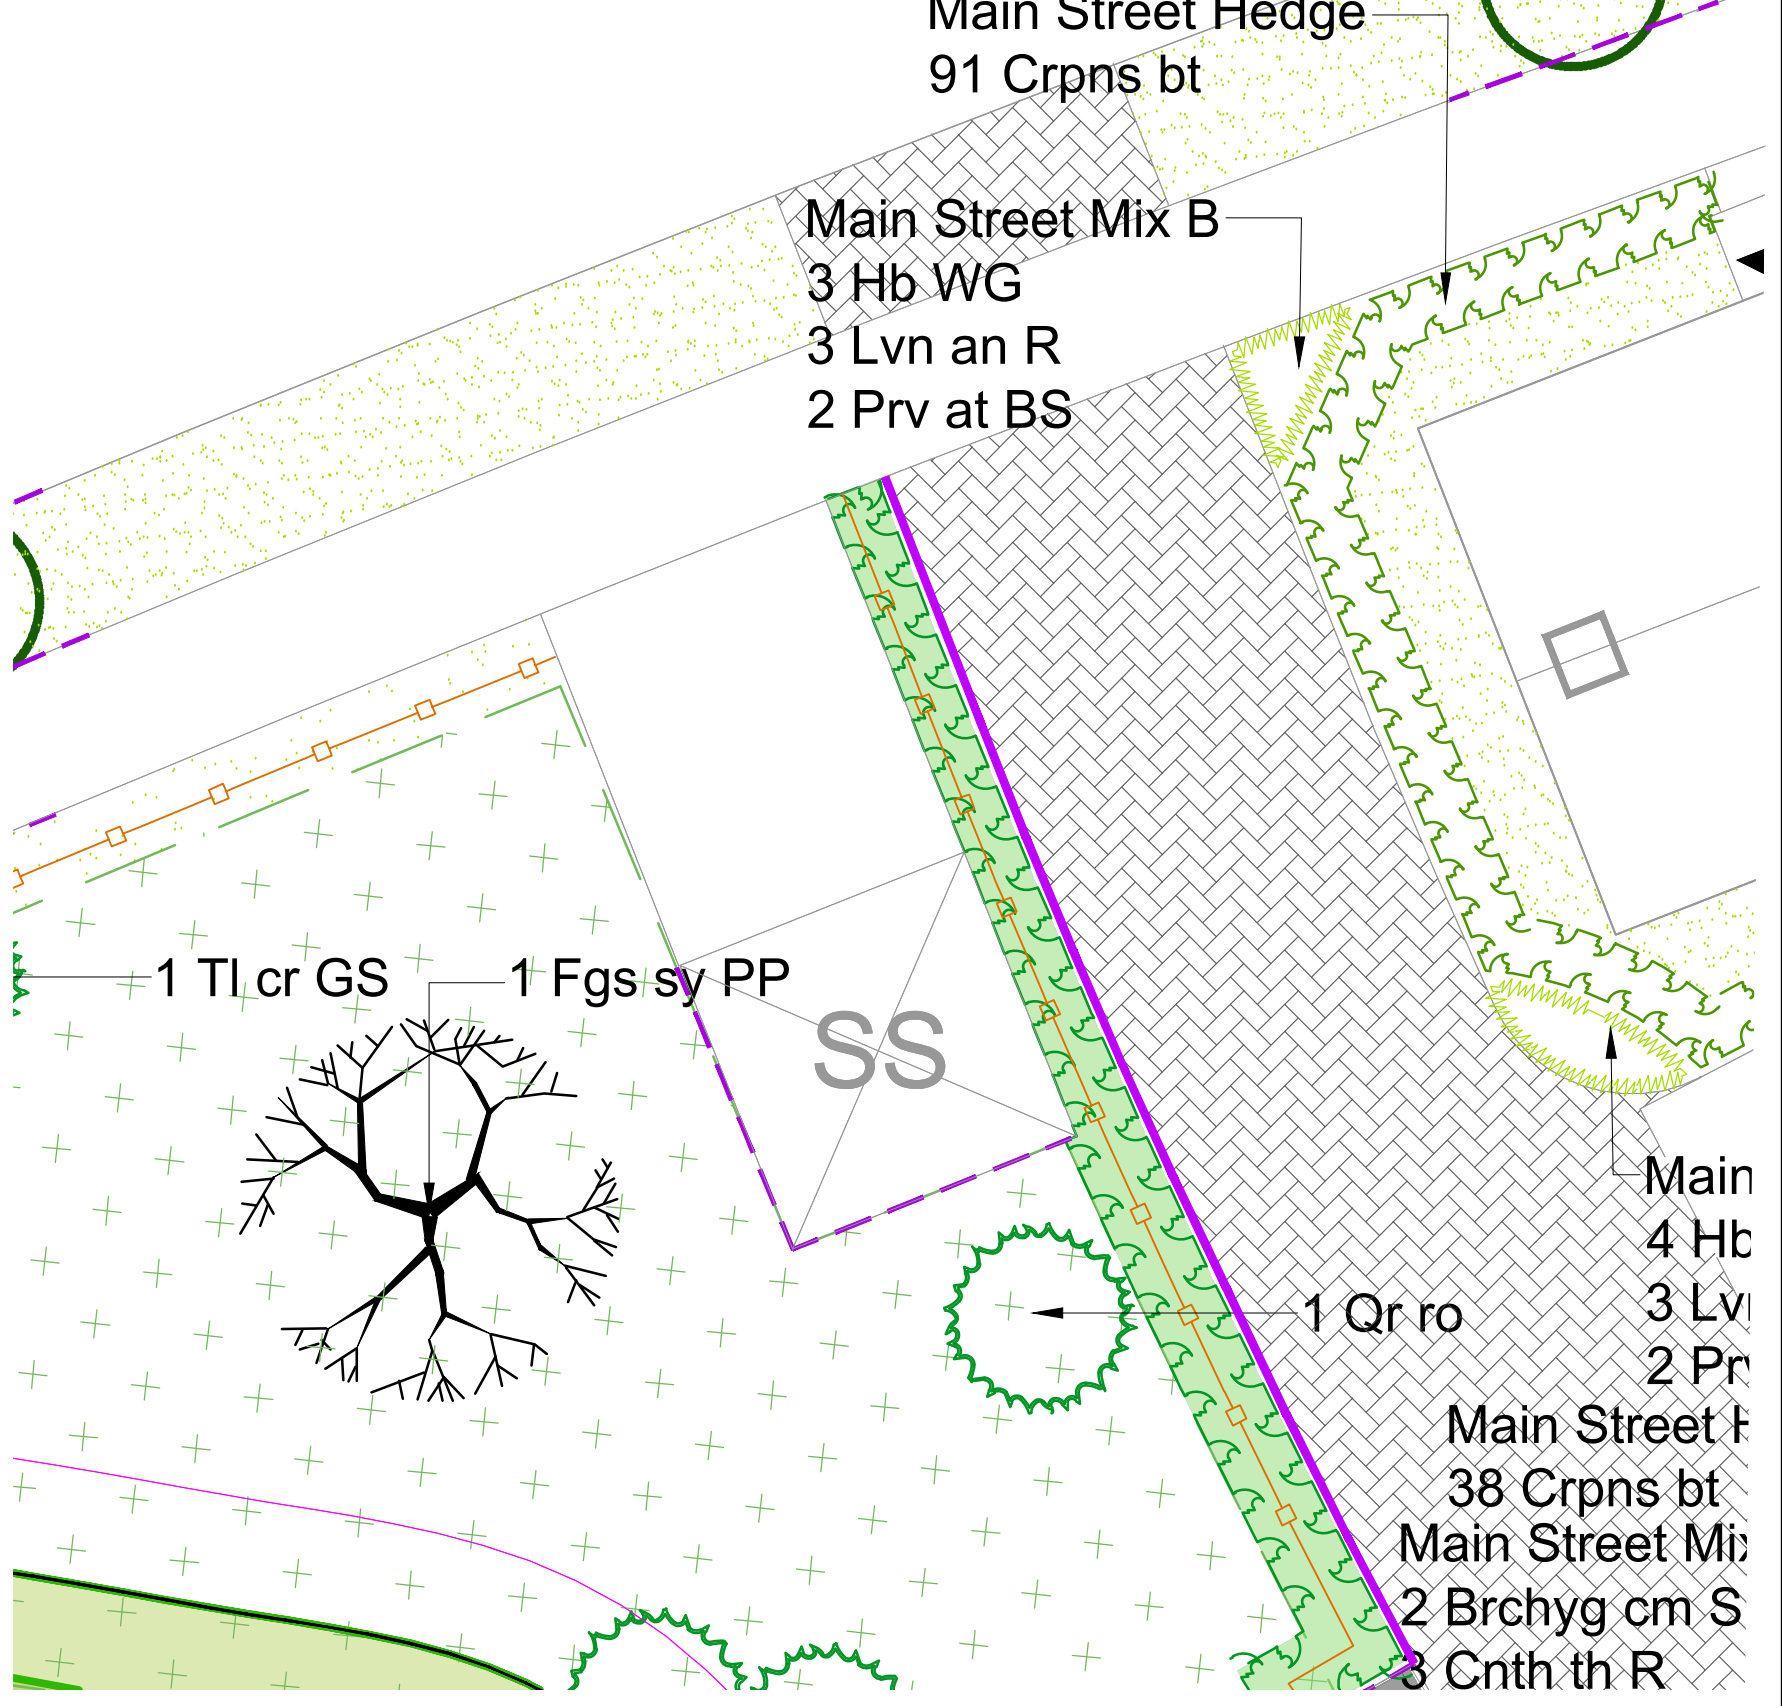

P01	First Issue.	NG	DB 16.04.26



Client
Wistry North West Midlands

Project
Walton Road, Drakelow
Phases 3 & 4

Detailed Pumping Station and Substation Landscape Plan

Model Reference						
N/A						
TTE Project Number	Created	Drawn	Checked	Approved	Scale @ AD	
794-PLN-LAN-JSL4486	04.2026	NG	DMB	DMB	1:100	
Document Reference				Status	Revision	
4486-TTE-XX-EX-DR-L-9051				S3	P01	
Project Code - Originator - Functional - Spatial - Type - Discipline - Number						
@Copyright Tetra Tech Consulting Limited						
					TTE_A_001-V1	