


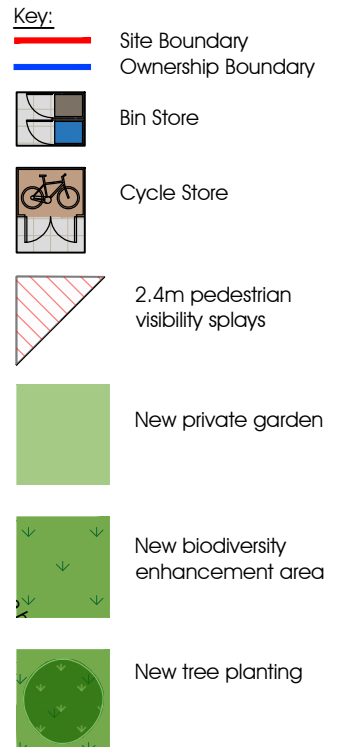

D	GATE TO BNG AREA SHOWN	21.04.26	RL
C	BNG AREA	23.02.26	RL
B	OWNERSHIP BOUNDARY	05.01.26	RL
A	VIS SPLAYS, OWNERSHIP BOUNDARY	23.12.25	RL
Rev	Description	Date	DB

Site Layout

Scale: 1:200 @A3
Date: Oct 2025
Drawn By: RL Checked By: -
Drawing No. 2025-846-04D



urban designs limited
suite 6 | anson court
horninglow street
burton upon trent
staffordshire
de14 1ng
t: 01283 763763
e: info@urban-designs.co.uk
W: www.urban-designs.co.uk