

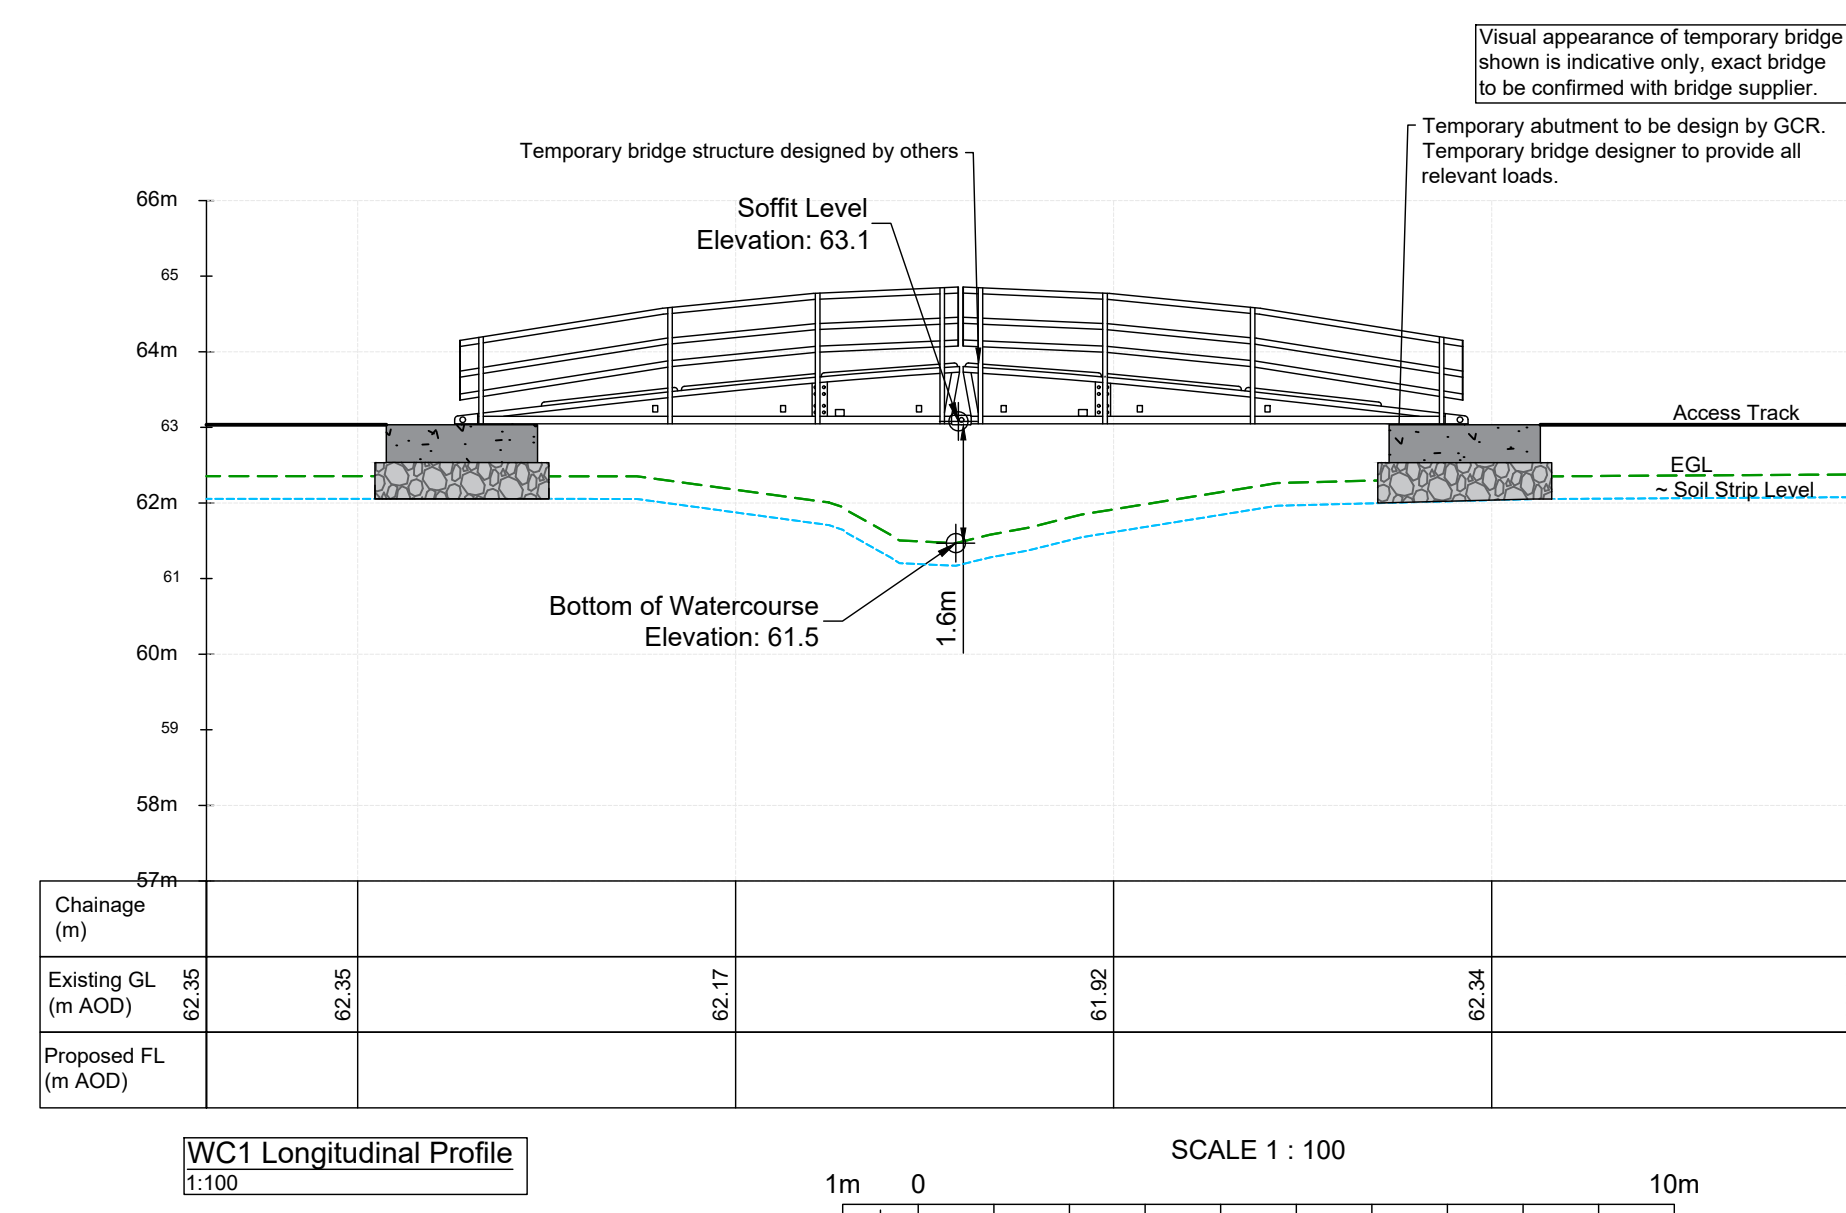
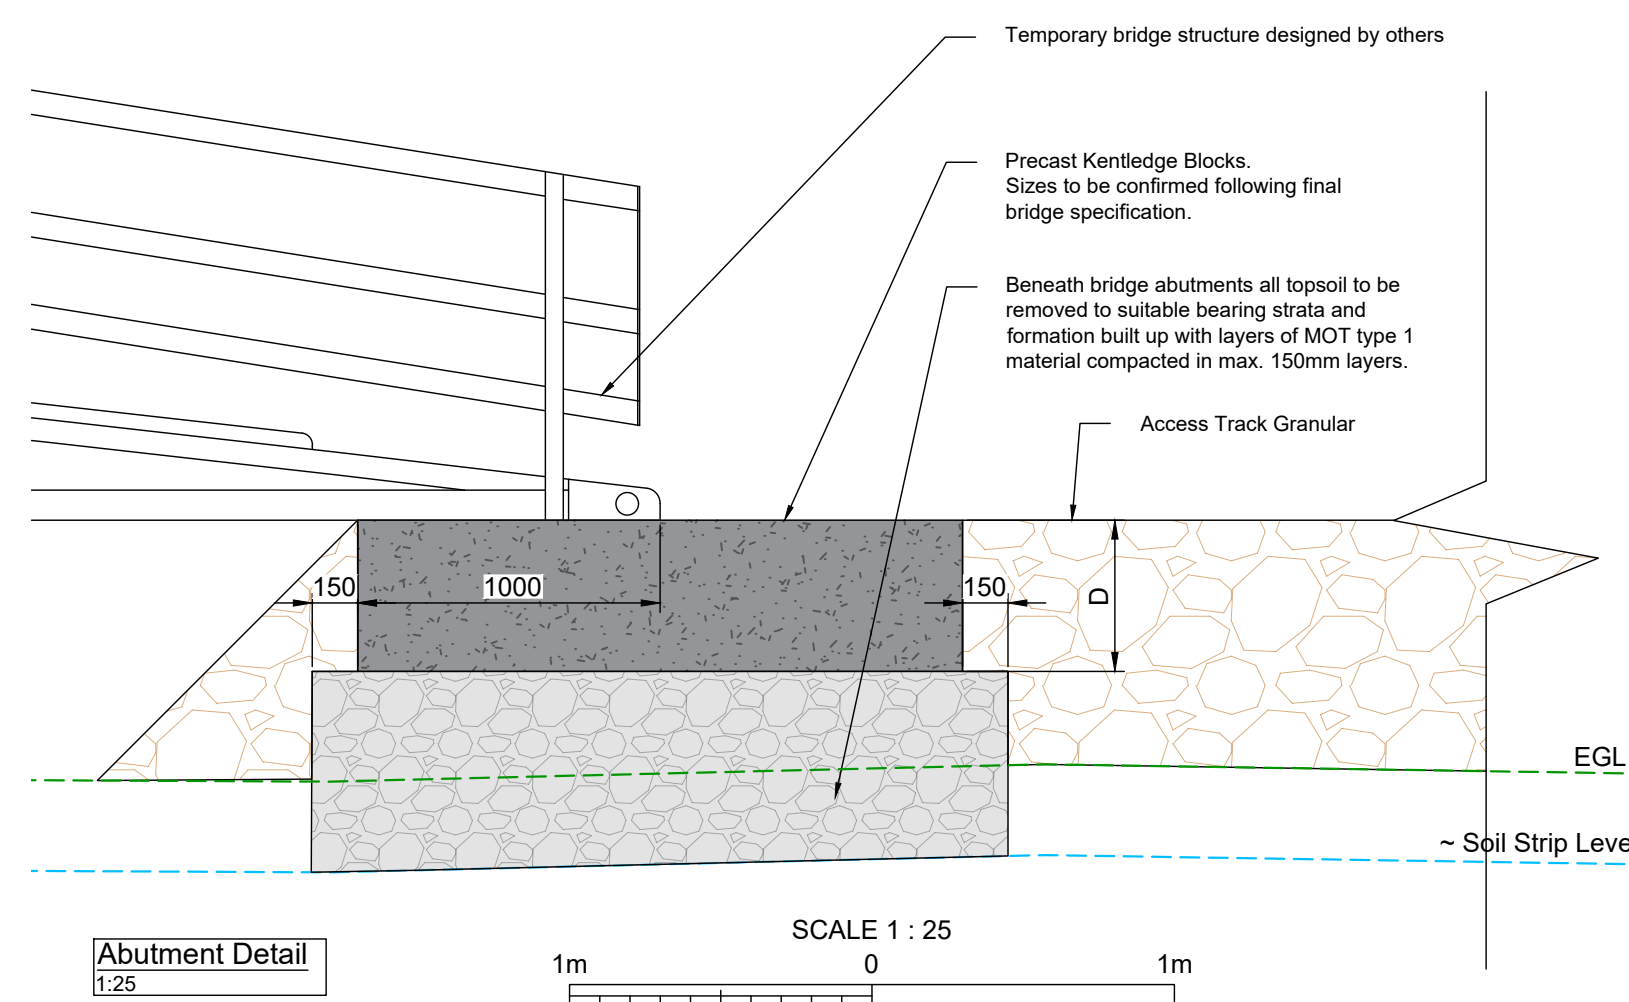
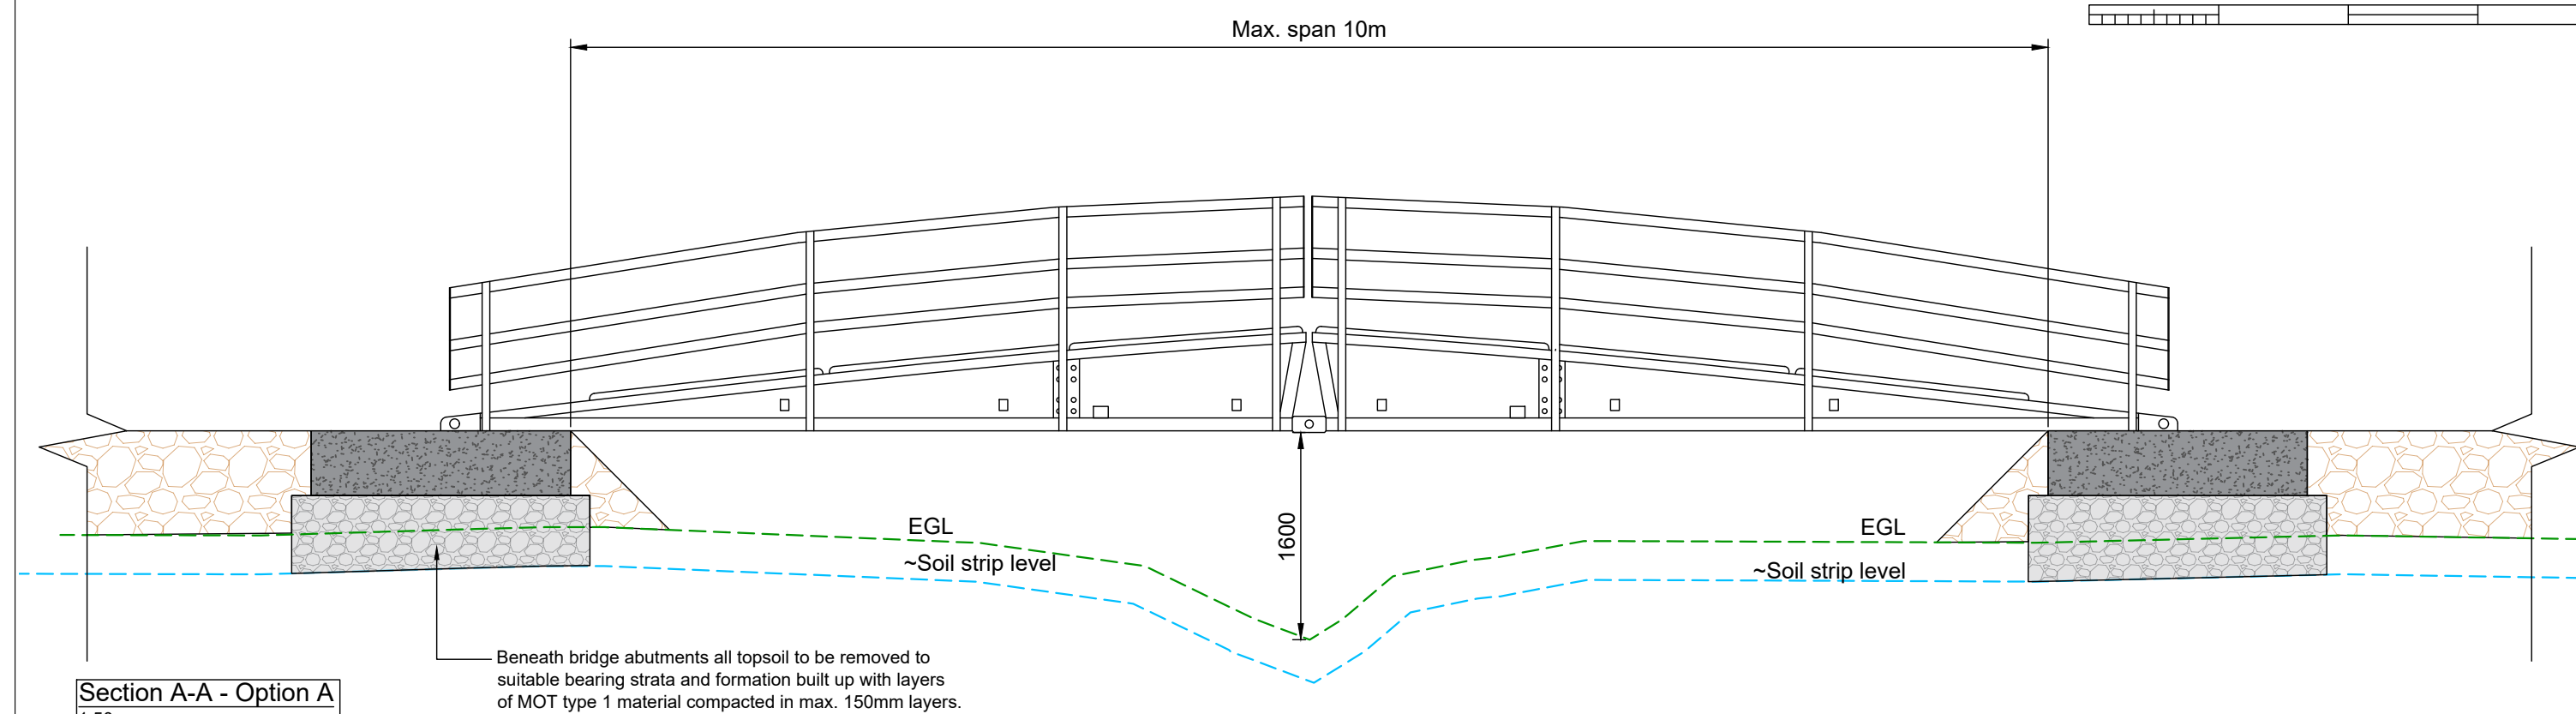


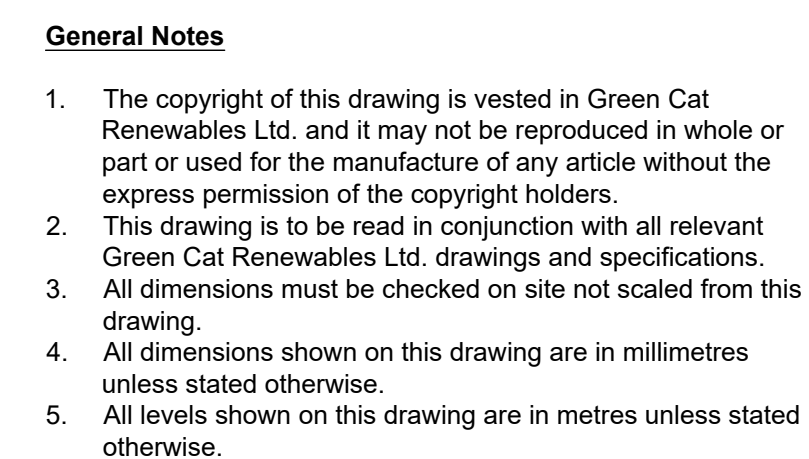

IMPORTANT HEALTH, SAFETY & ENVIRONMENTAL INFORMATION	
In addition to the hazards and risks normally associated with the type of work detailed on this drawing, please note the following additional risks to health and safety	
Refer to designer risk assessment for all associated risks. Significant risks are noted again below. B7460 DRA Water Crossings	
Significant risks: 1. Flooding during construction. Contractor to ensure robust temporary works are undertaken to account for flooding events during construction. 2. Pollution of the watercourse. Contractor to ensure suitable temporary measures are in place to avoid causing pollution to enter the existing watercourse. 3. Heavy Lifting. Contractor to ensure suitable temporary crane pads and lifting pads are provided for lifting temporary bridge and precast units into place.	

P01	PLANNING	CT	AF	CB	29.04.26
Rev	Description	Dwn	Chk	App	Date

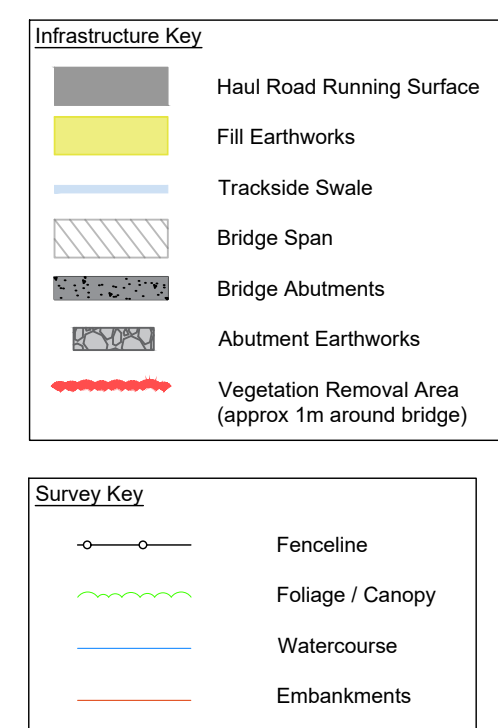

Green Cat Renewables Ltd

Stobo House

ROSLIN

EH25 9RE

0131 541 0060

www.greencatrenewables.co.uk

Client



BayWa r.e.

Drawing Title

Oaklands Solar

Drawing Title

Watercourse Crossing 1

Construction Details

Status

PLANNING

Scale @ size

SCALE @ A1

Revision

P01

Drawing Number

B7460-GCR-BR-DT-DR-C-0001

Project Code

Originator



Zone

Level






Type

Role

Number

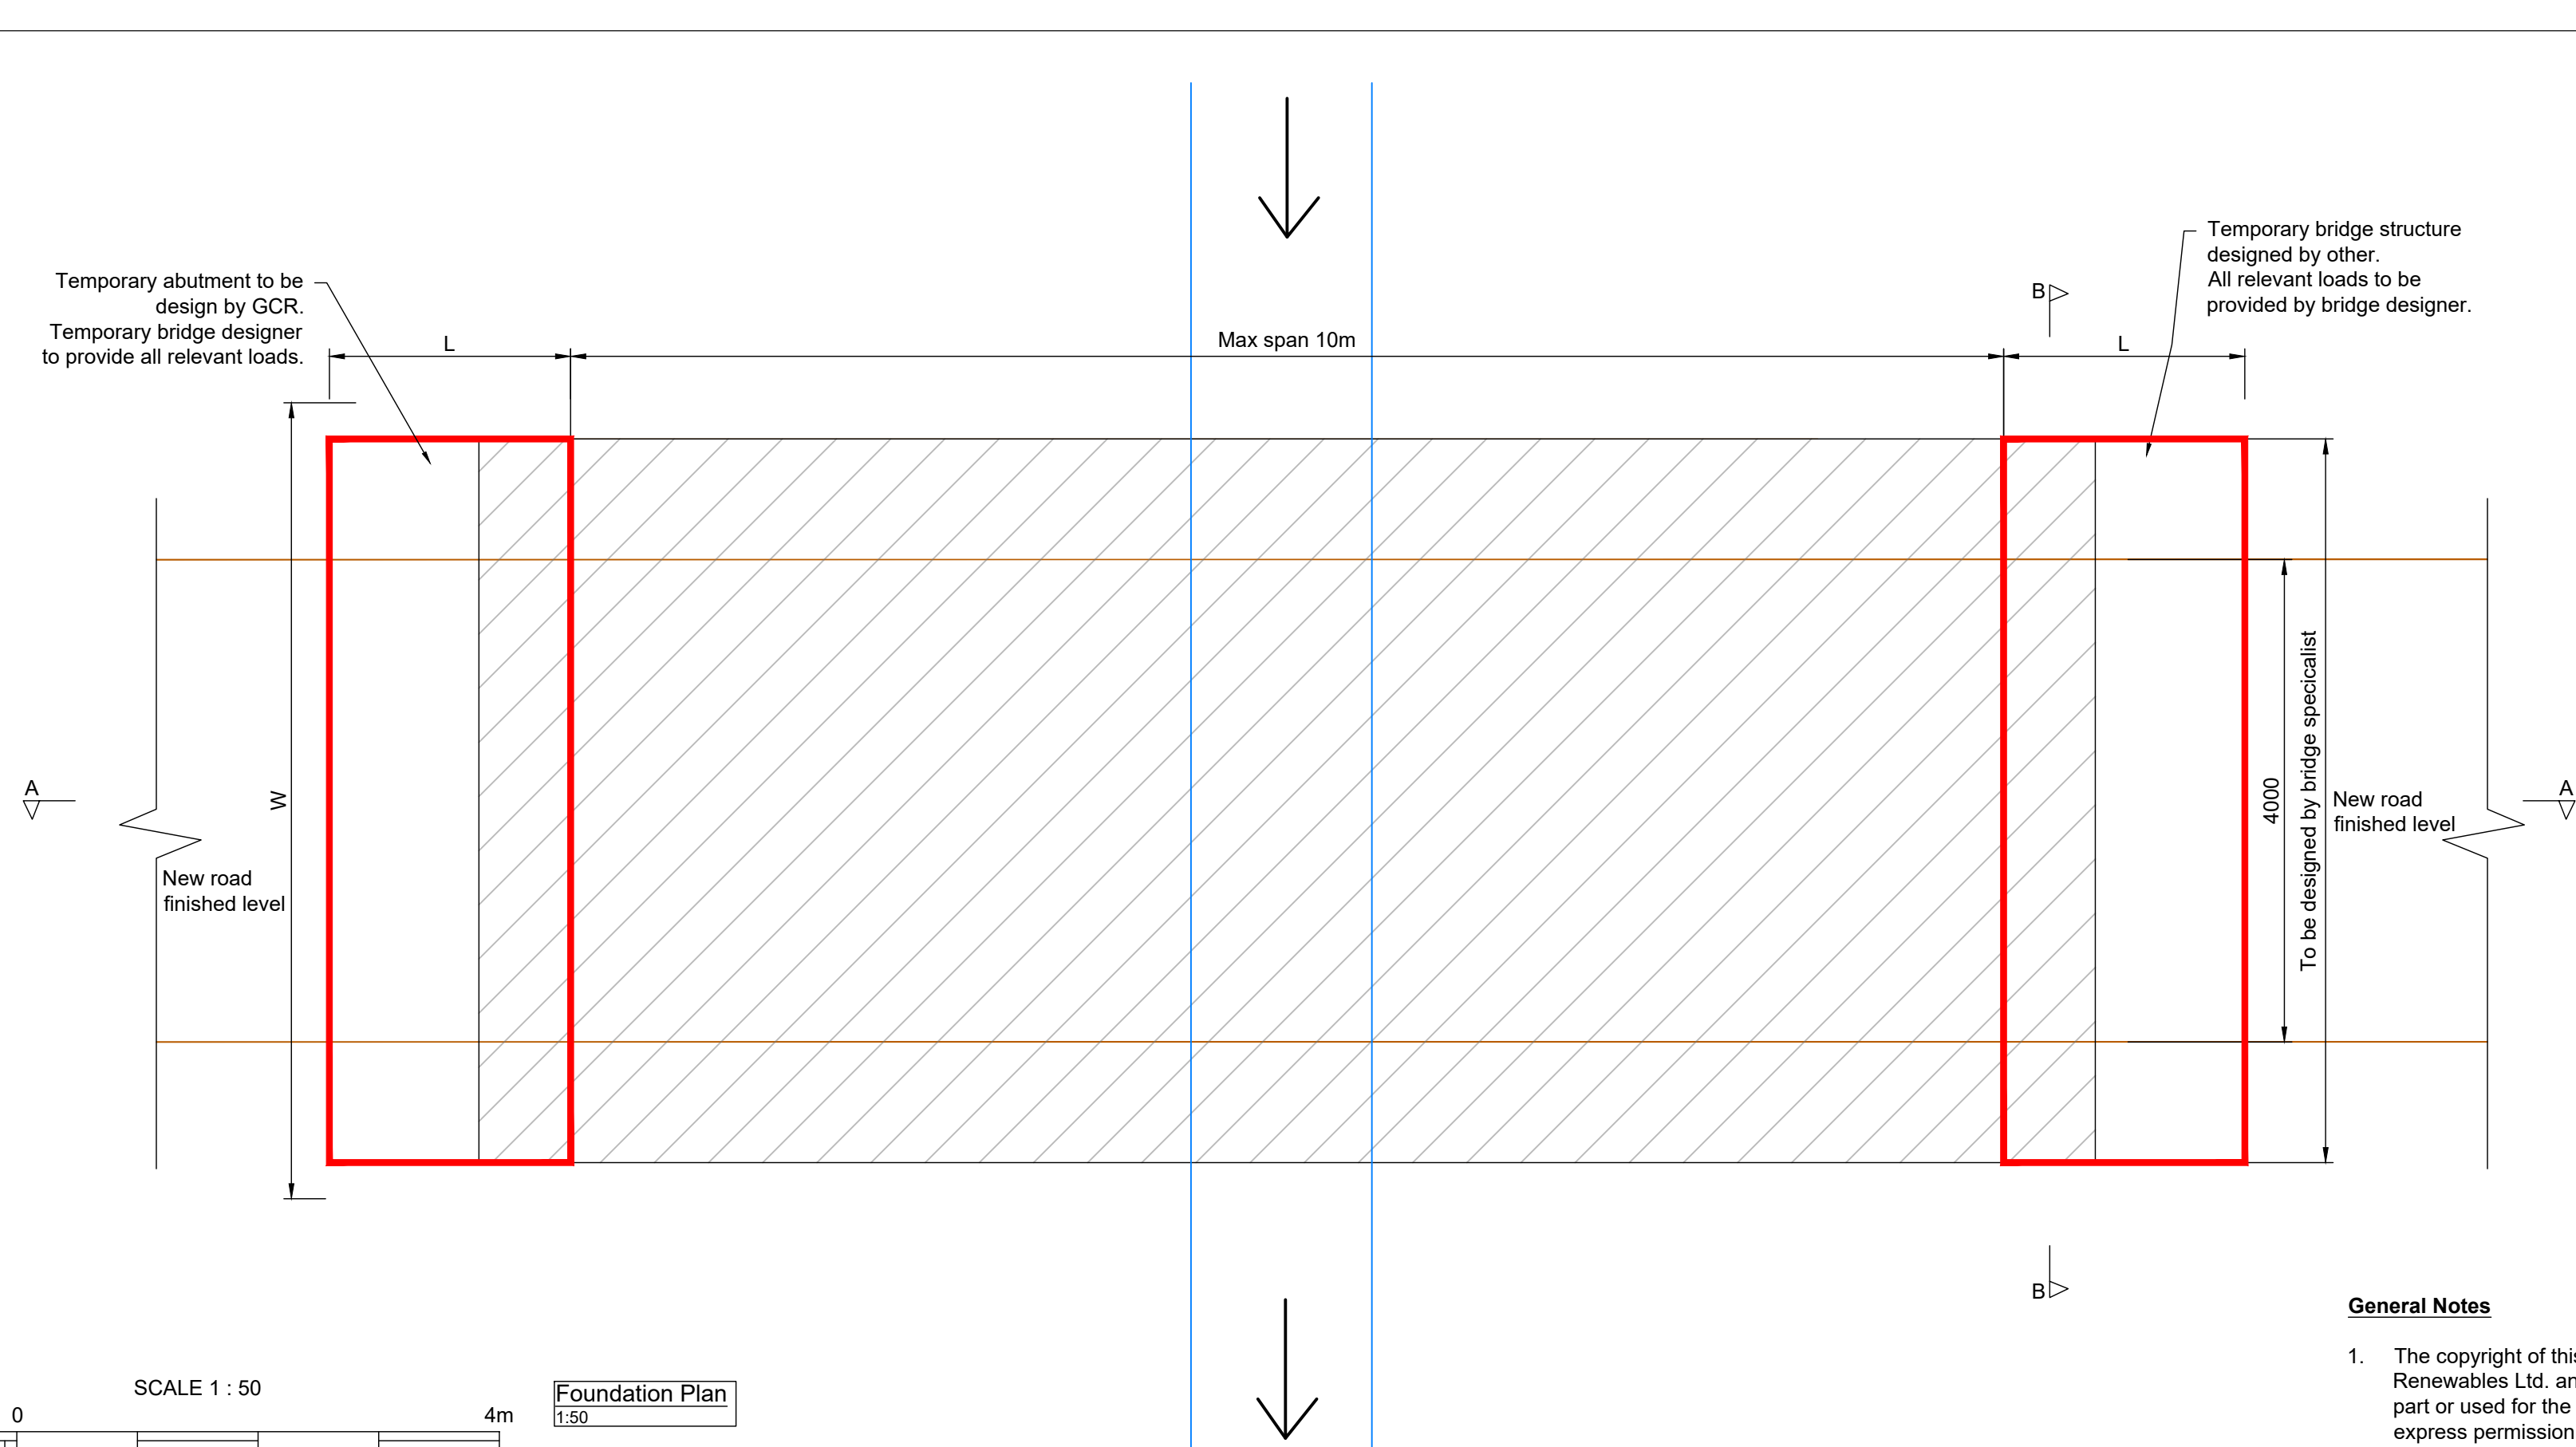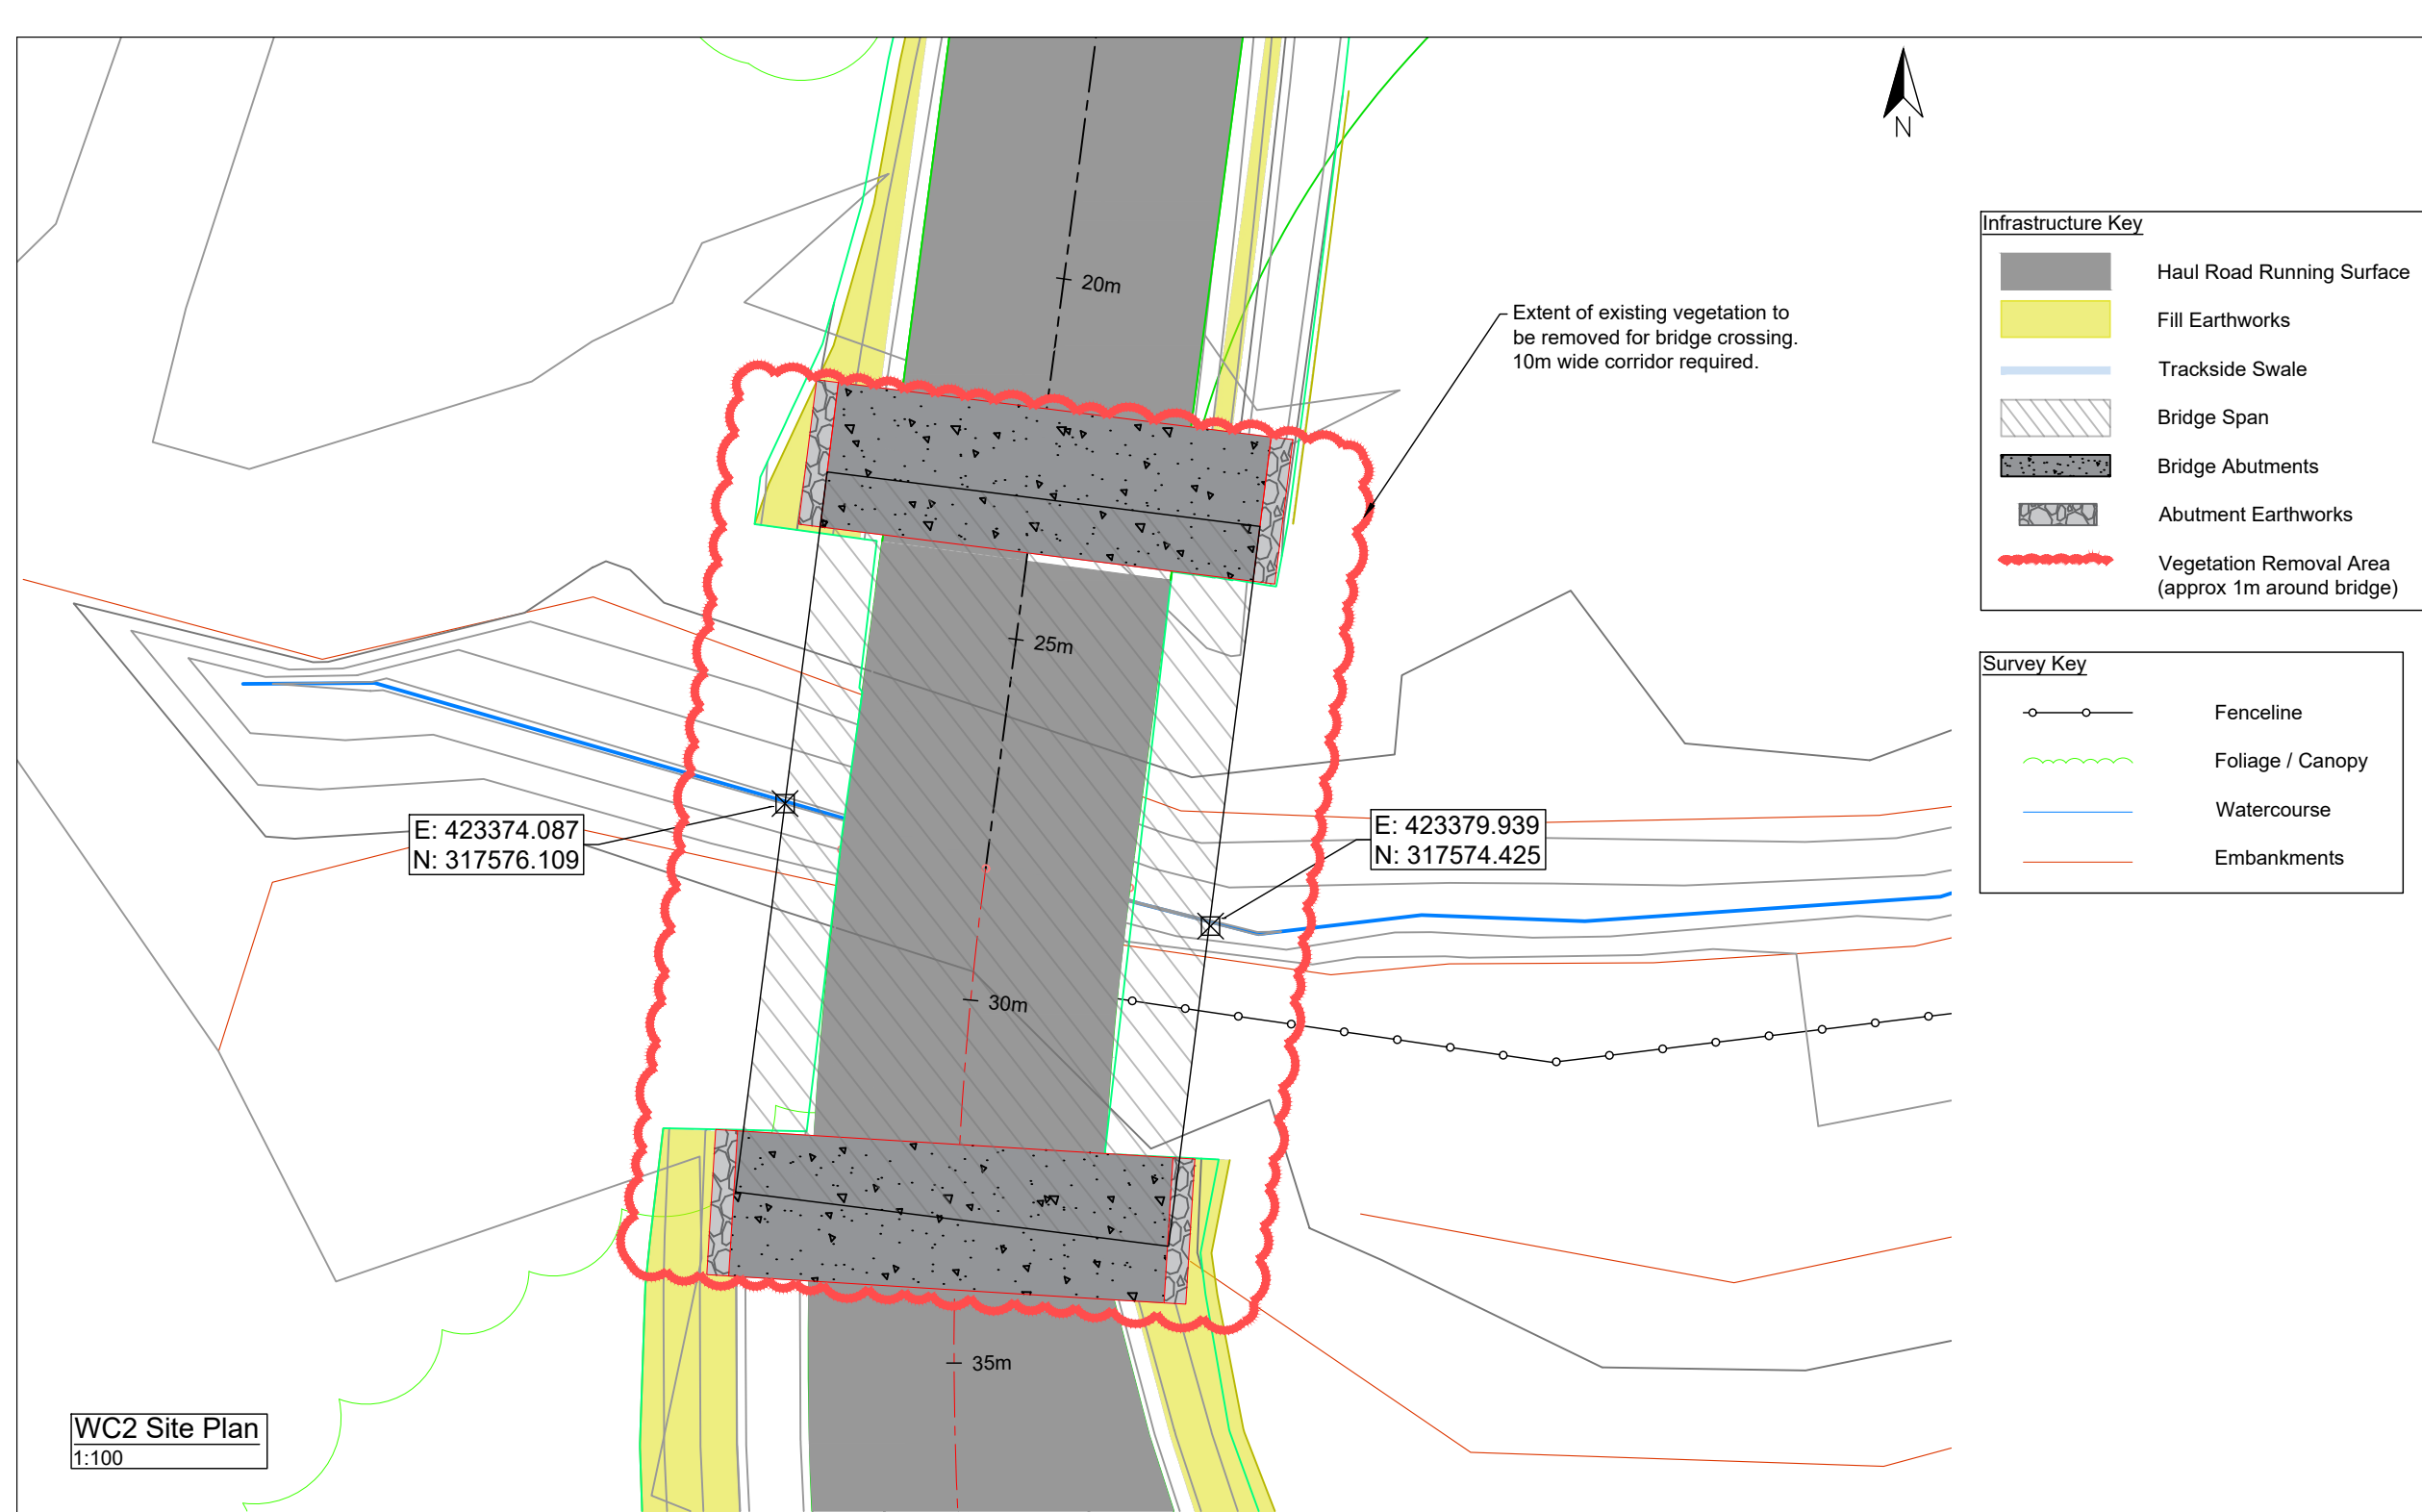

- General Notes**
- The copyright of this drawing is vested in Green Cat Renewables Ltd. and it may not be reproduced in whole or part or used for the manufacture of any article without the express permission of the copyright holders.
 - This drawing is to be read in conjunction with all relevant Green Cat Renewables Ltd. drawings and specifications.
 - All dimensions must be checked on site not scaled from this drawing.
 - All dimensions shown on this drawing are in millimetres unless stated otherwise.
 - All levels shown on this drawing are in metres unless stated otherwise.

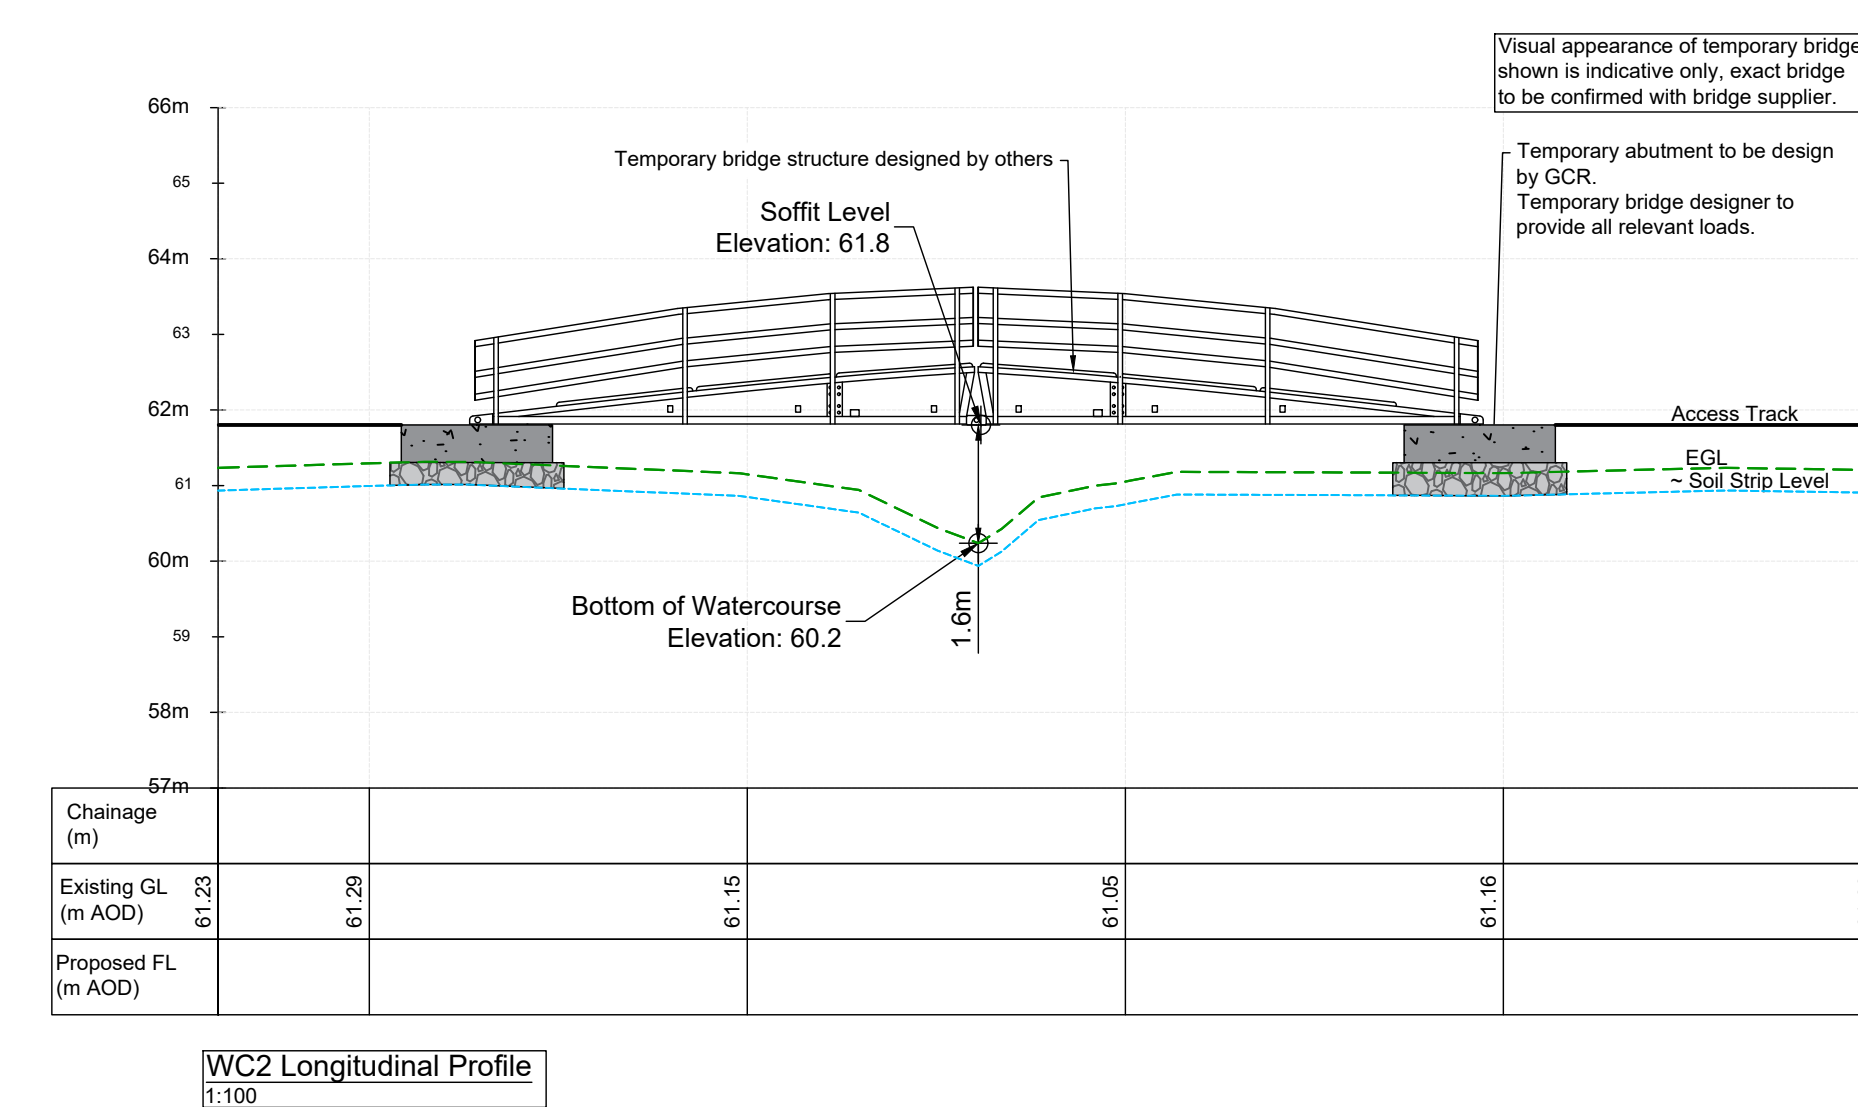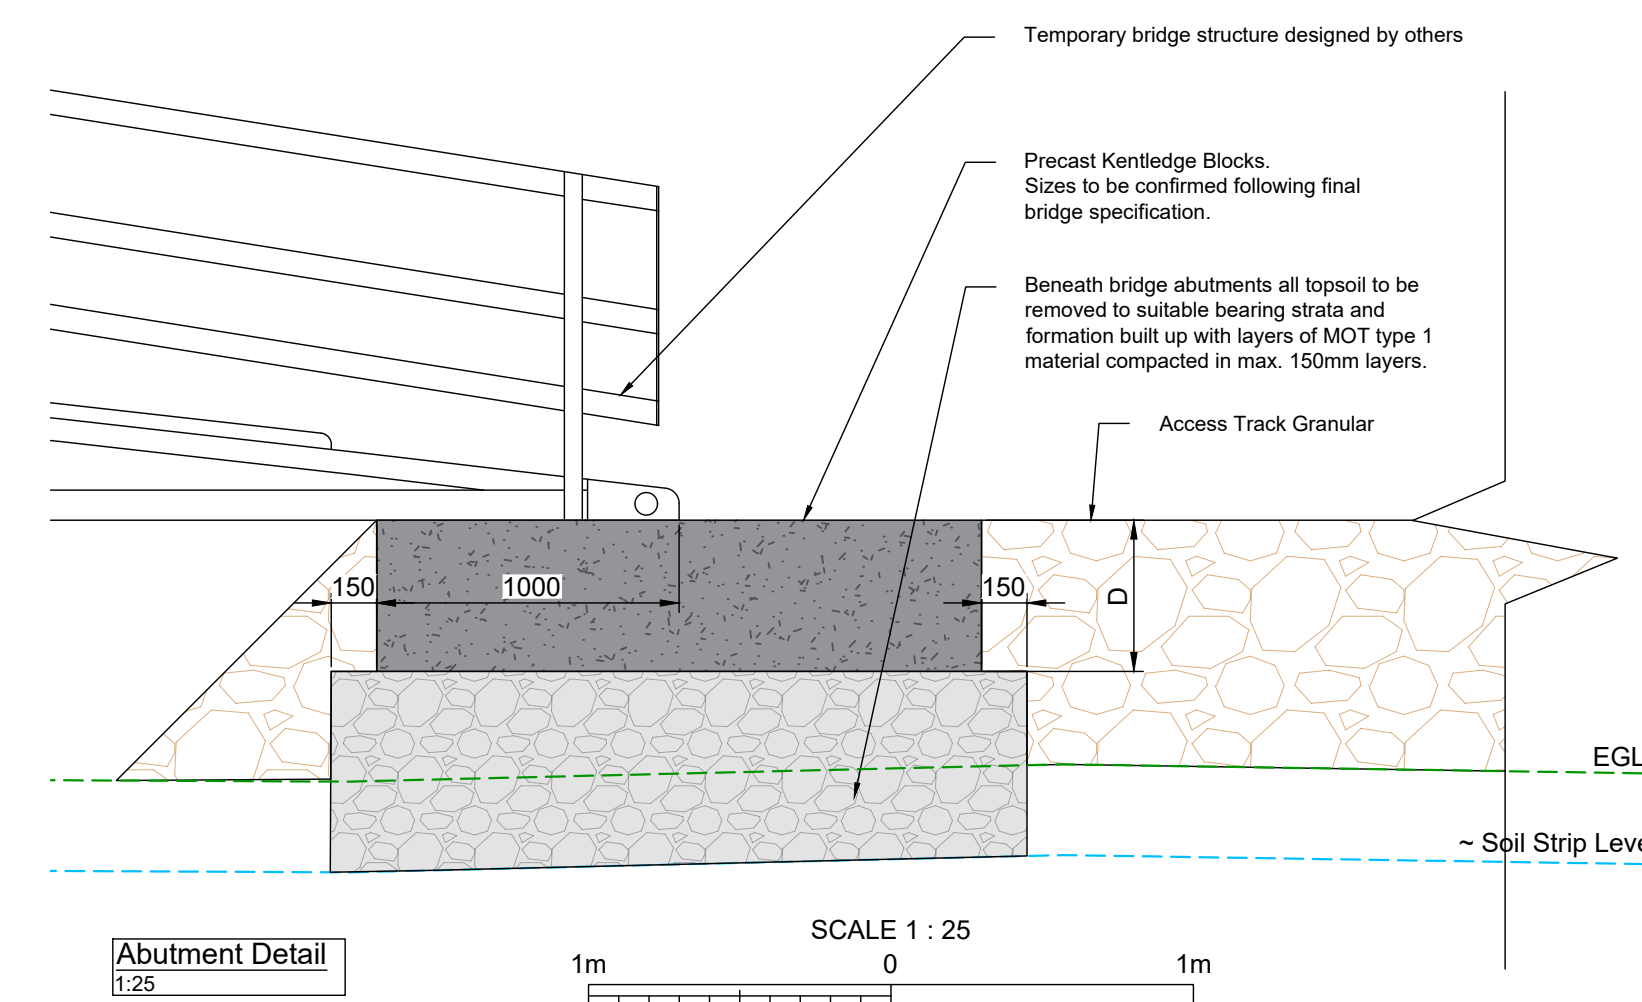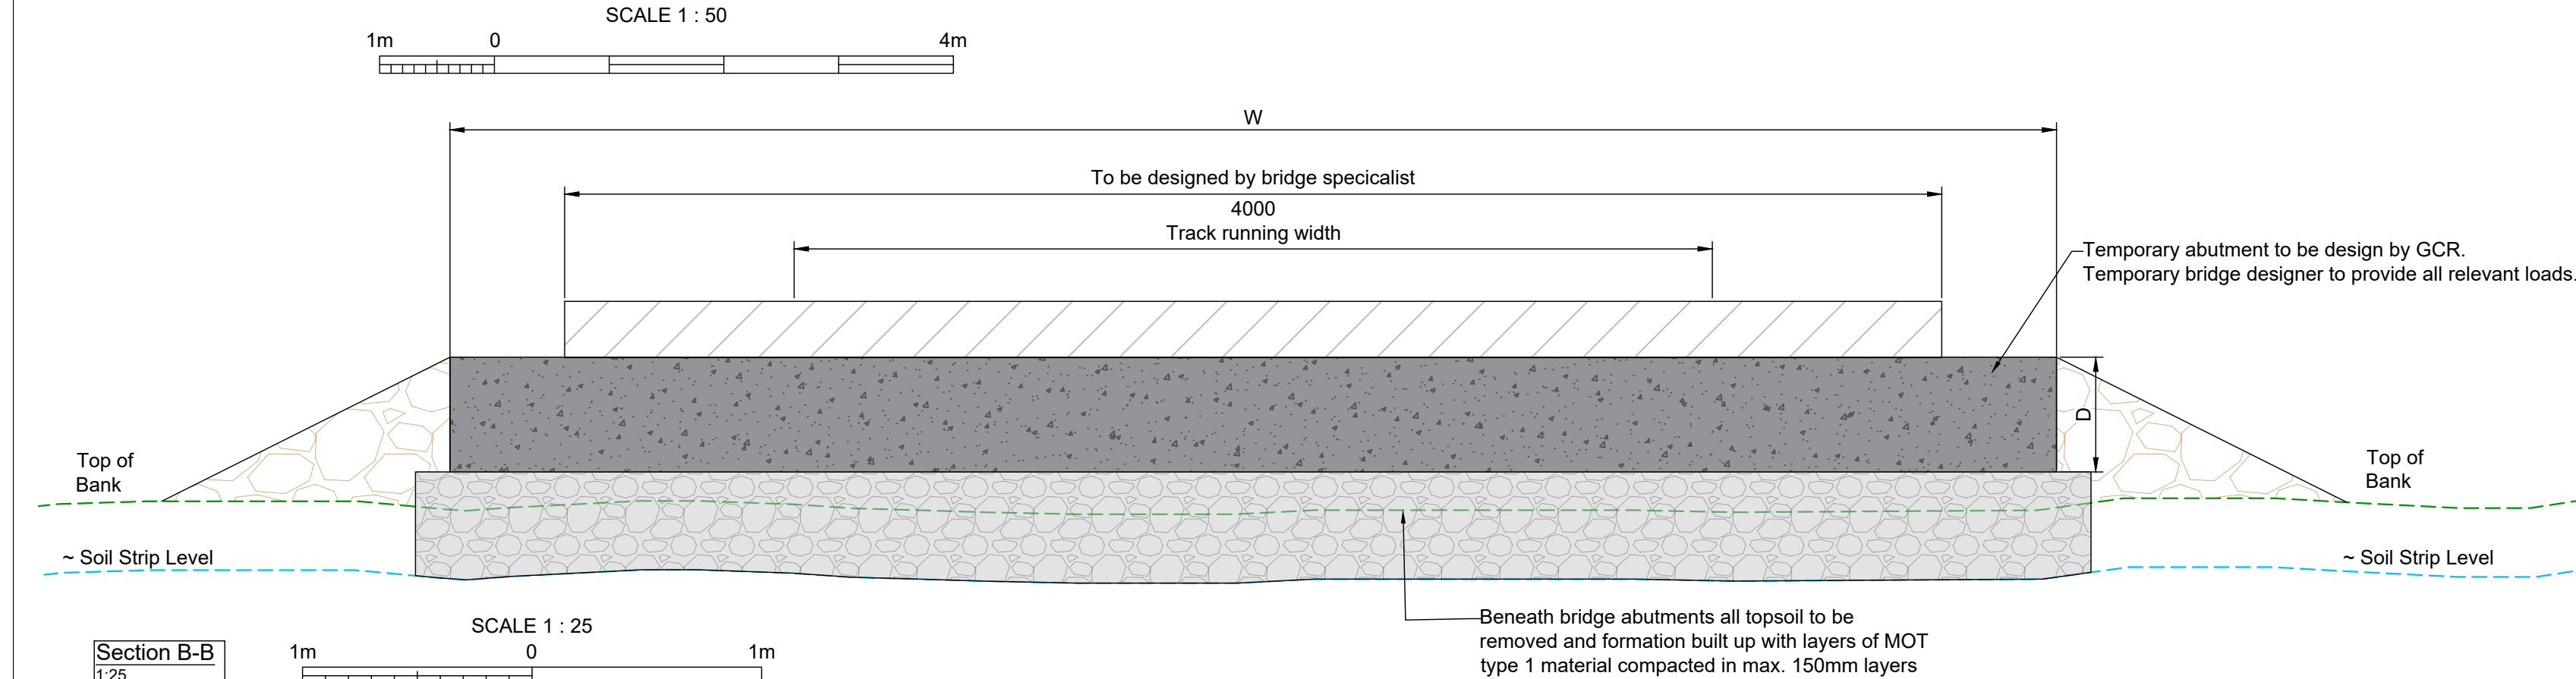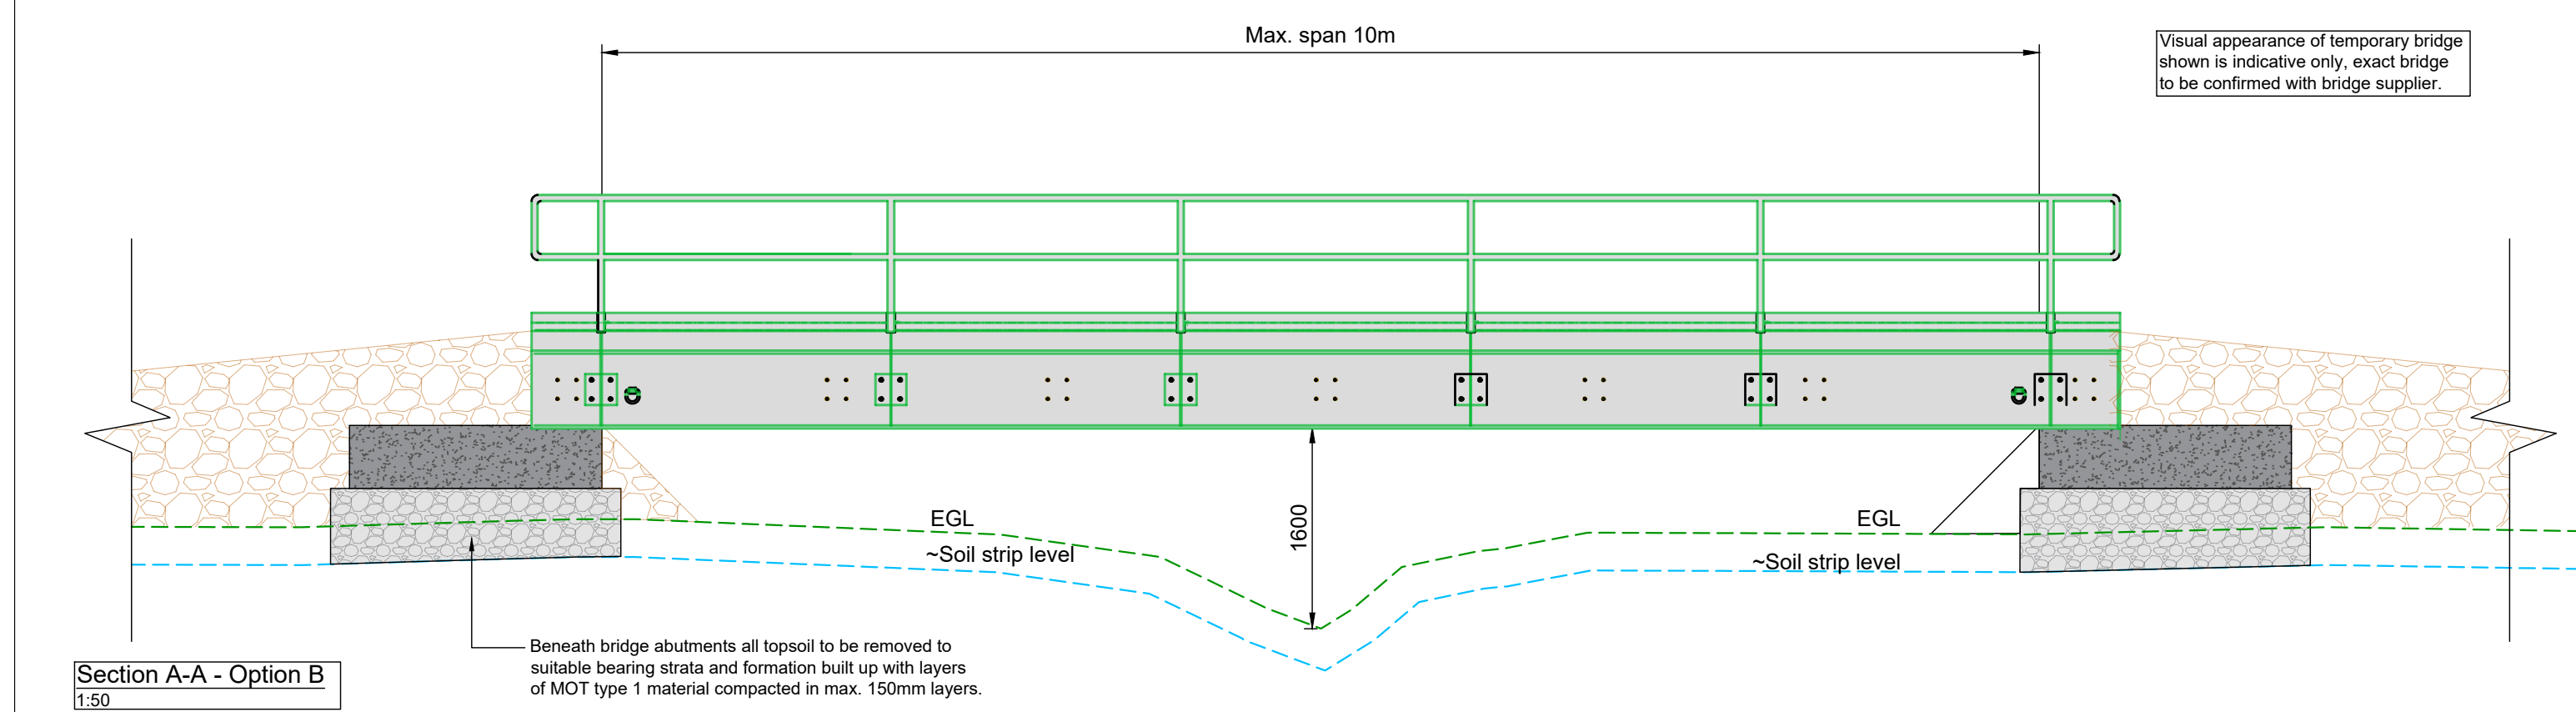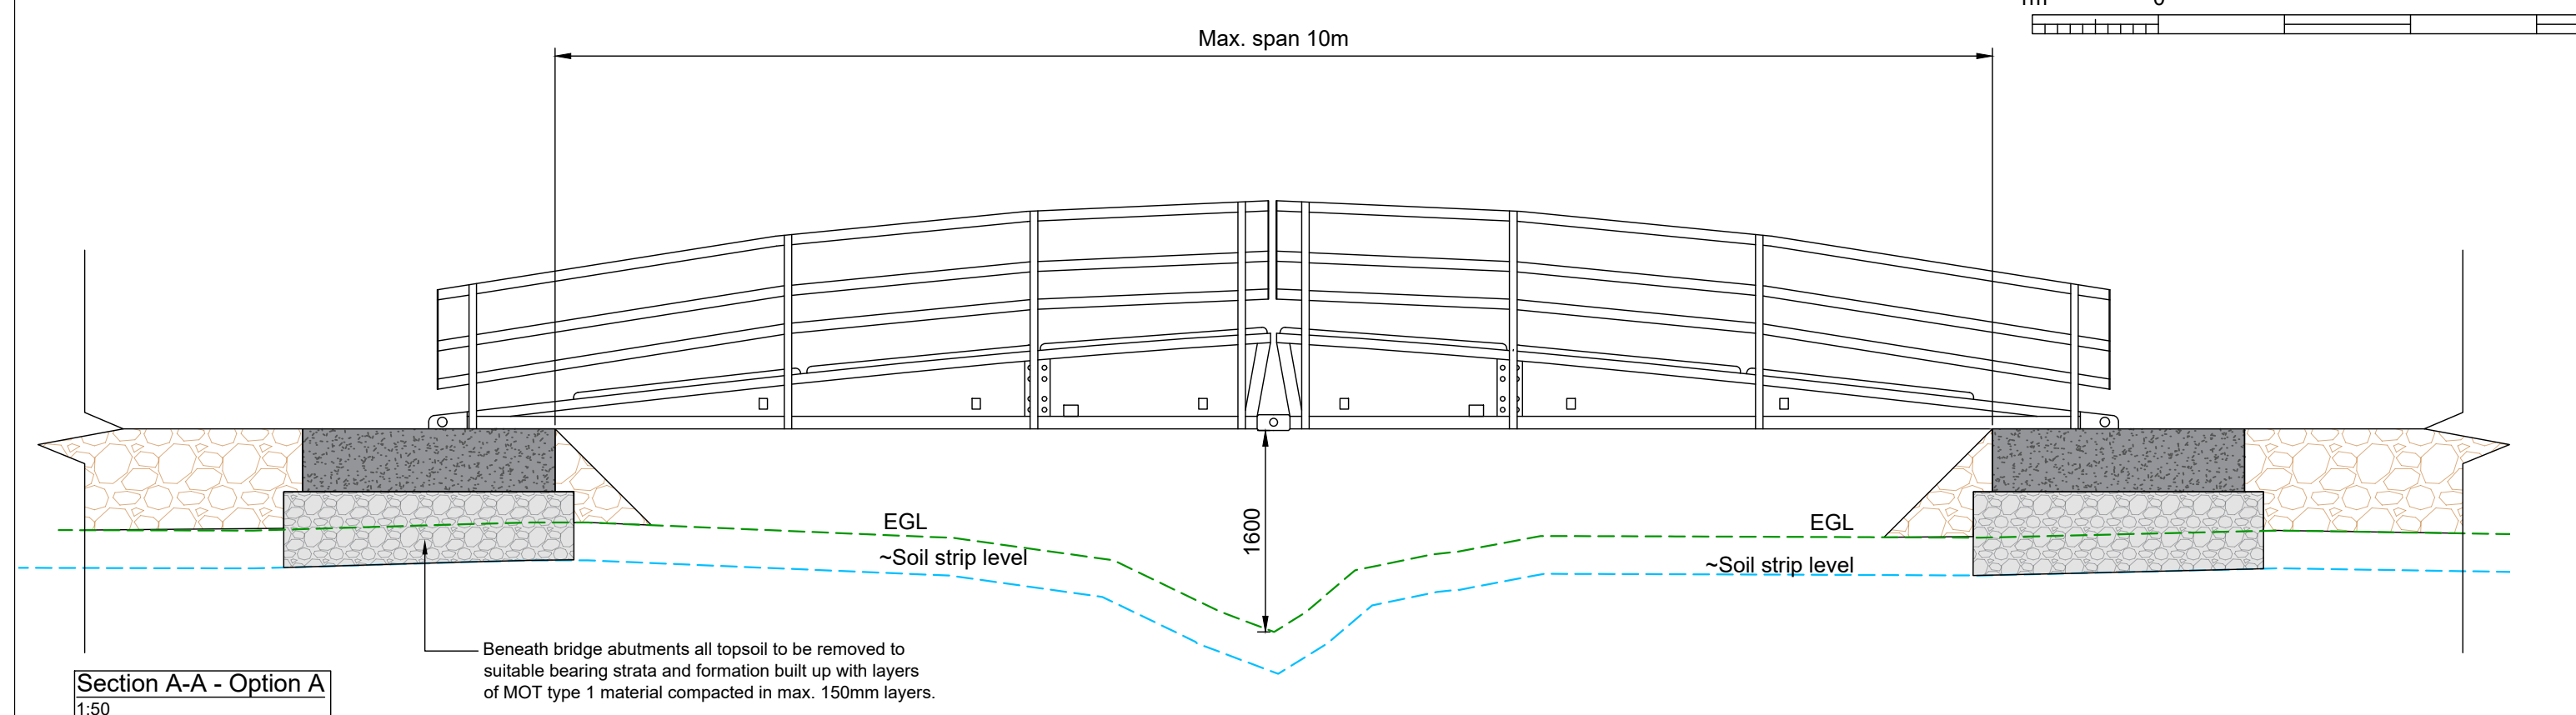

IMPORTANT
HEALTH, SAFETY & ENVIRONMENTAL INFORMATION

In addition to the hazards and risks normally associated with the type of work detailed on this drawing, please note the following additional risks to health and safety

Refer to designer risk assessment for all associated risks. Significant risks are noted again below.

B7460 DRA Water Crossings

Significant risks:

- Flooding during construction. Contractor to ensure robust temporary works are undertaken to account for flooding events during construction.
- Pollution of the watercourse. Contractor to ensure suitable temporary measures are in place to avoid causing pollution to enter the existing watercourse.
- Heavy Lifting. Contractor to ensure suitable temporary crane pads and lifting pads are provided for lifting temporary bridge and precast units into place.

P01 PLANNING CT AF CB 29.04.26

Rev	Description	Dm	Chk	App	Date
-----	-------------	----	-----	-----	------

Client

Project Title

Oaklands Solar

Drawing Title

Watercourse Crossing 2
Construction Details

Status

PLANNING

Scale @ size

SCALE @ A1



Revision

P01






Drawing Number

B7460-GCR-BR-DT-DR-C-0002

Project Code - Originator - Zone - Level - Type - Role - Number

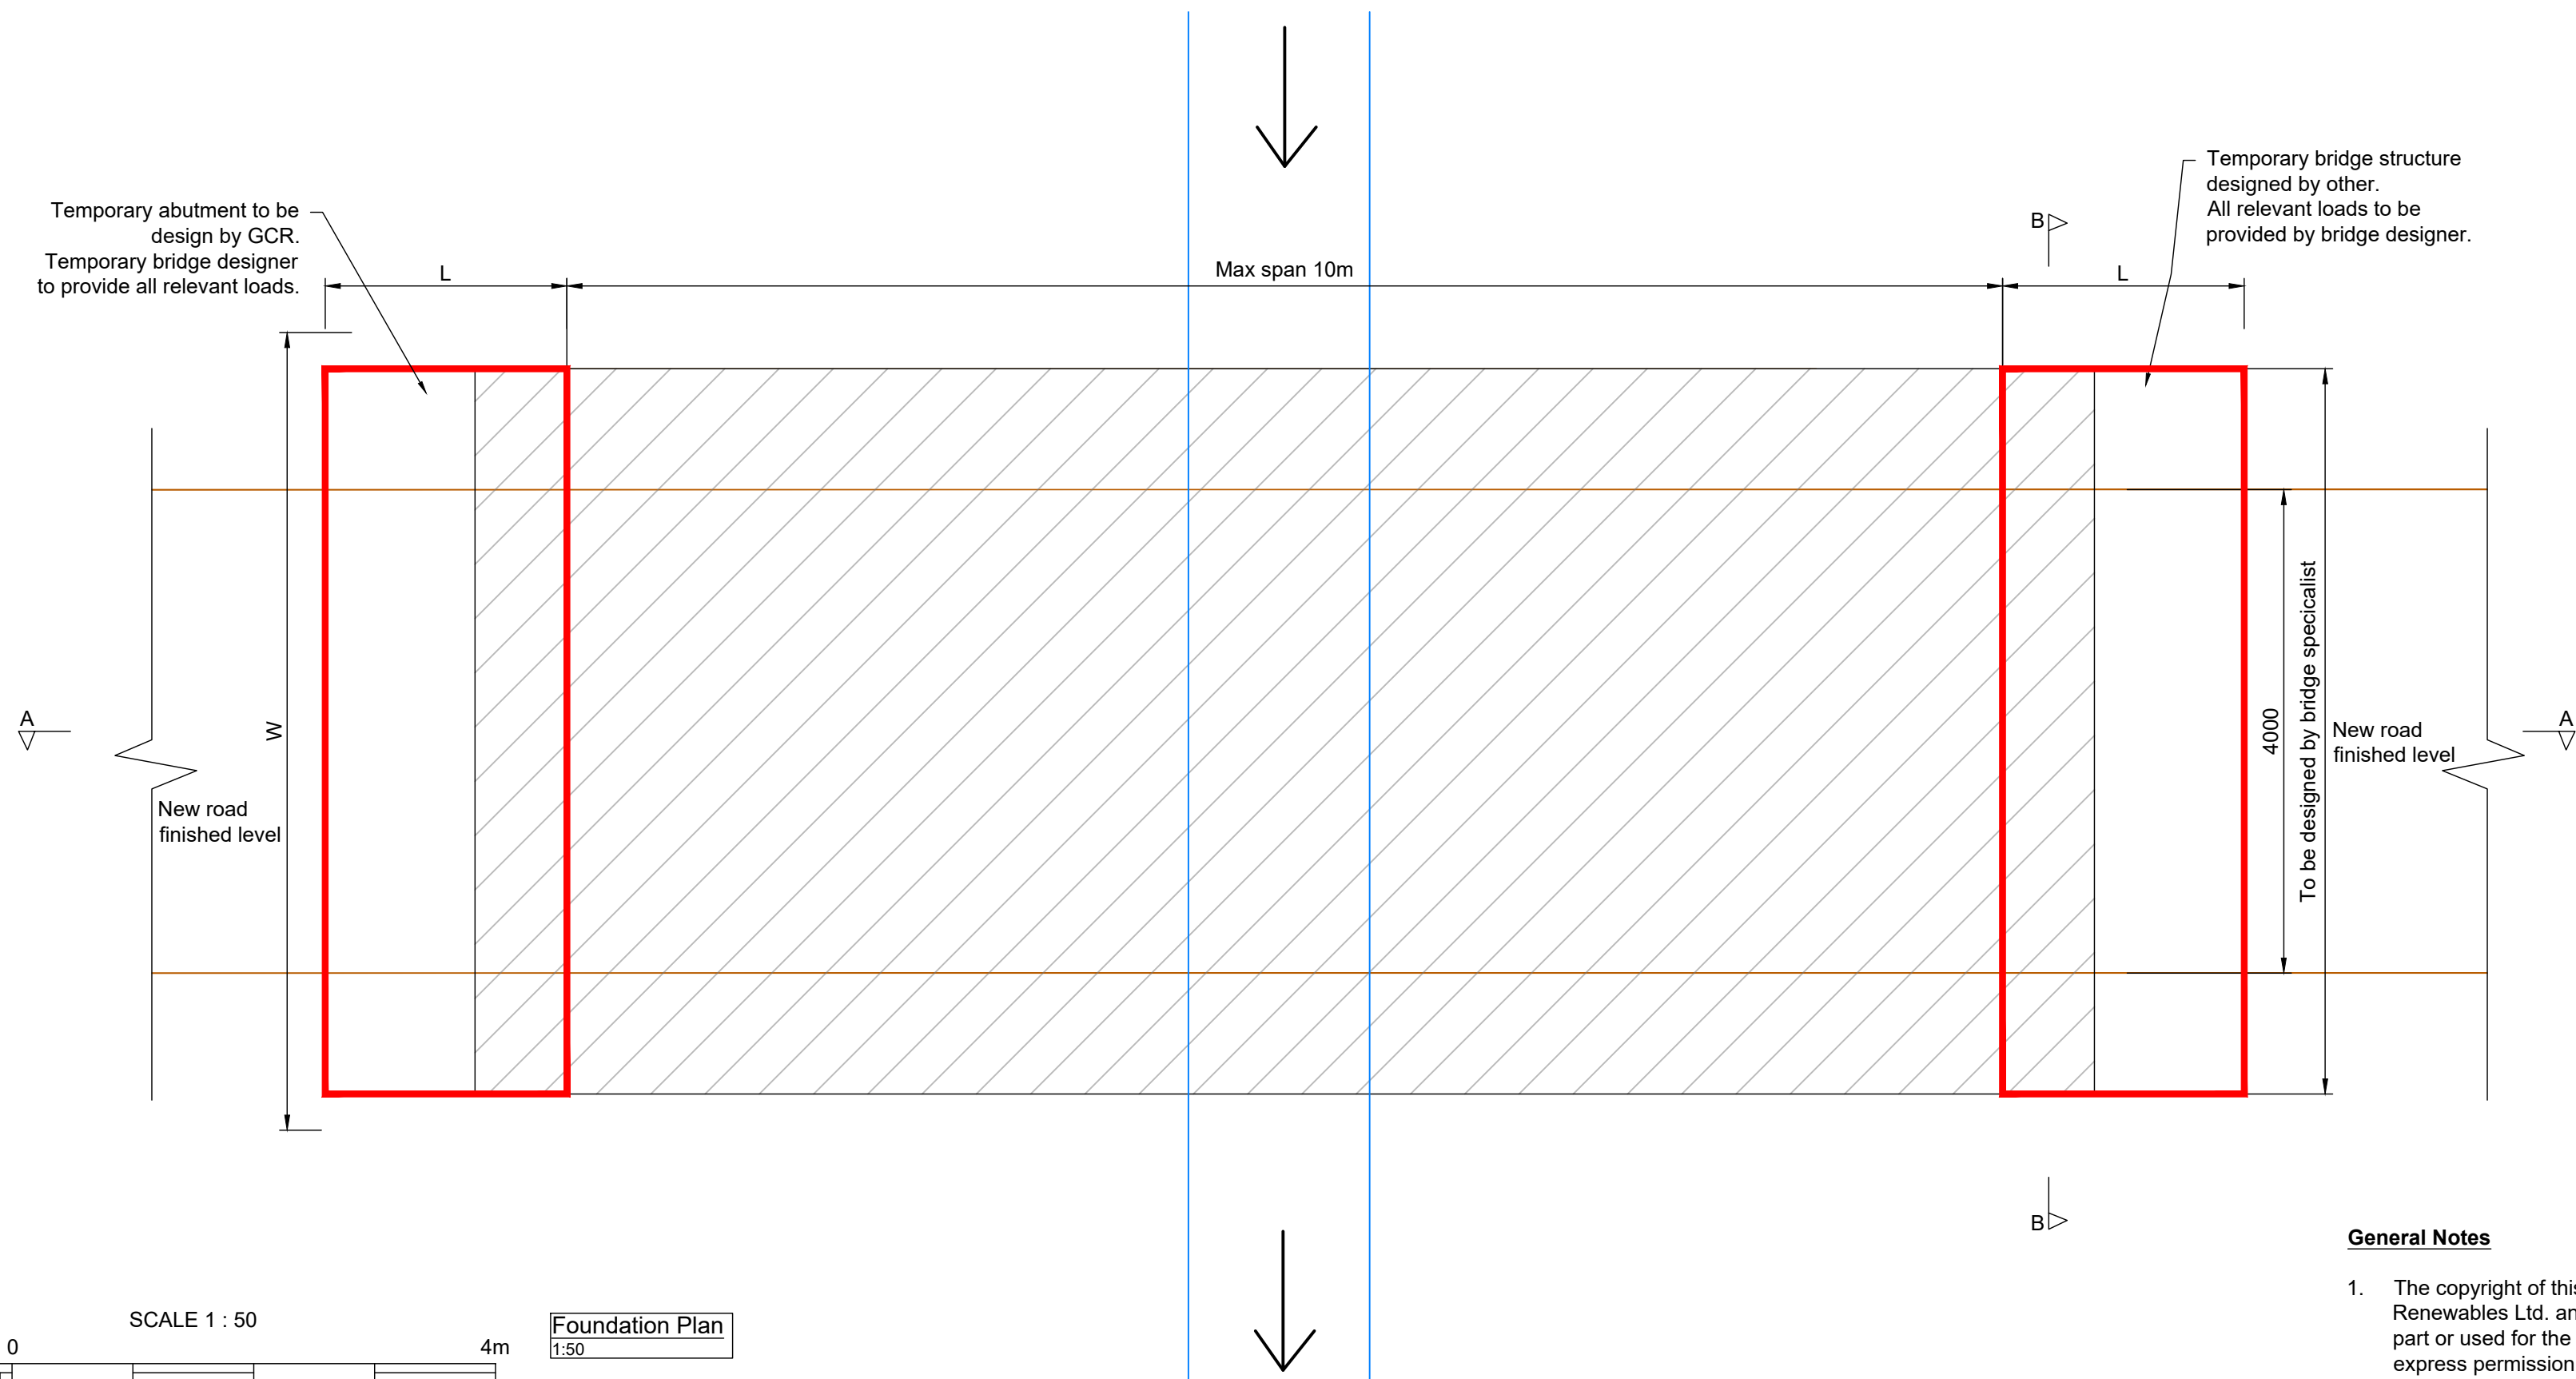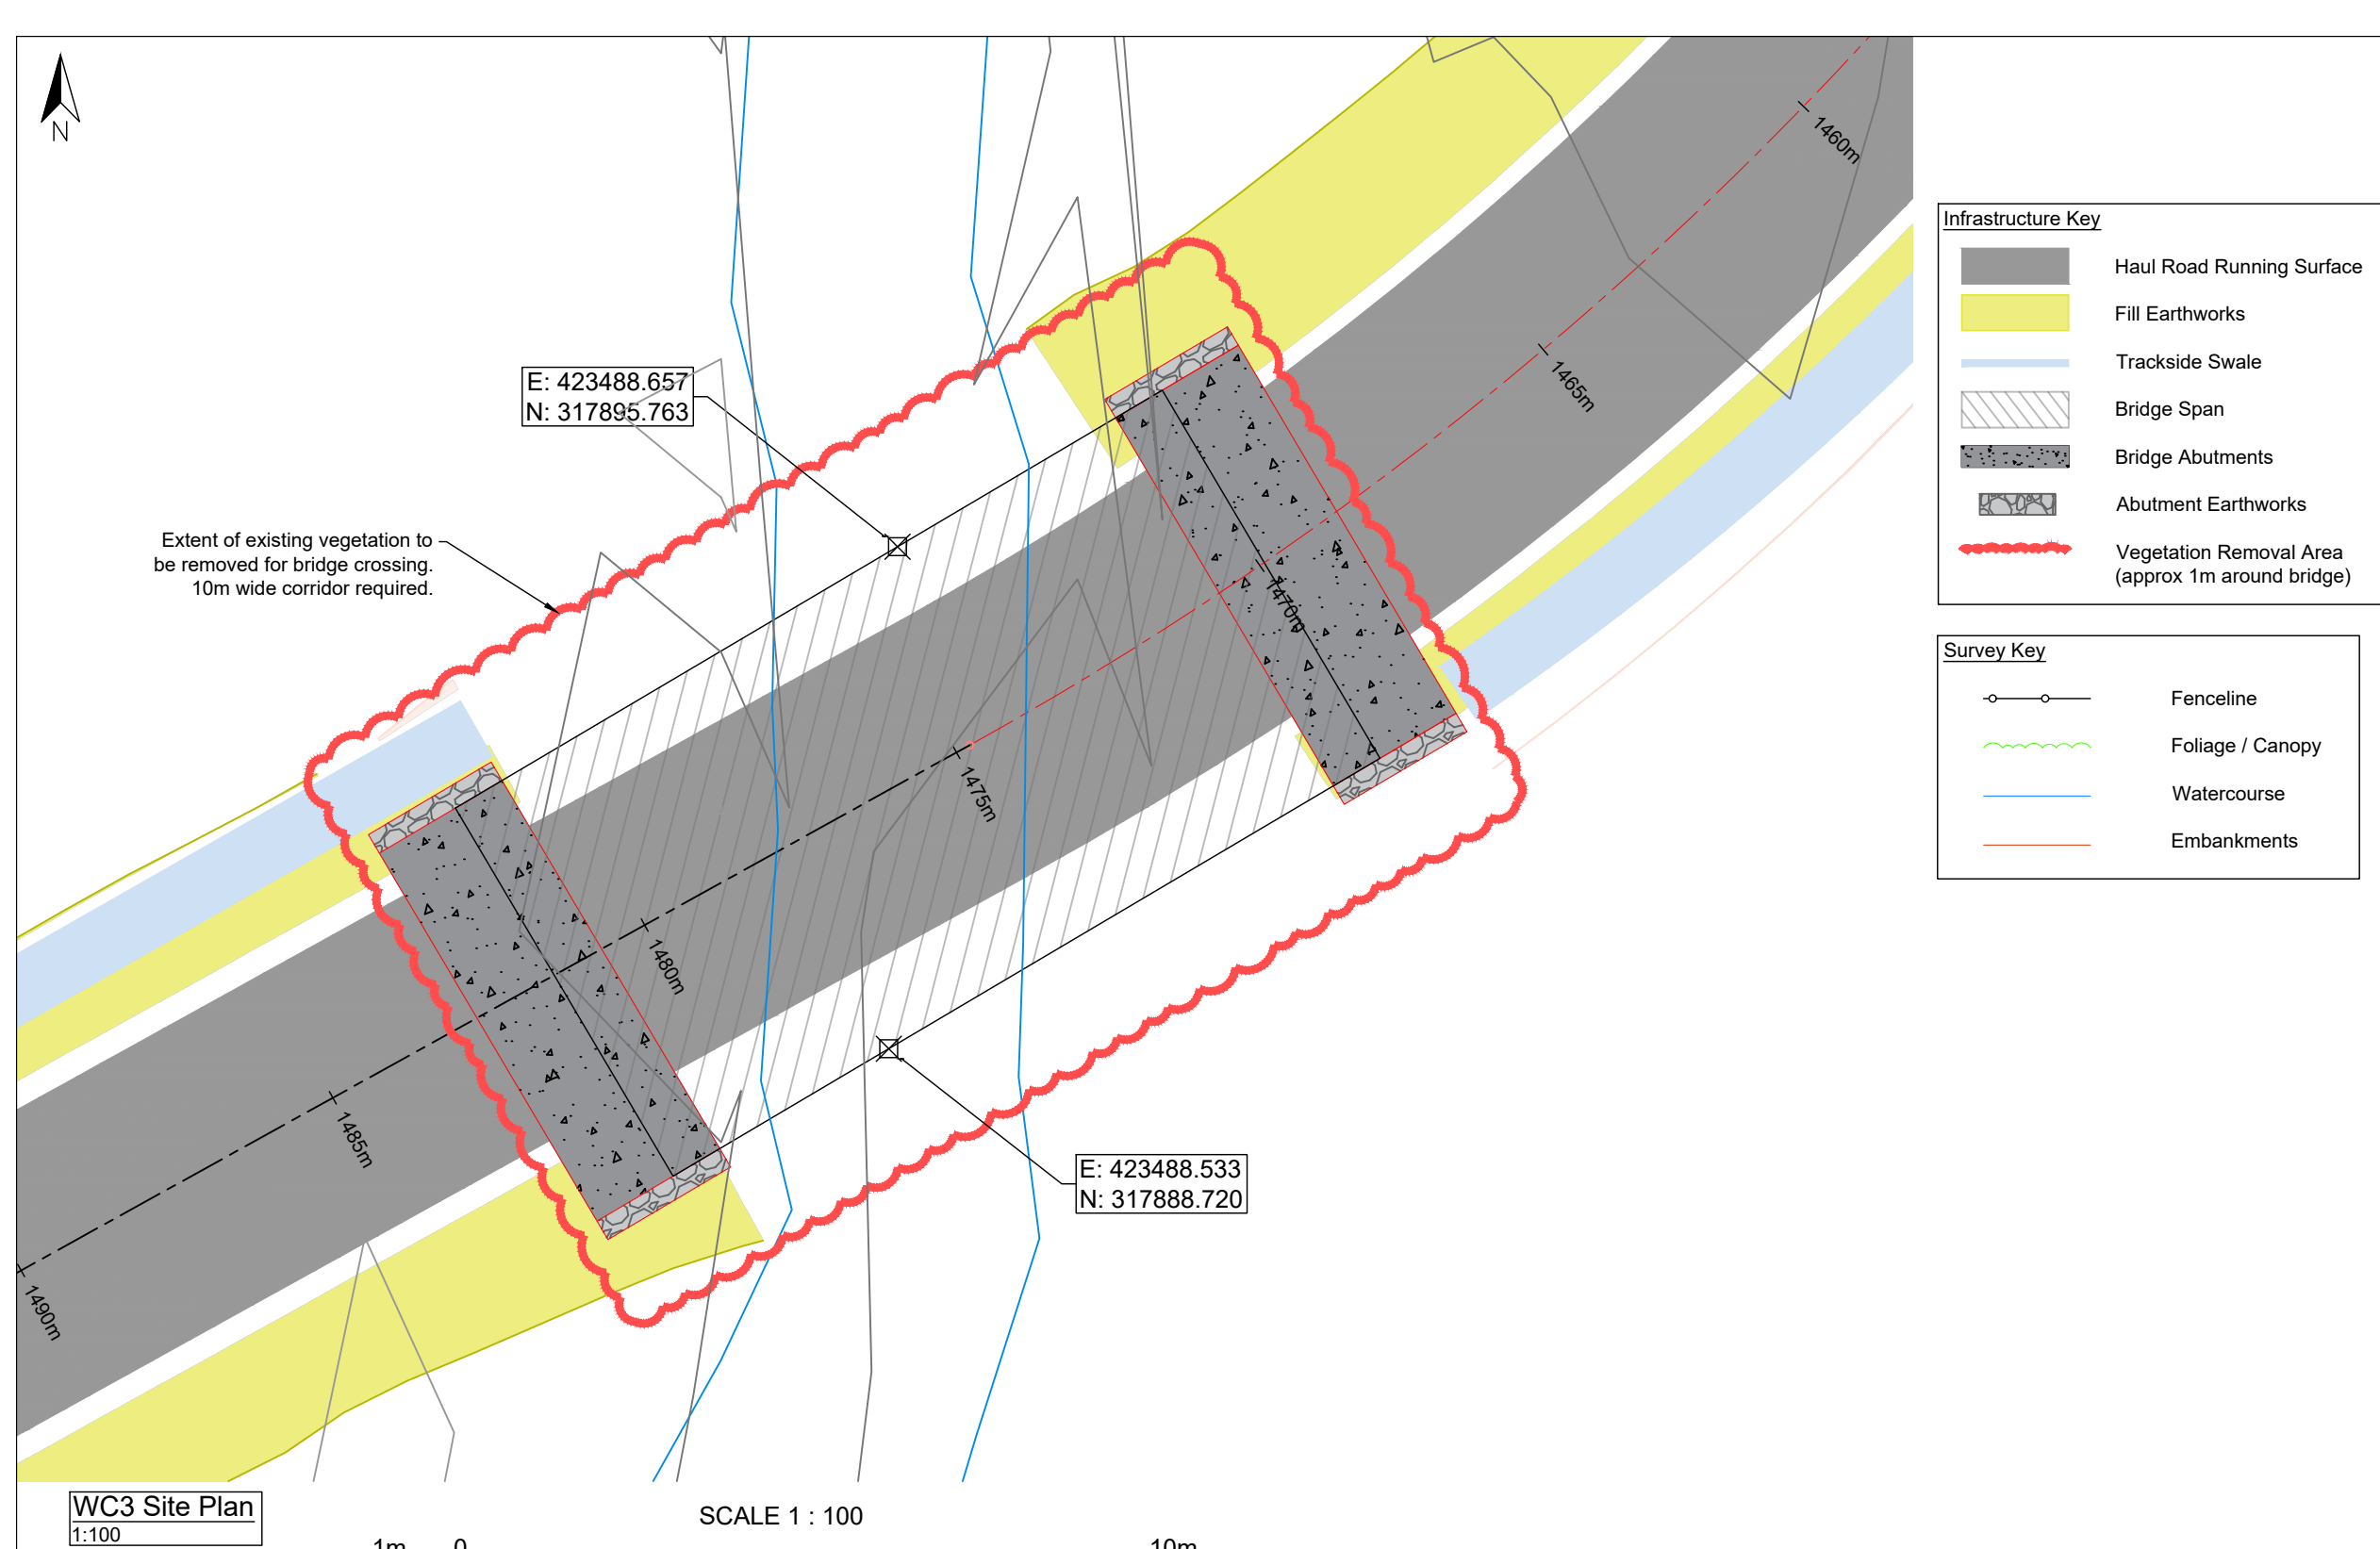

- General Notes**
- The copyright of this drawing is vested in Green Cat Renewables Ltd. and it may not be reproduced in whole or part or used for the manufacture of any article without the express permission of the copyright holders.
 - This drawing is to be read in conjunction with all relevant Green Cat Renewables Ltd. drawings and specifications.
 - All dimensions must be checked on site not scaled from this drawing.
 - All dimensions shown on this drawing are in millimetres unless stated otherwise.
 - All levels shown on this drawing are in metres unless stated otherwise.

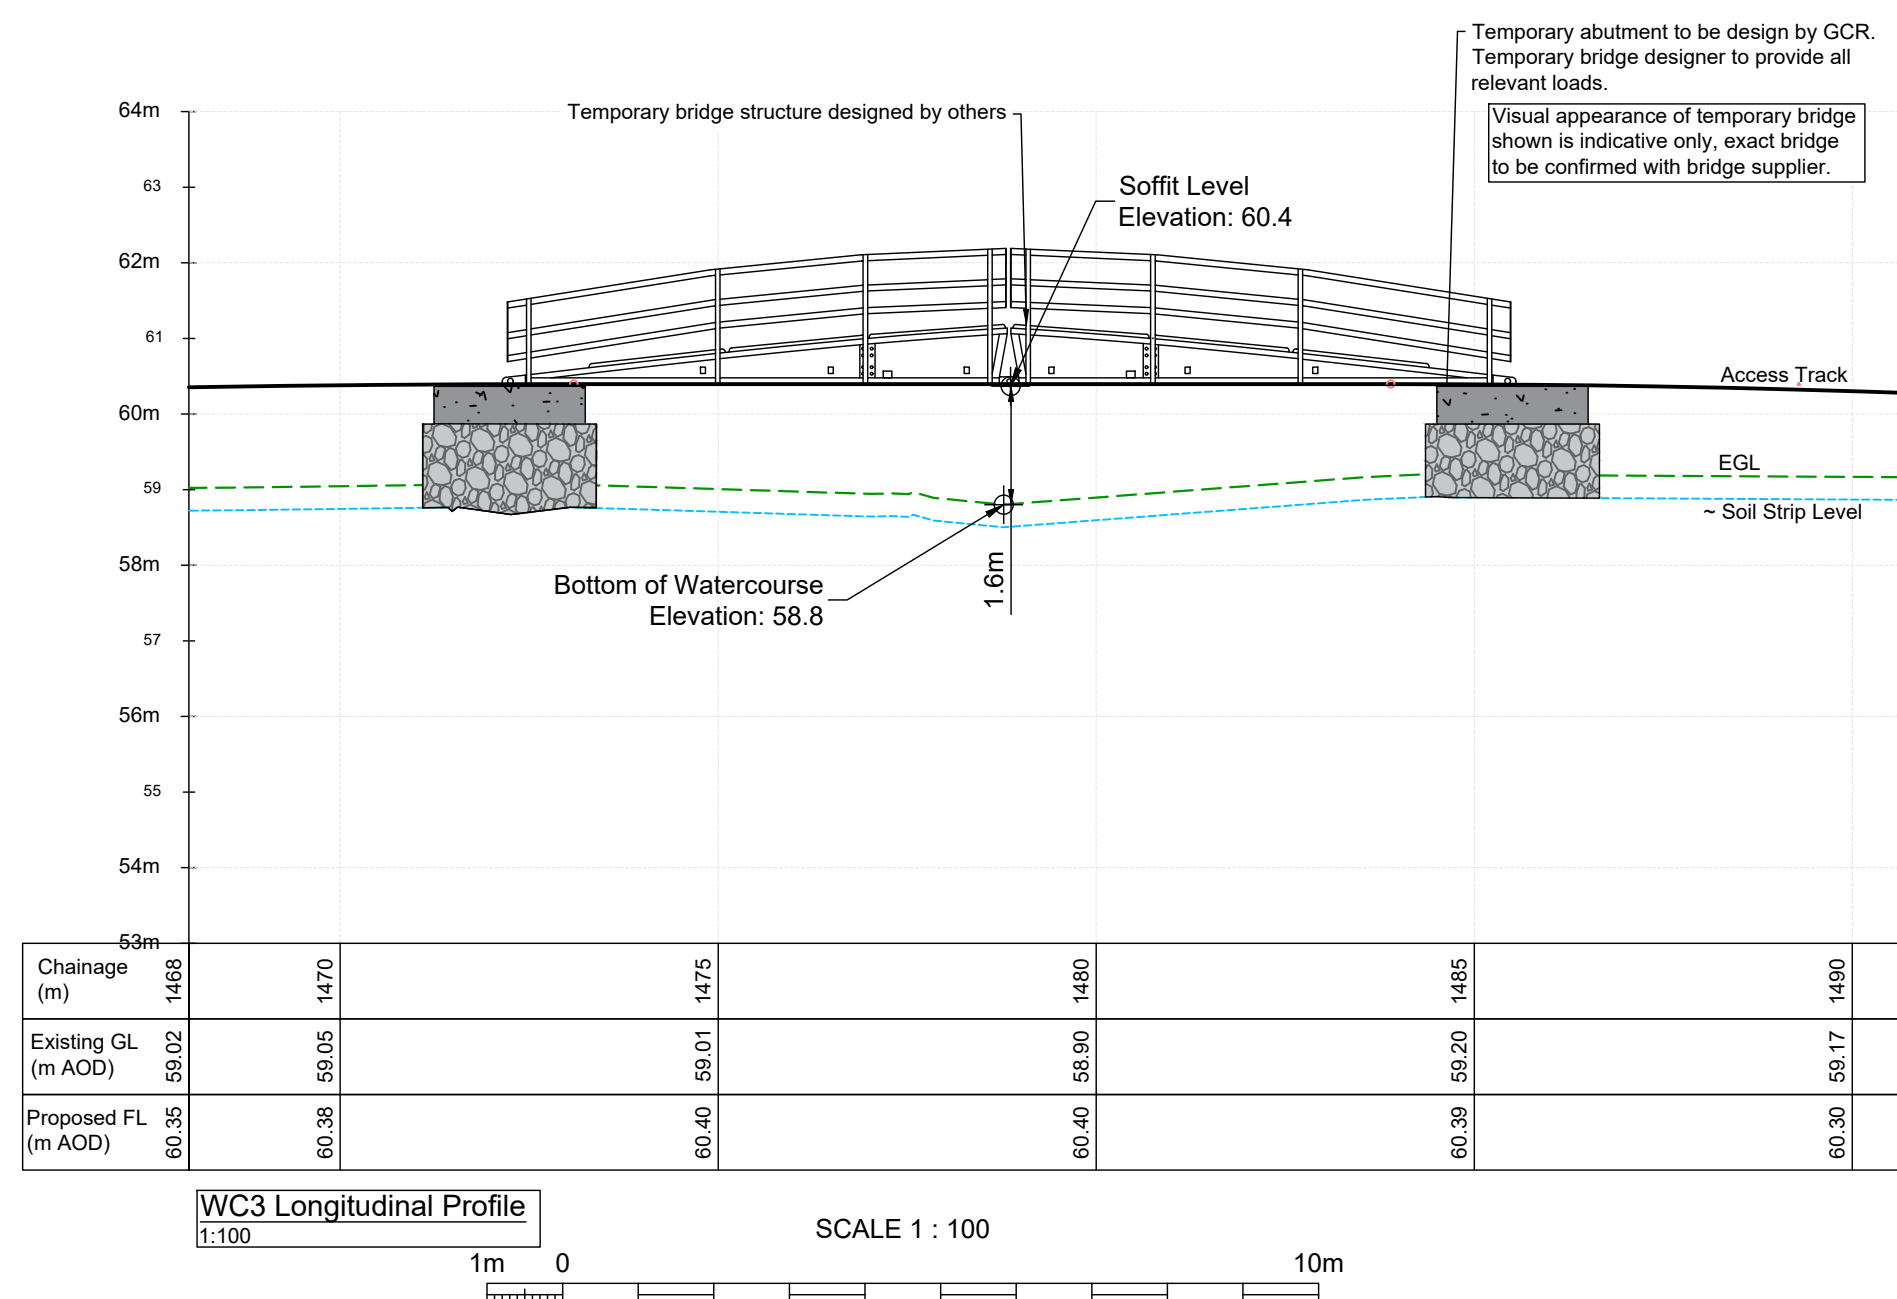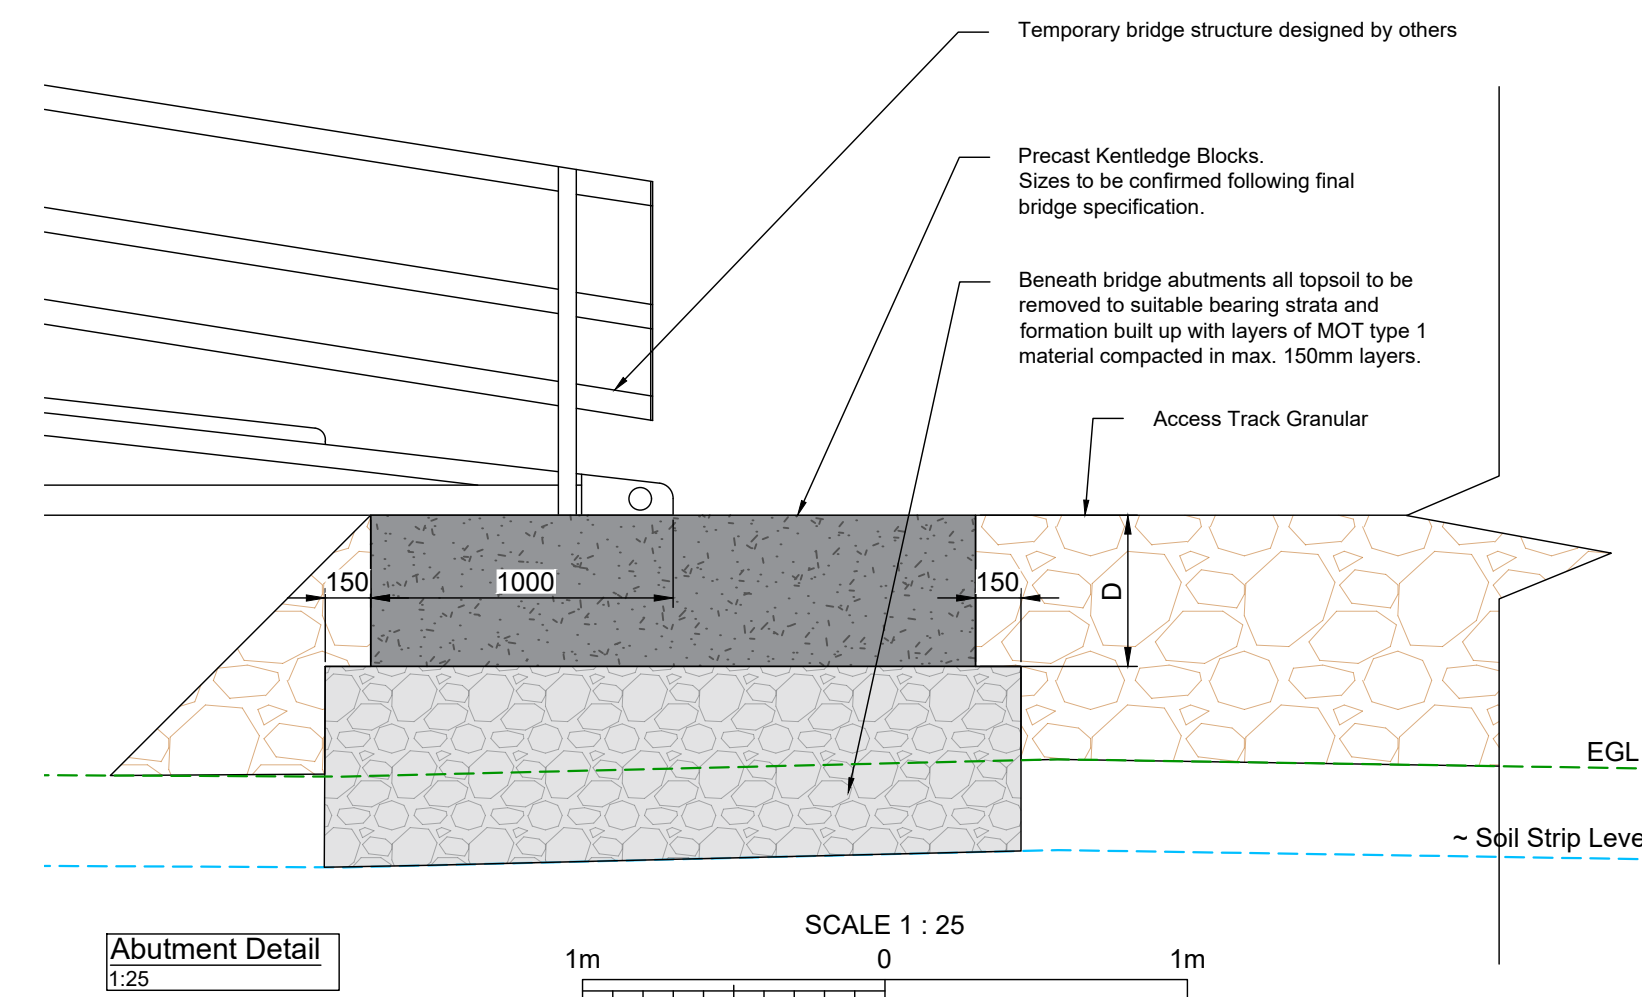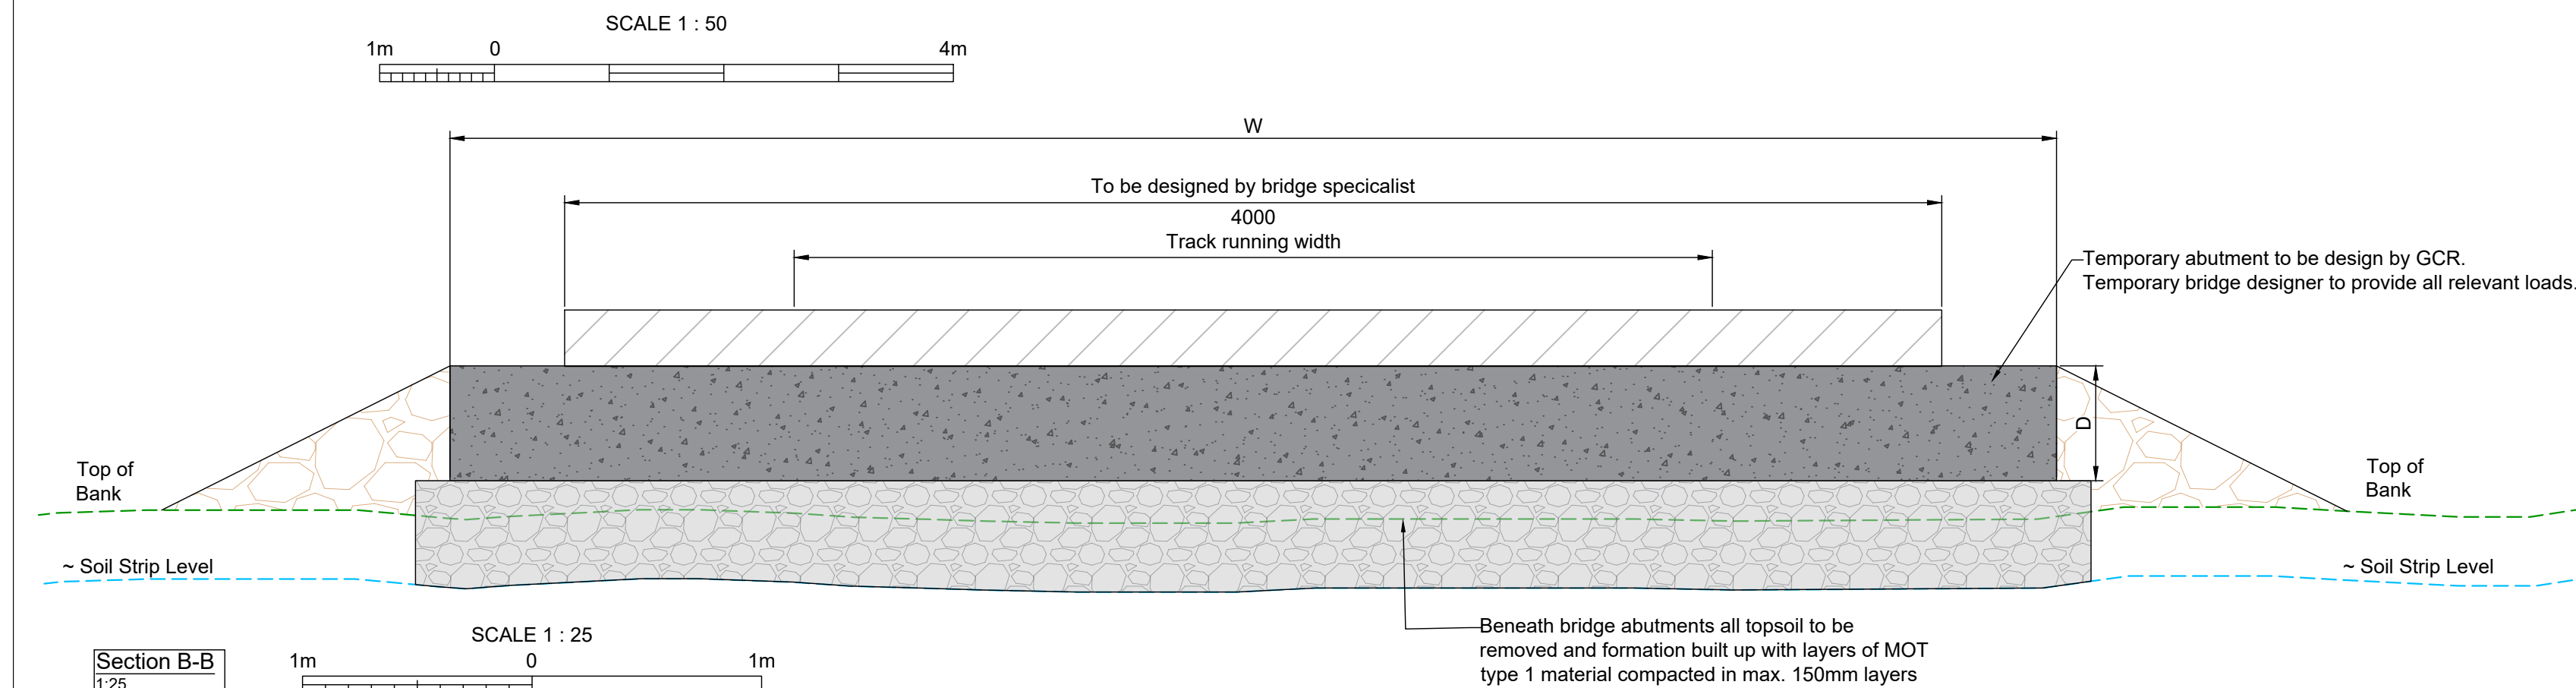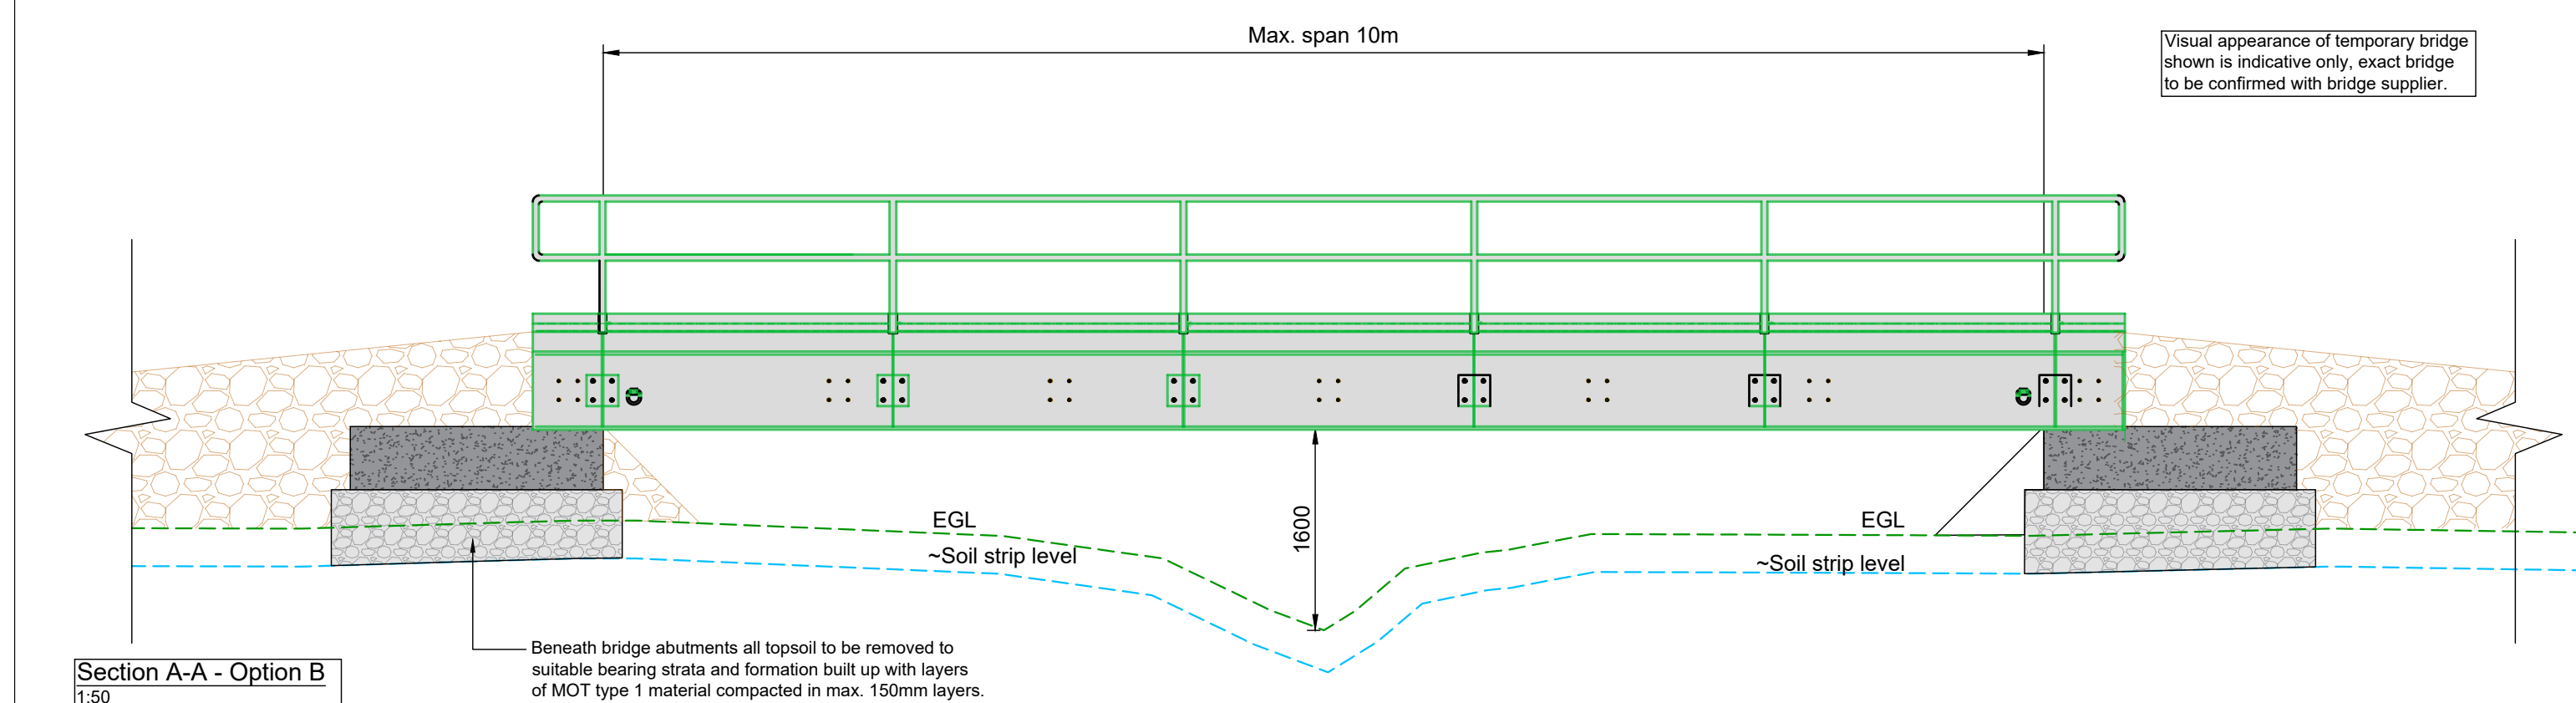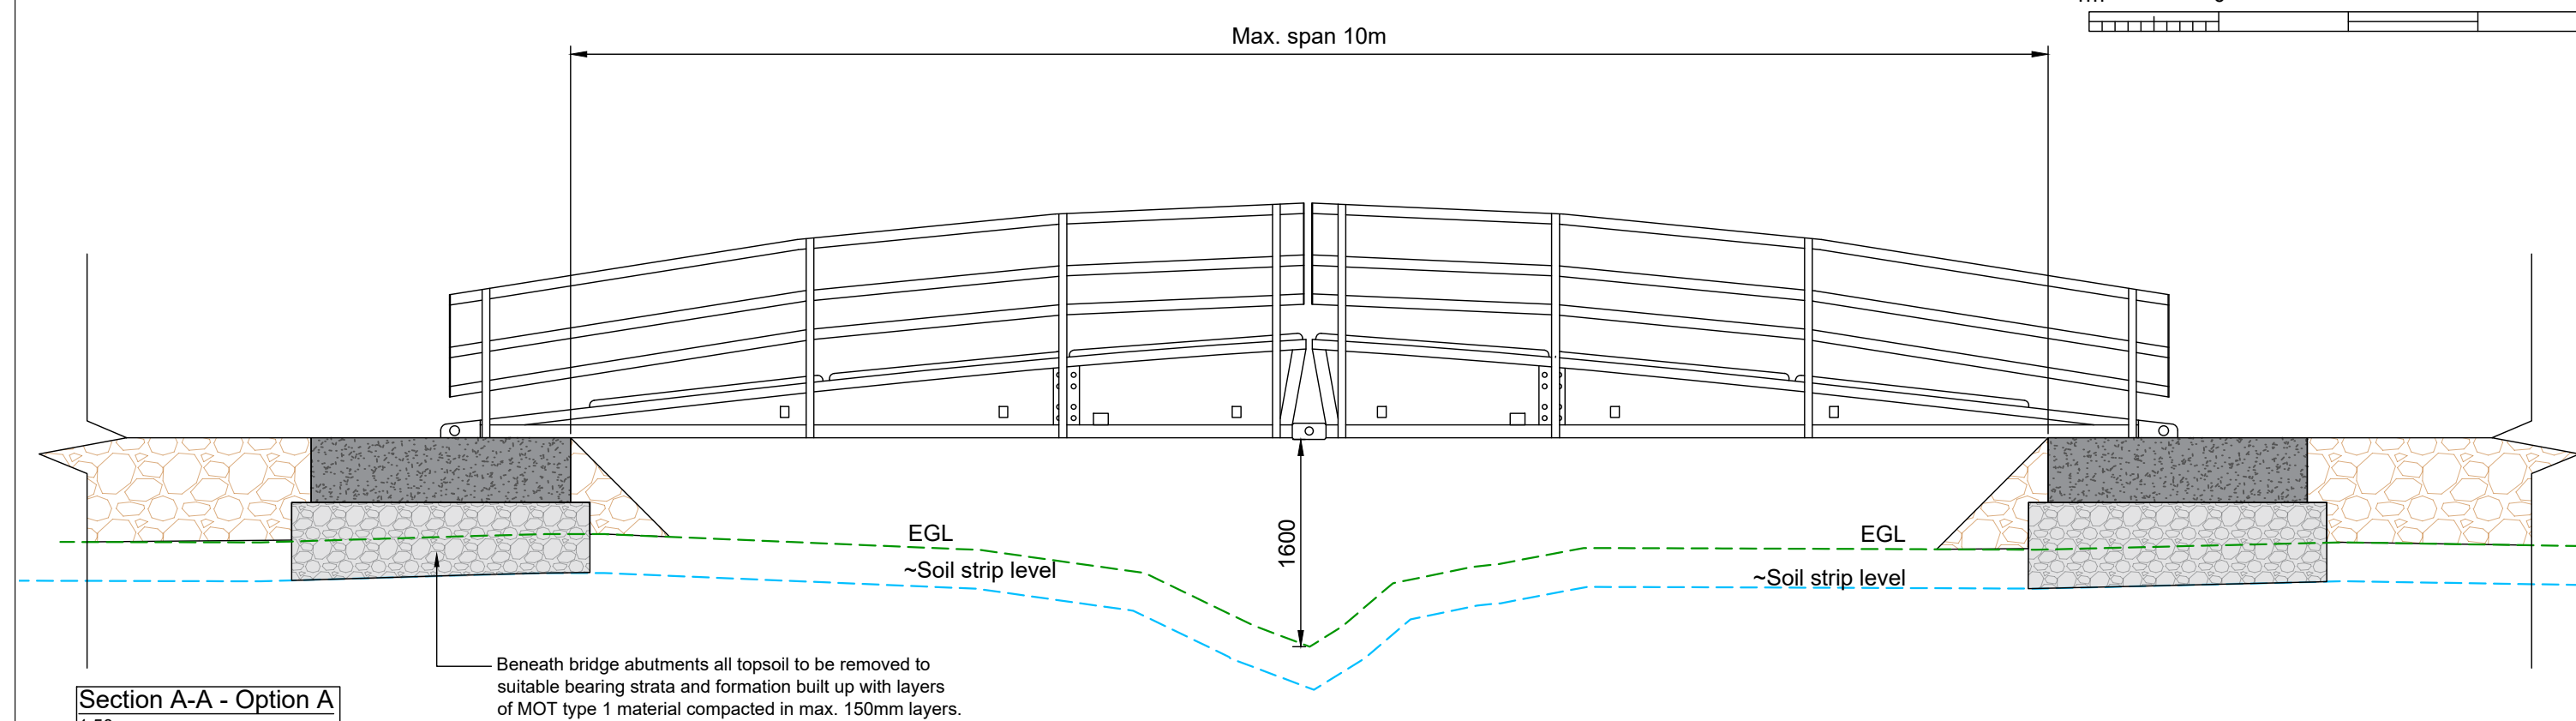

IMPORTANT
HEALTH, SAFETY & ENVIRONMENTAL INFORMATION

In addition to the hazards and risks normally associated with the type of work detailed on this drawing, please note the following additional risks to health and safety

Refer to designer risk assessment for all associated risks. Significant risks are noted again below.

B7460 DRA Water Crossings

Significant risks:

- Flooding during construction.** Contractor to ensure robust temporary works are undertaken to account for flooding events during construction.
- Pollution of the watercourse.** Contractor to ensure suitable temporary measures are in place to avoid causing pollution to enter the existing watercourse.
- Heavy Lifting.** Contractor to ensure suitable temporary crane pads and lifting pads are provided for lifting temporary bridge and precast units into place.

P01 PLANNING

Rev Description Dm Chk App Date

Green Cat Renewables Ltd
Stobo House
ROSLIN
EH25 9RE
0131 541 0060
www.greencatrenewables.co.uk

Client

BayWa r.e.

Project Title

Oaklands Solar

Drawing Title

Watercourse Crossing 3
Construction Details

Status

PLANNING

Scale @ size

SCALE @ A1

Revision

P01

Drawing Number

B7460-GCR-BR-DT-DR-C-0003

Project Code - Originator - Zone - Level - Type - Role - Number