


1 Browning Road, Midway. - Outline Planning

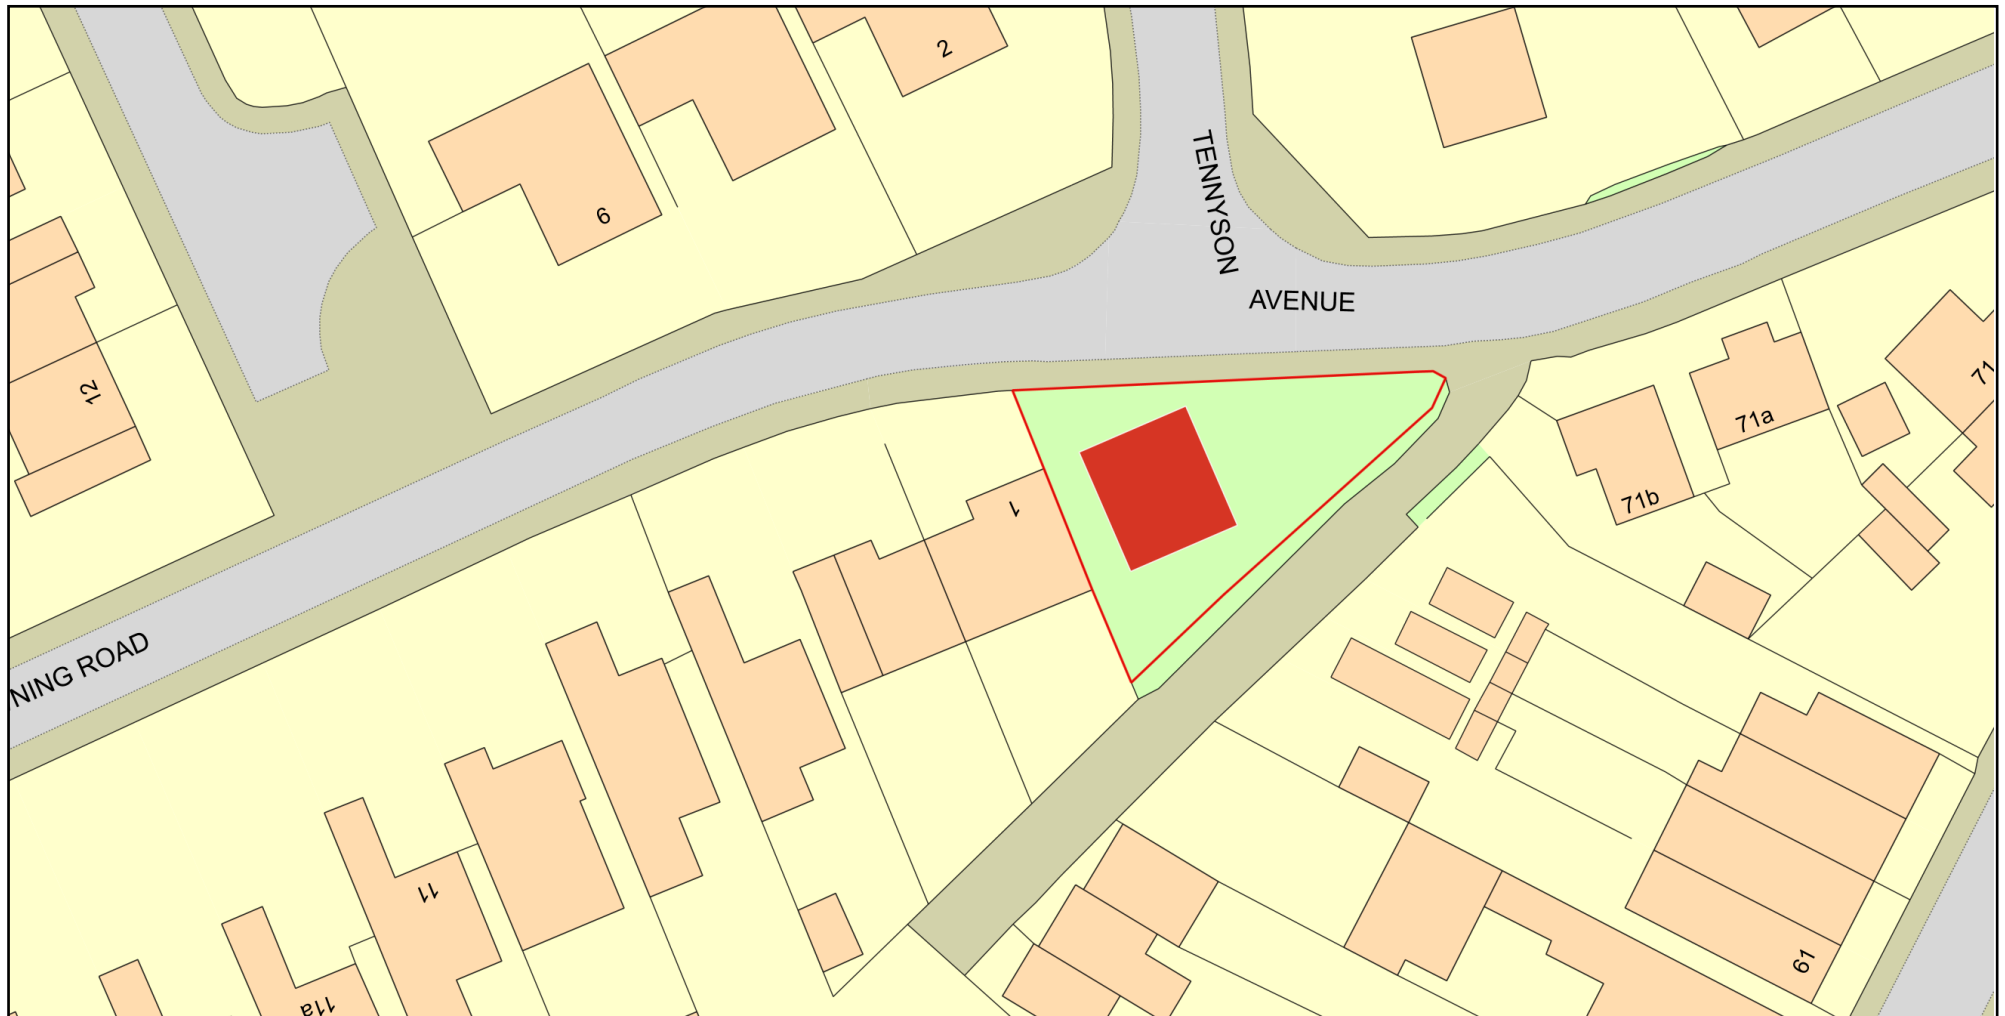

0 20
Metres



Plan Produced for: Mr Alan Hiden

Date Produced: 15 May 2026

Plan Reference Number: TQRQM26135104819499

Scale: 1:500 @ A4

© Crown copyright and database rights 2025 OS 100042766

