

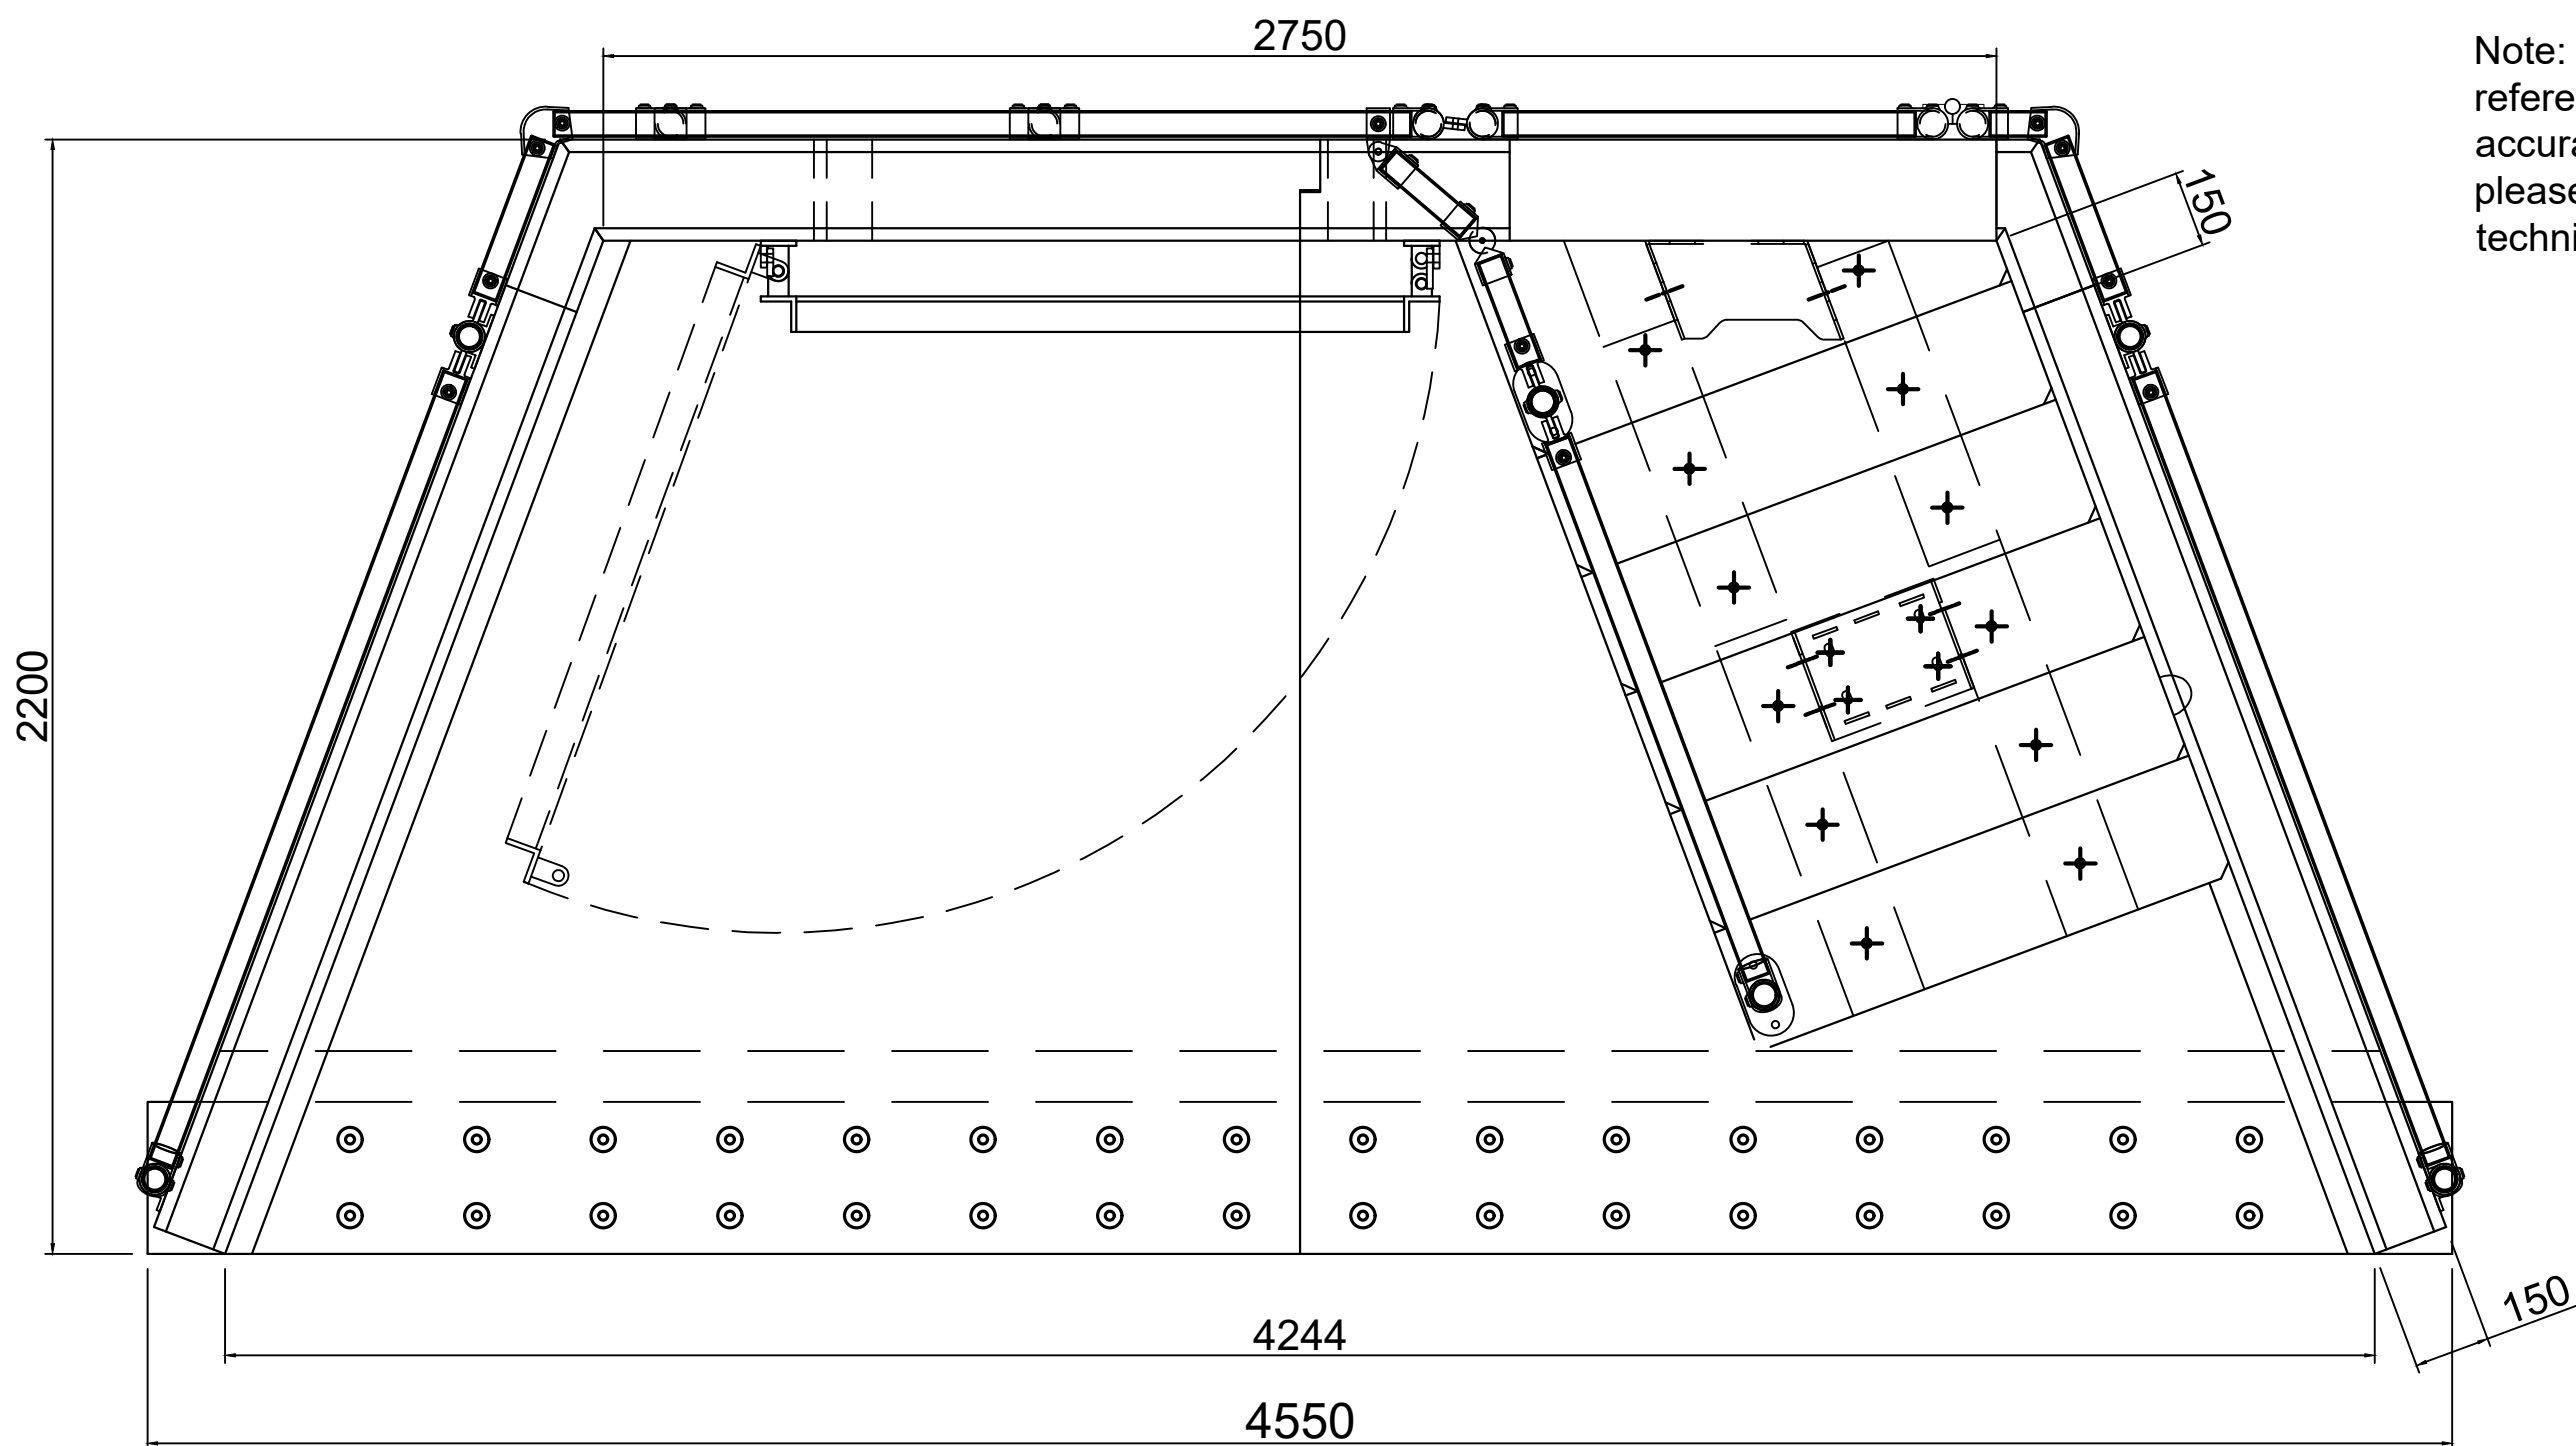
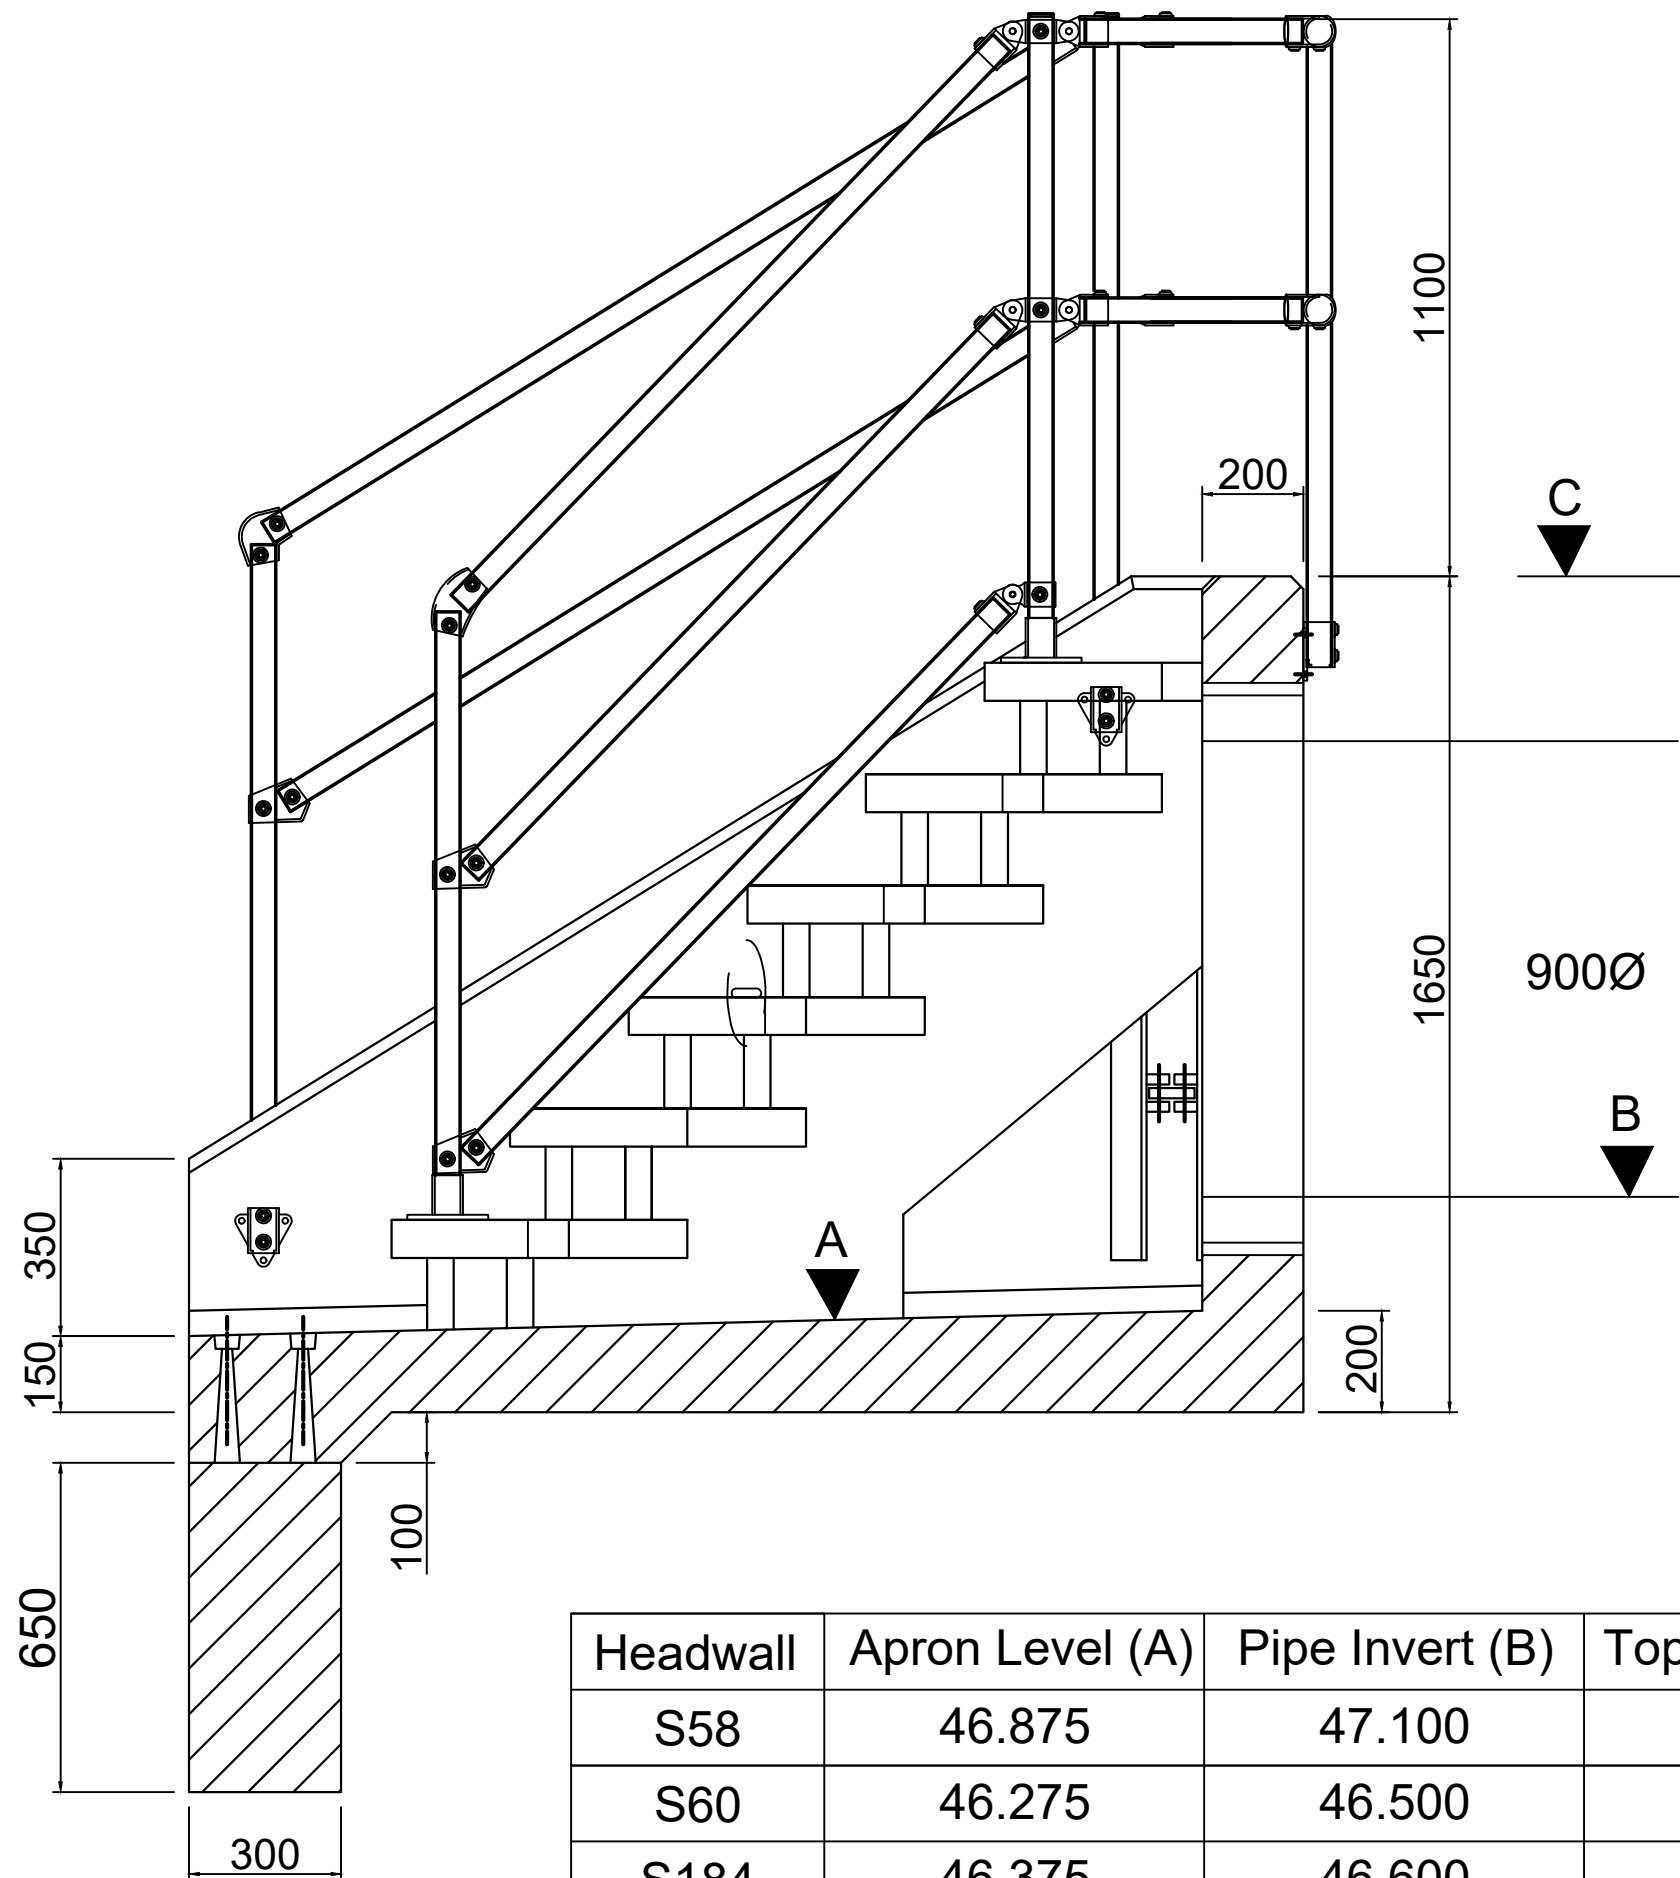


Headwall S58, S60, S184 & S238 Detail - Althon ref SFA27B headwall 600 x 300mm toe + 3 sided kee-klamp, gate & steps

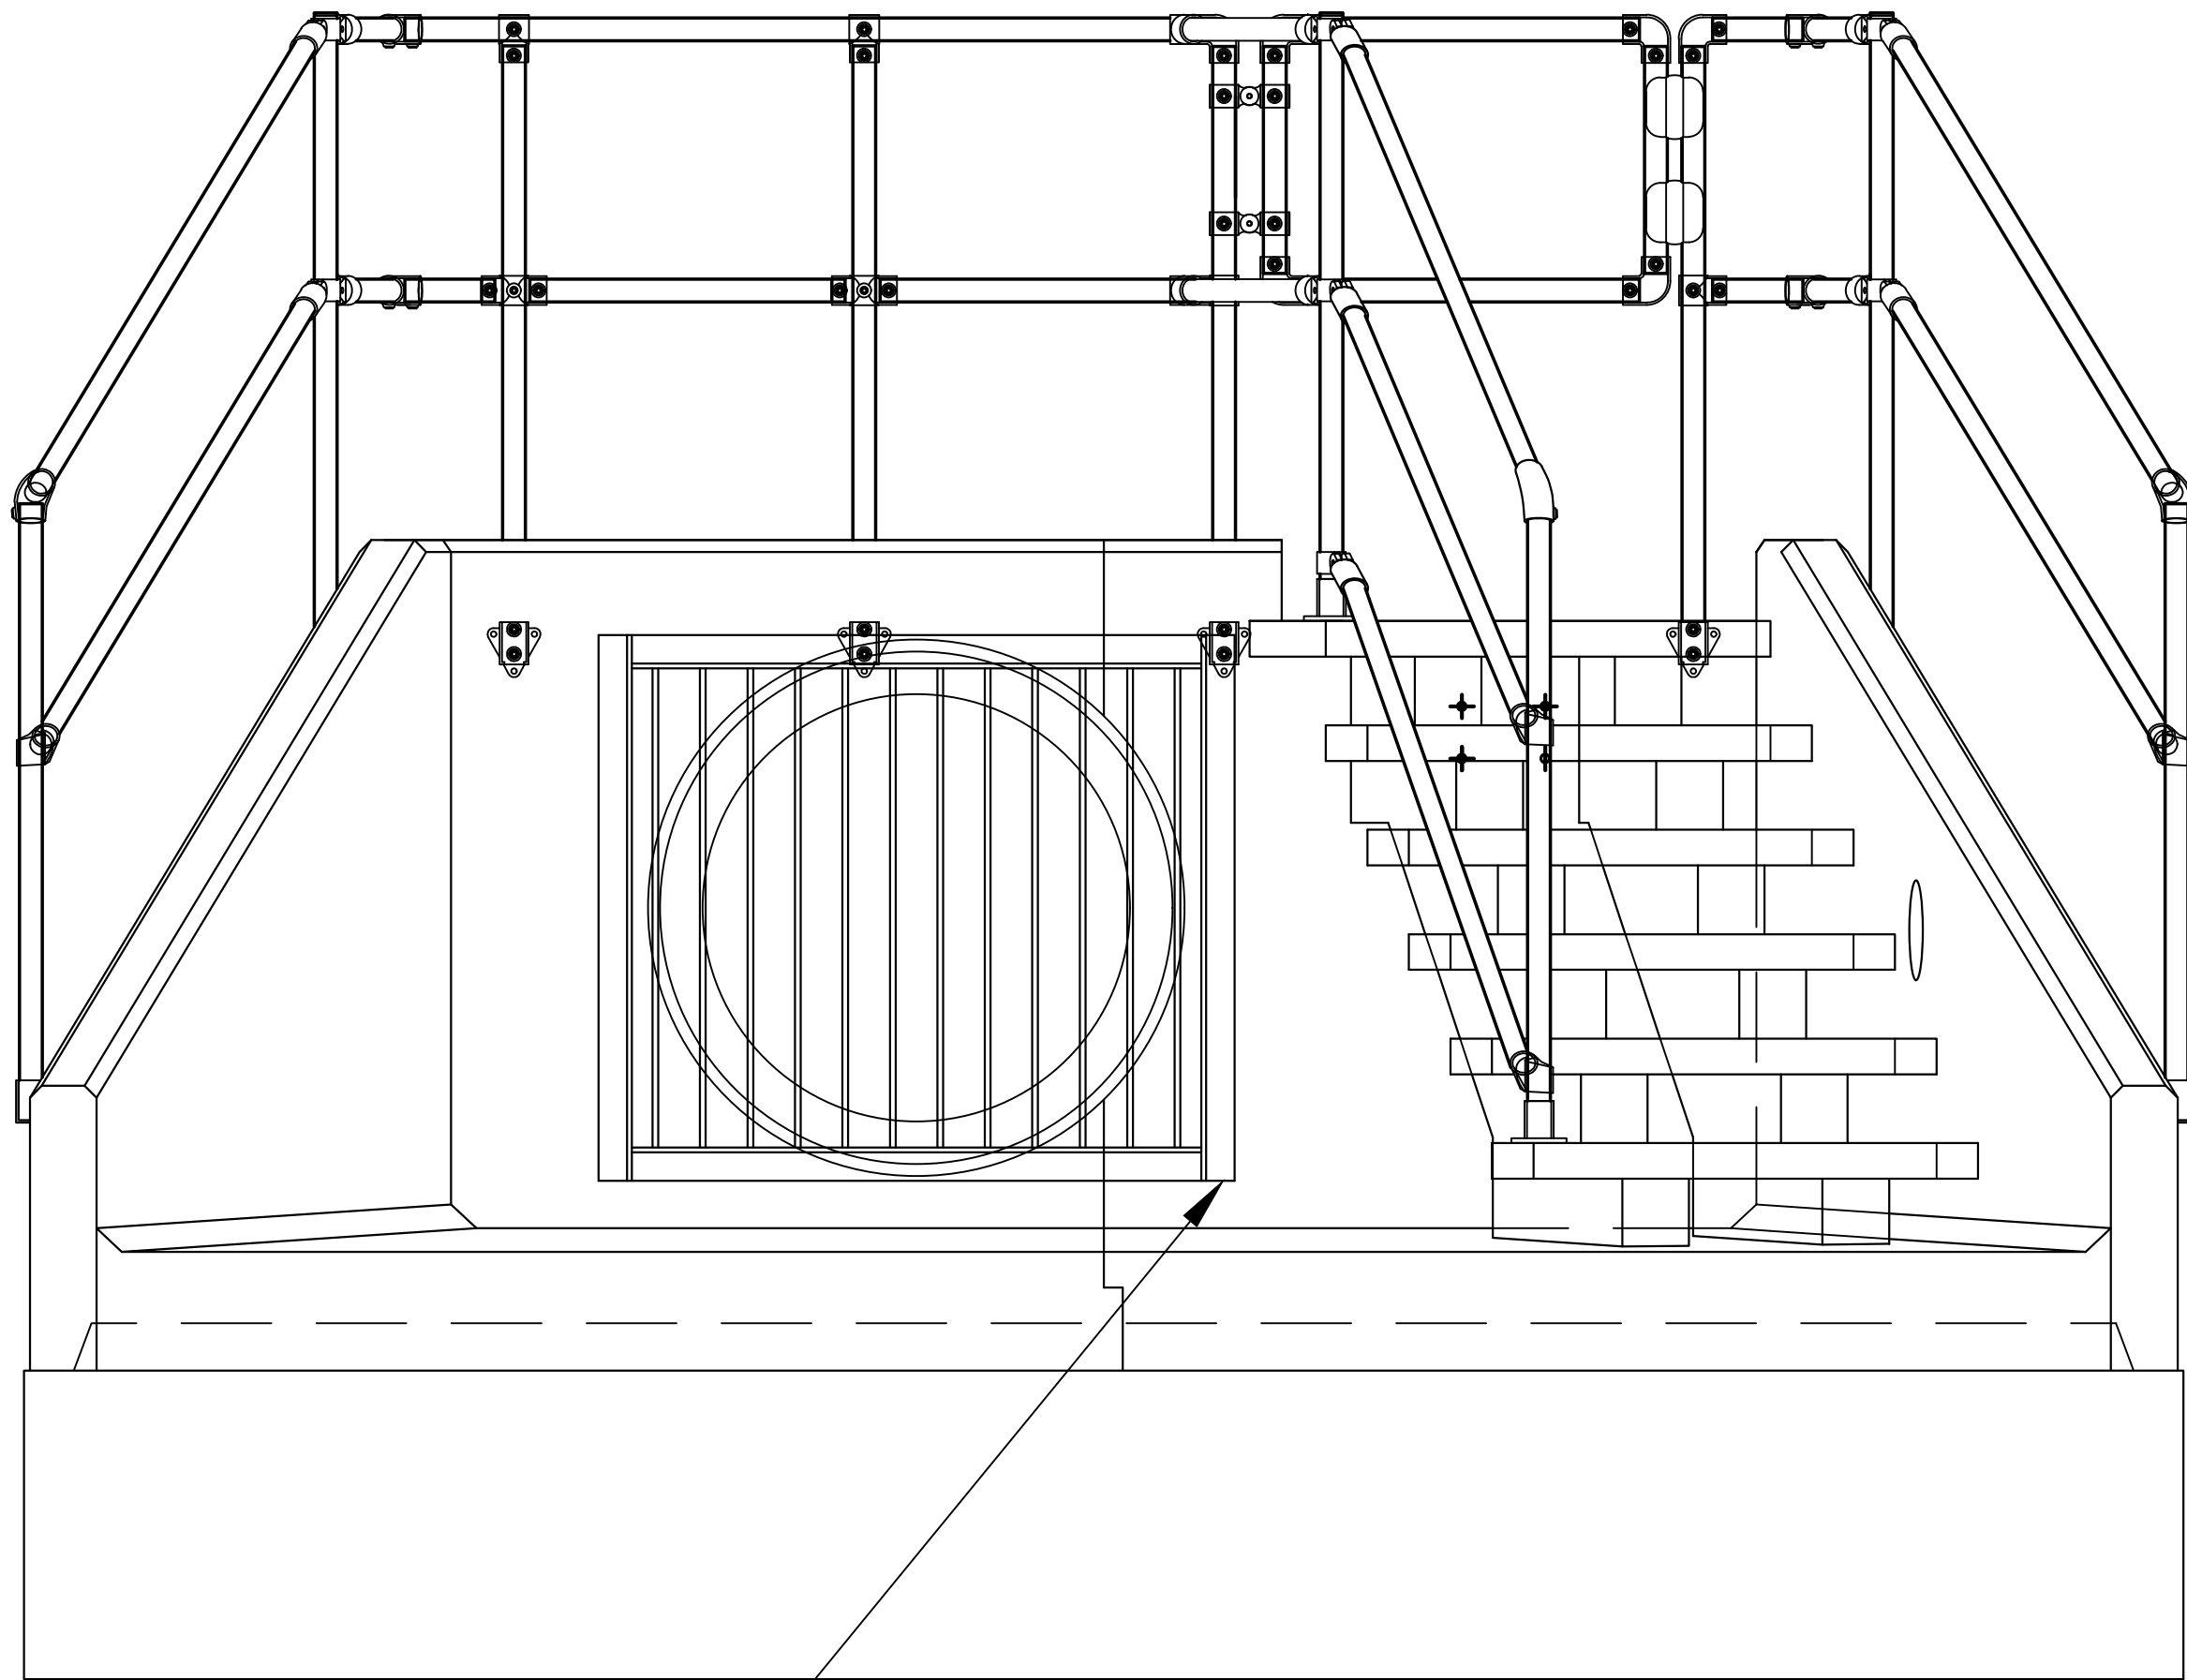

Note: Isometric drawing is for reference only, details may not accurately represent actual design - please see detailed views for technical information

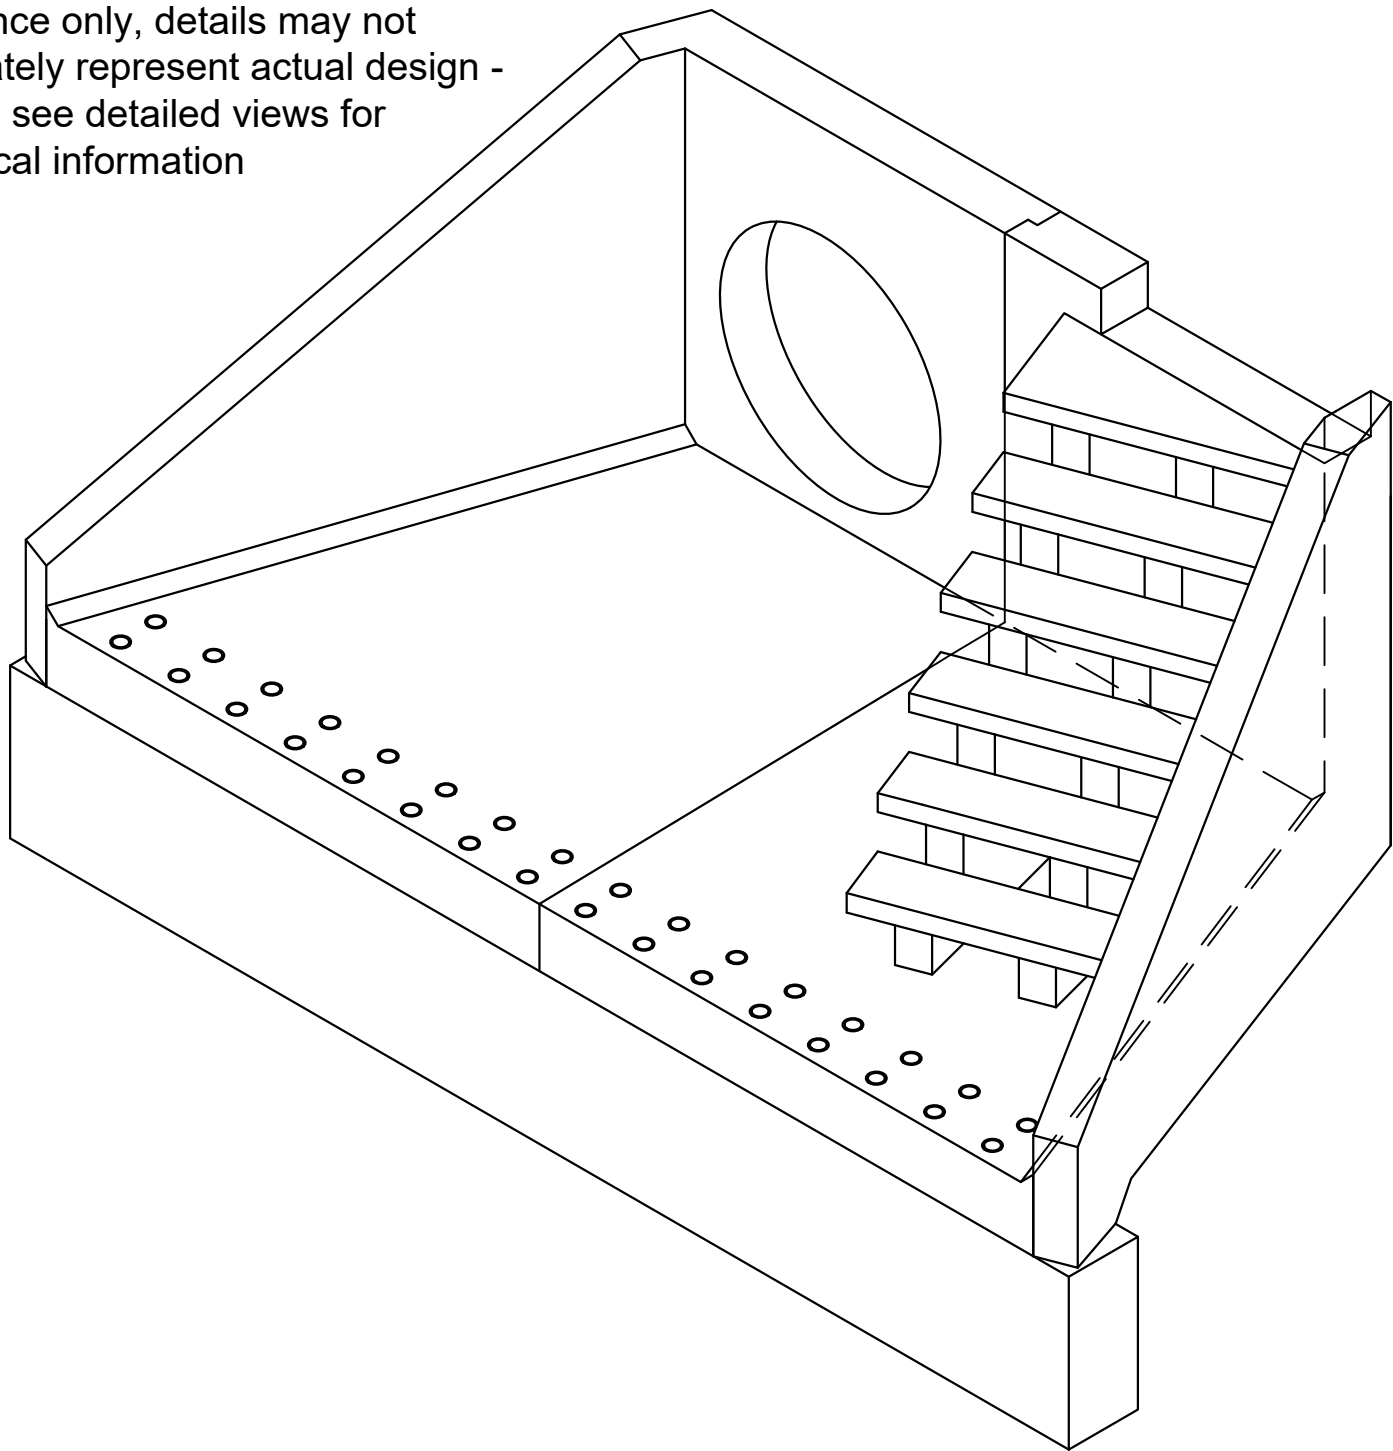

- Sewers for Adoption / Sewers for Scotland Outfall Safety Grille - SFA1 900
- In accordance with Figure C.6 Typical Outfall Safety Grille - for outfalls of 350mm diameter of greater - Sewers for Adoption 7th Edition
 - Material Grade is to be: BS EN 10025 S275
 - All mild steel to be hot dipped galvanized after fabrication
 - Galvanizing to BS EN: 1461
 - Welding to BS EN 1011-2:2001
 - Hinged on one side with padlock facility
 - Weight Approx: 123kg

© 2019 RPS Group

Notes

- This drawing has been prepared in accordance with the scope of RPS's appointment with its client and is subject to the terms and conditions of that appointment. RPS accepts no liability for any use of this document other than by its client and only for the purposes for which it was prepared and provided.
- If received electronically it is the recipients responsibility to print to correct scale. Only written dimensions should be used.
- This drawing should be read in conjunction with all other relevant drawings and specifications.

PRELIMINARY
SUBJECT TO SECTION 104
APPROVAL

THIS DRAWING IS TO BE READ IN CONJUNCTION WITH ALL
RELEVANT DESIGN DRAWINGS AND OTHER INFORMATION

P02	S184 & S238 updated and added to drawing.	JW	CW	03.06.26
P01	First issue.	RM	CW	01.08.24
Rev	Description	By	Ckd	Date



Salisbury House, 2A Tattenhall Road,
Wolverhampton, West Midlands, WV1 4SA
T: 01902 925500 E: rpswlv@rpsgroup.com

Client Countryside Properties

Project Drakelow Park
Phase 3 & 4

Title Headwall Construction Details -
S58, S60, S184 & S238

Status Preliminary	Scale NTS	Date Created 01.08.2024
Task Team Manager AG	Information Author RM	Task Information Manager CW

Document Number
AAC5657_RPS_xx_xx_DR_C_2107-05

RPS Project Number AAC5657	Suitability S4	Revision P02
----------------------------	----------------	--------------

rpsgroup.com