




Key

- Site Boundary
- Habitats Retention
 - Retained
 - Lost
- Hedgerow Retention
 - Created
 - Retained
 - Lost
- Individual Tree Retention
 - Created

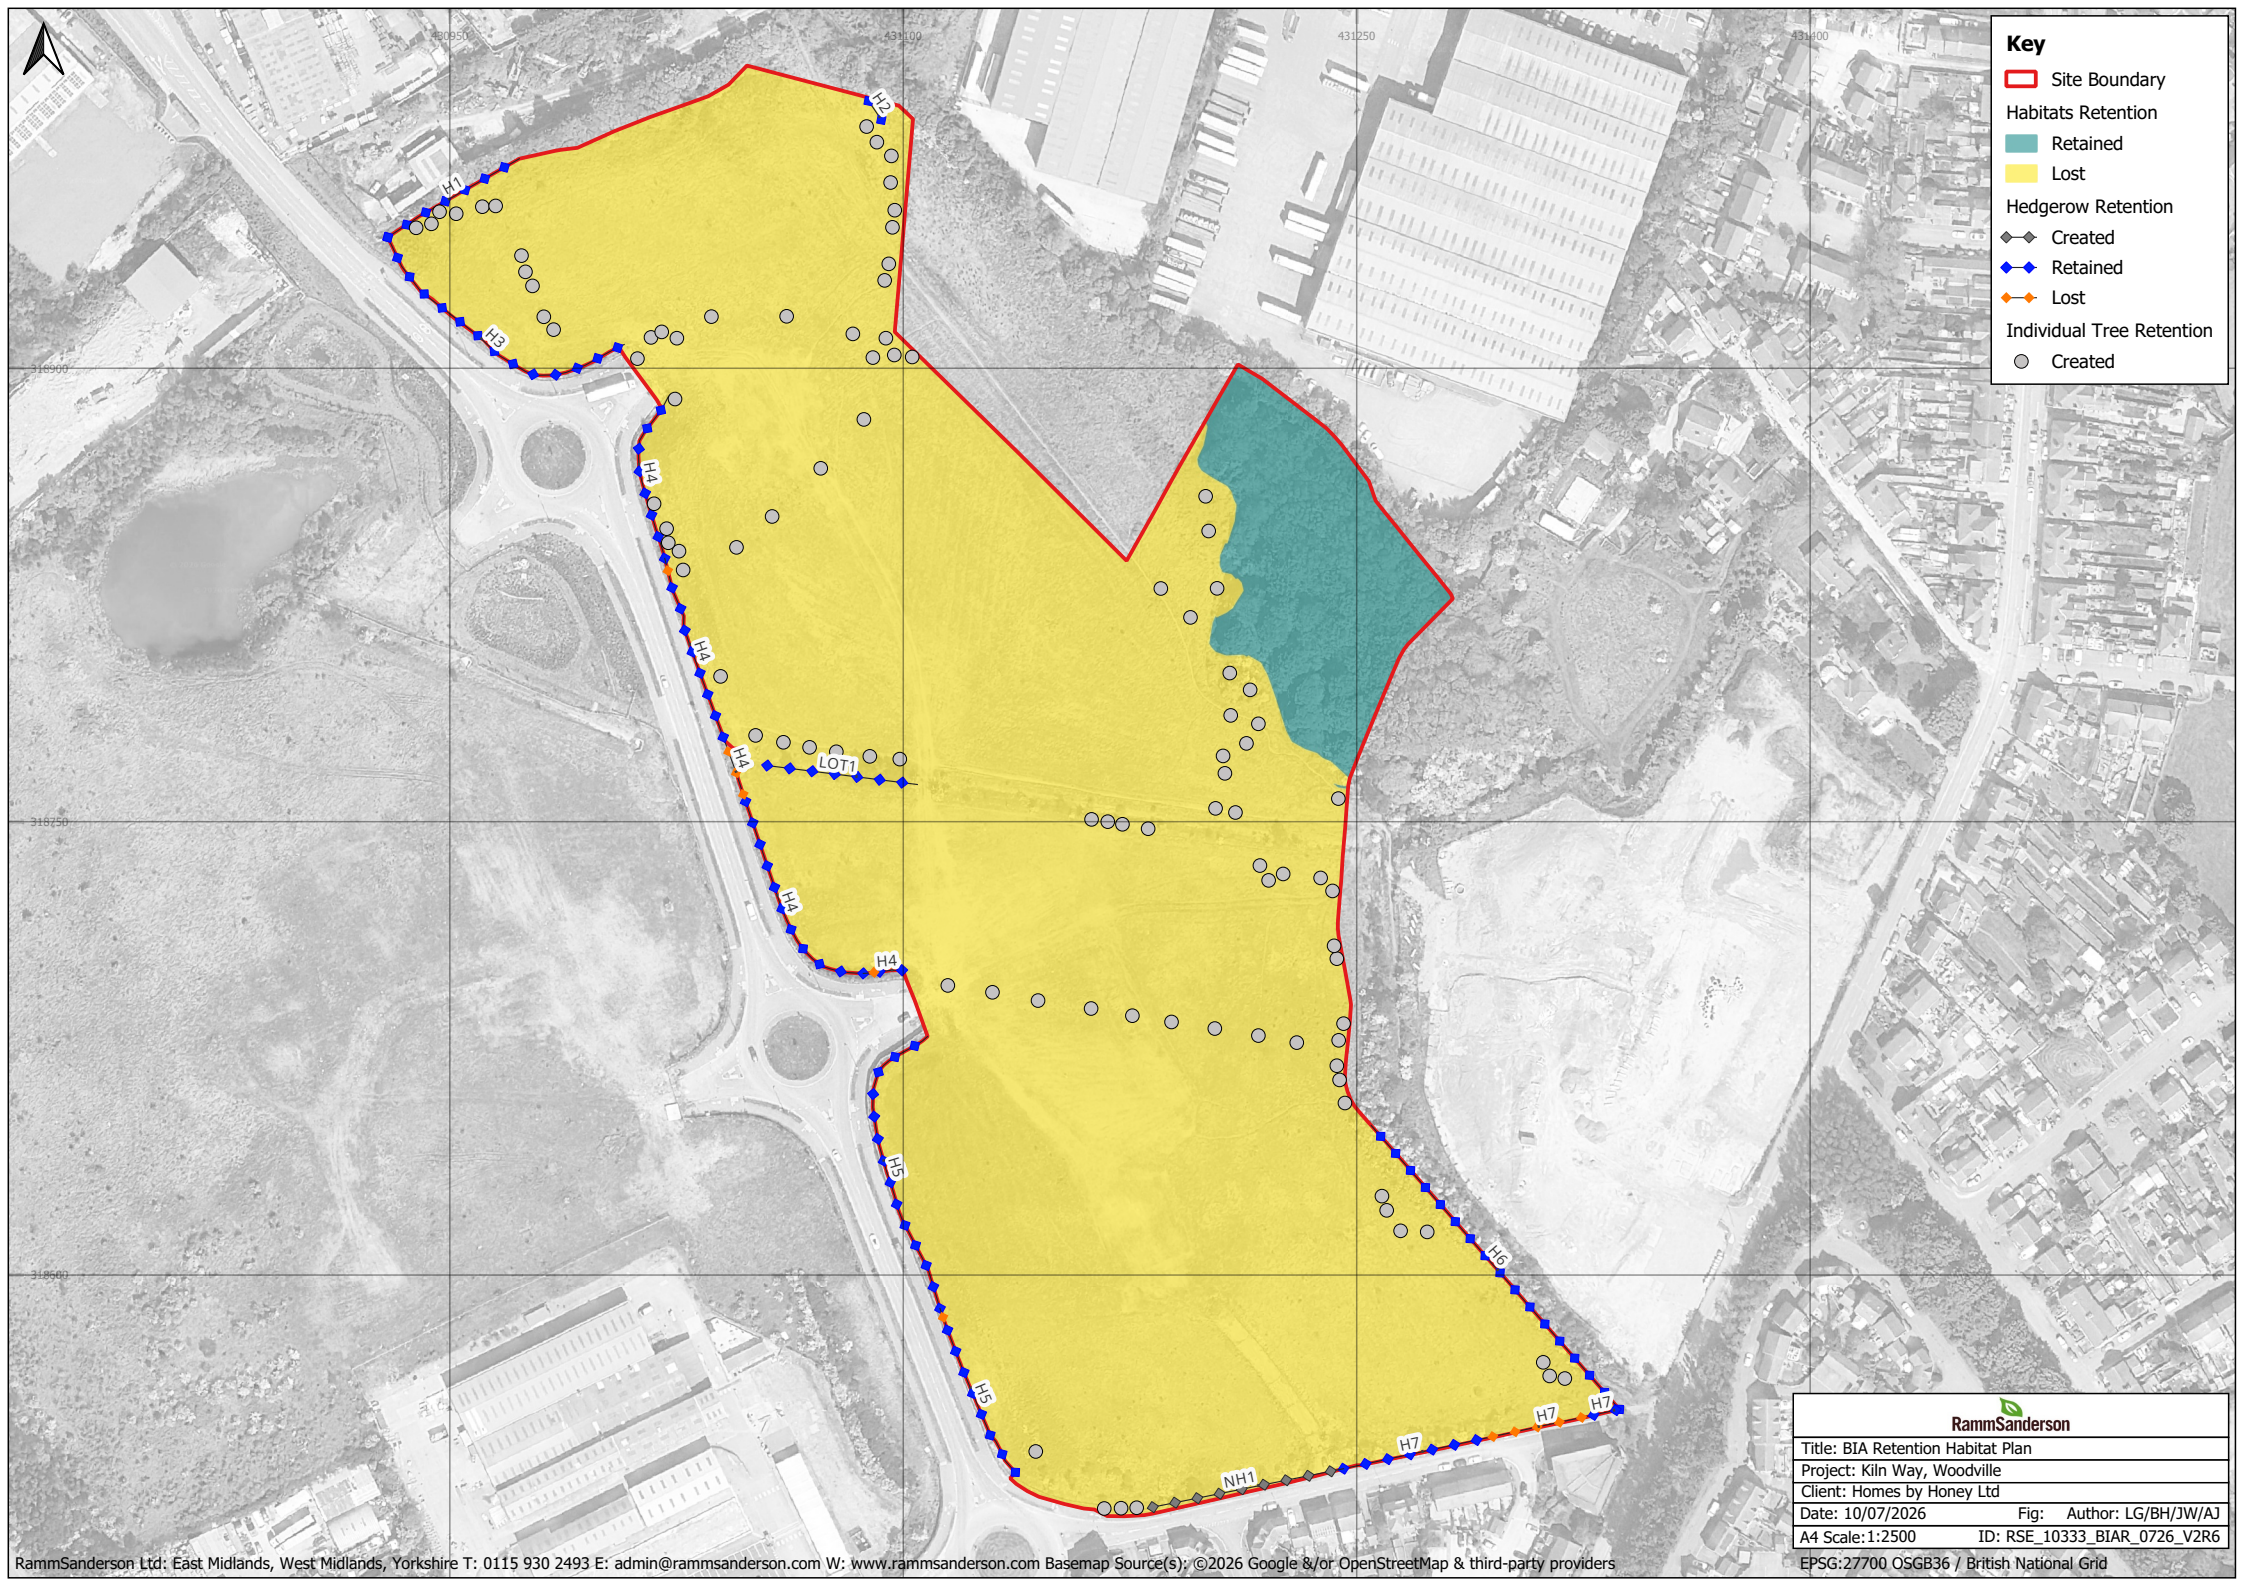

RammSanderson

Title: BIA Retention Habitat Plan		
Project: Kiln Way, Woodville		
Client: Homes by Honey Ltd		
Date: 10/07/2026	Fig:	Author: LG/BH/JW/AJ
A4 Scale: 1:2500		ID: RSE_10333_BIAR_0726_V2R6

EPSSG:27700 OSGB36 / British National Grid