

North

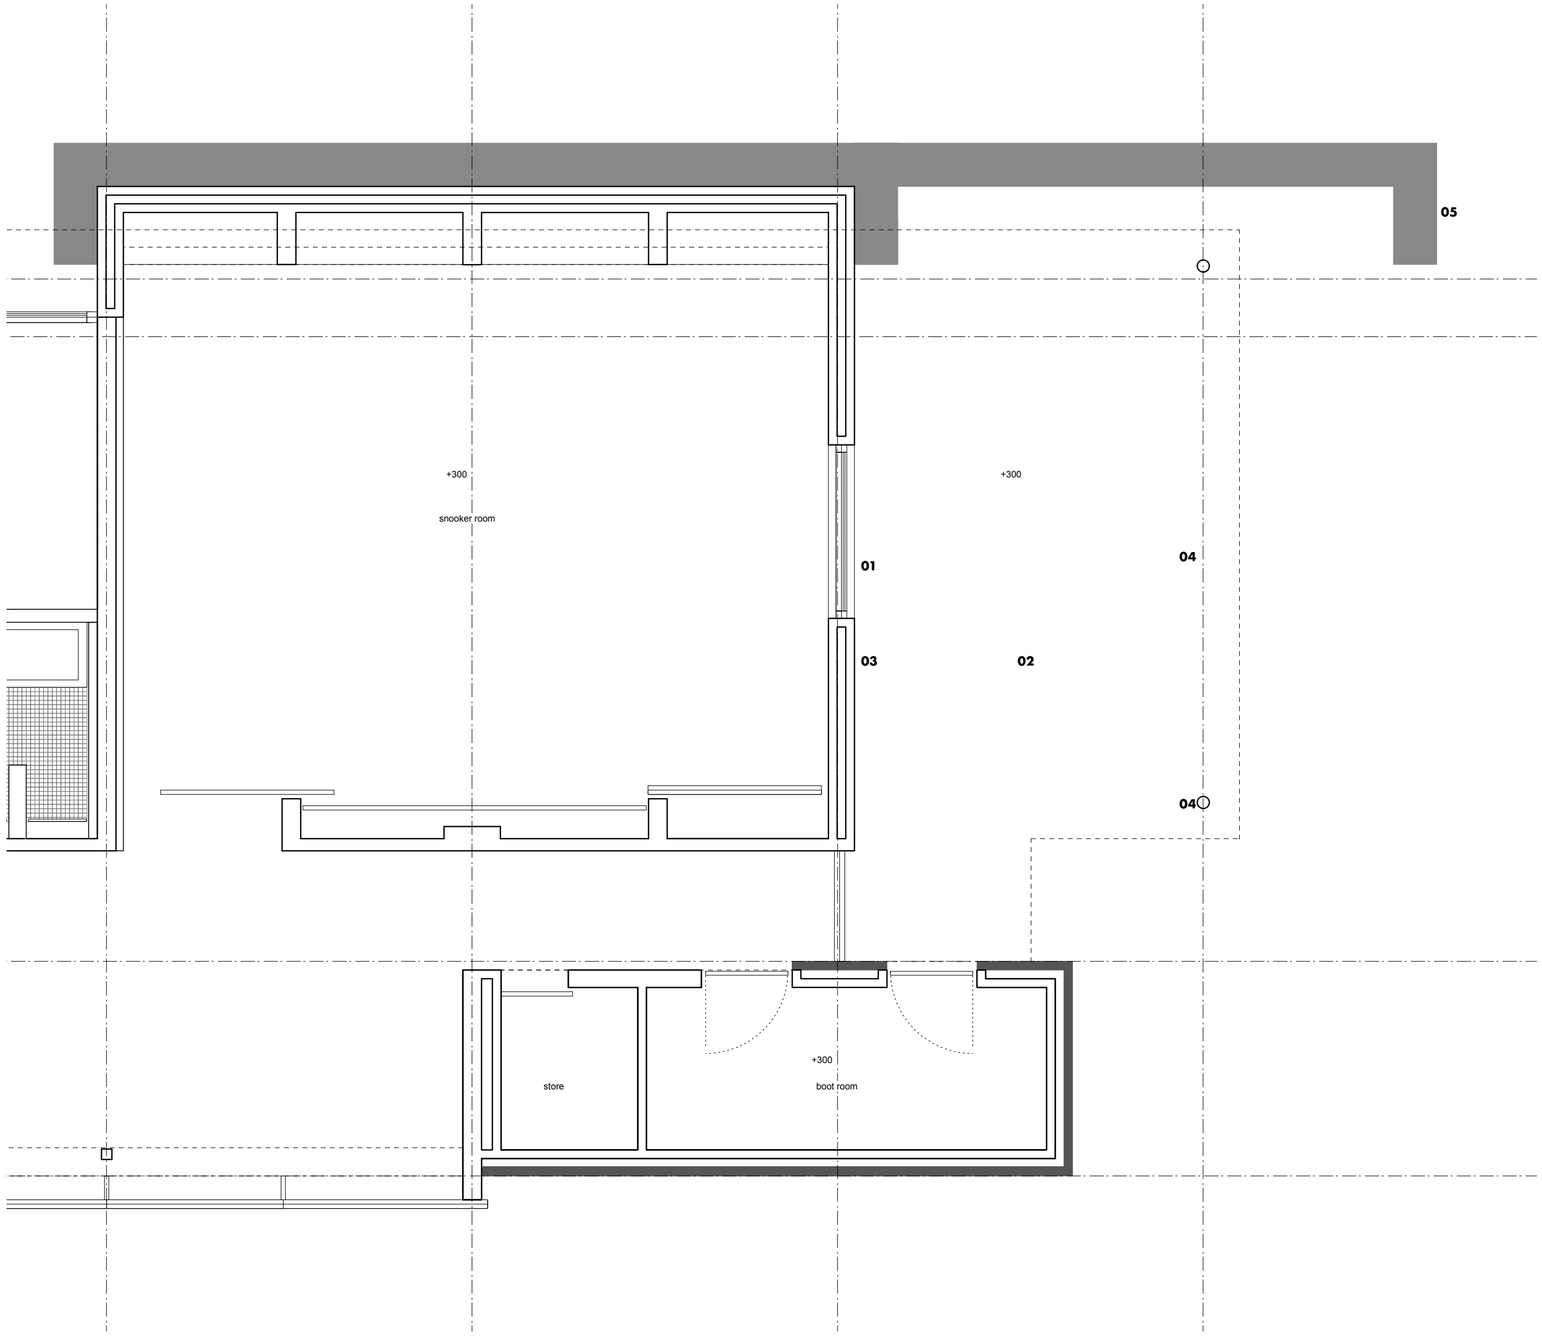

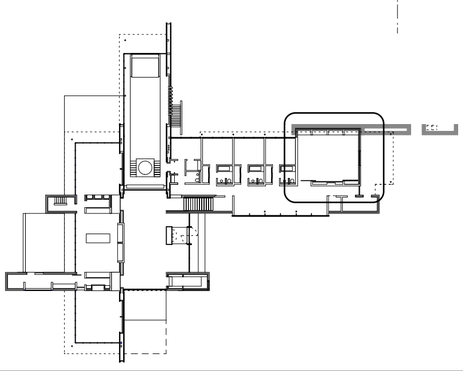

01 existing window
02 covered external area
03 existing rendered walls
04 existing steel columns and beams overhead
05 existing gabion wall

0m 5m

TWENTYSIX.

Client	Mr Corbin
Project	Corbin House
Status	**Planning**
Drawing number	P26 - 03
Scale	1:50 @ a2

Existing snooker room plan

Do not scale from this drawing. All dimensions are to be checked on site prior to commencing works on site. Any discrepancy found between information given on this drawing and that given elsewhere or recorded on site shall be notified immediately to the project architect in writing.