
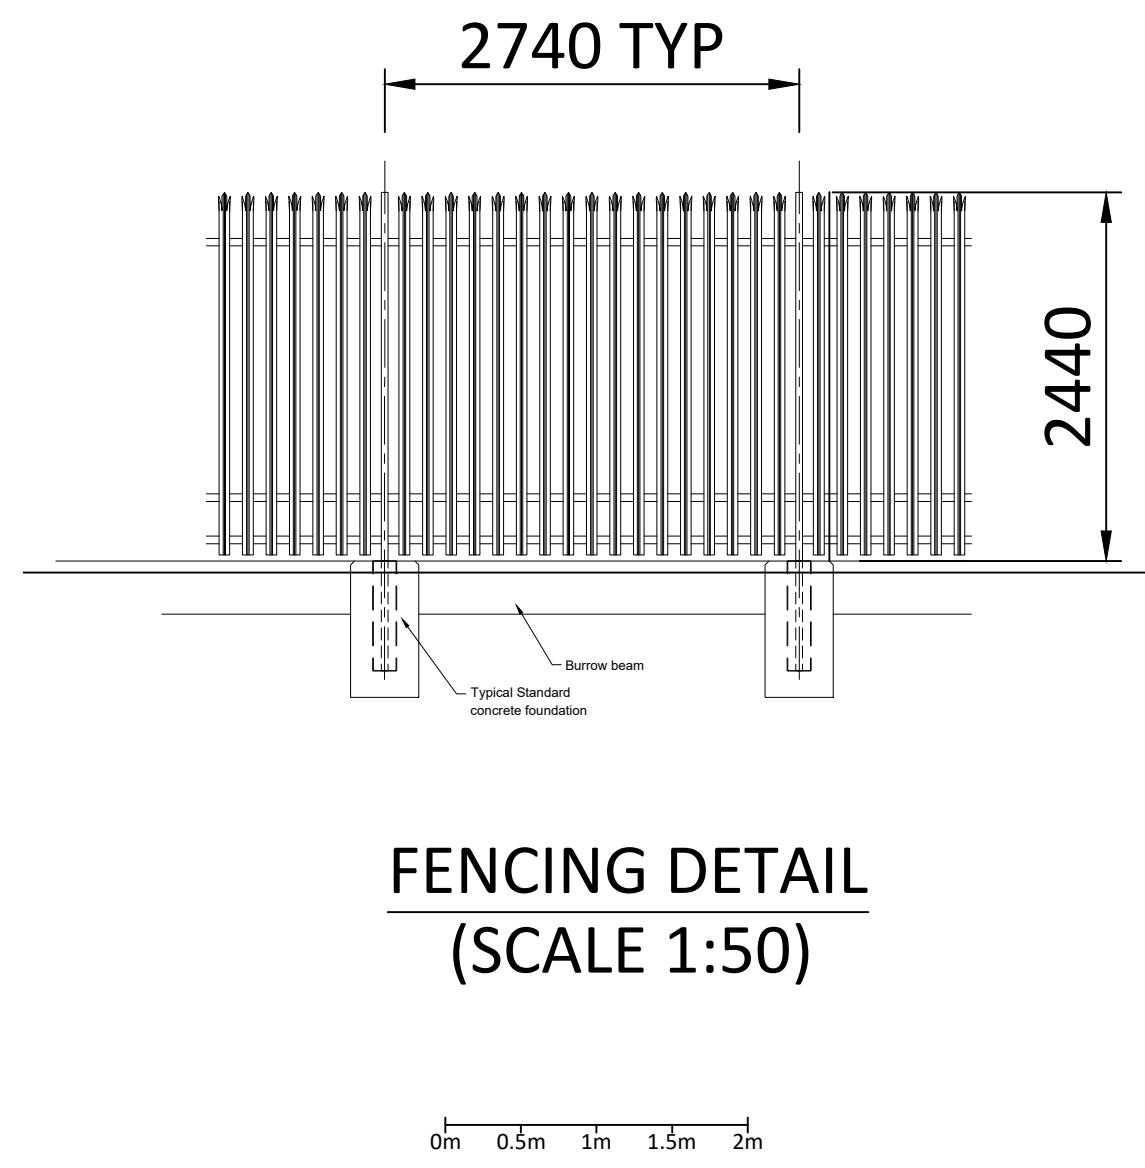
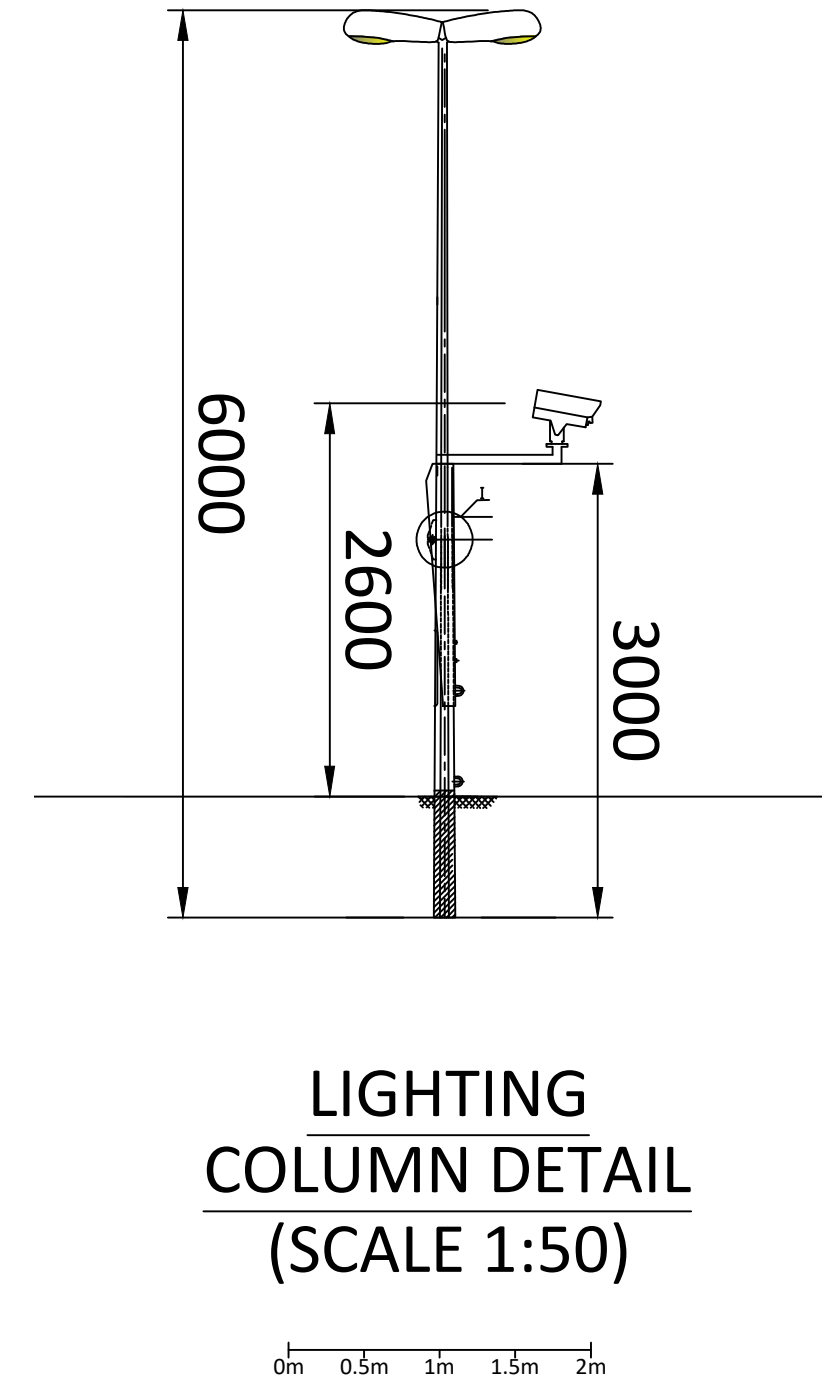
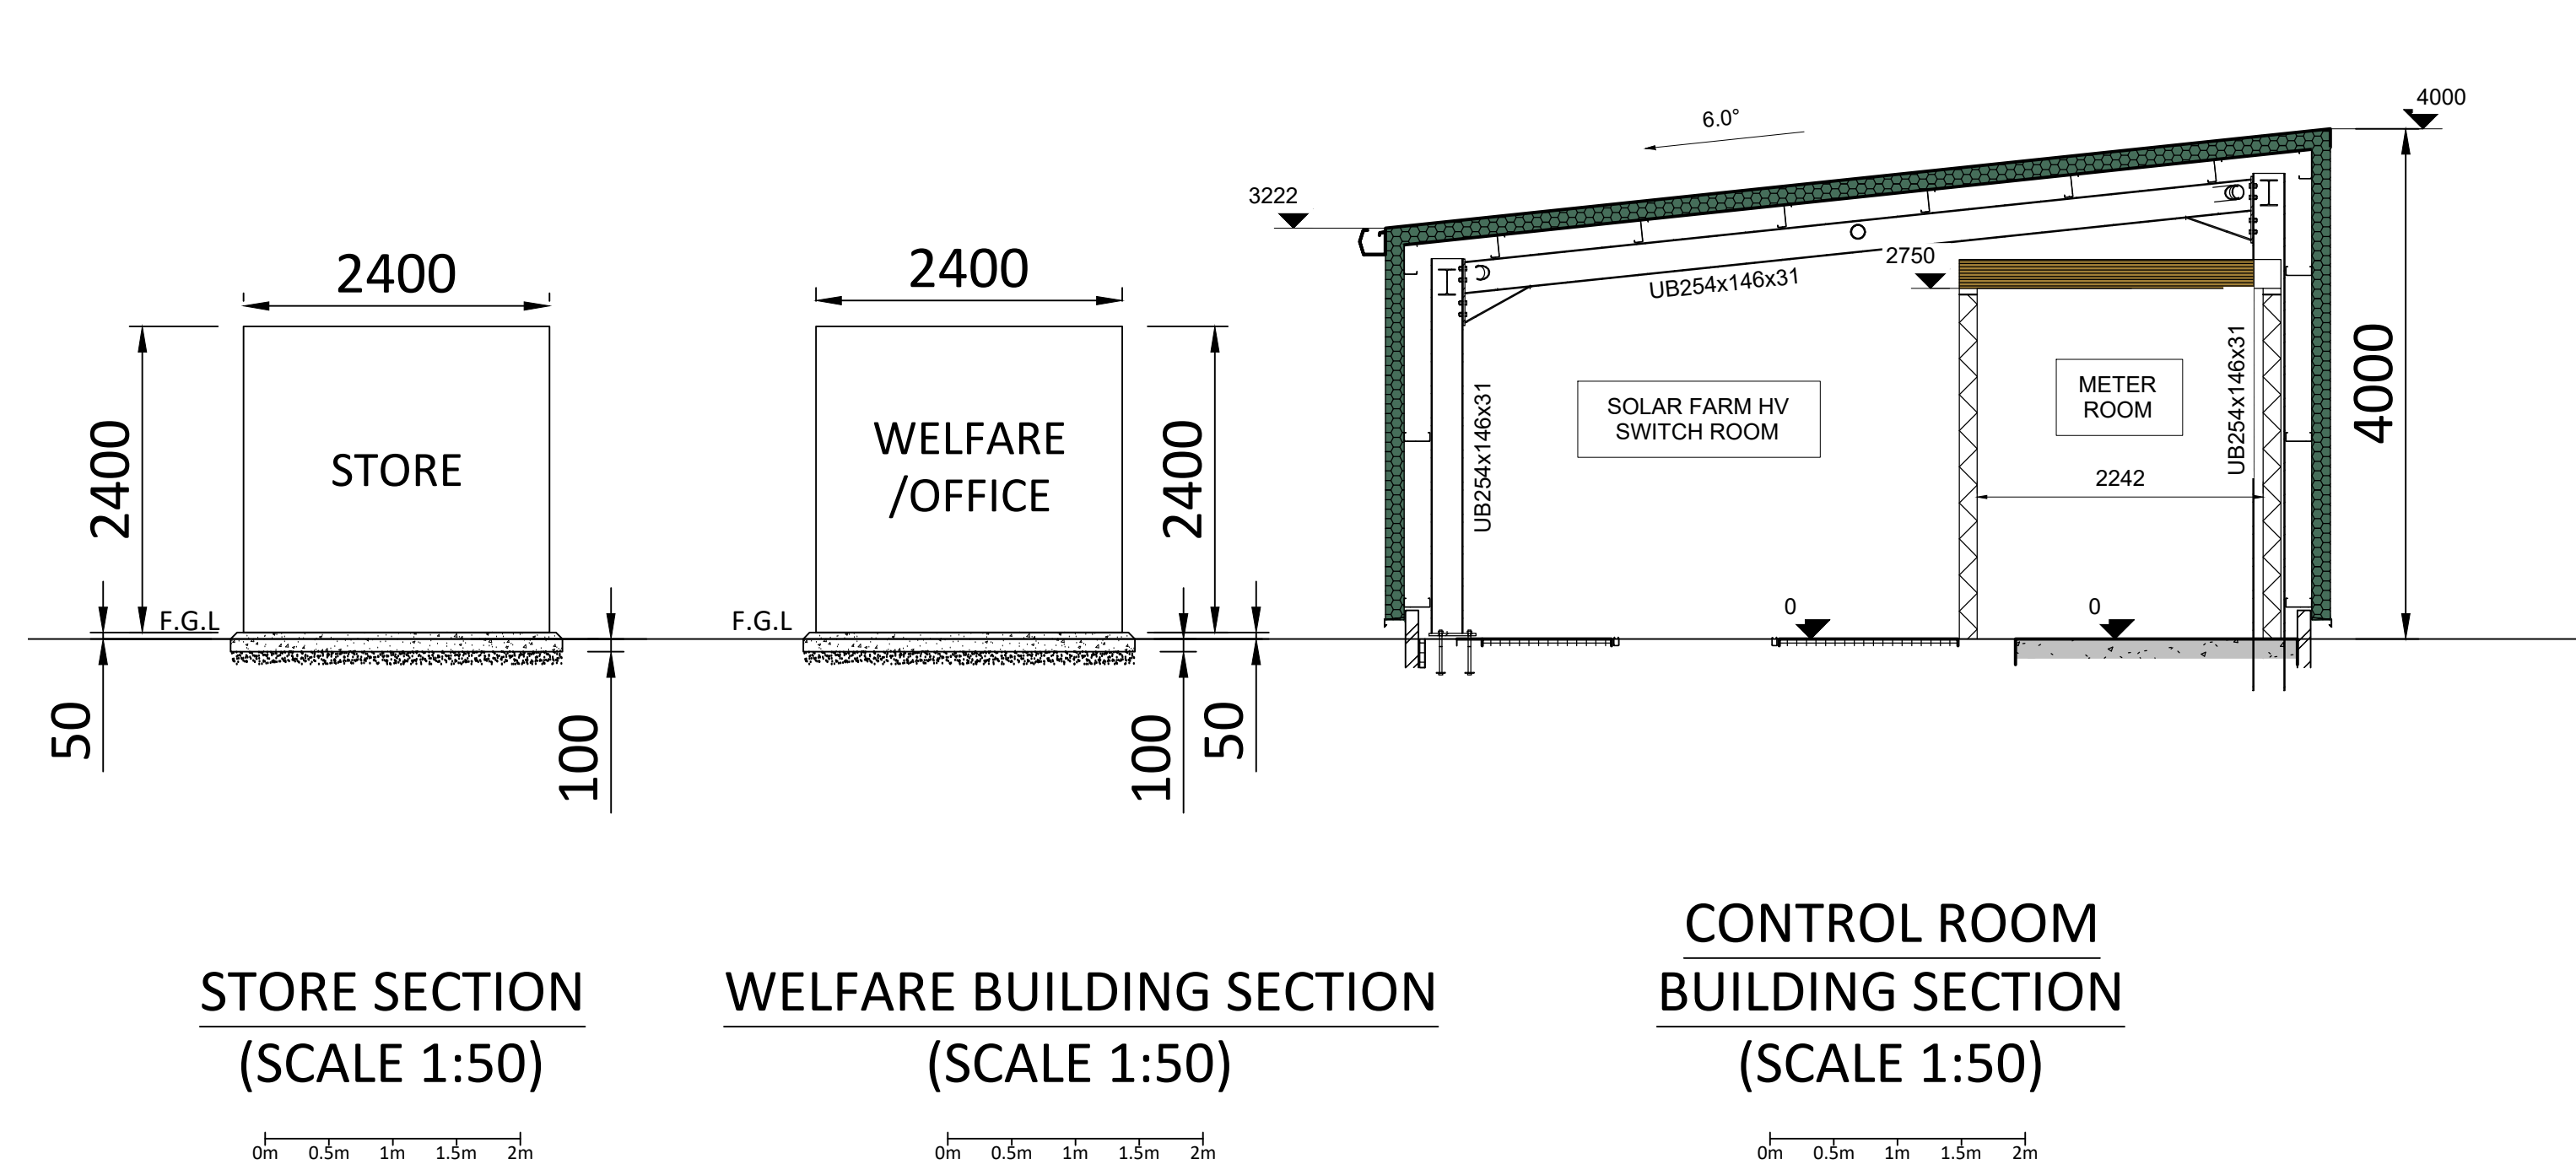
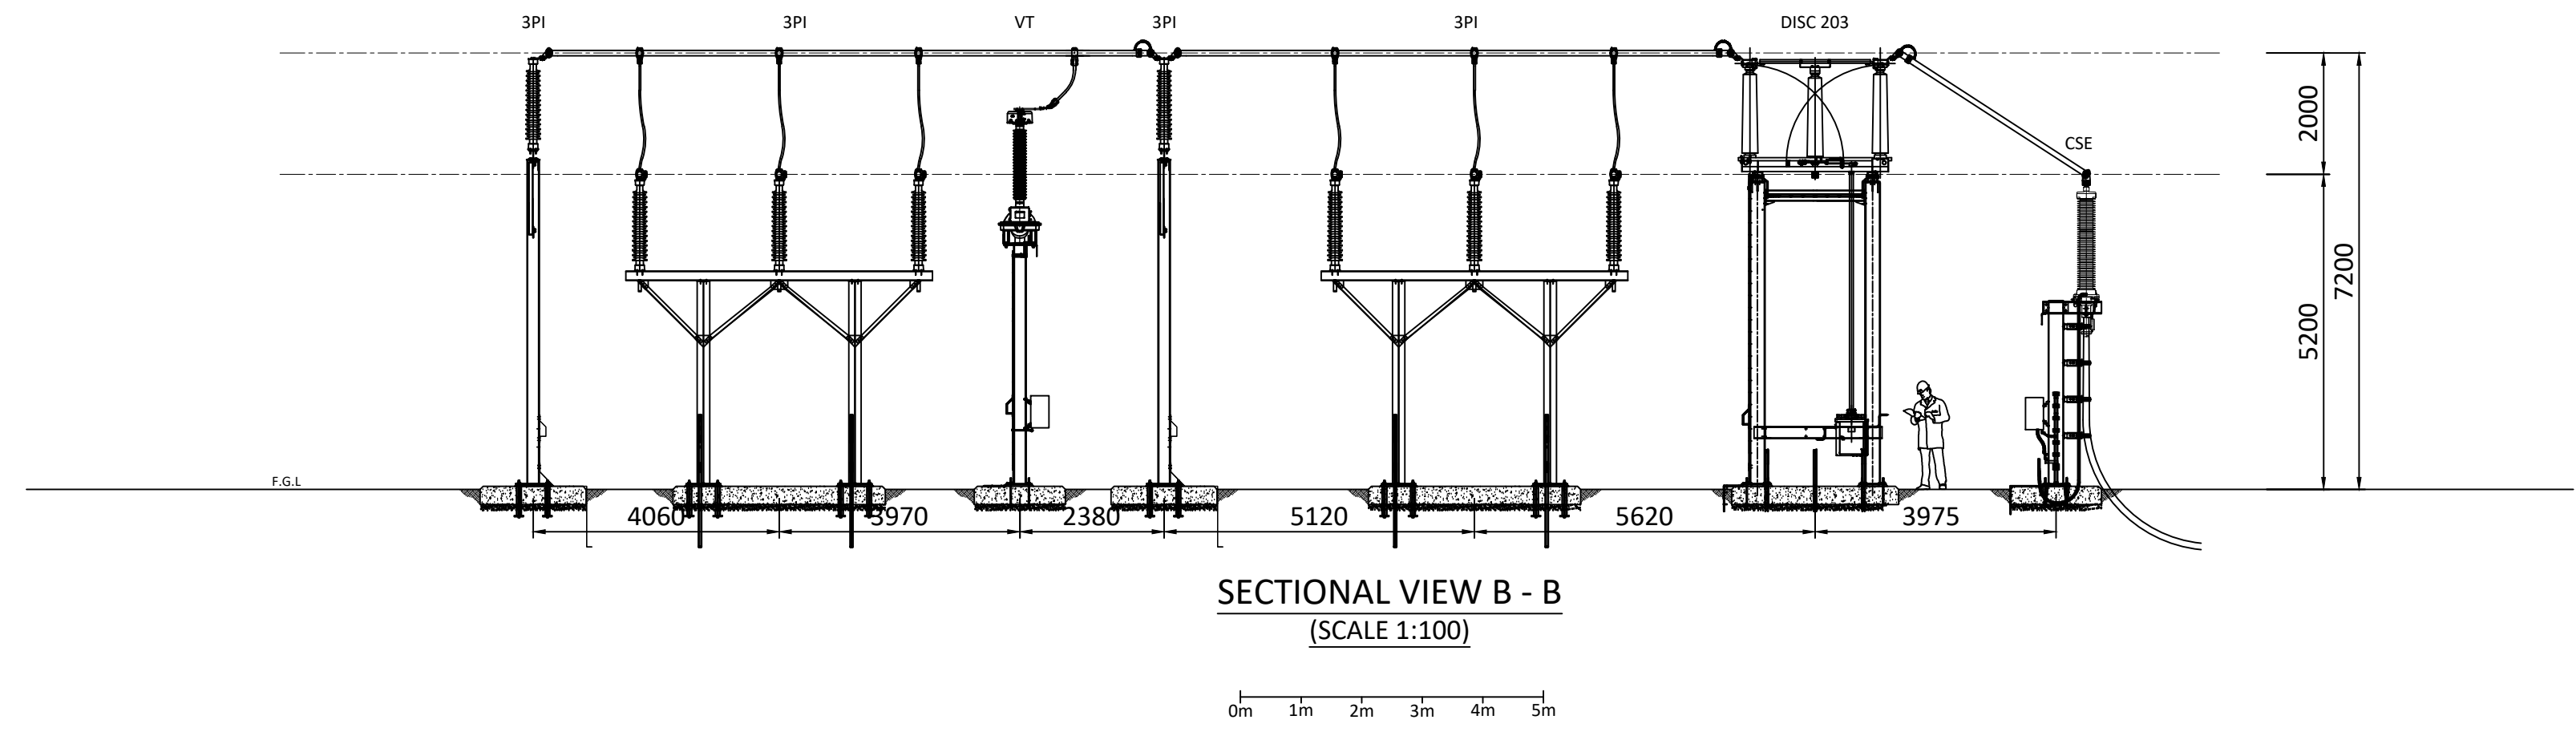


A
B
C
D
E
F

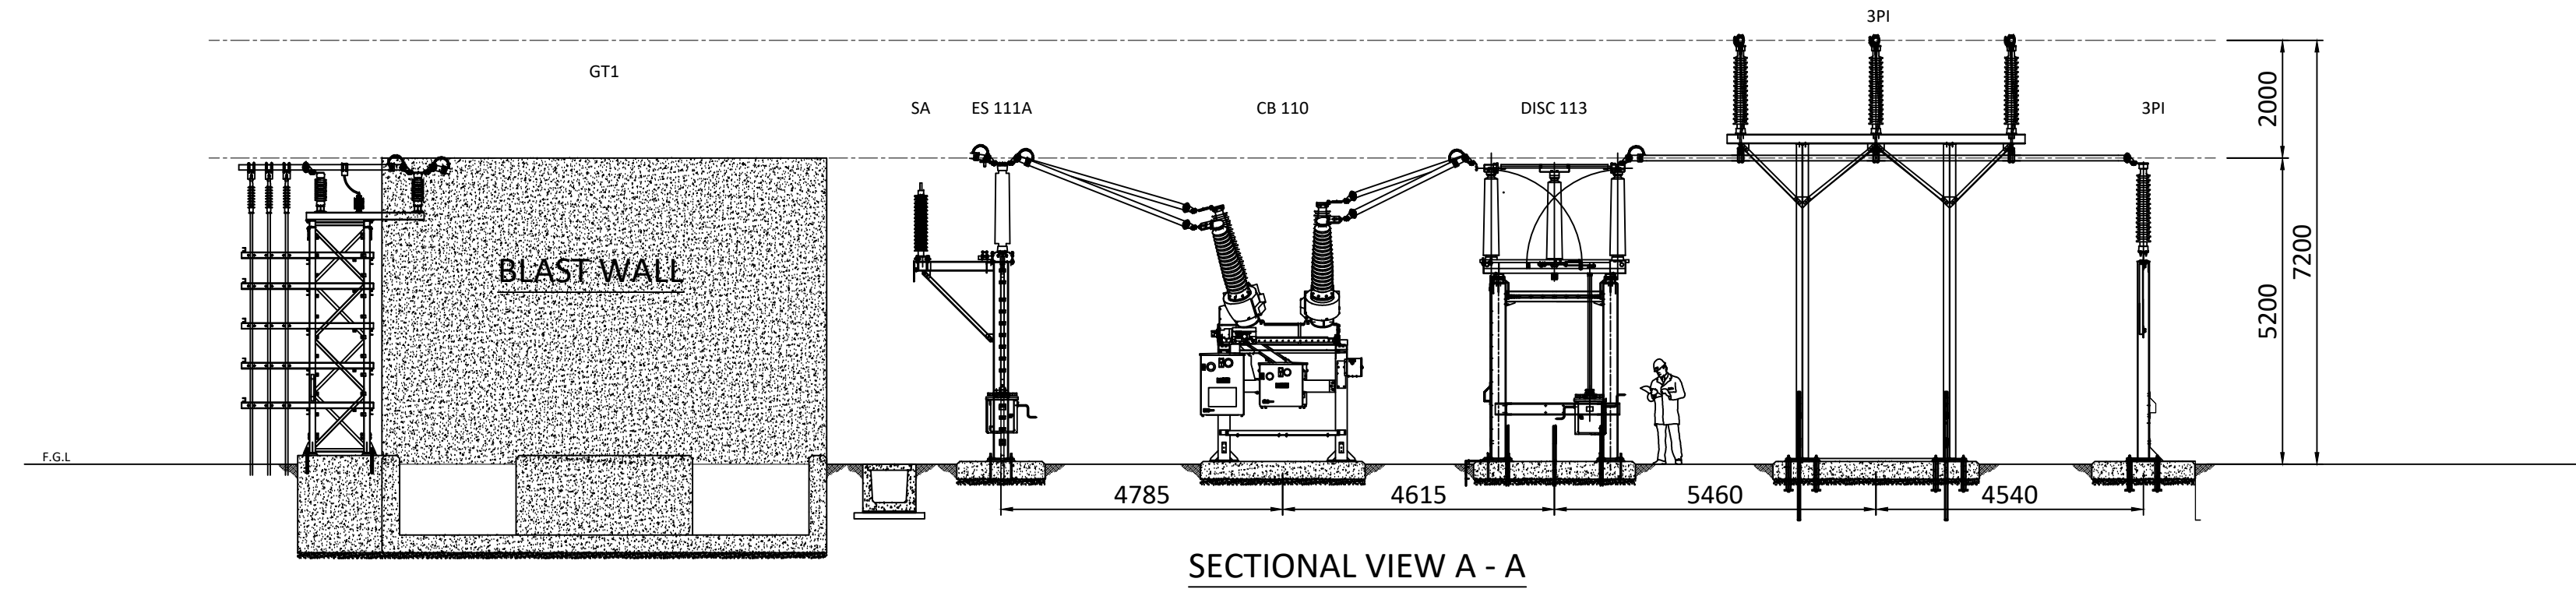

NOTES:
CONTROL BUILDING, STORE AND WELFARE BUILDING EXTERNAL COLOUR
TO BE RAL 6005 GREEN

P03	SCALE CHANGES	A.P.	A.R.M.	A.R.M.	07/09/24
P02	BUILDINGS SECTIONS ADDED	B.P.	L.M.	A.R.M.	24/09/24
P01	PRELIMINARY ISSUE	B.P.	D.W.	A.R.M.	18/09/24
Issue	Description	Drawn	Checked	App'd	Date

POWERSYSTEMS
HIGH VOLTAGE SPECIALISTS

PowerSystems UK Limited, Sudminster Road, Yate, Bristol, BS37 5SG
T: 01454 318000 E: enquiries@powersystemsuk.co.uk W: powersystemsuk.co.uk

Registered Number 13343151

Project Title
OAKLAND SOLAR FARM

Drawing Title
OPTION A
SITE LAYOUT AND SECTION DETAILS

Scale AS SHOWN	Original Size A1	Issue P03
-------------------	---------------------	--------------

Drawing No.
16243-212

Sheet
2 of 2