
A1

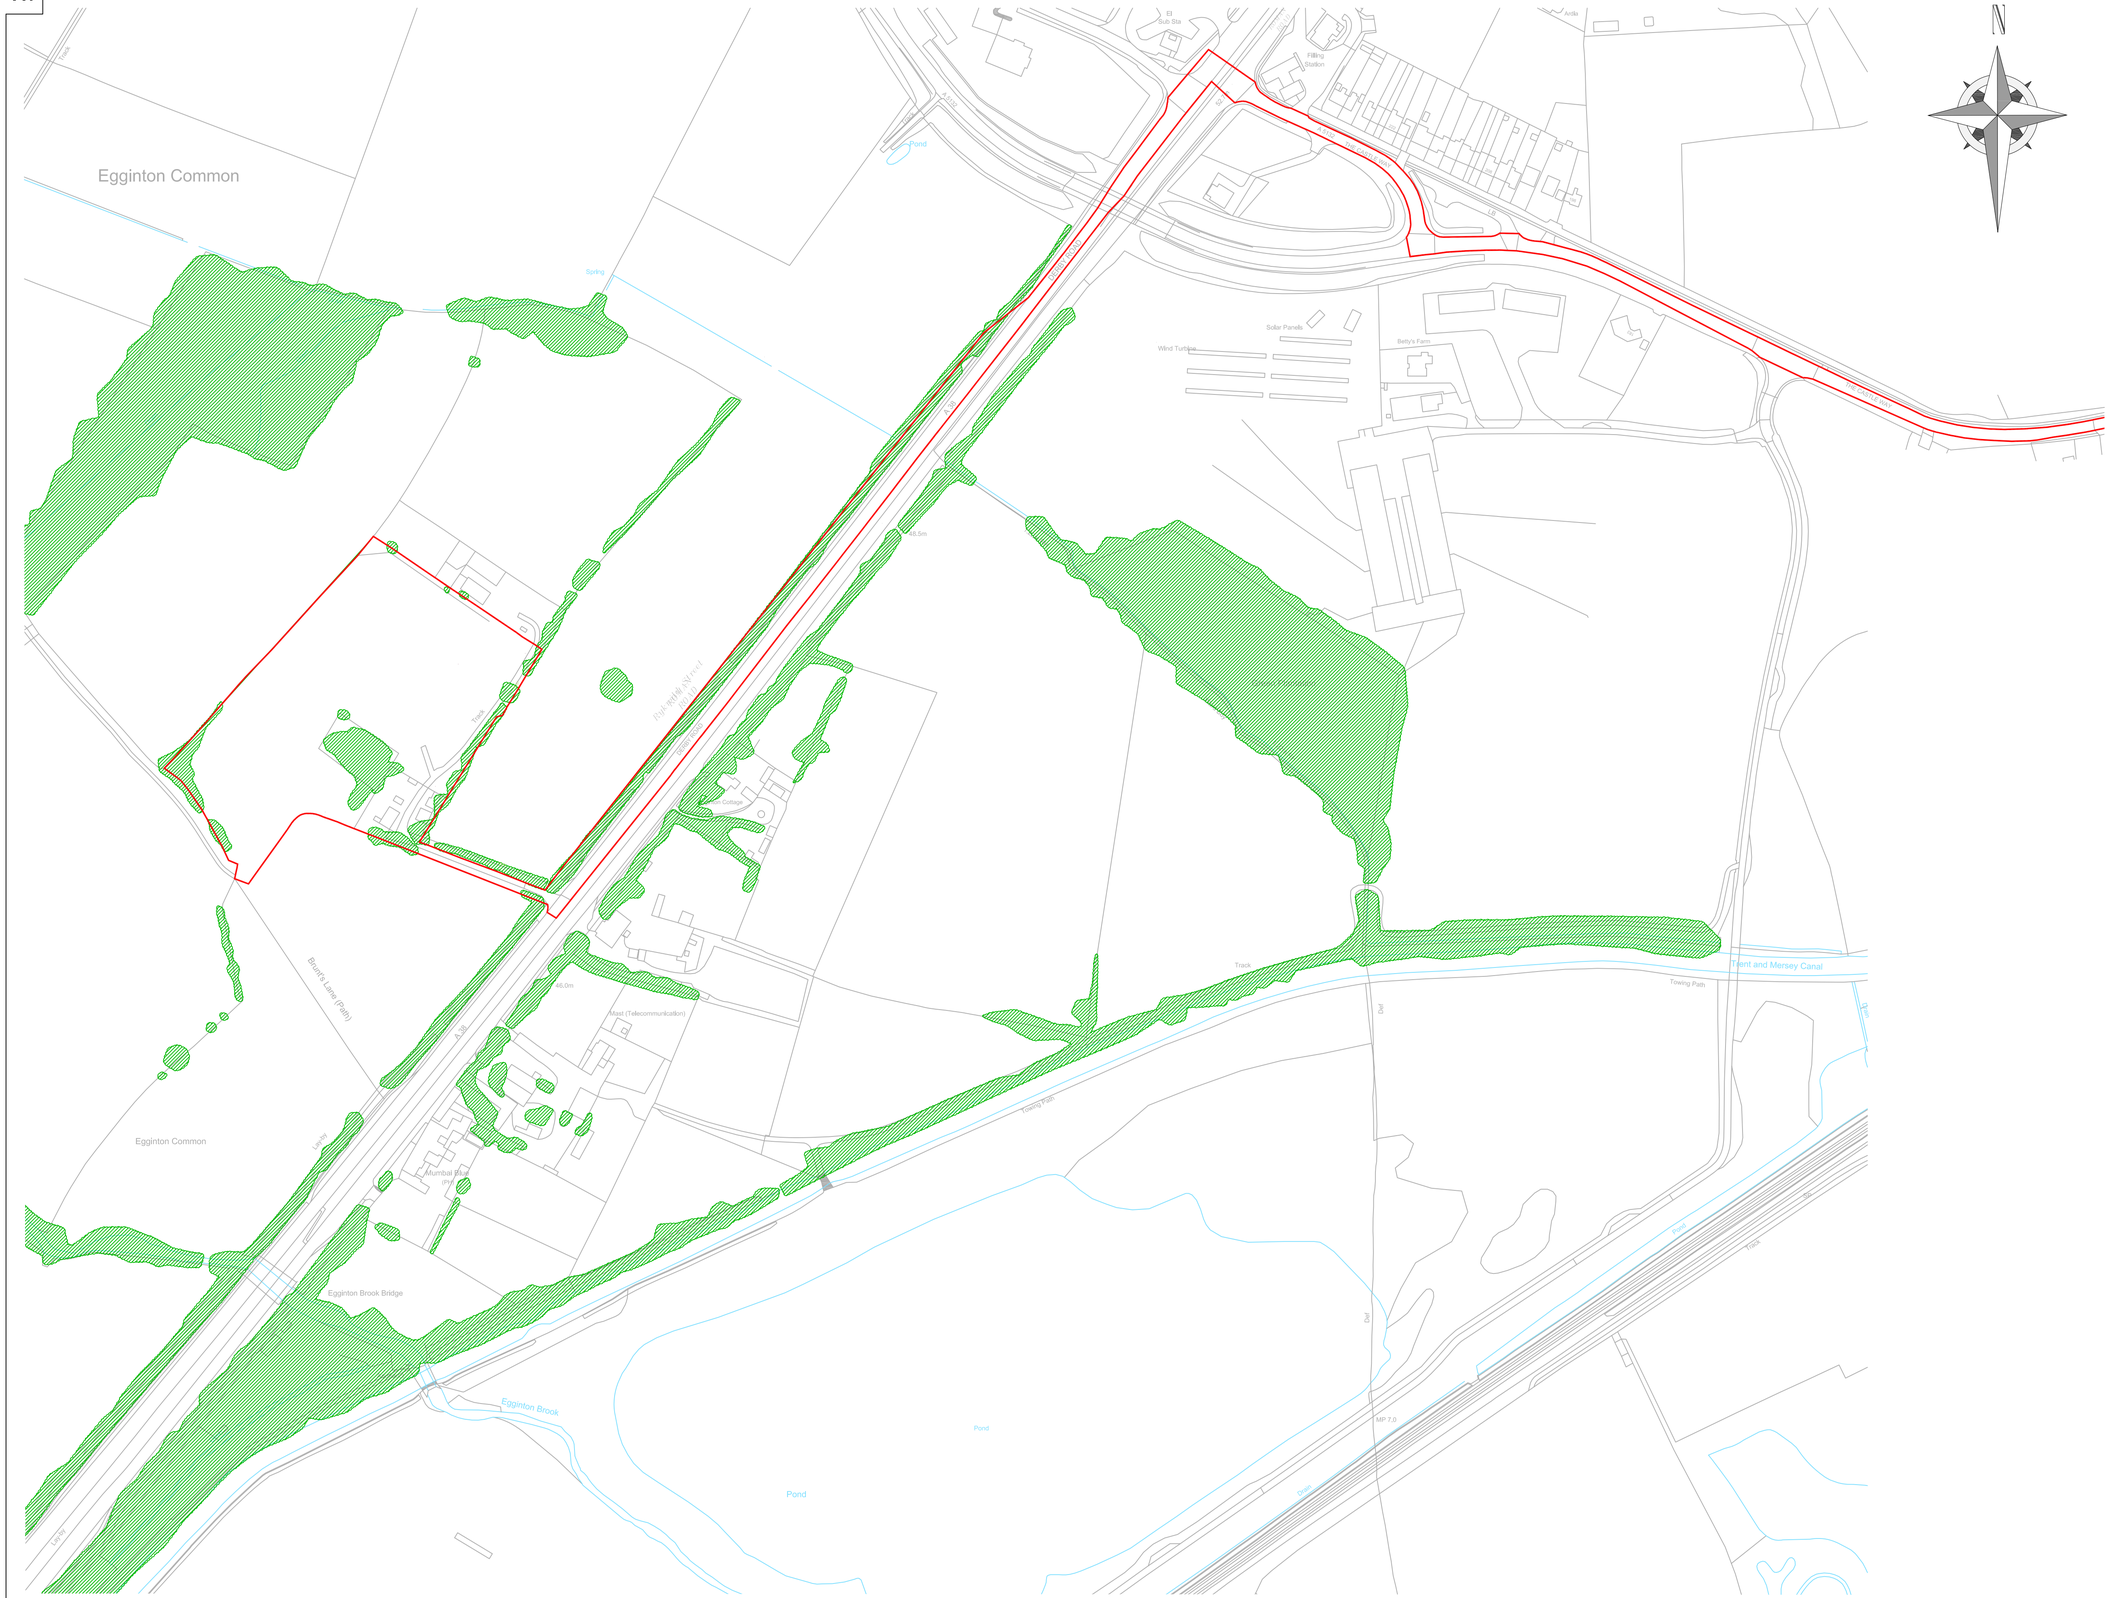

This drawing is the copyright of FIRSTWAY SOLAR LIMITED and must not be reproduced in whole or in part or used in any manner without their written permission.

Scaled dimensions must not be taken from this drawing. All dimensions are to be confirmed on site prior to commencement of work.

Revisions:

Revision	Date	Revision Notes	Drawn	Inspected
01	27.10.23	First Issue	PP	JH
02	20.12.23	Red Line Boundary Amended	GM	DL
03	05.01.24	Titleblock changes	OB	DL
04	12.01.24	RLB Amended	OB	DL

LEGEND:

- PLANNING APPLICATION BOUNDARY
- EXISTING VEGETATION
- WATER COURSE

1 DERBY ROAD EXISTING SITE LAYOUT PLAN

Scale: 1:2000@A1

0 20 40 60 80 100 120 140 160 180 200m

SCALE 1:2000

Project:

Derby Road BESS
DE65 6GZ

Consultant:

Net Zero Sixteen Limited

Net Zero Sixteen Limited
67 Westow Street,
London, SE19 3RY

Tel: +44 (0) 2071172077
Mob: +44 (0) 7737651384

Drawn by:

CADmando
2D , 3D CAD & BIM SERVICES

CADmando Design & Draughting Solutions Ltd
The Long Barn, The Courtyard, Severn Drive, Tewkesbury Business Park, GL20 8GD

Tel: +44 (0) 1684 850019
Mob: +44 (0) 7814436910

Status:

FOR PLANNING

Drawing Title:

Derby Road BESS
Existing Site Layout Plan

Drawn:	Checked:	First Issued:
PP	JH	27.10.2023

Project Code:	Drawing Number:
FST011-	PL-00

Sheet Size:	Scale:	Revision:
A1	1:2000	04