

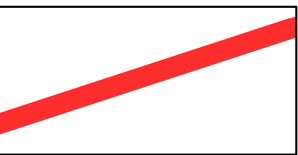
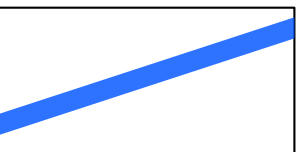
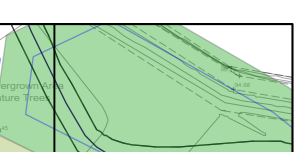


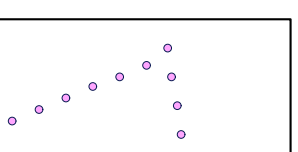

- KEY**
-  Site boundary
 -  Land within applicant's control
 -  Proposed areas of residential development
 -  Existing trees to be retained
 -  Existing vegetation to be retained
 -  Retained Open Space and enhancement landscape proposals
 -  Existing public right of way

For details of Soft Landscape Proposals, refer to Pegasus drawings EMS2383_15, _16, _17, and _18.

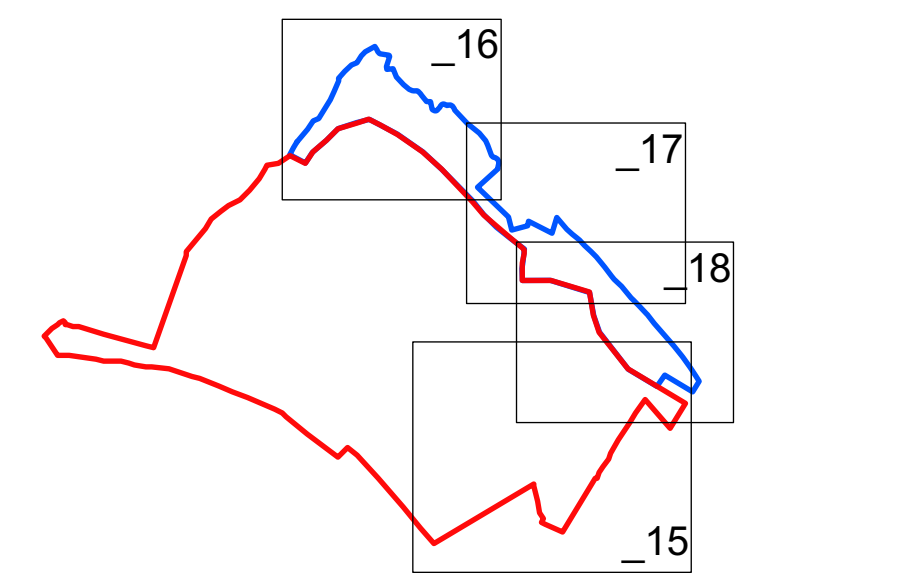

Sheet Location Plan NTS

D: (24/01/2018) (EVI) Additional trees added to PCS
C: (25/01/2018) (EVI) Avenue trees removed where conflicting with easements and layout added
B: (25/01/2018) (JB) Conditions referred to Public right of way
A: (11/01/2018) (JB) Amendments to Woodville Road access
Revisions:
First Issue: 20/12/2017 JB

Broomy Farm, Woodville, Derbyshire
Soft Landscape Proposals for Open Space including National Forest Planting

Drawing Ref: EMS.2383_019D
Client: **Hallam Land Management Ltd**
Date : 12/01/2018
Drawn by : AP/JB
Scale : 1 : 1250 @ A0

