


AMENDED PLAN

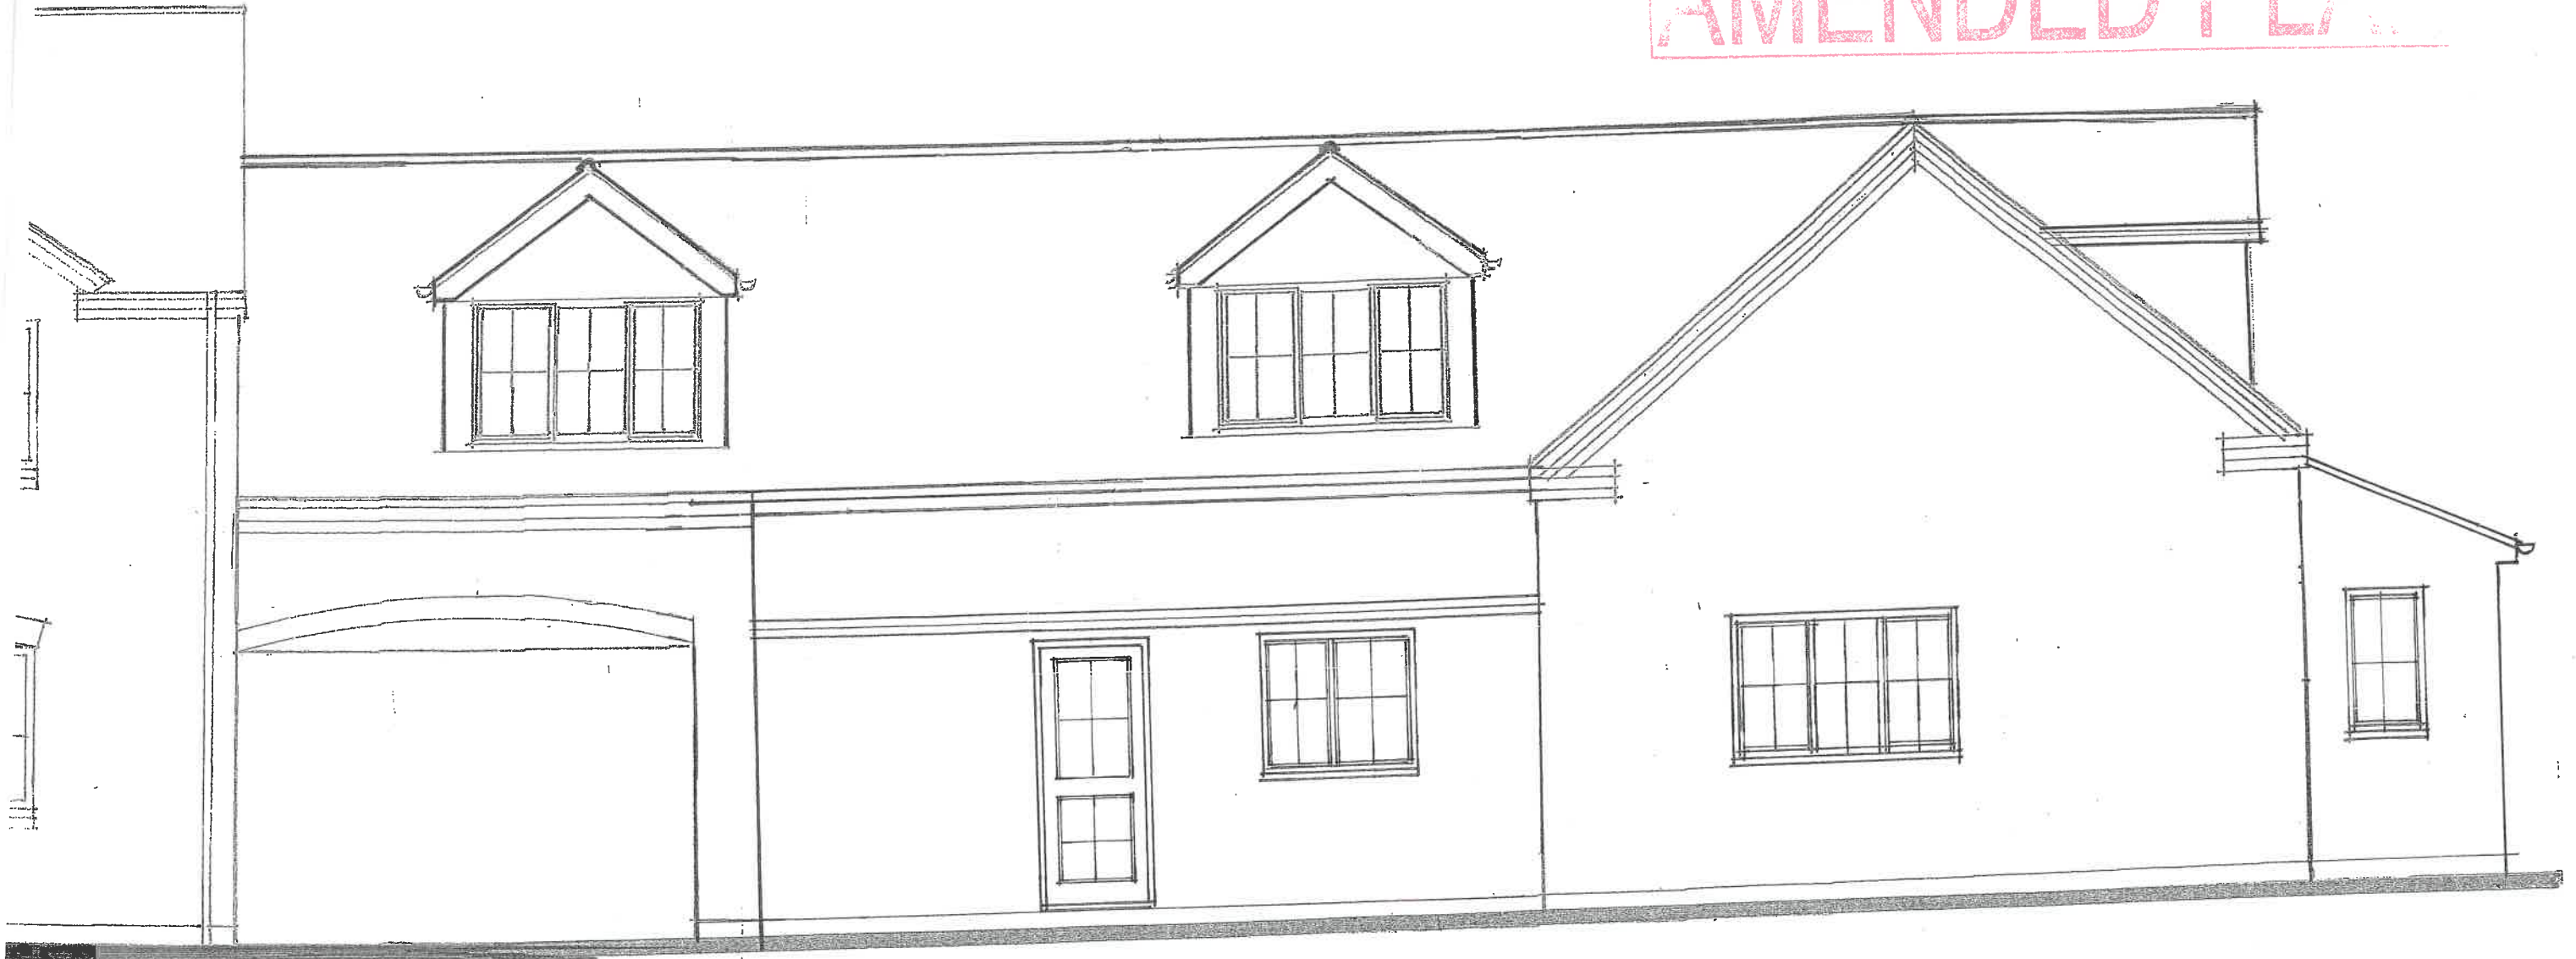

FRONT ELEVATION AS PROPOSED

scale = 1:50

DRG/09  
A

Received  
26/3/19