


A	Key amended	17/12/18	BM
B	Updated to latest site layout	20/12/18	JBW
C	Updated to latest site layout	12/03/19	LR
D	Amended to LA comments	05/04/19	LR
E	Amended to client comments	26/04/19	LR



- External Wall Finish: Ibstock Dorket Head Balmoral
- External Wall Finish: Ibstock Dorket Head Windsor
- External Wall Finish: Render - Weber Monocouche XF Chalk White
- External Wall Finish: Wienerberger Lydiate Red Multi
- HardiePlank Cladding - Heathered Moss
- HardiePlank Cladding - Boothbay Blue
- Brick Detail

Phase 2A

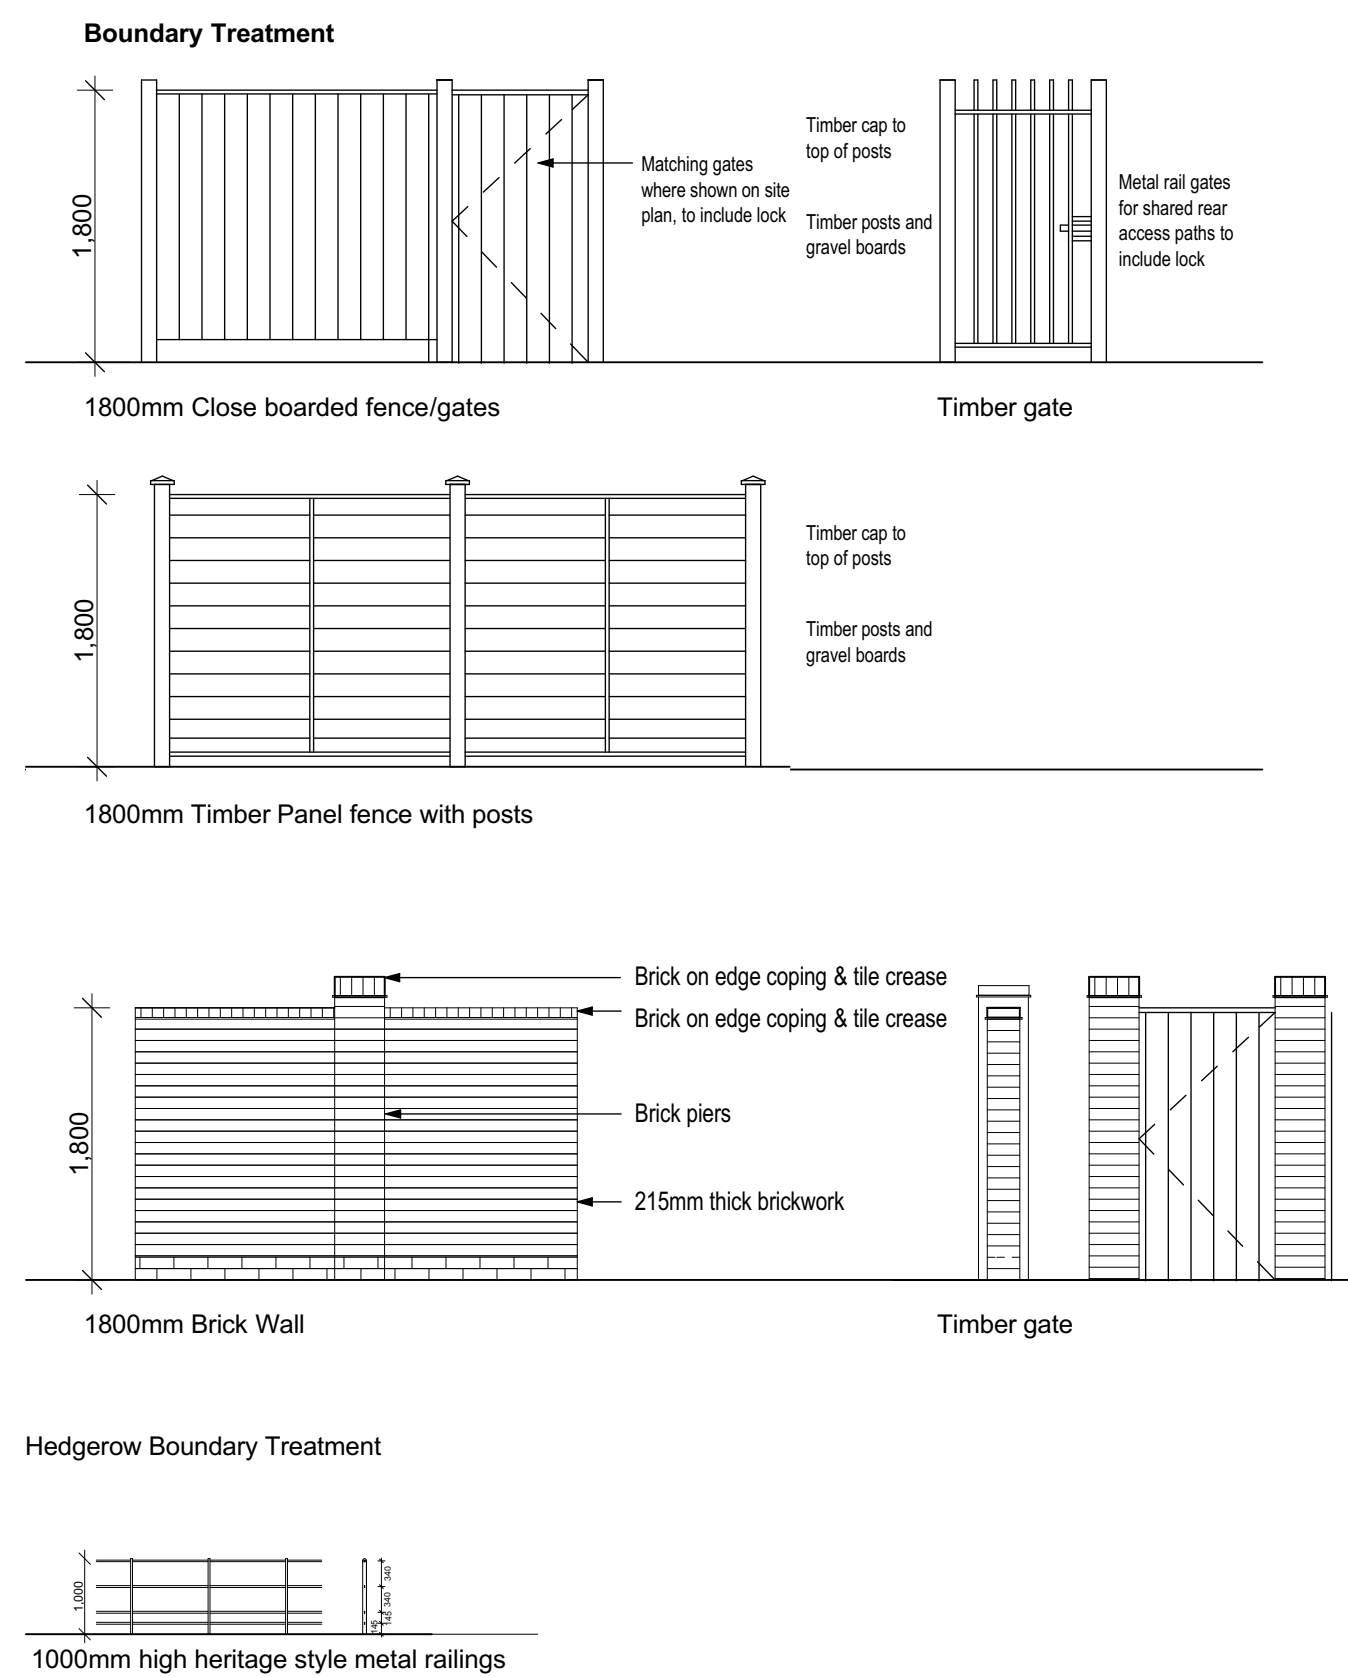

Project: A development at Hilton Phase 2B

Status: Tender

Client: St Modwen Homes

Sheet title: Rev E Material and Boundary Treatment Plan

Scale: 1:500 @ A0

Date: 17/12/18

Drawn: LR

Checked: RG

Ref: R9054-RGP-19-XX-DR-A-0002

Waterloo House, 71 Princess Road West, Leicester, LE1 6TR · T 0116 204 5800
74 Wells Street, London, W1T 3QQ · T 020 3327 0381
F 0116 204 5801 · rg.p.co.uk · design@rg.p.co.uk

All dimensions to be checked on site. Do not scale off this drawing for construction purposes.
This drawing is the copyright of the Architect, and not to be reproduced without their permission.
Ordnance Survey map information reproduced with permission of HMSO Crown Copyright reserved. rg+p Ltd. Trading as rg+p.