


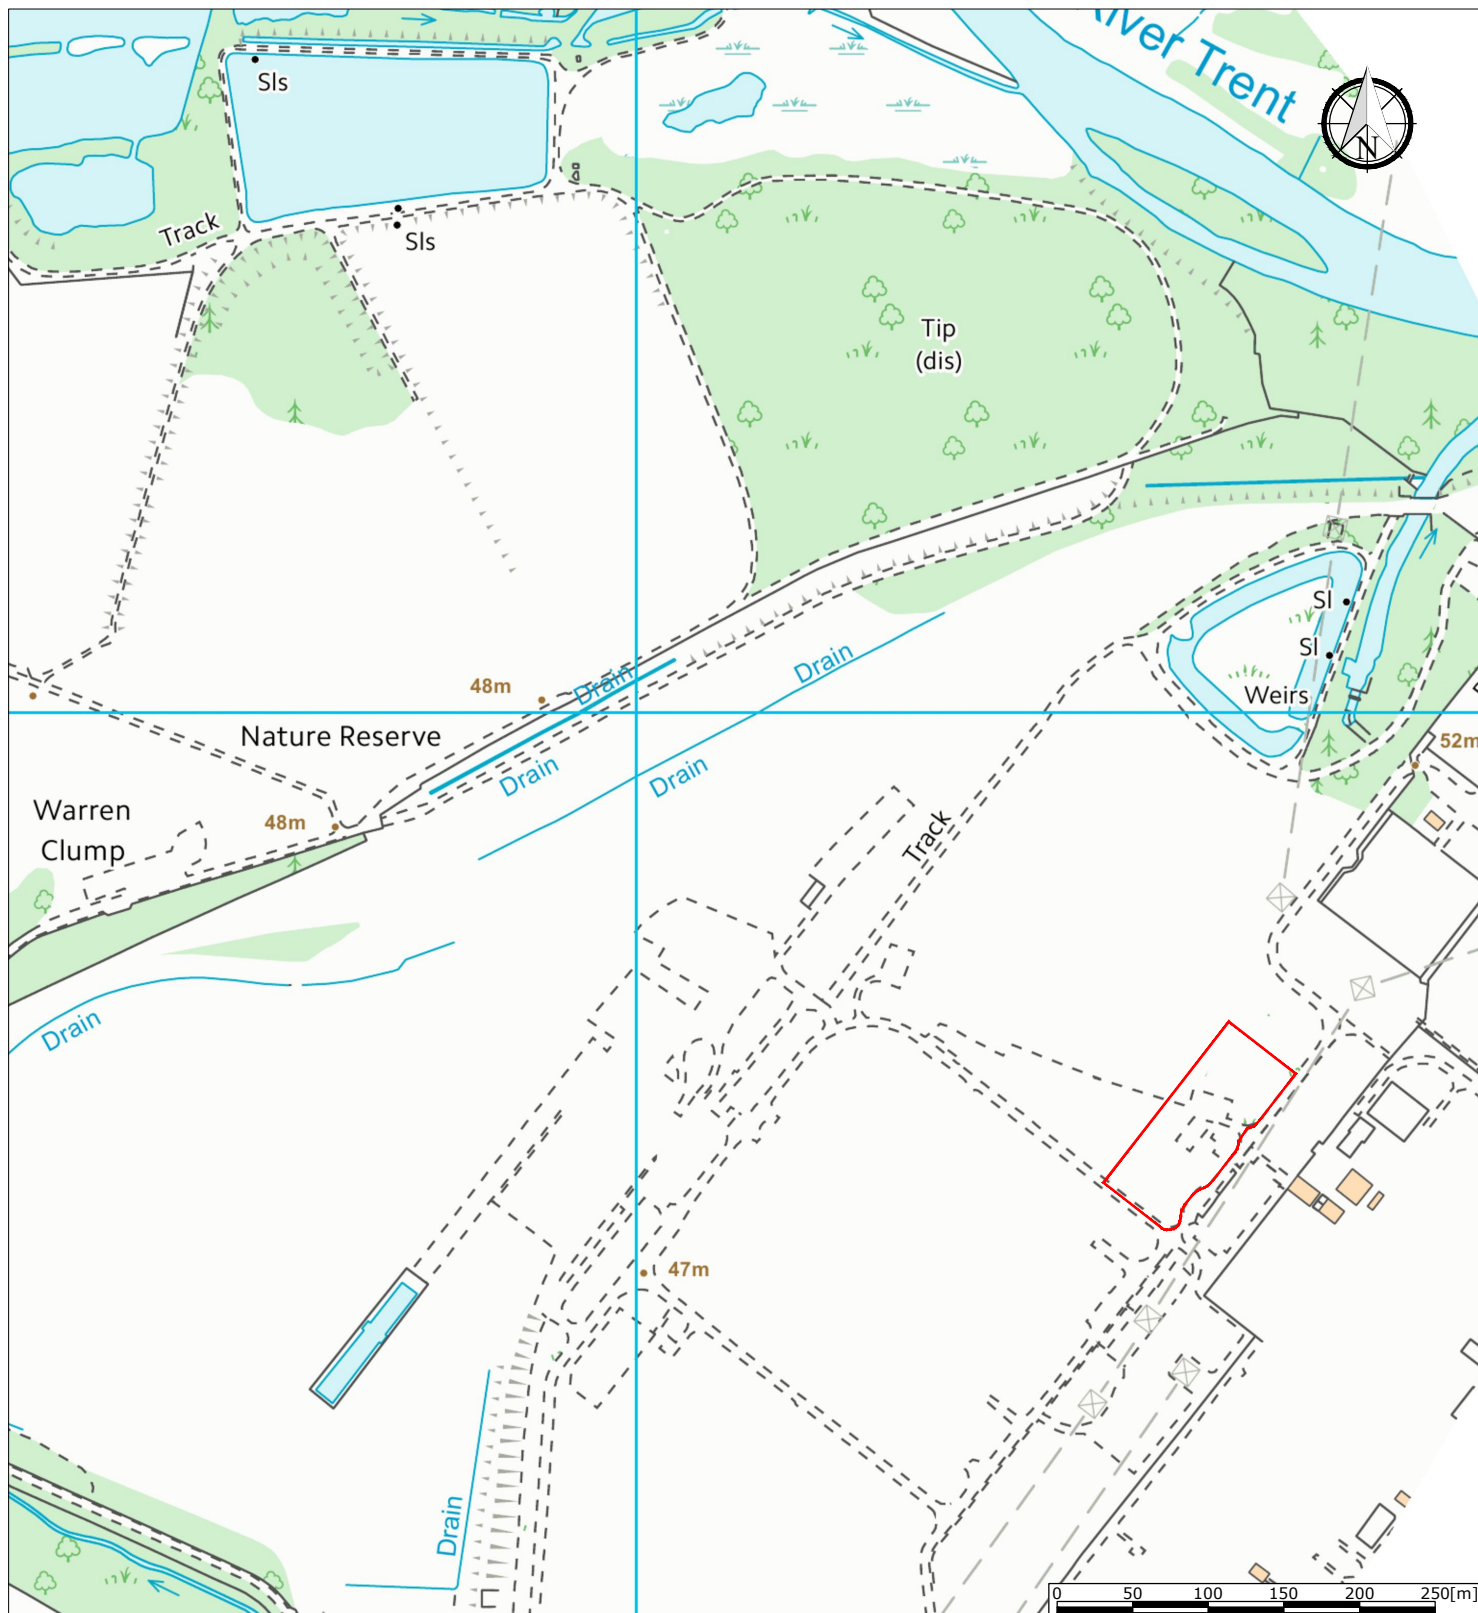

Drakelow, Burton-on-Trent, DE15 9NG	Key: Development Area (0.74Ha): —————	Scale: 1:5000 at A4	ukpowerreserve SUPPORTING A RENEWABLE FUTURE 6th Floor, Radcliffe House, Blenheim Court, Solihull, West Midlands, B91 2AA
Description: Location Plan		Drawing: [17236.101](Drakelow Power Station) Location Plan (Rev.2)	Drawn By: PH
		Date: 05/07/2017	Reviewed By: Plan not to be used for construction