


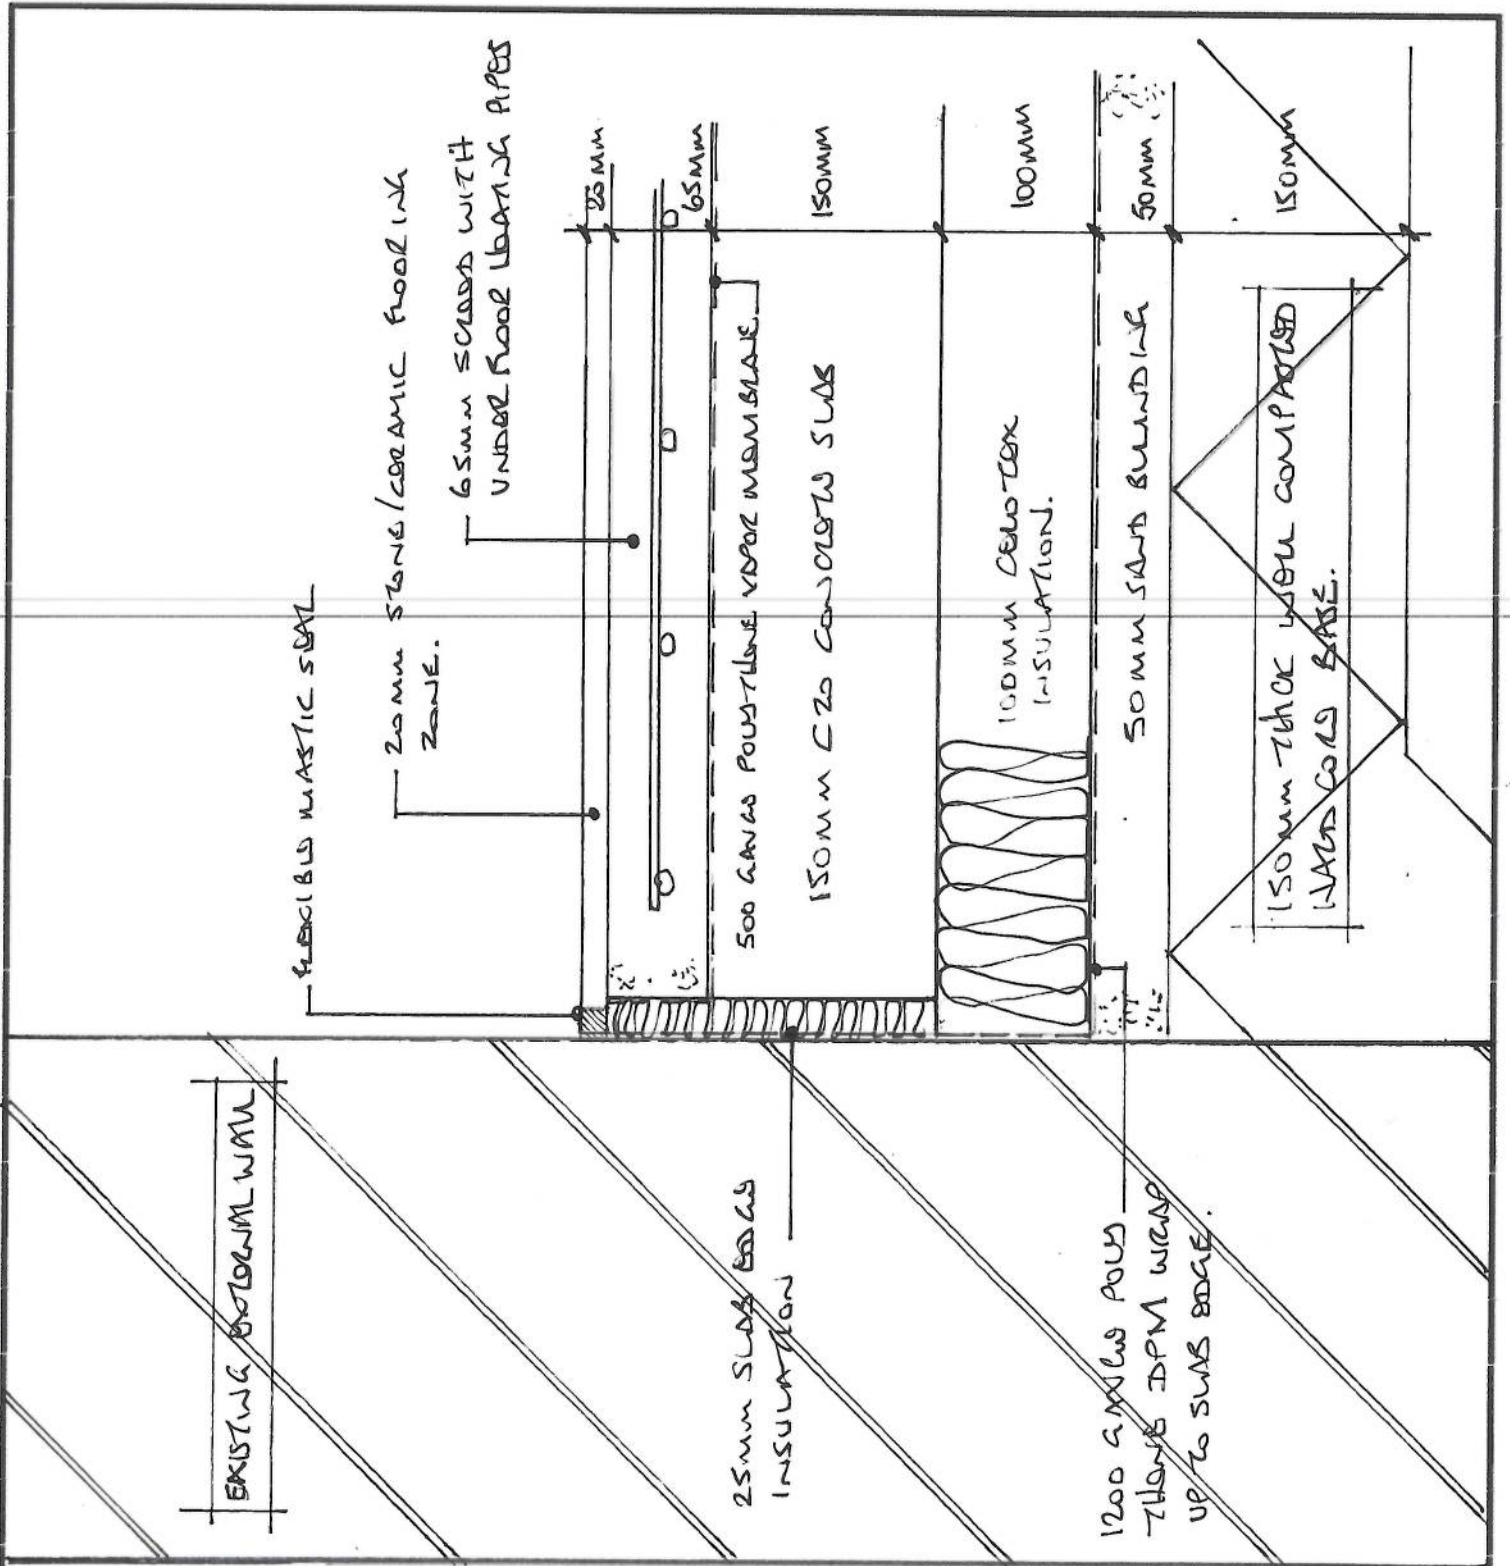

ADC DESIGNS

Tel: 0115 841 0215
Mobile: 07801 768 959
E-mail:
d.birnie@ntlworld.com

Project:-

81 LONDON ROAD

Date:-

13/08/19

Scale:-

1-5.

Drawing Title:-

KITCHEN AND UTILITY ROOM
UNDER FLOOR HEATING / SLAB DETAIL

Drawing No:-

81 LONDON / SLAB / 0001