
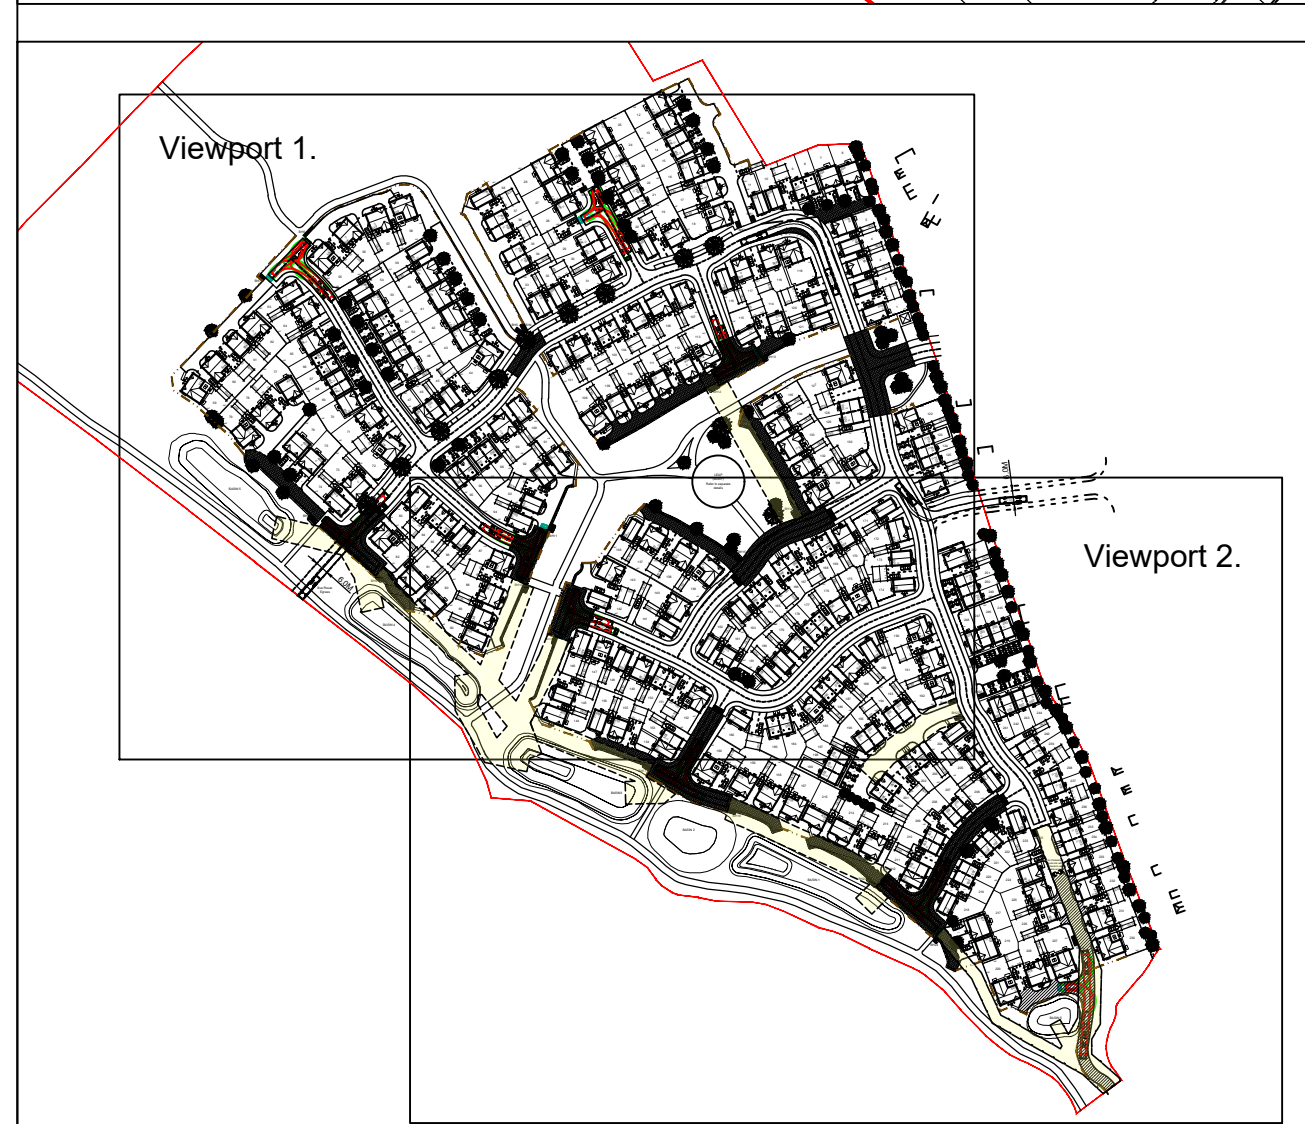


Viewport 1.

KEY:

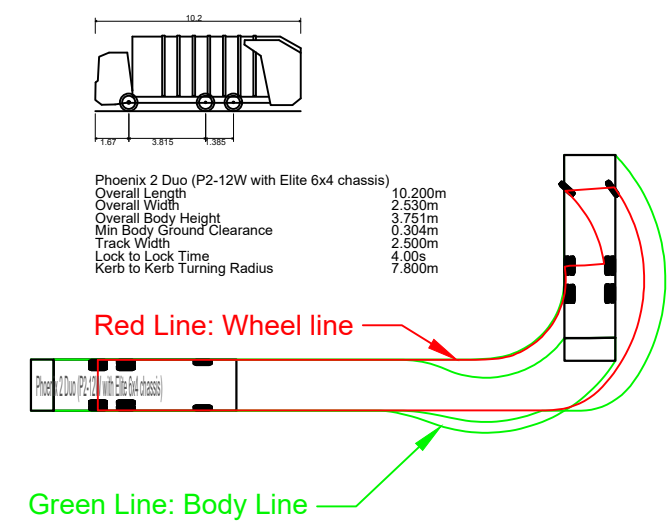

REVISIONS		
A	14.08.17	'Phoenix 2 Duo' used for whole site.
B	23.08.17	Tracking amended following layout changes.

JOB
PROPOSED RESIDENTIAL DEVELOPMENT AT
SWAYFIELD CLOSE
MICKLEOVER
DRAWING
MISC ENGINEERING
REFUSE TRACKING

DATE: 12.05.17 DRAWN: PD SCALE: 1:500 @ A1

© THIS DRAWING AND THE BUILDING WORKS DEPICTED ARE THE COPYRIGHT OF J.S.BLOOR (NORTHAMPTON) LIMITED. NO LIABILITY WILL BE ACCEPTED FOR AMENDMENTS MADE BY OTHER PERSONS.

BLOOR HOMES
© This drawing is copyright.

MIDLANDS DIVISION

BLOOR HOMES EAST MIDLANDS DIVISION
7 CALICO BUSINESS PARK
SANDY WAY, AMINGTON, TAMWORTH
TELEPHONE 01827 302000 FACSIMILE 01827 302001

DRAWING No: M1003-EN-052B