



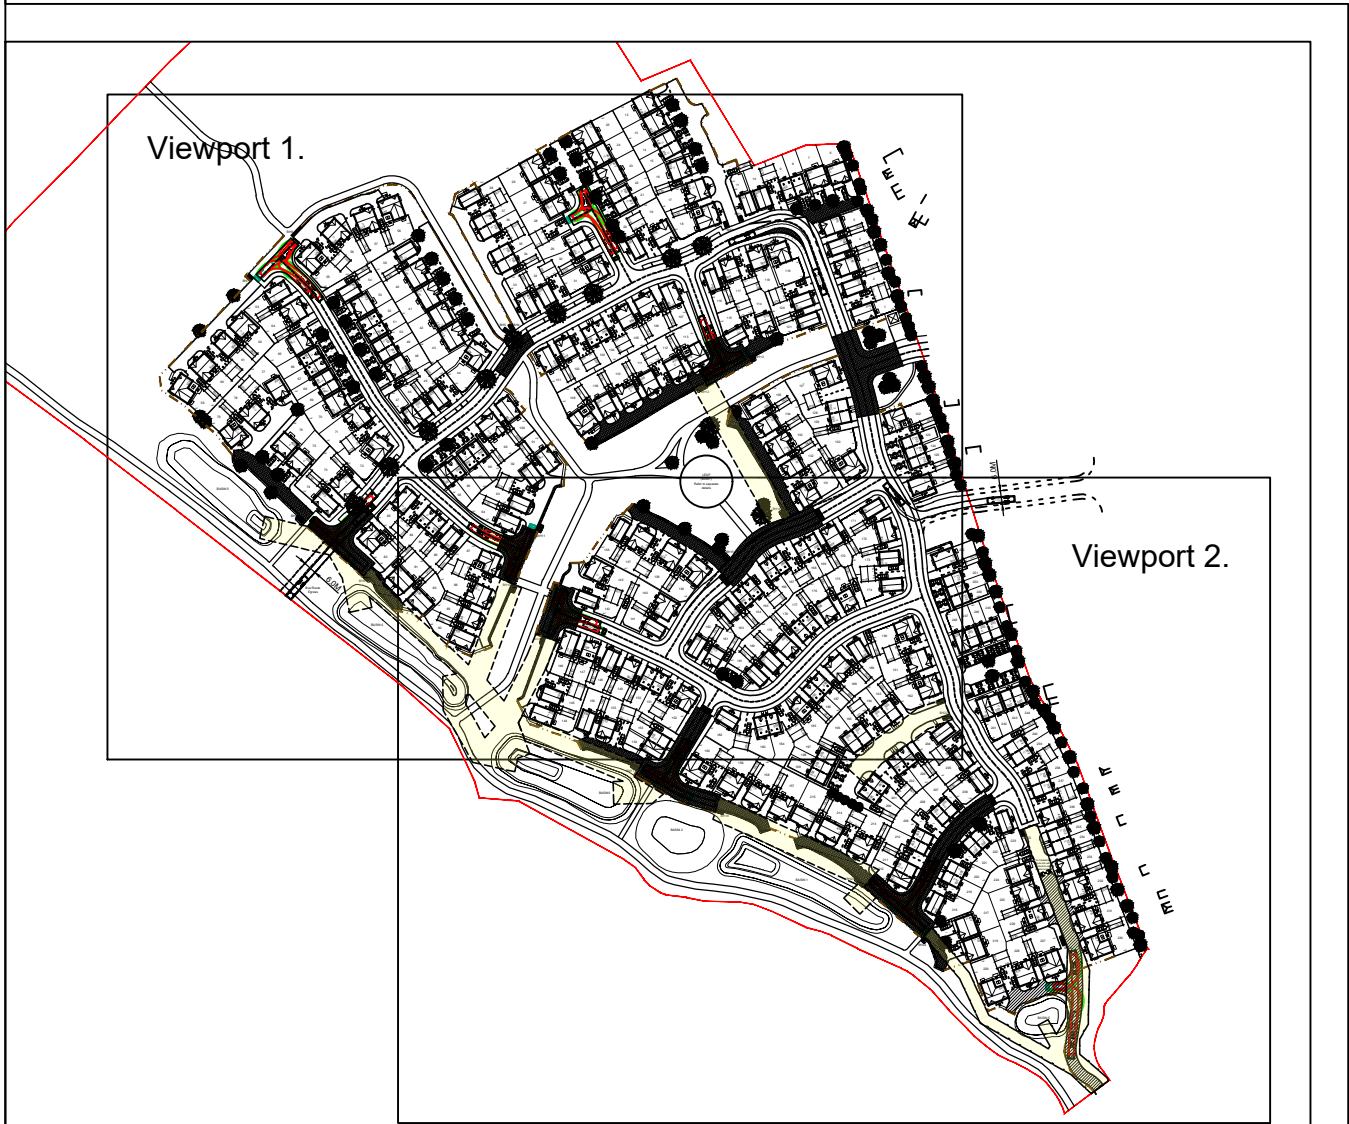

KEY:

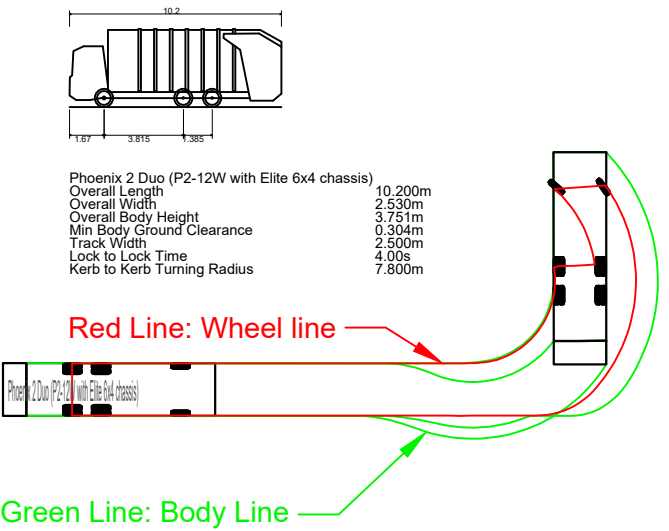

REVISIONS		
A	25.07.17	Vehicle amended for private drive for plots 224 - 232 following comments. 'Phoenix 2 Duo' used for whole site. PD
B	14.08.17	PD
C	23.08.17	Tracking amended following layout changes. PD

JOB
PROPOSED RESIDENTIAL DEVELOPMENT AT
SWAYFIELD CLOSE
MICKLEOVER
DRAWING
MISC ENGINEERING
REFUSE TRACKING

DATE: 12.05.17 | DRAWN: PD | SCALE: 1:500 @ A1

©THIS DRAWING AND THE BUILDING WORKS DEPICTED ARE THE COPYRIGHT OF J.S.BLOOR (NEASHAM) LIMITED, AND MAY NOT BE REPRODUCED OR AMENDED EXCEPT BY WRITTEN PERMISSION. NO LIABILITY WILL BE ACCEPTED FOR AMENDMENTS MADE BY OTHER PERSONS.

BLOOR HOMES
*this drawing is copyright.

MIDLANDS DIVISION

BLOOR HOMES EAST MIDLANDS DIVISION
7 CALICO BUSINESS PARK
SANDY WAY, AMINGTON, TAMWORTH
TELEPHONE 01827 302000 FACSIMILE 01827 302001

DRAWING No: M1003-EN-053C