




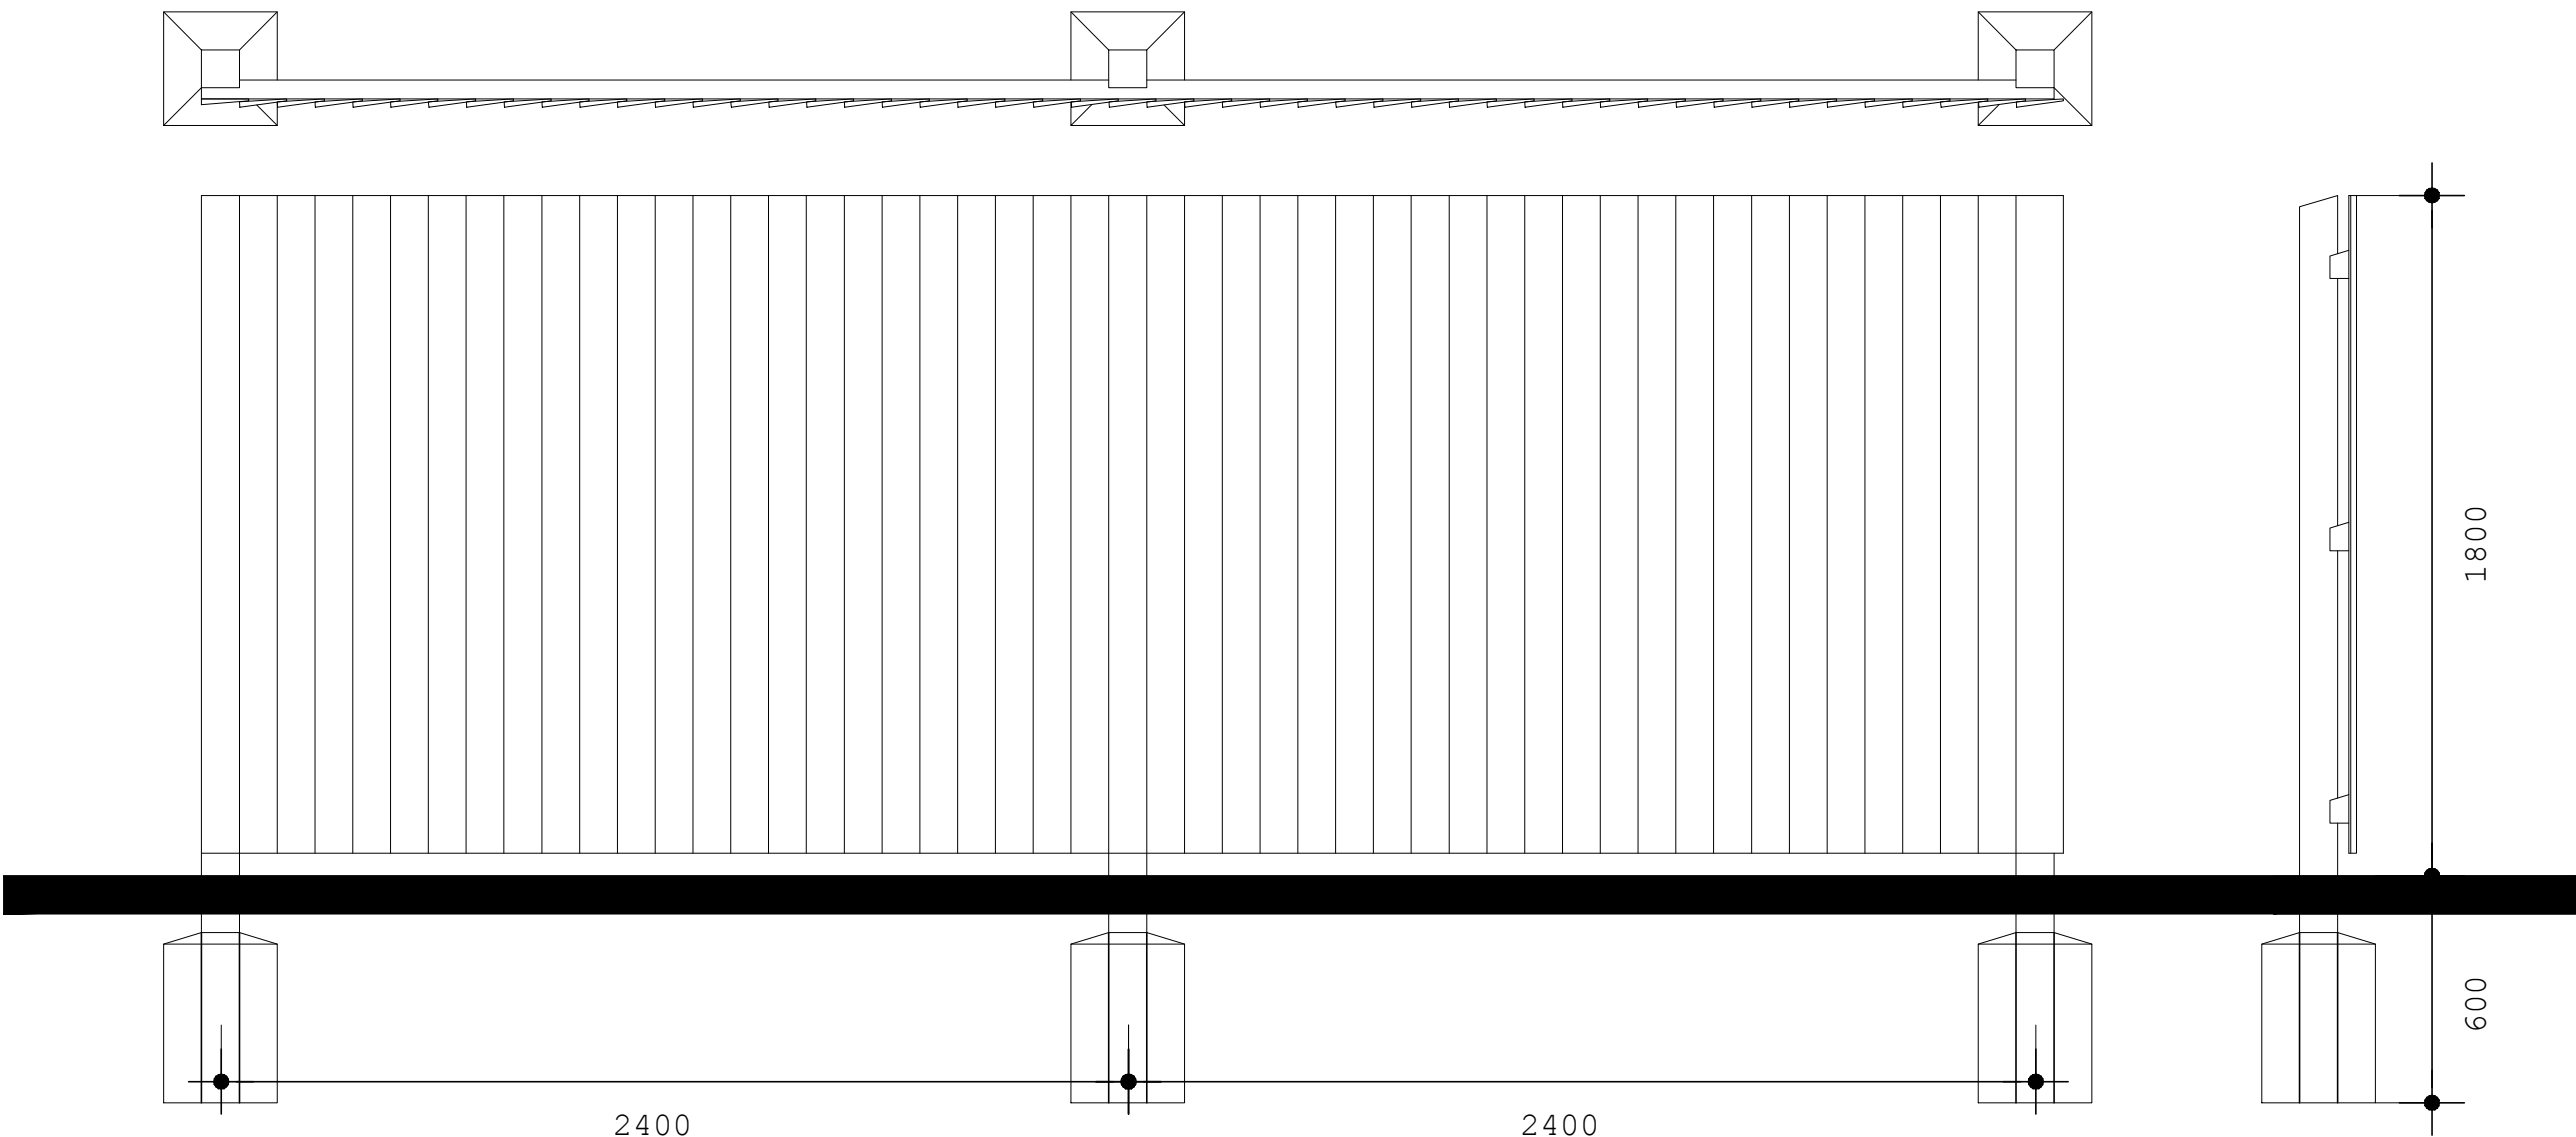


Elevational Details to Feather Edged Close Boarded Fence. (1:20 scale).

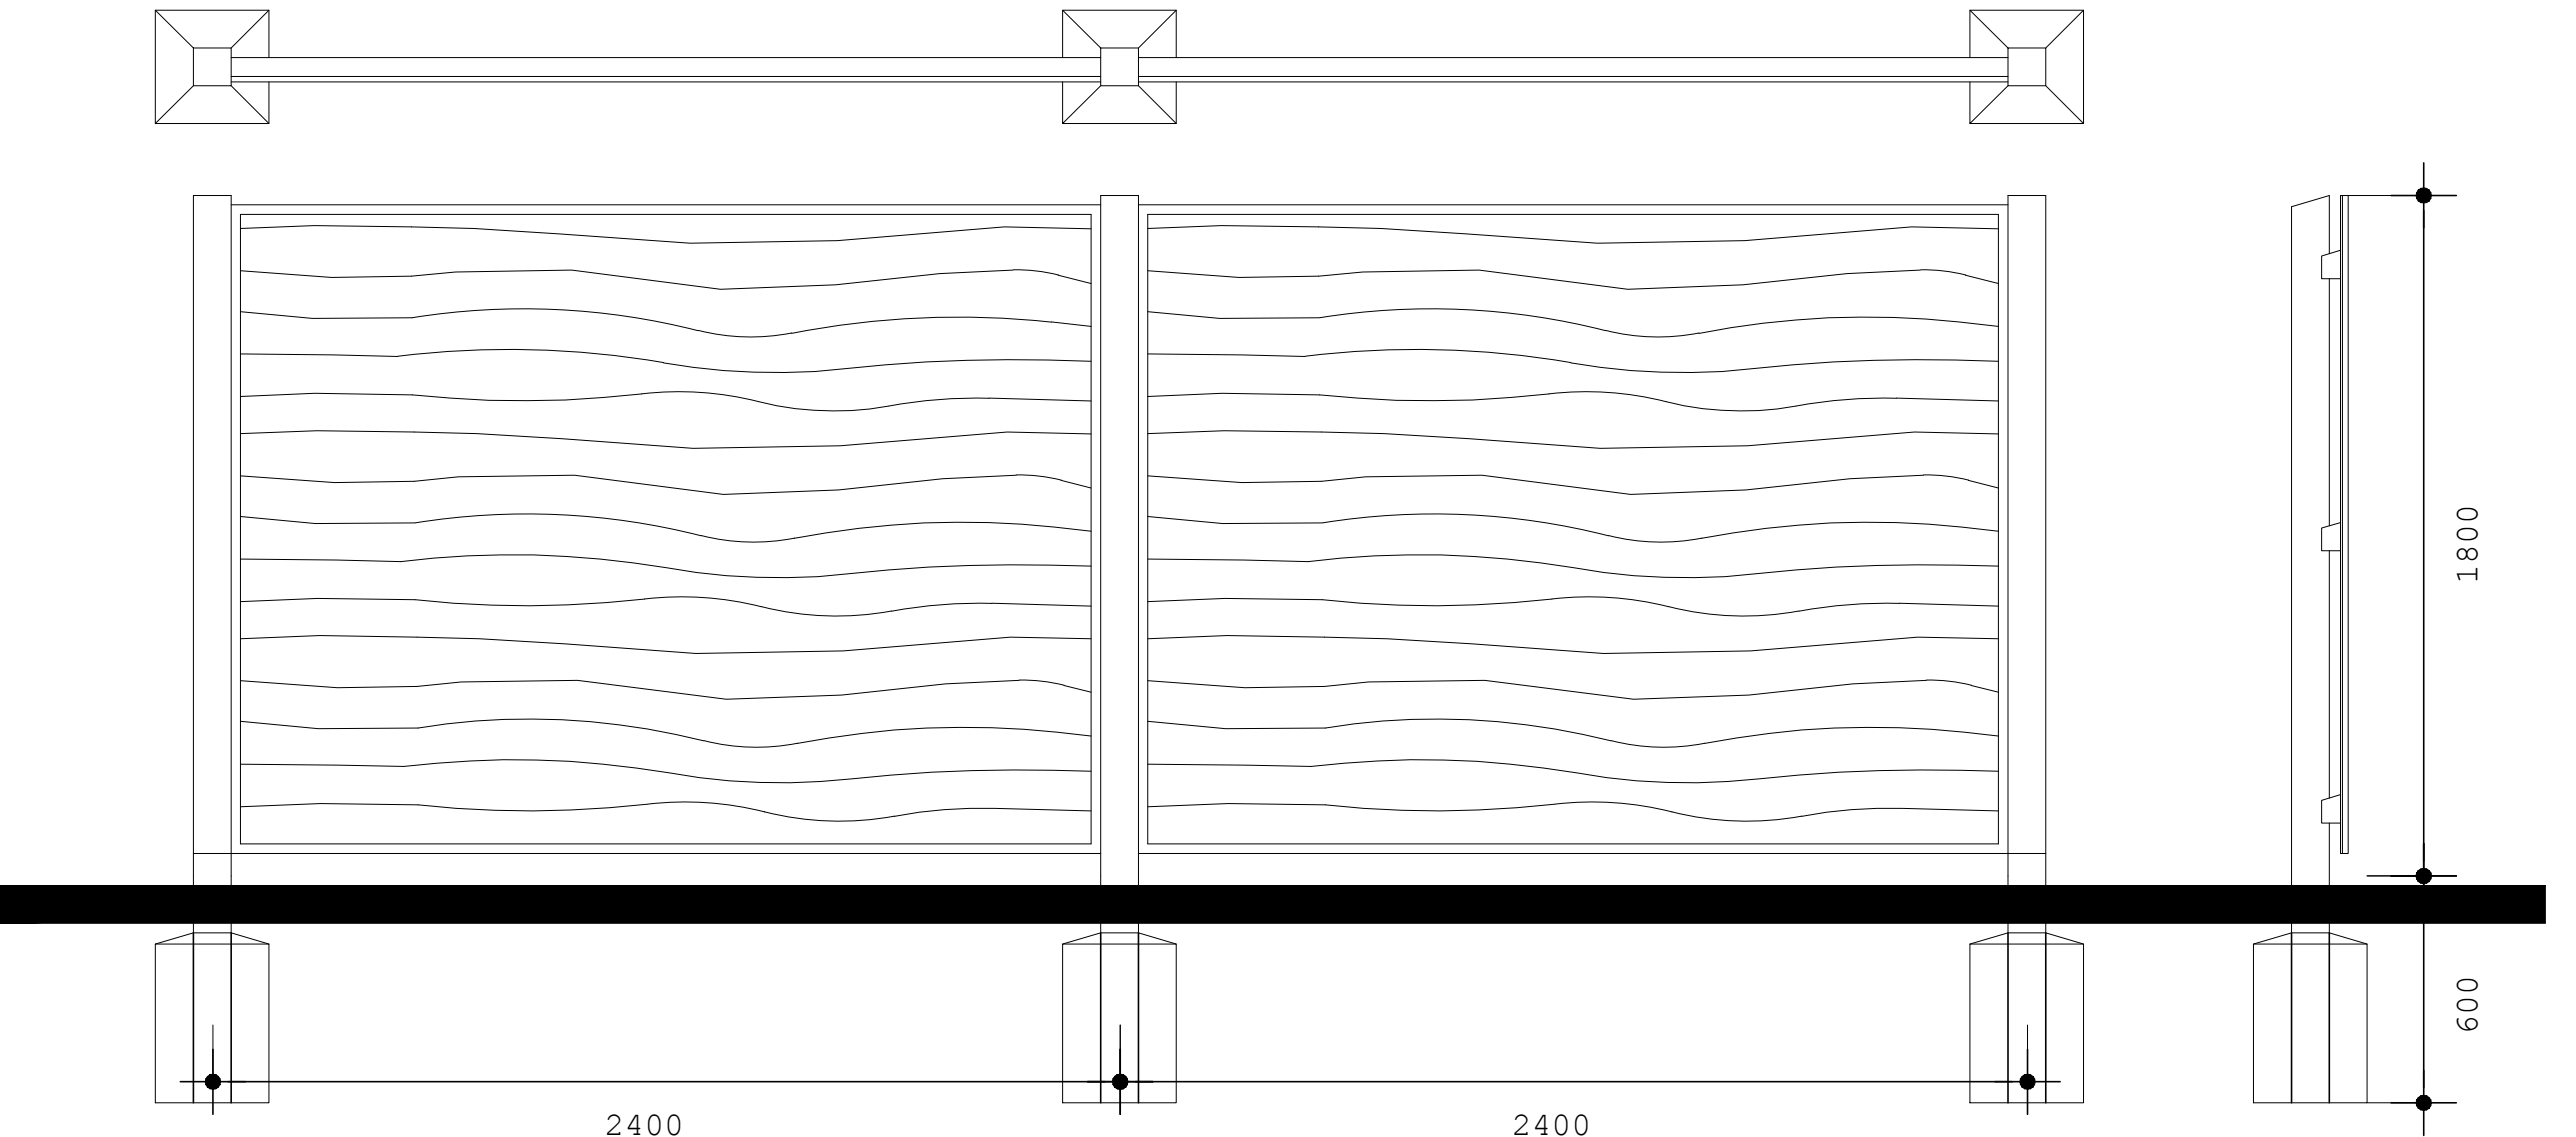


1.8m High Panel Fence (1:20 Scale)

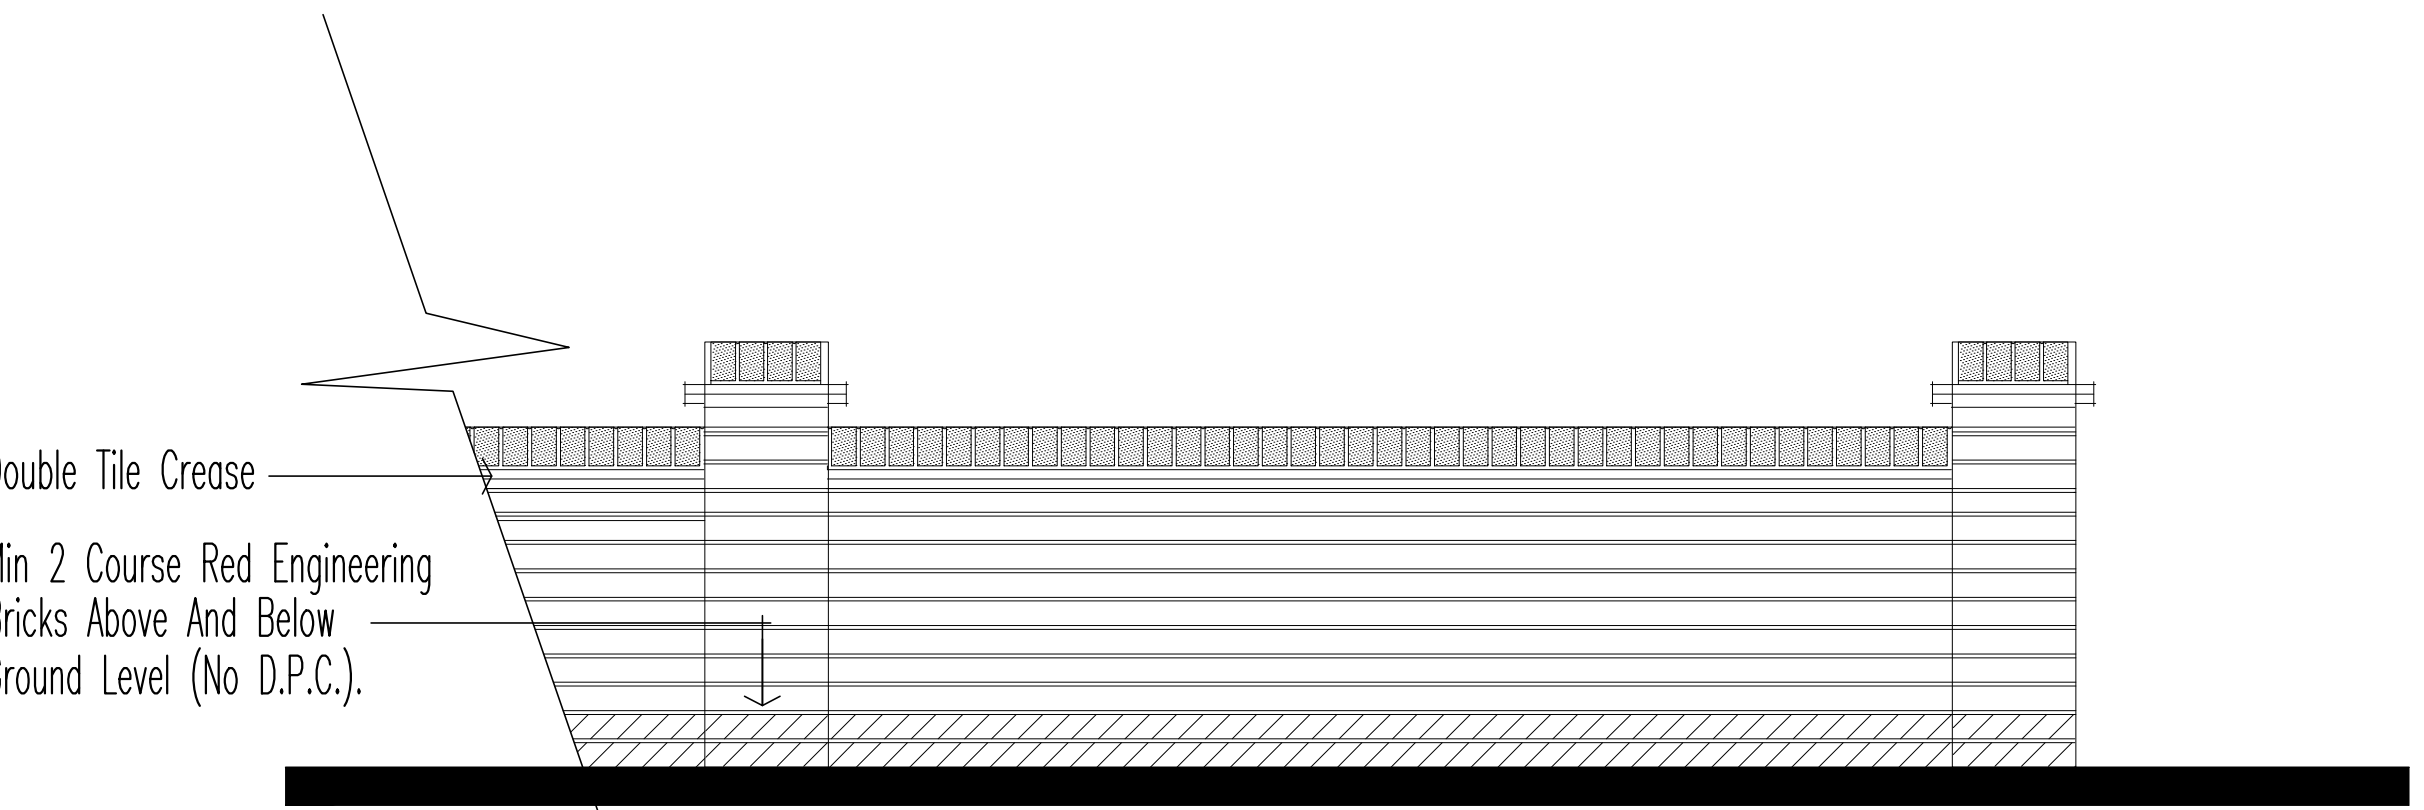


Elevational Details to 900mm High Screen Wall Panel (1:20 scale).
(Note: Where boundary walls chamfer, cut and bonded bricks to be used. No overlapping bricks).

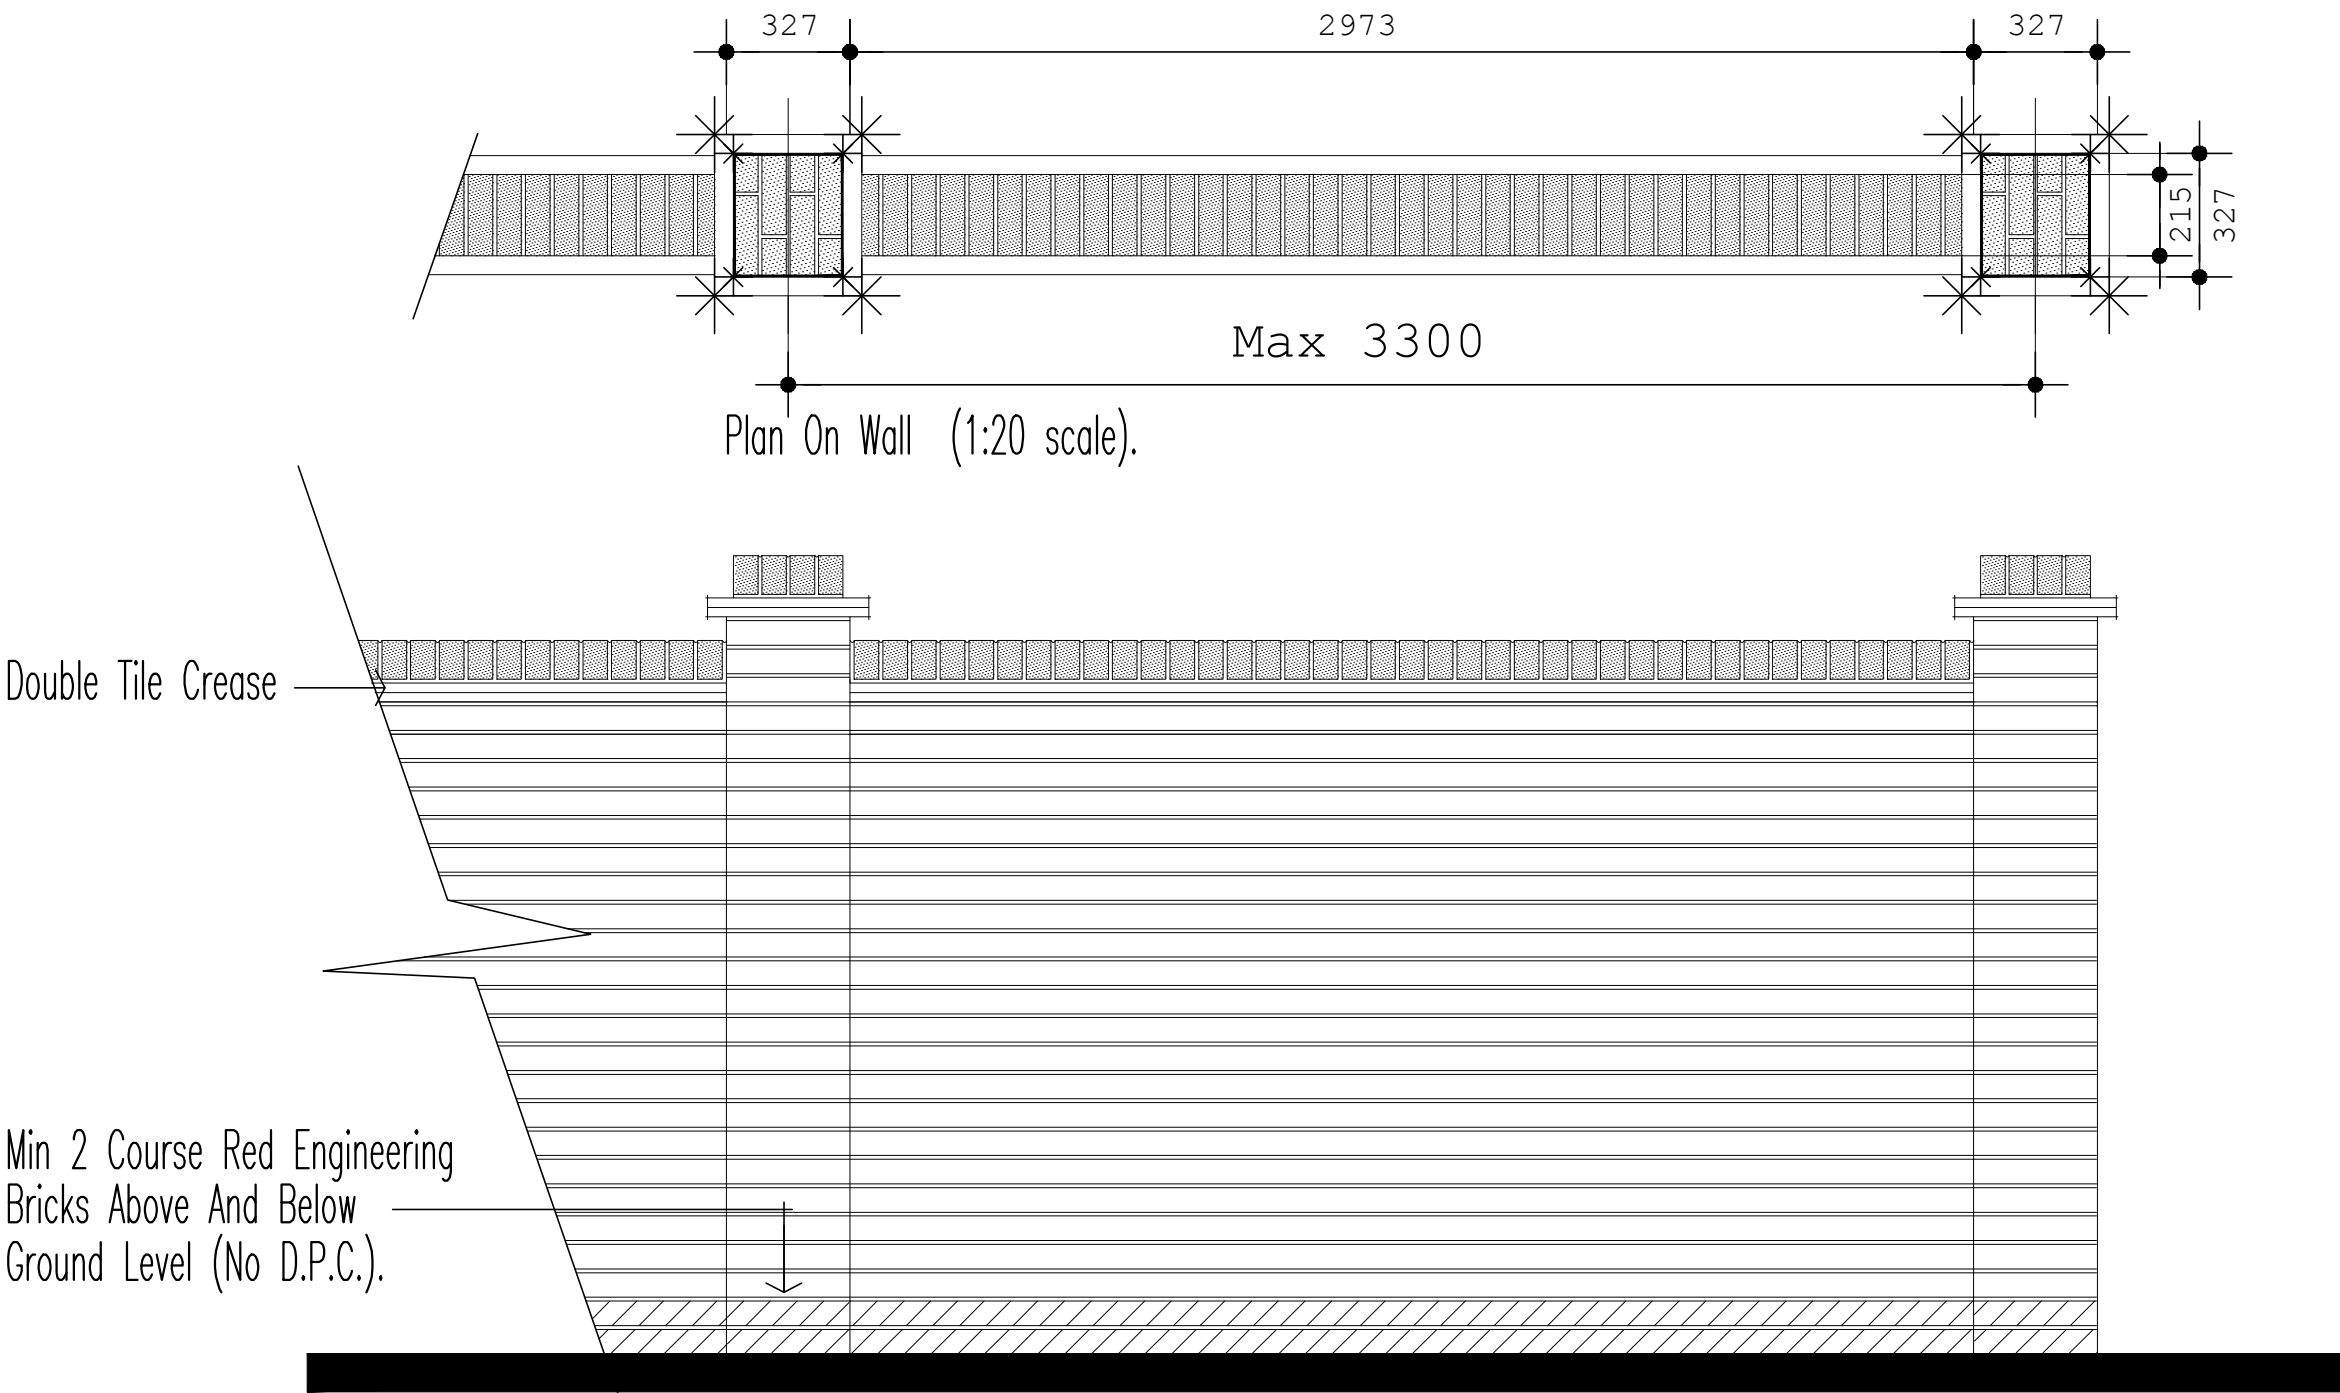

Elevational Details to Screen Wall Panel (1:20 scale).
(Note: Where boundary walls chamfer, cut and bonded bricks to be used. No overlapping bricks).

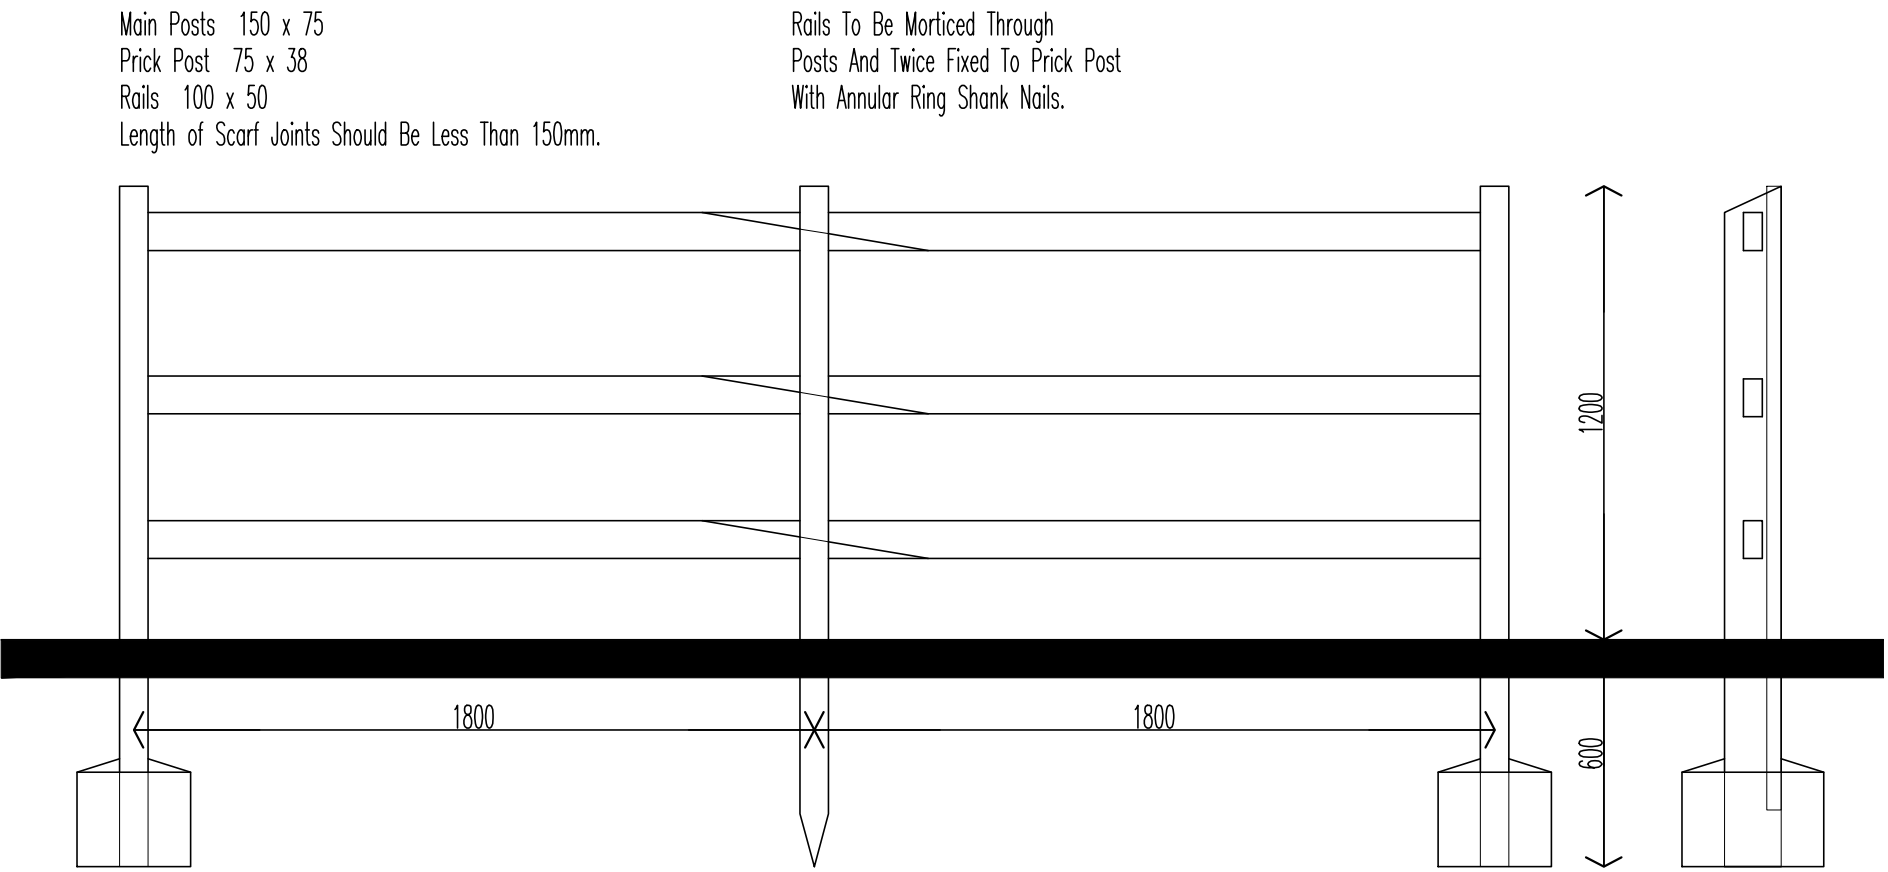


Elevational Details to 1.2m Wooden Post And Rail Fence. (1:20 scale).

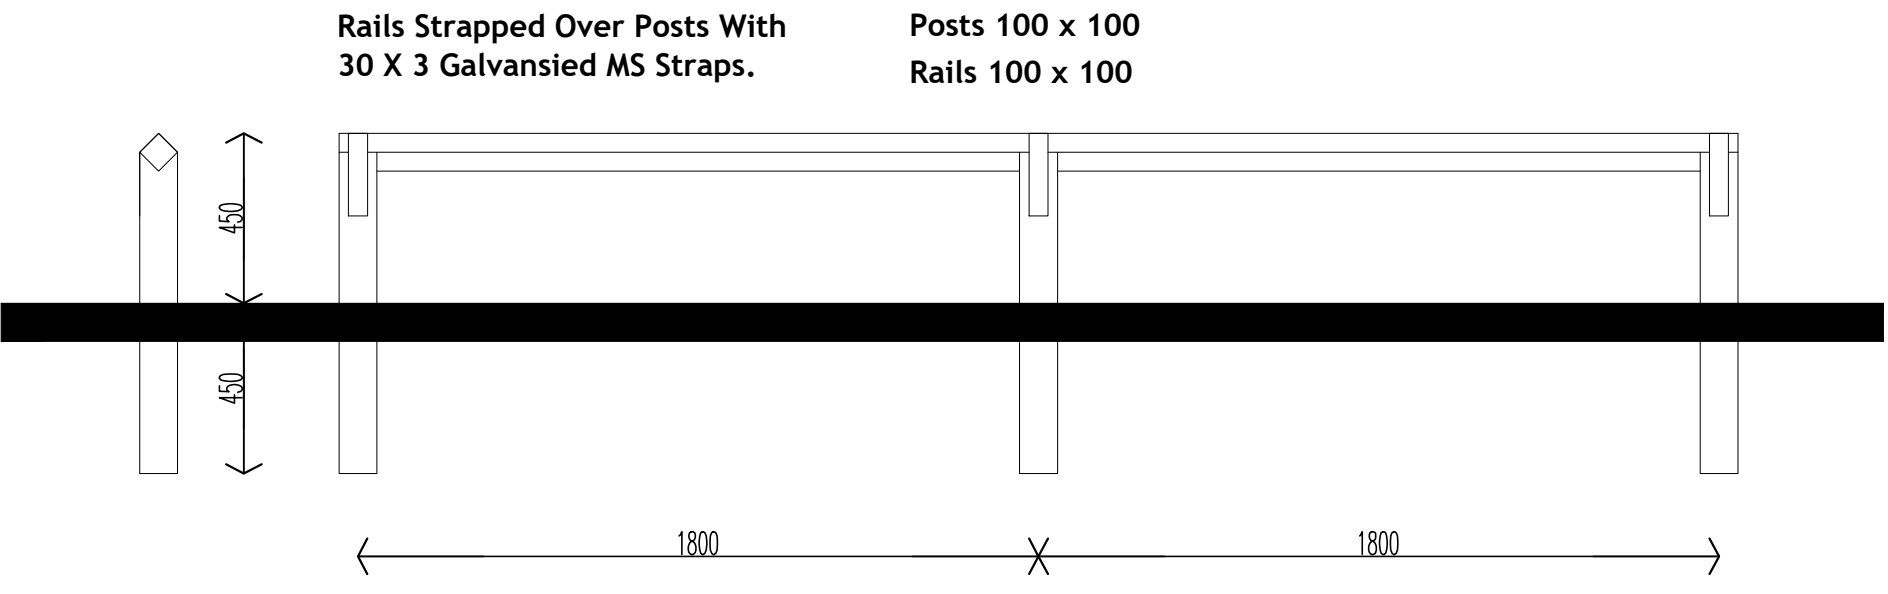

Elevational Details to 450mm High Timber knee Rail. (1:20 scale).

THIS DRAWING IS TO BE READ IN CONJUNCTION WITH SEPARATE GROUP / SITE SPECIFIC CONSTRUCTION NOTES AND MATERIALS SPECIFICATION.

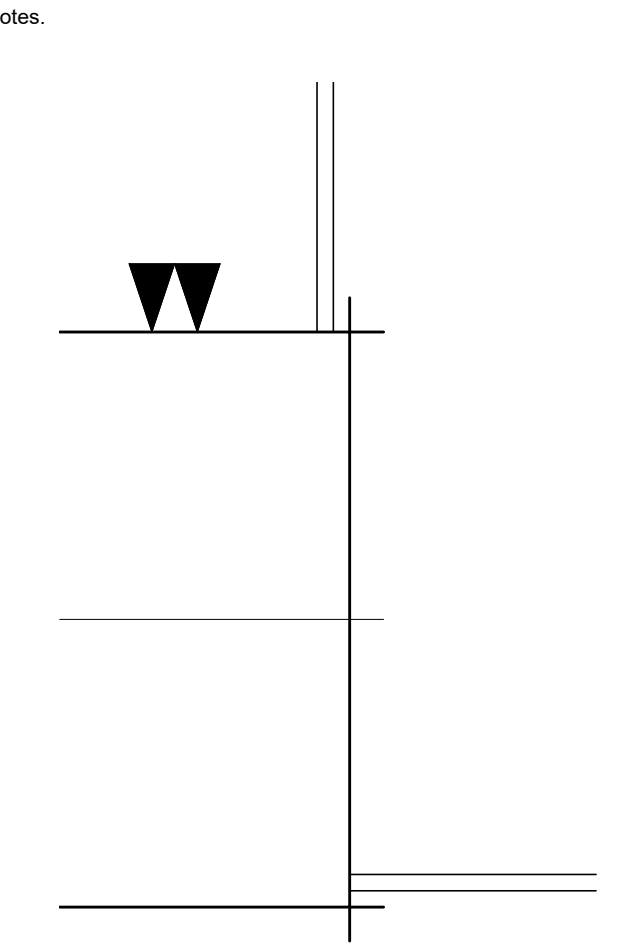

Boundary walls to be recessed 1No. brick depth(215mm) from front and rear of dwelling.

Revision.			
A	450mm high Timber knee rail & 900mm high brick wall added.	07.08.17	EW

Job.		Mickleover Manor Farm Fields	
Title.		BOUNDARY DETAILS	
Scale.	1:20	Drawn.	EW
Date.	19.12.16	Checked.	

THIS DRAWING AND THE BUILDING WORKS DEPICTED ARE THE COPYRIGHT OF J.S.BLOOR (TAMWORTH) LIMITED AND MAY NOT BE REPRODUCED OR AMENDED EXCEPT BY WRITTEN PERMISSION. NO LIABILITY WILL BE ACCEPTED FOR AMENDMENTS MADE BY OTHER PERSONS. DO NOT SCALE THIS DRAWING. USE FIGURED DIMENSIONS ONLY, IF IN DOUBT ASK.

BLOOR HOMES[®]
J S BLOOR (TAMWORTH) LIMITED
7 CALICO BUSINESS PARK, SANDY WAY
AMINGTON, TAMWORTH, B77 4DS
TELEPHONE 01827 302000 FACSIMILE 01827 302001

Drawing No. MI003-BD-004A