
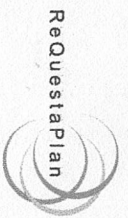


LOG CABIN

138.1m

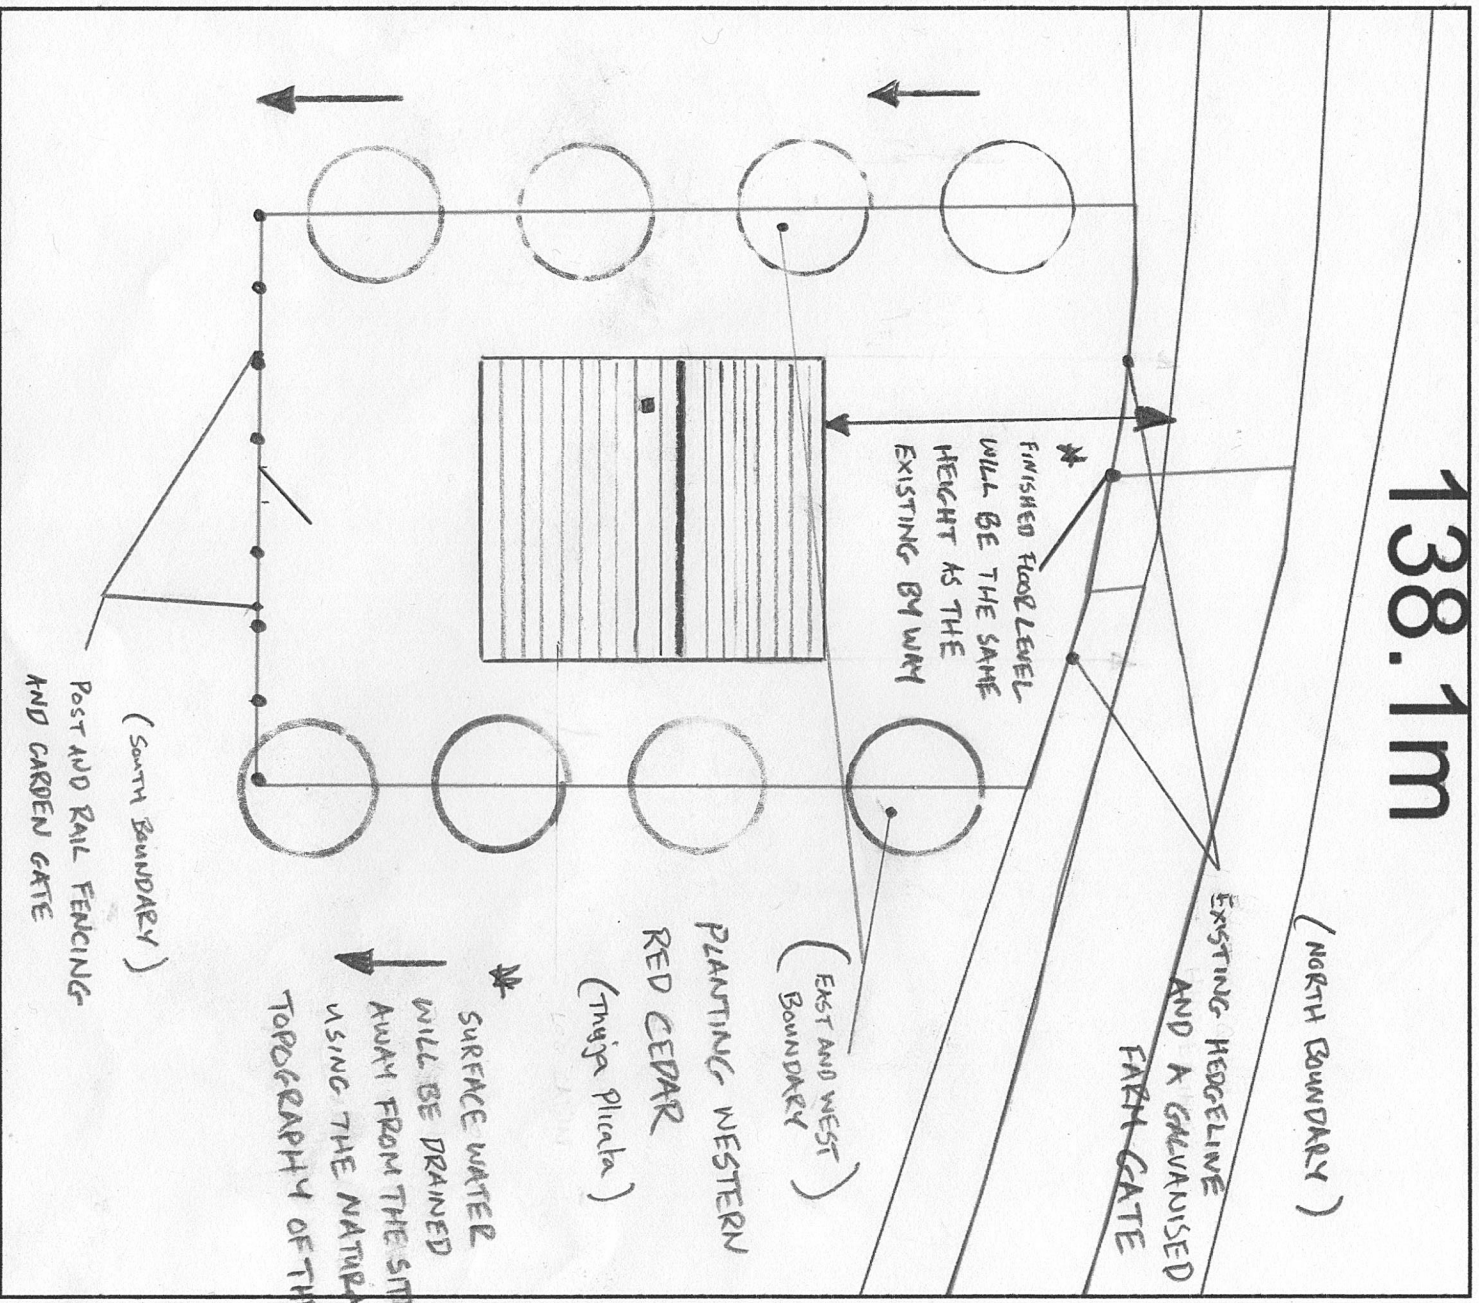

Plan Produced for: SOUTH DERBYSHIRE COUNCIL

Date Produced: 17 Jun 2017

Plan Reference Number: TQRQM17168130014191

Scale: 1:200 @ A4