


SITE LOCATION PLAN

South Derbyshire District Council

16 JUL 2015

Community & Planning Services

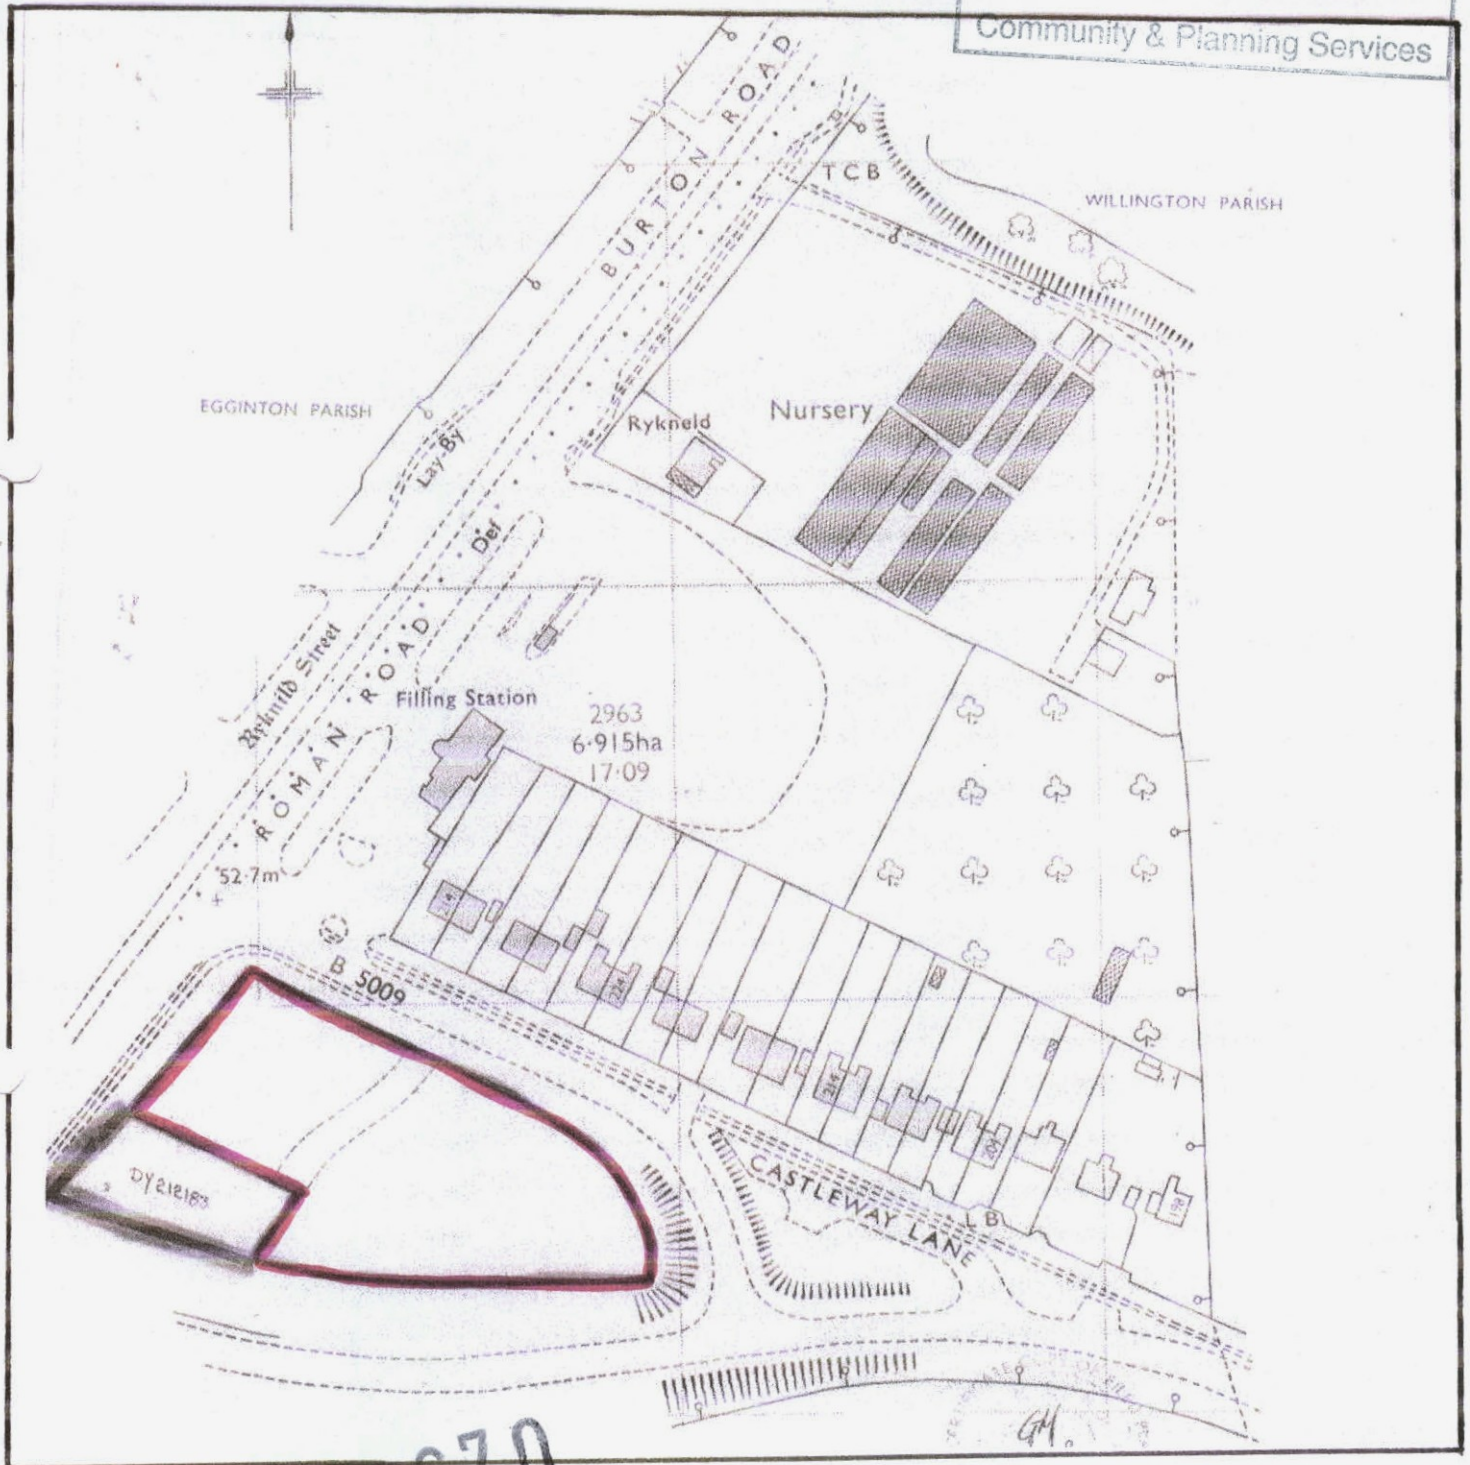

92015/0670

VALID DATE
16 JUL 2015

SCALE 1:1250

0 METRES 50