


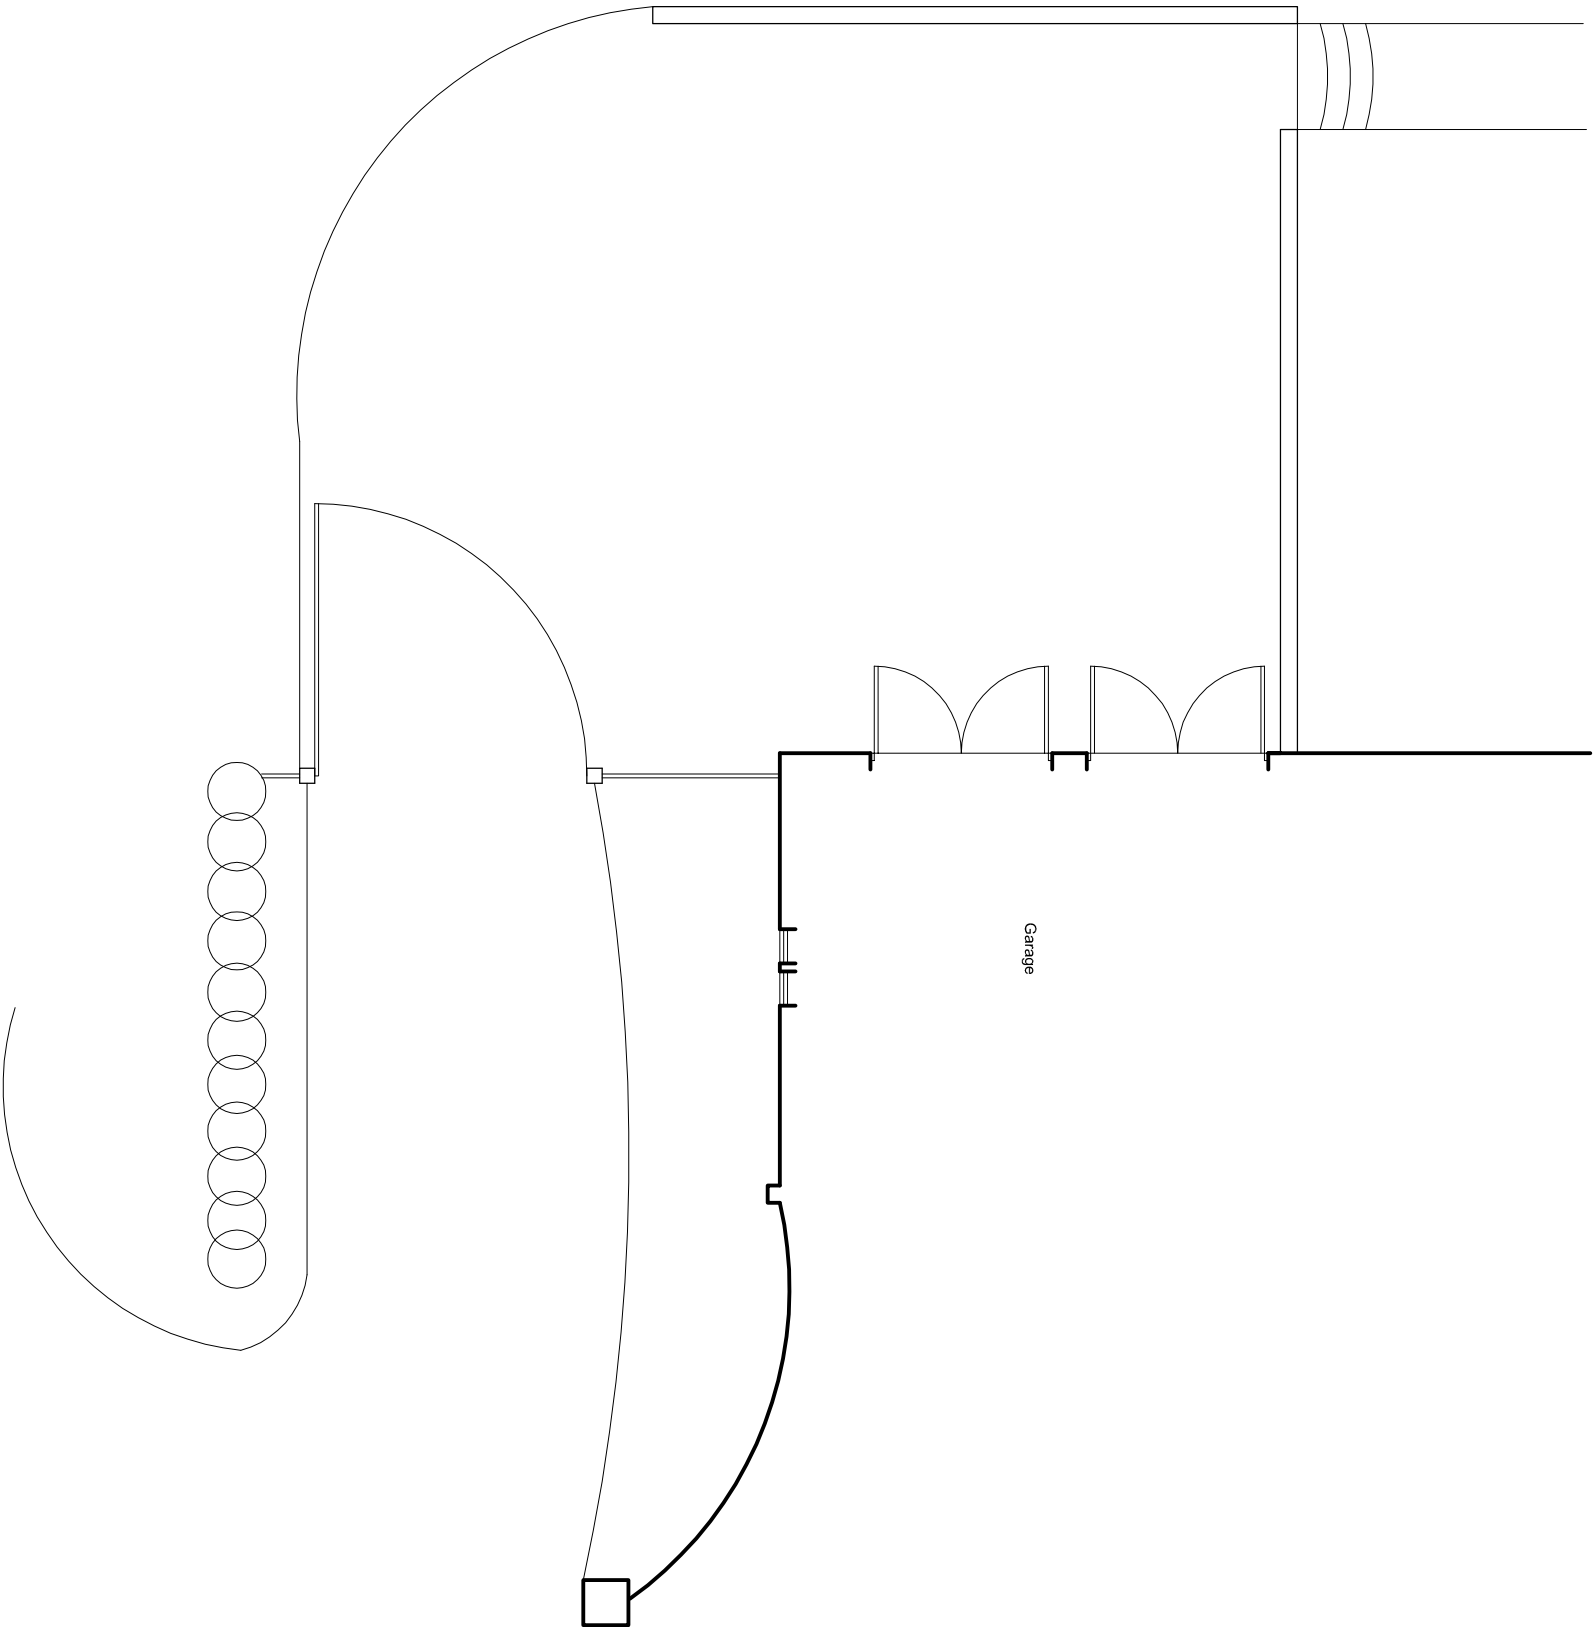

Revisions

JULIAN OWEN ASSOCIATES
ARCHITECTS

276 Queens Road
Bexon, Nottingham
NG9 2BD

t 0115 922 0831
f 0115 922 4016
e enquiries@julianowen.co.uk
www.julianowen.co.uk

All Dimensions are Approximate
Do Not Scale Directly From the Drawing
All Dimensions to be Checked and Confirmed on Site
Read in Conjunction with the Specification

Job: Bown/Elvaston
Title: Existing Garage and Gate plan
Date: July 15
Drawing Size: A3
Drawing No: 1968/05