


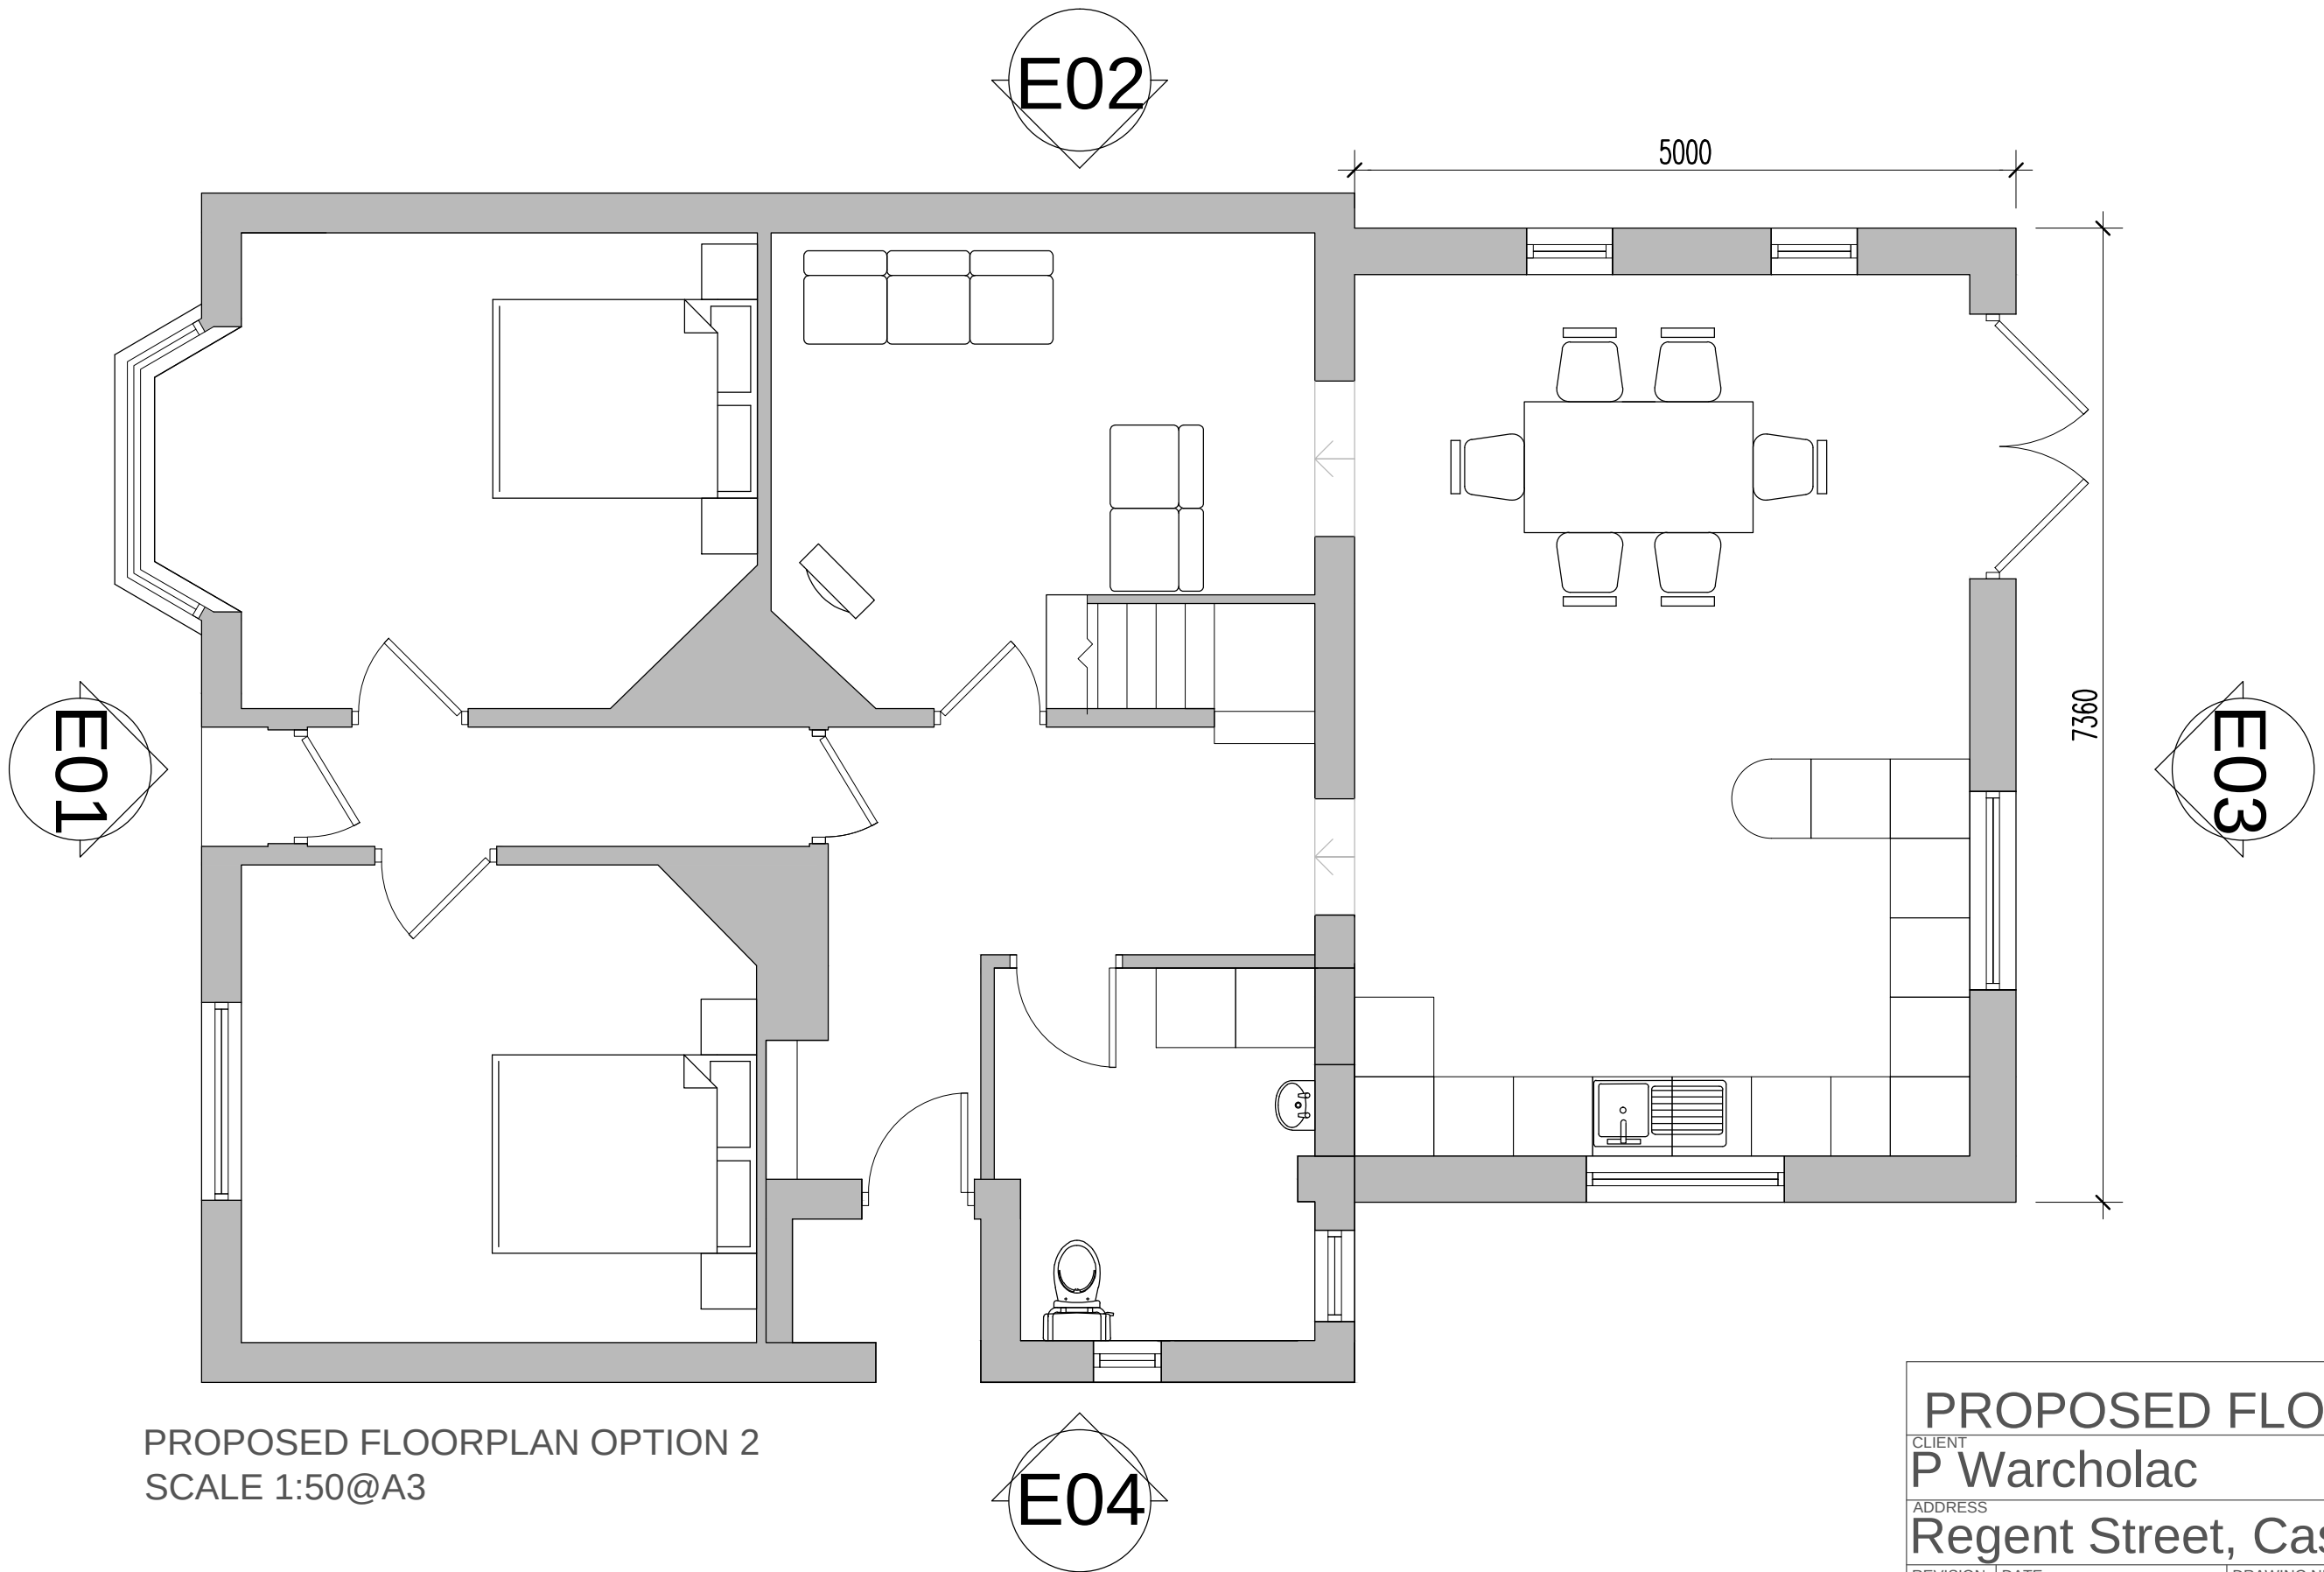

PROPOSED FLOORPLAN OPTION 2
SCALE 1:50@A3

PROPOSED FLOORPLAN 2		
CLIENT P Warcholac		
ADDRESS Regent Street, Castle Gresley		
REVISION A	DATE 24.02.15	DRAWING NUMBER PW/CG-PR02