


General Notes

1. DO NOT SCALE.
2. This drawing is to be read in conjunction with all other relevant drawings and details.
3. Should there be any conflict between the details indicated on this drawing and those indicated on other drawings the Engineer should be informed PRIOR to construction on site.
4. Until technical approval has been obtained from the relevant Authority, it should be understood that all drawings issued are Preliminary and NOT for construction. Should the contractor commence site work prior to such approval being given, it is entirely at his own risk.
5. All dimensions are in millimetres unless otherwise stated.
6. The BSP Hazard Identification and Risk Assessment (HIRA) report must be reviewed and endorsed by the contractor PRIOR to the commencement of any works on site.

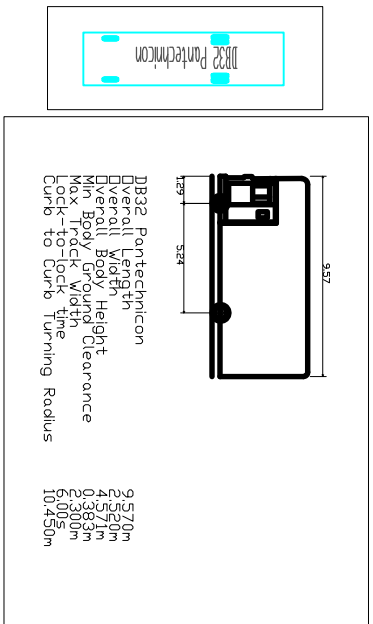

A	Revised to suit new site layout	16/07/2015	GHB	CD
Final Description		DATE	DATE	Drawn Appr
• CIVIL • STRUCTURAL • TRANSPORTATION • GEOTECHNICAL • ENVIRONMENTAL				



10 OAKS STREET
NANTWICH, CHESHIRE, SK11 5BQ
Tel : 01151 8402277 - Fax : 01151 8402228
e-mail : info@bsp-consulting.co.uk
Also offices in Derby, Leicester and Sheffield



FOR INFORMATION

Client:

SI Modwen

Project Title:

Proposed Development At Hilton
Derbyshire

Drawing Title:

Proposed Auto Tracking Layout
Pantechicon

Drawn By: GHB Checked: CD Scale: 1:500

Project: CD Approved: Date: 25-06-2015

Drawing Number: 15223 SK006 Revision: A

