




South Derbyshire District Council
16 SEP 2015
Community & Planning Services

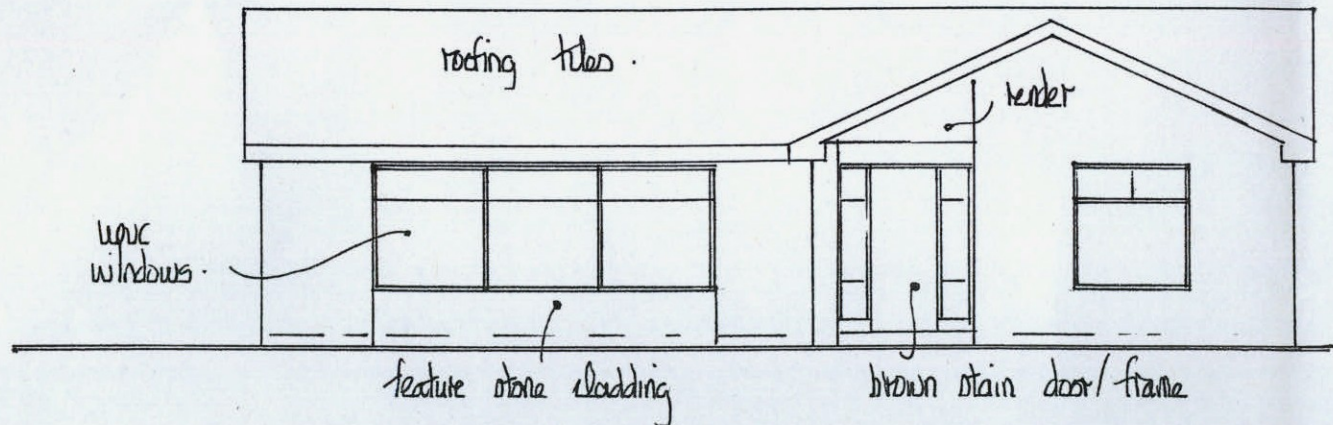


FRONT

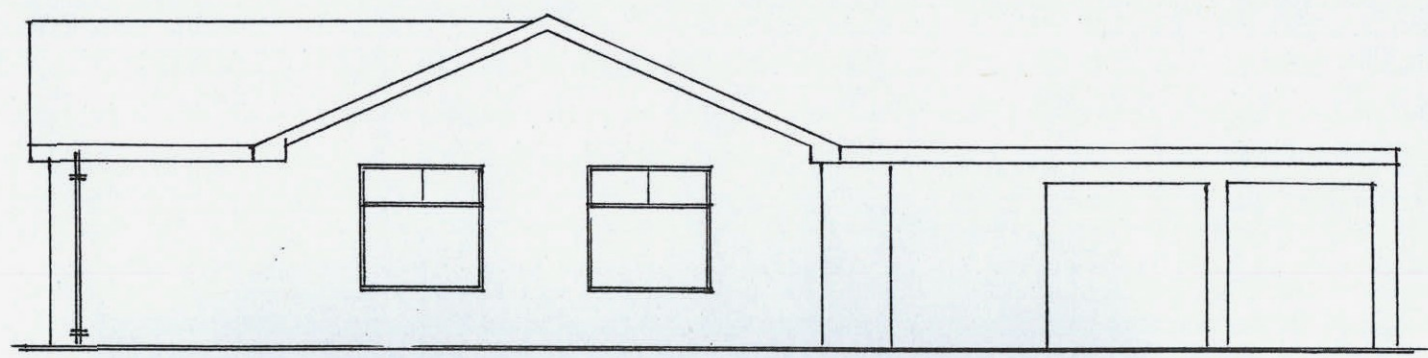

SIDE

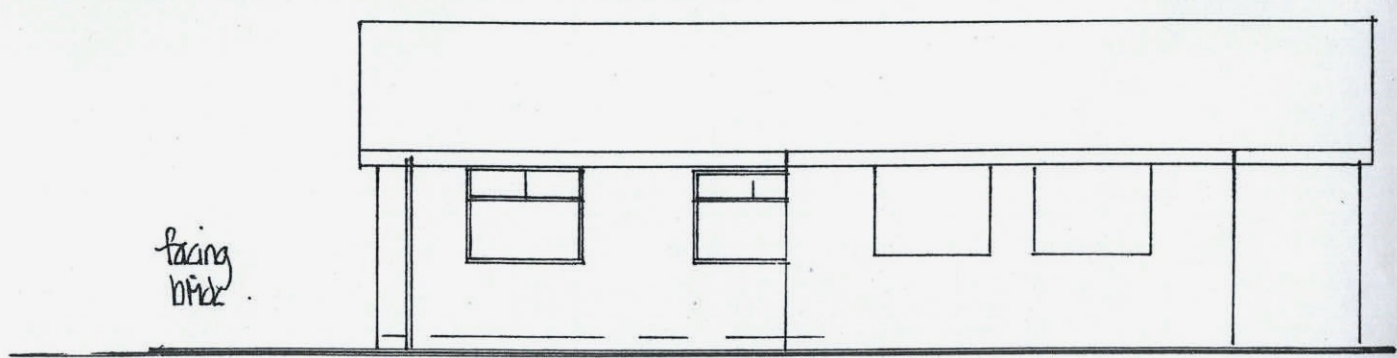

REAR

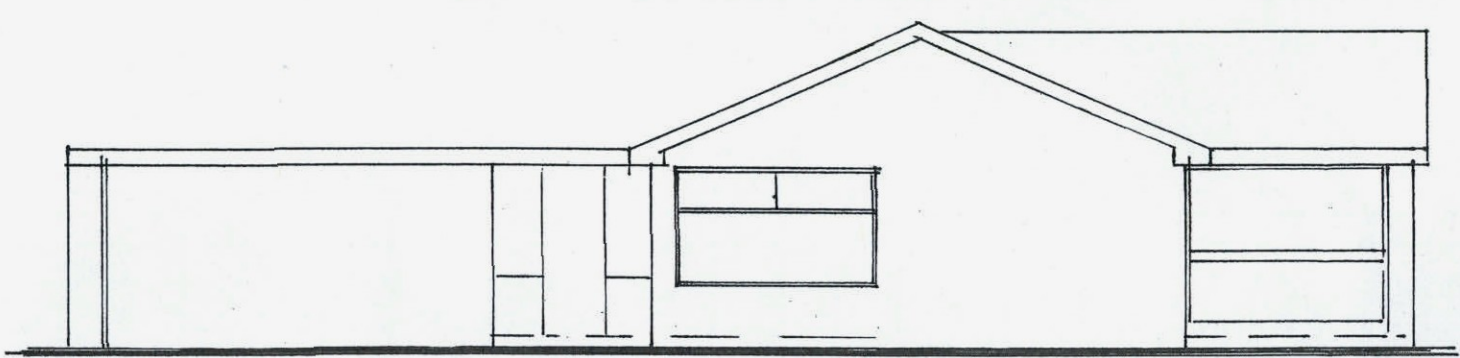

SIDE

EXISTING - MEADOW COVERT, CHURCH BROUGHTON.