


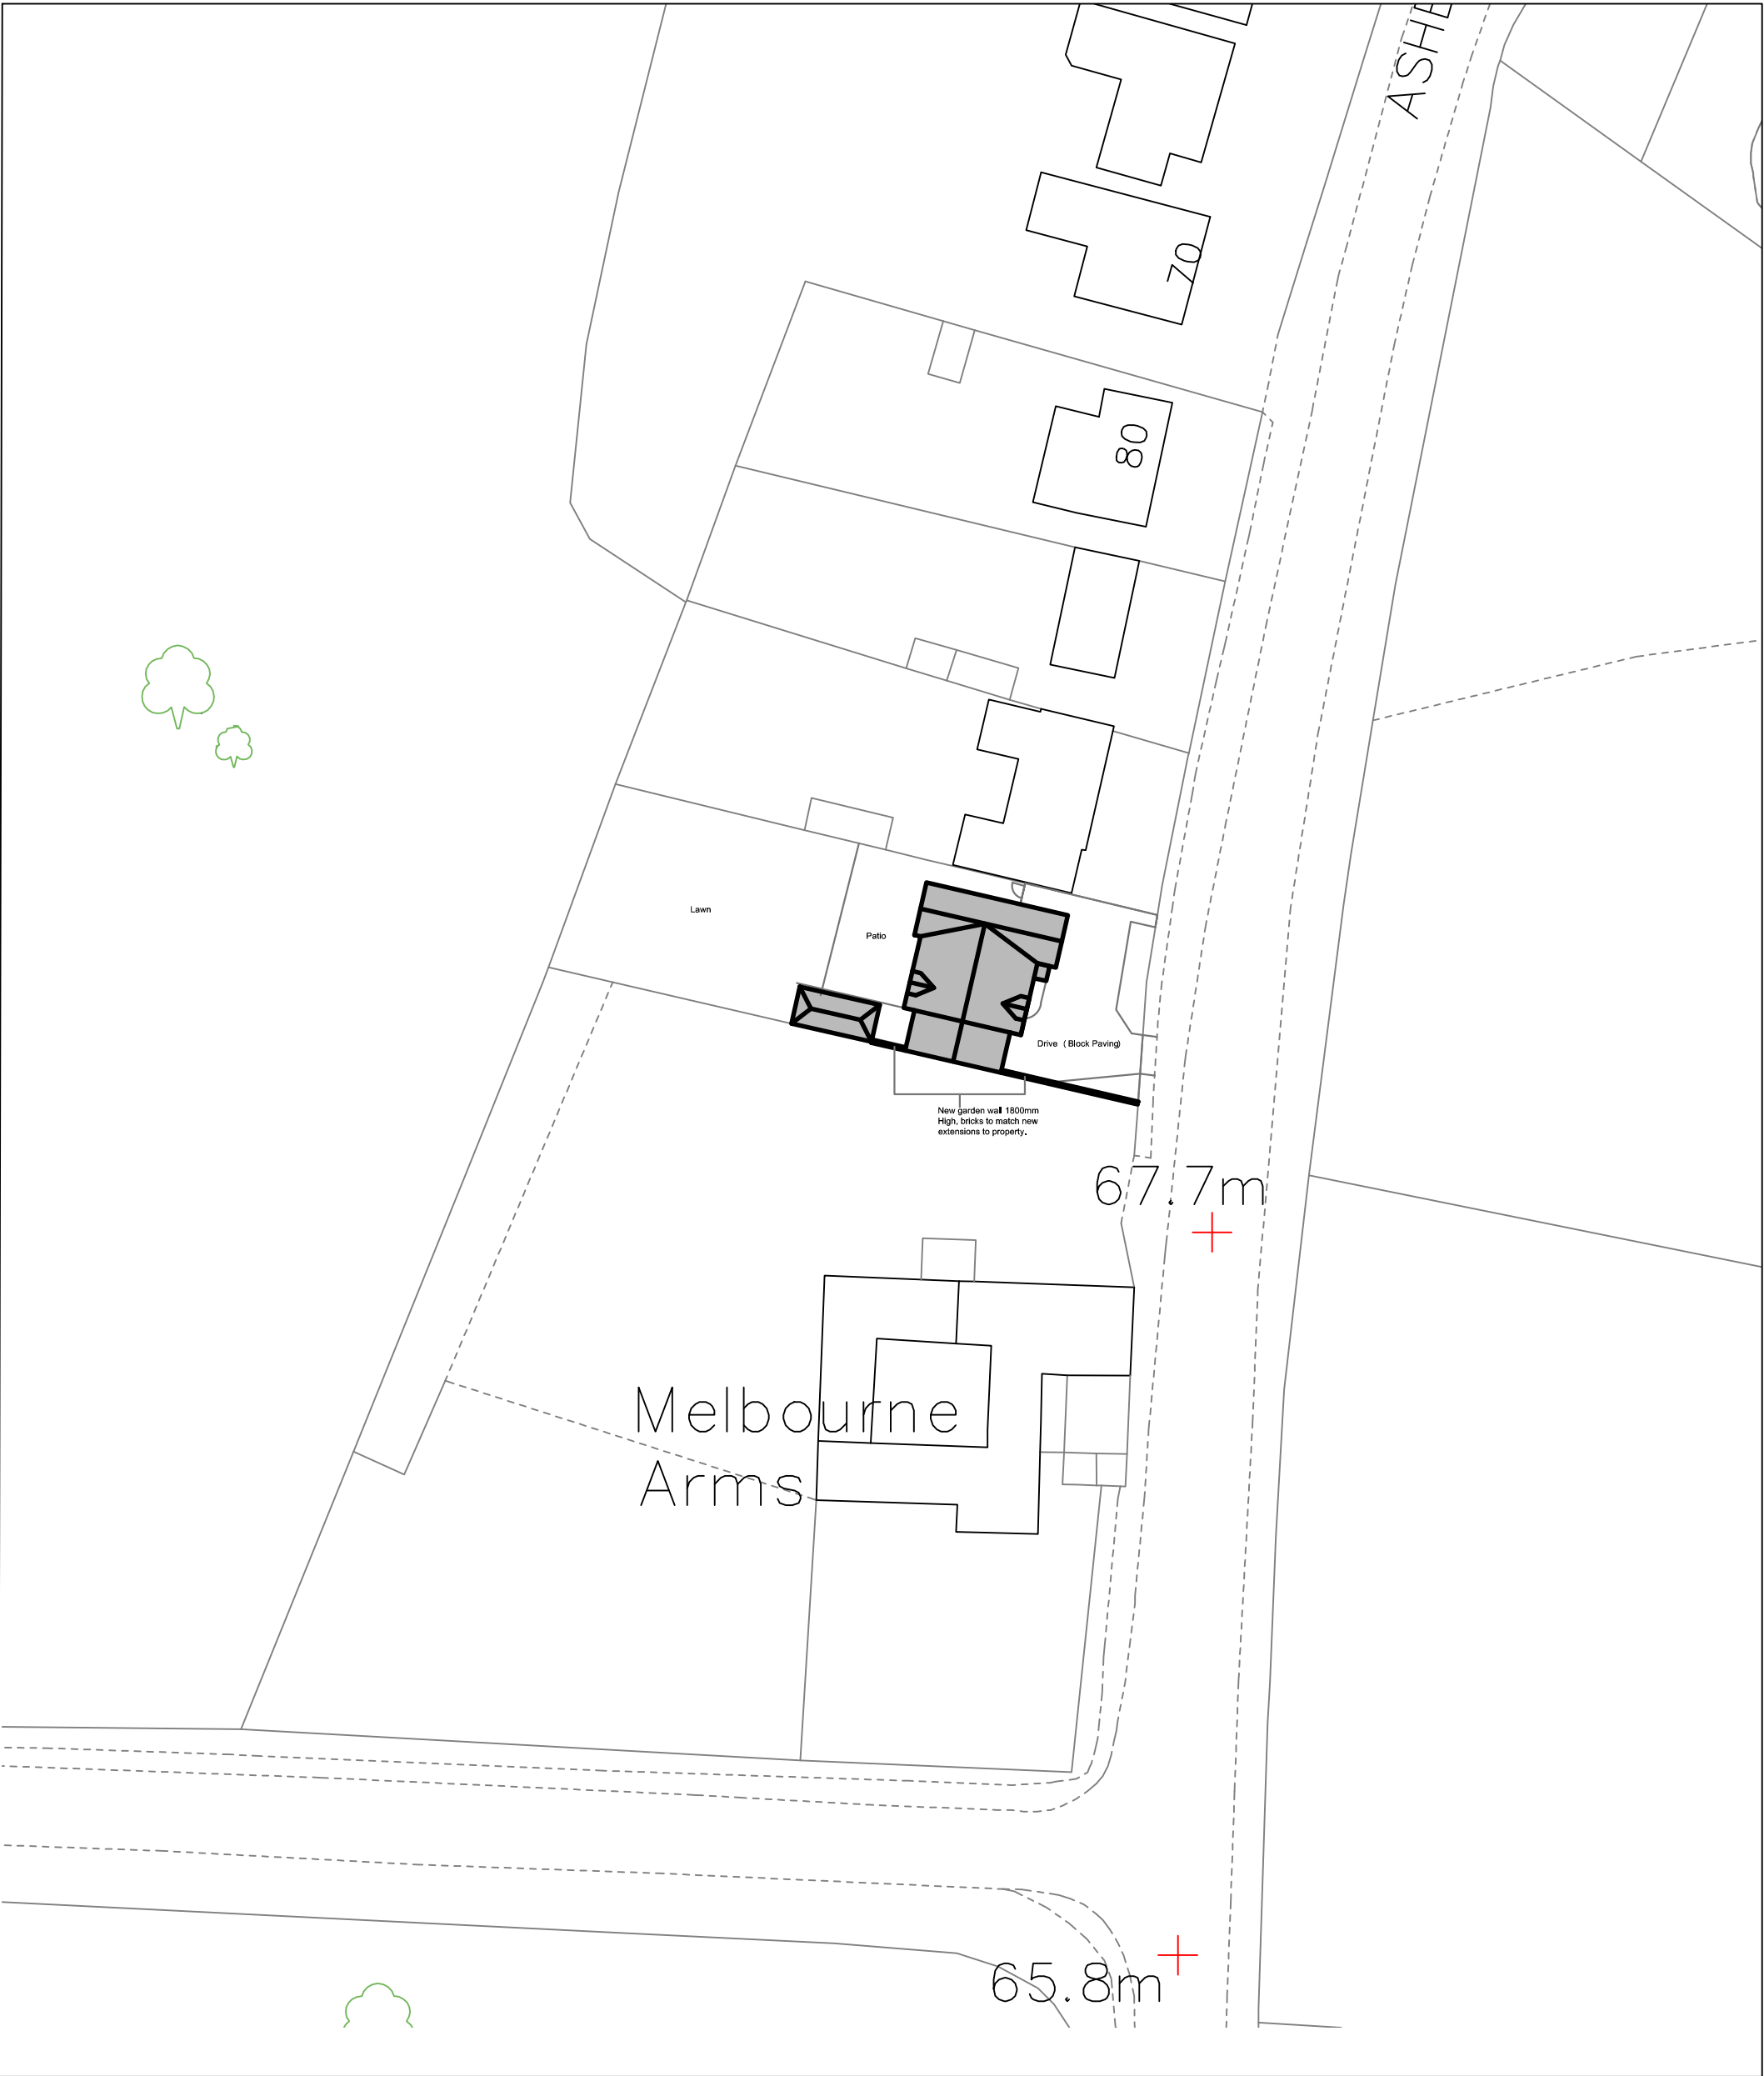

Address: 86 Ashby Road, Melbourne, Derby DE73 8ES Description: Proposed Block Plan Scale: 1:500 @ A3 Drawing: 86-A-001	Drawn By: Phil Tuckwell Date: 17 October 2015
	Rev: