



South Derbyshire District Council
02 FEB 2016
Community & Planning Services

South Derbyshire
District Council
1 - FEB 2016
PLANNING

VALID UNTIL
01 FEB 2016

92016/0116

Wall to West and South of buildings to be raised by 90cm
New walling to be built from local natural stone with
construction to match existing.
Existing coping stones to be removed and replaced on
raised wall.
Adjacent hedge (marked in green) to be pruned for access
during building.

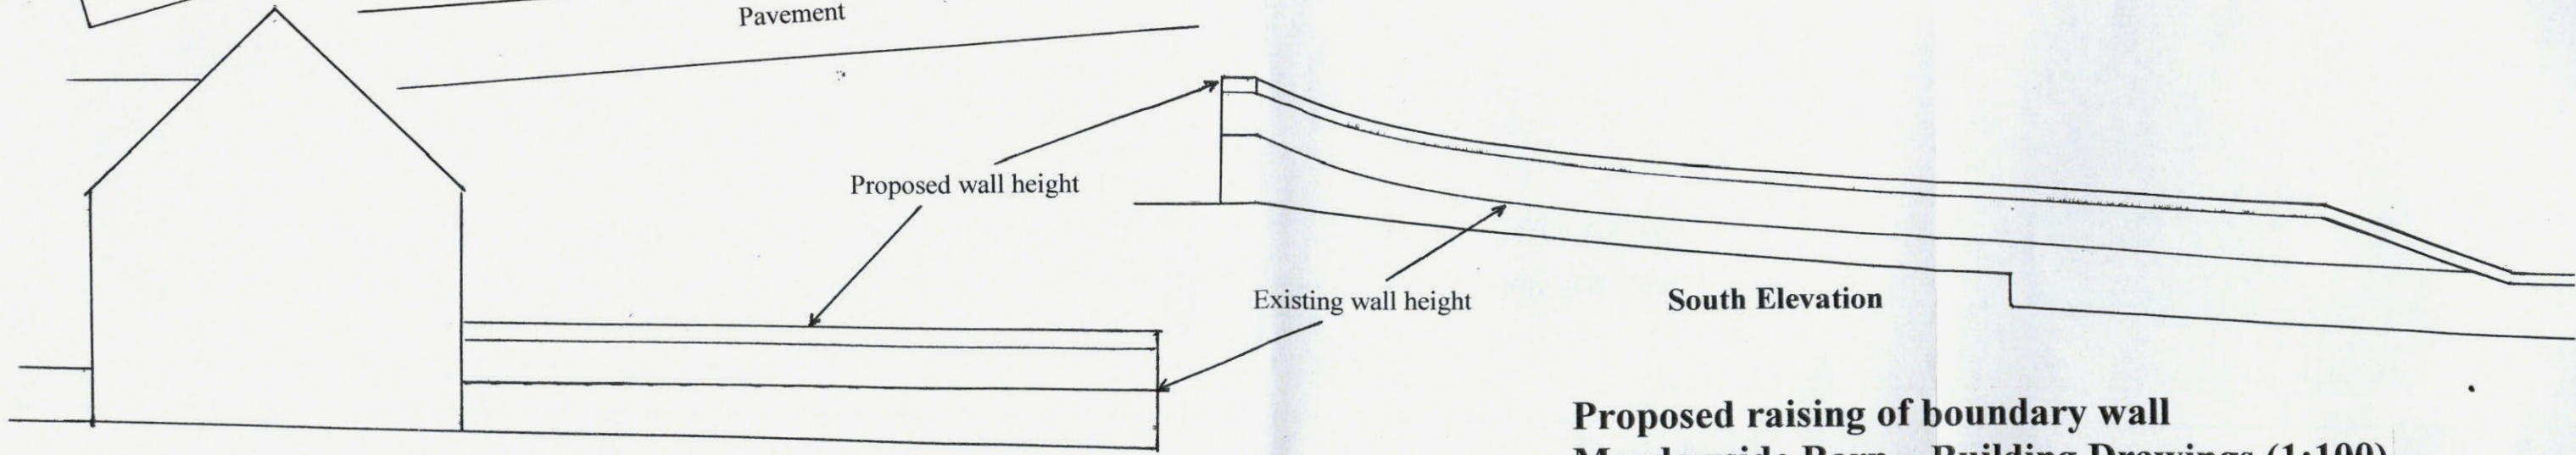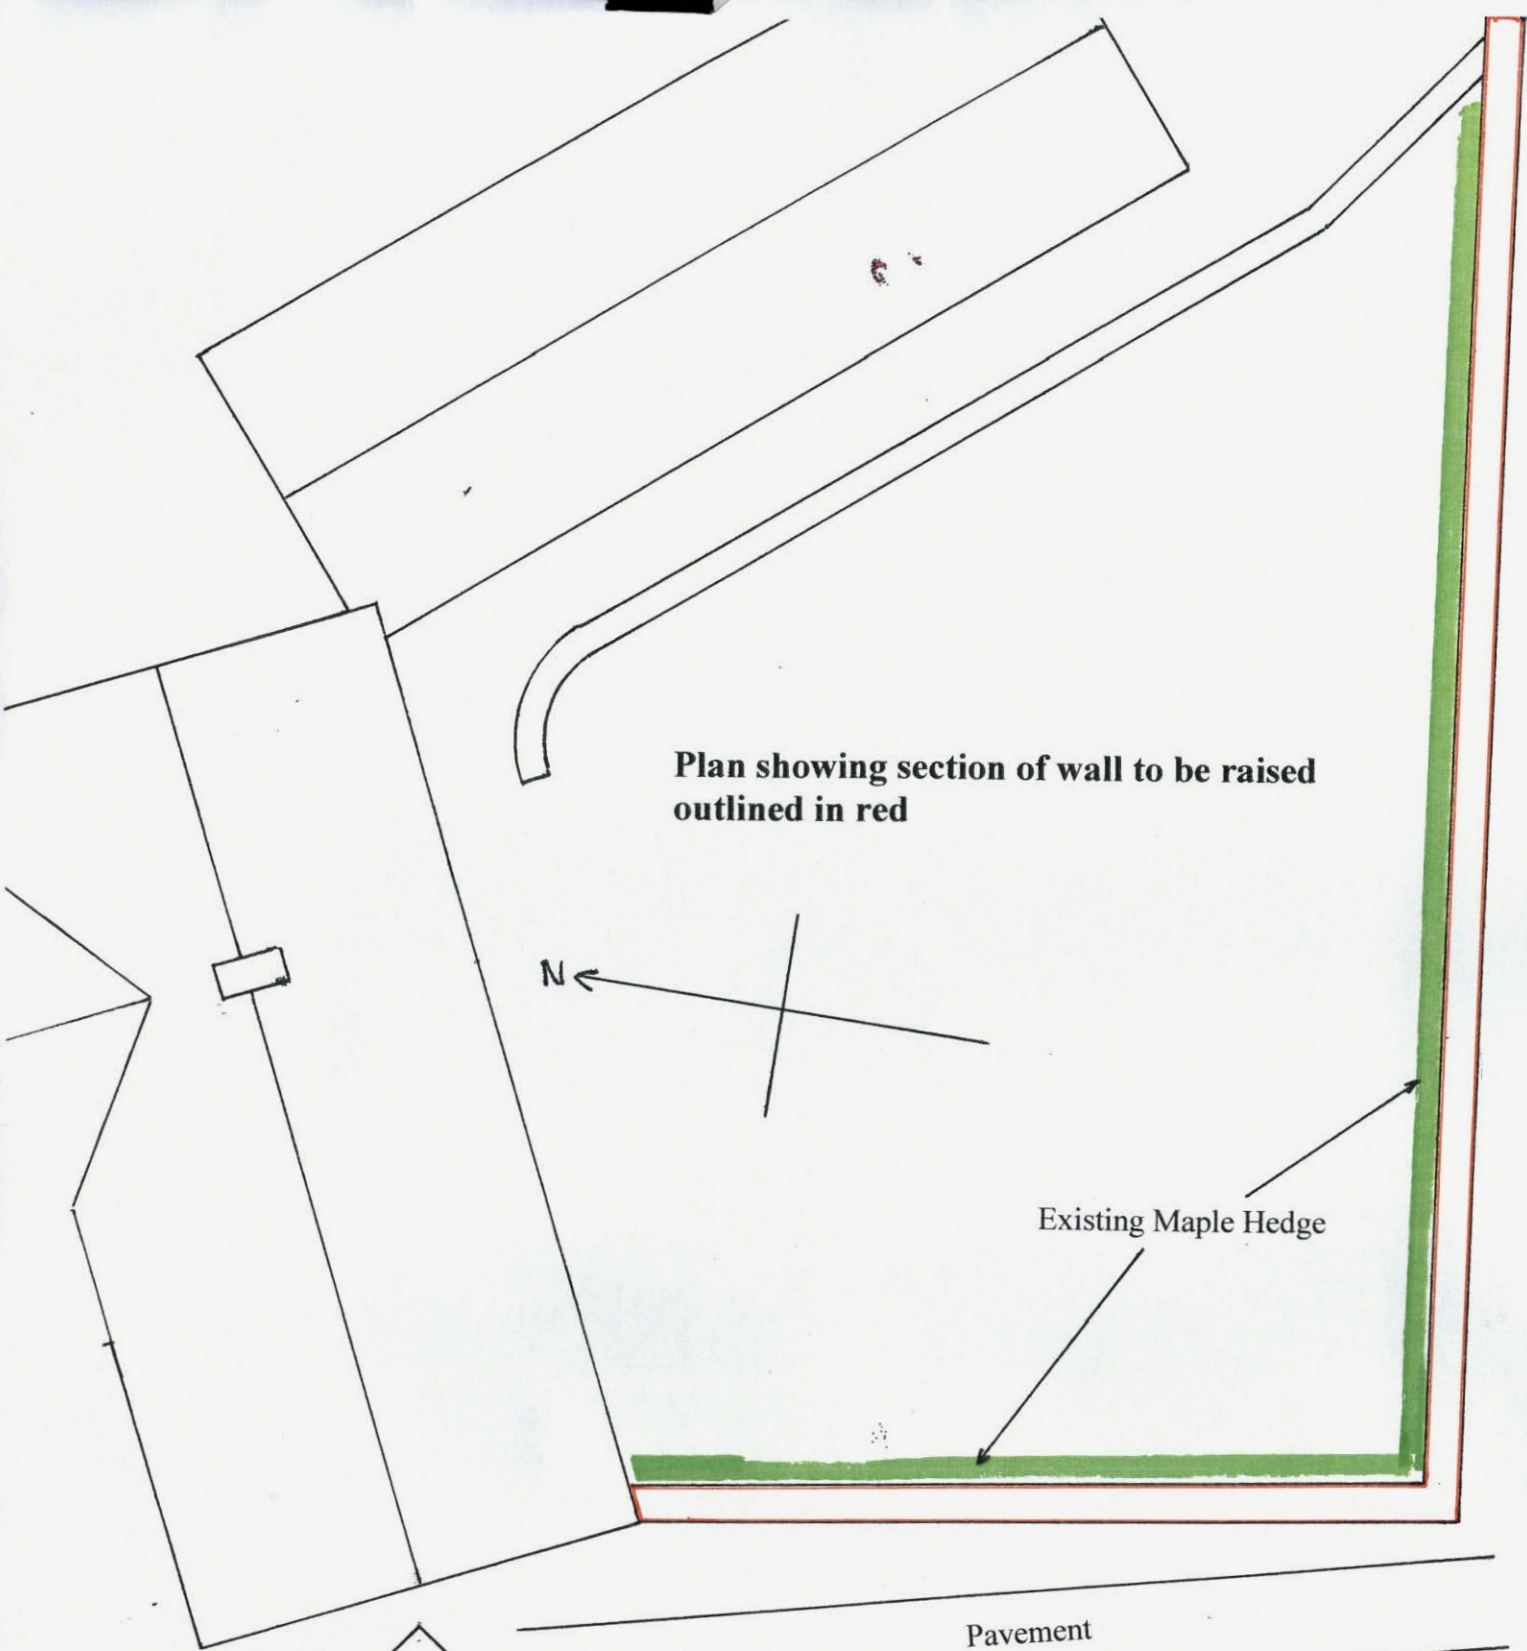

Proposed raising of boundary wall
Meadowside Barn – Building Drawings (1:100)

VALID DATE

01 FEB 2016