


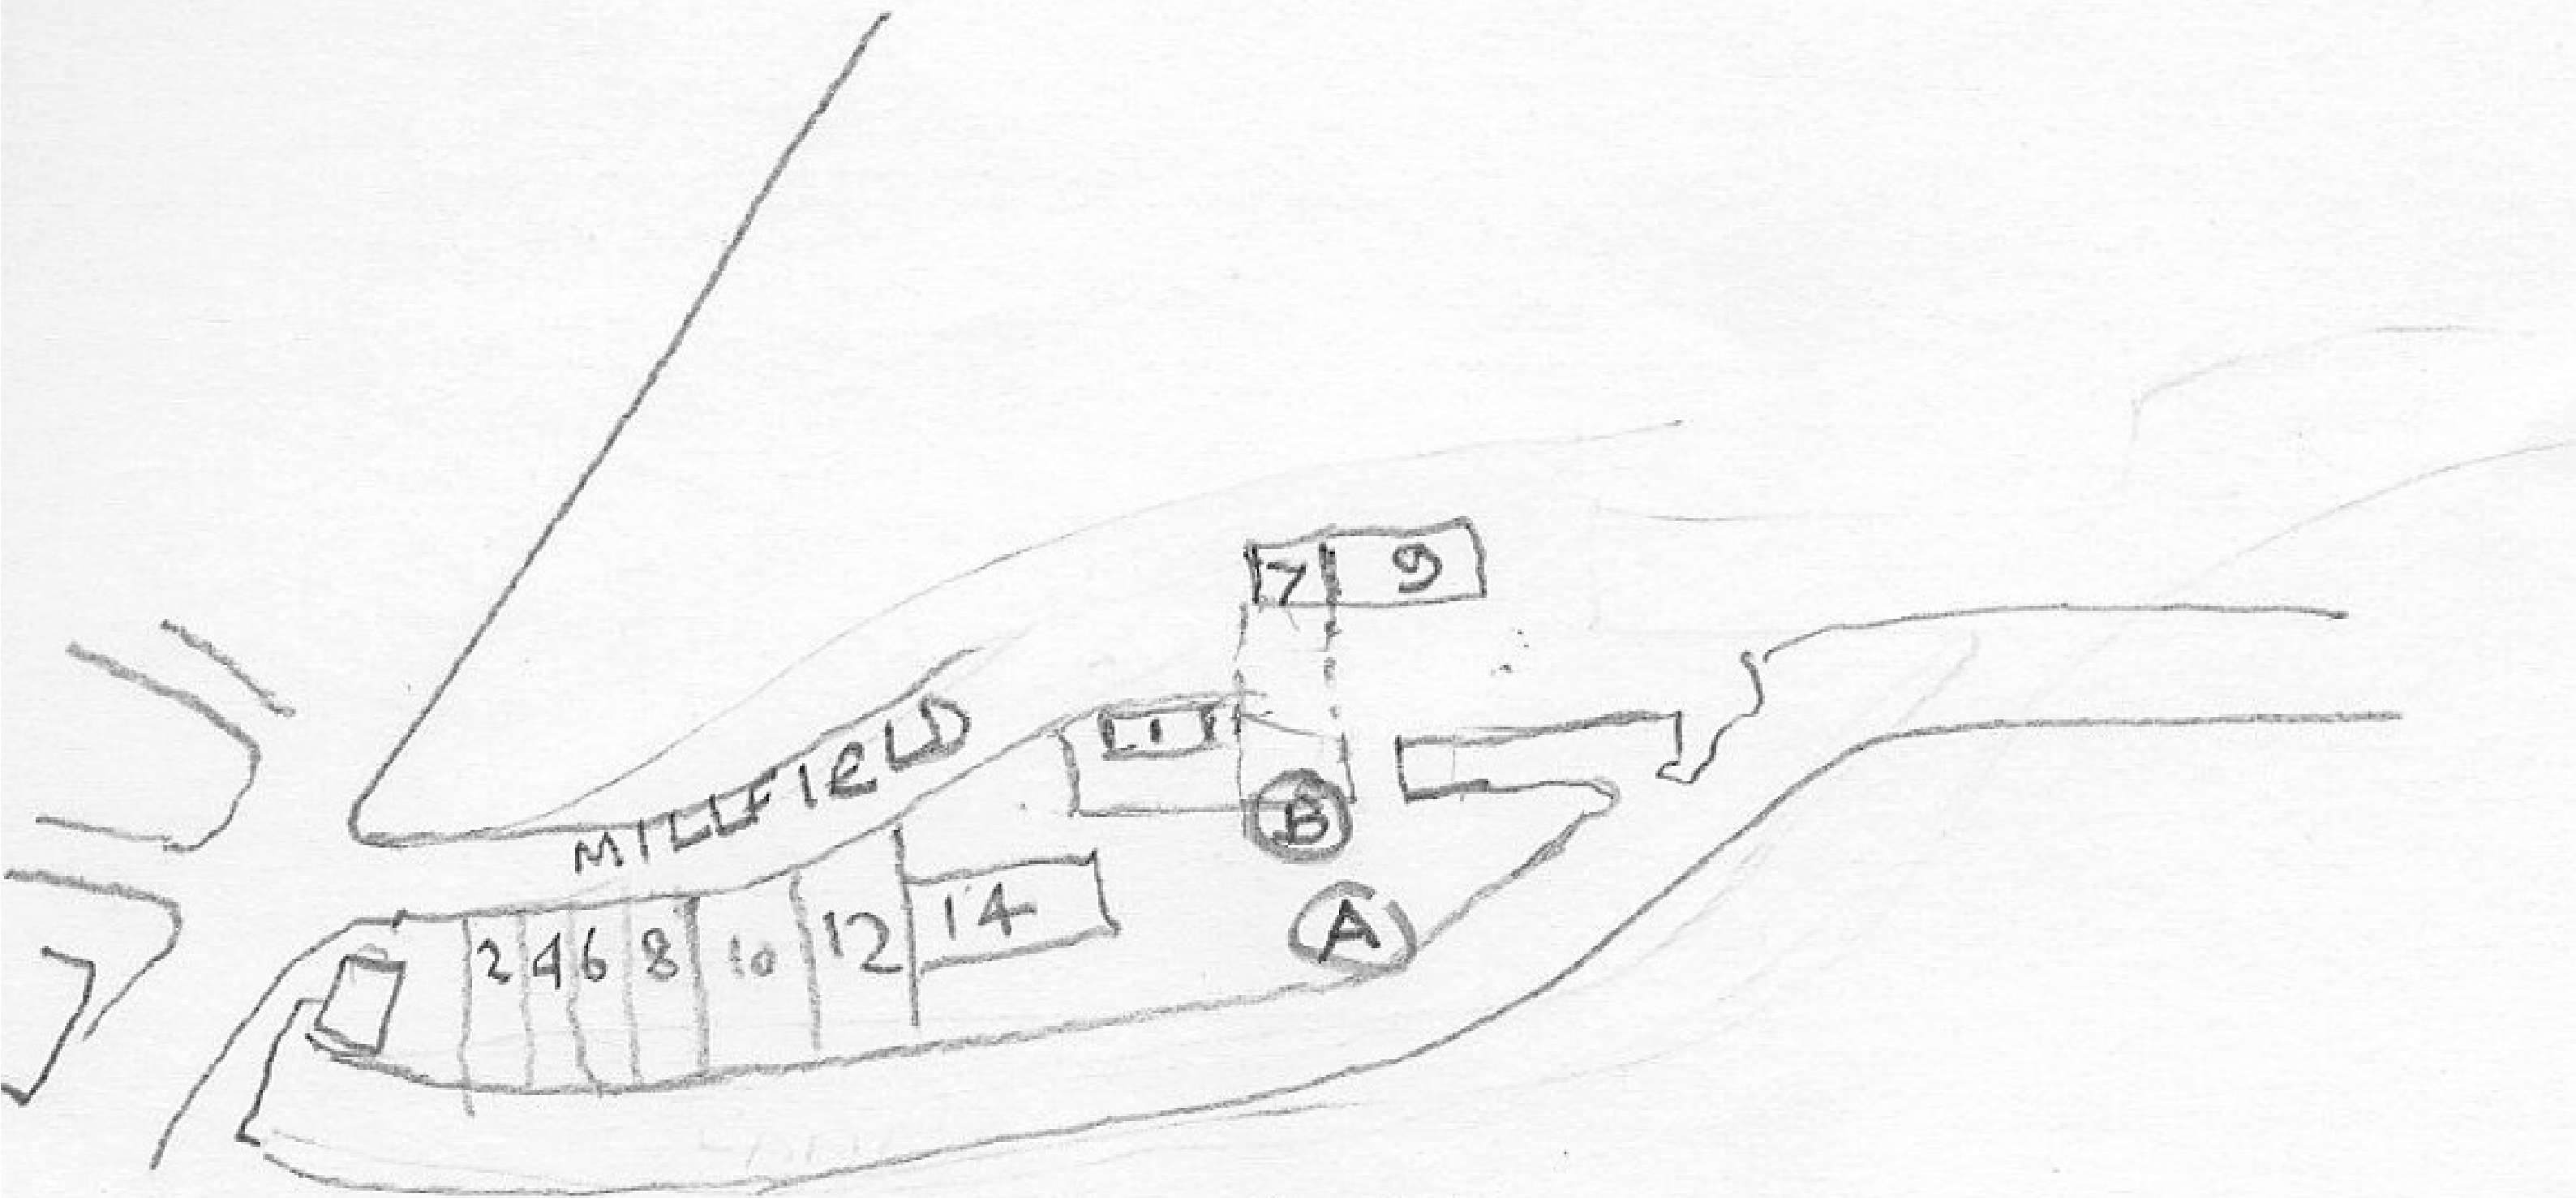

TREE A - WEEPING WILLOW
 - PROPOSE CUT ROUGH LEANING OVER CAN
 TREE B - PLUM - LEANING TO SOUTH EAST. SEE P
 PROPOSE PELL