



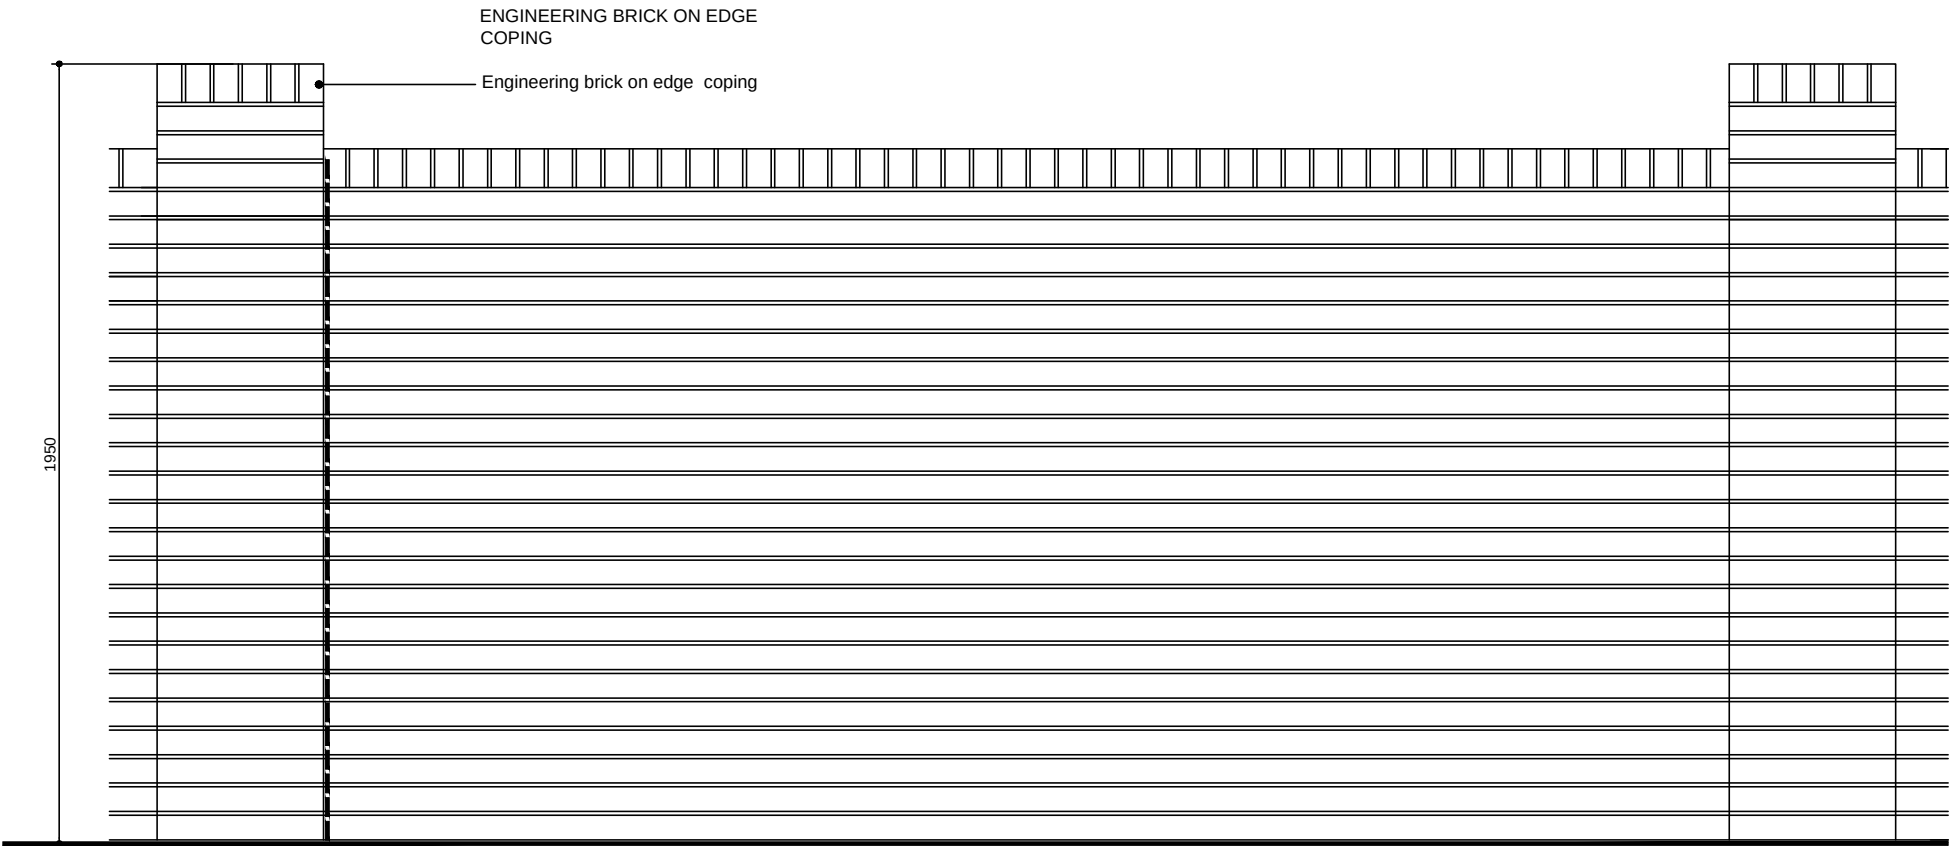


ELEVATIONAL DETAIL


MOVEMENT JOINT POSITIONS TO BE
CONFIRMED BY ENGINEER

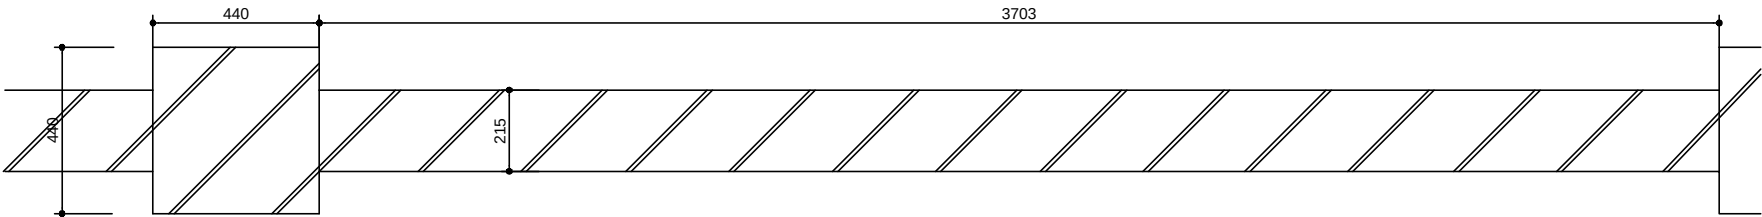

TYPICAL WALL PLAN

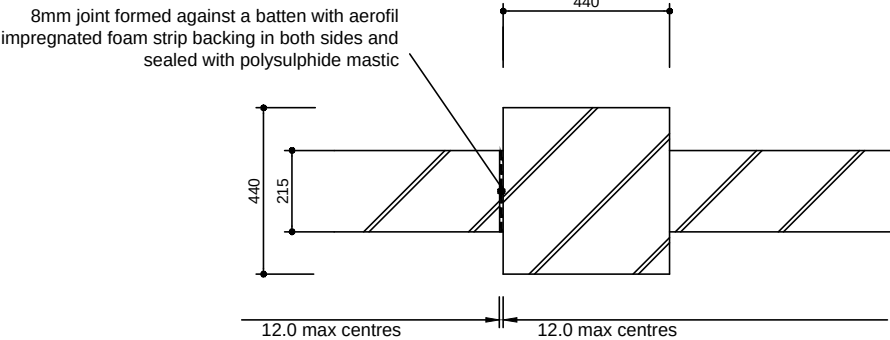

EXPANSION JOINT DETAIL

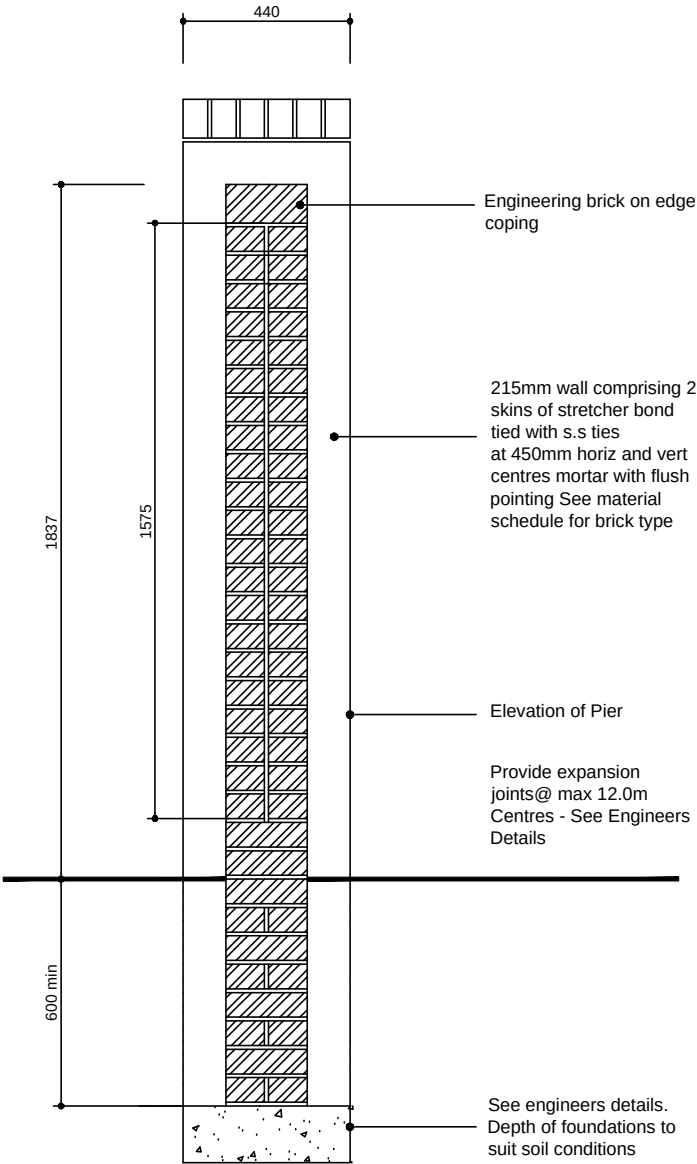

TYPICAL SECTION

SD10.EX.02



strata homes limited quay point lakeside doncaster DN4 5PL
T 01302 308508 F 01302 308501 www.homesbystrata.co.uk

scale: 1:20 | drawn by: MRB | date: DEC 2014

Project: STANDARD DETAIL

Drawing: 1.8m HIGH WALL
WITH NO TILE CREASE

Drawing Number:SD10.EX.02	Revision
	-