




PROPOSED FRONT

PROPOSED SIDE

PROPOSED REAR

PROPOSED SIDE

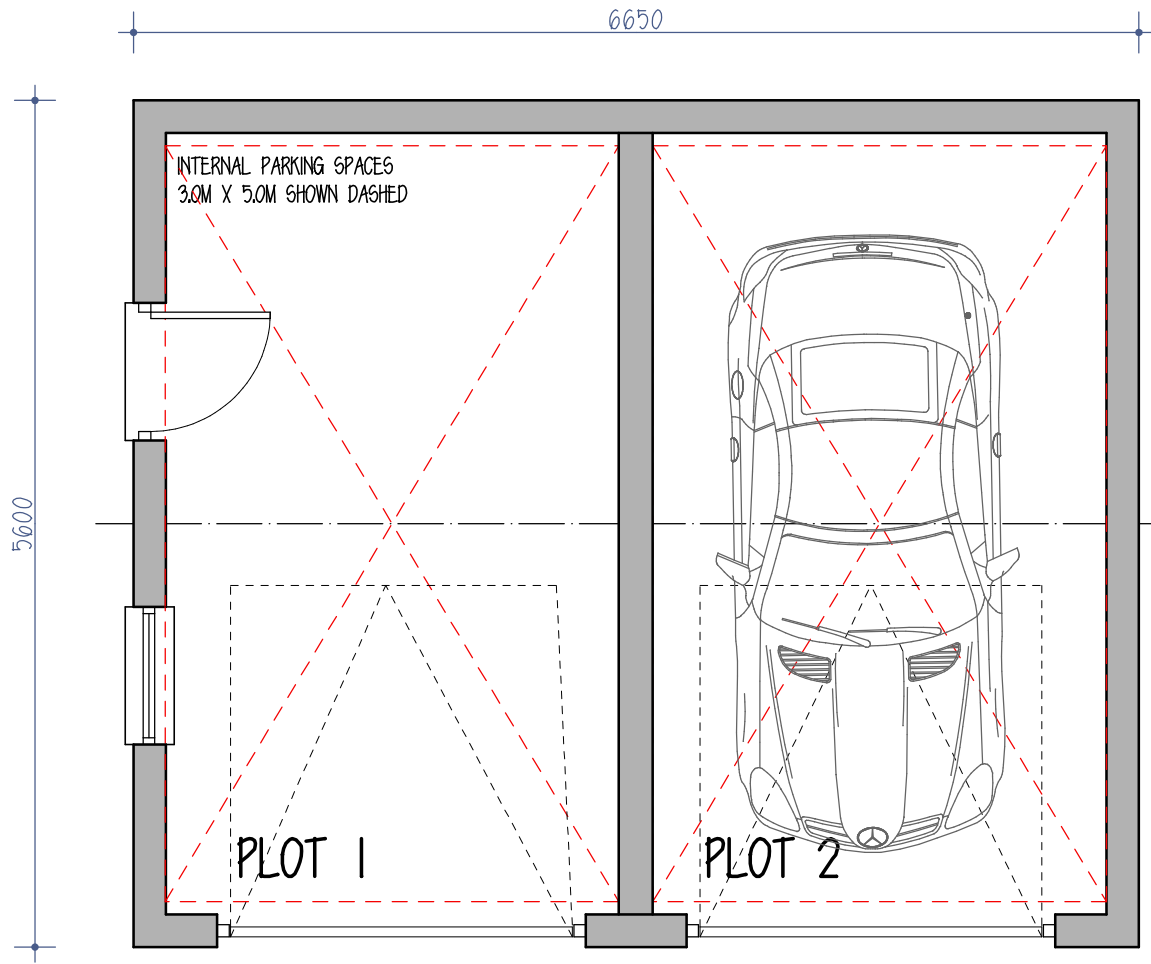

PROPOSED GARAGE PLAN




PROPOSED FRONT


PROPOSED SIDE

PROPOSED REAR


PROPOSED SIDE

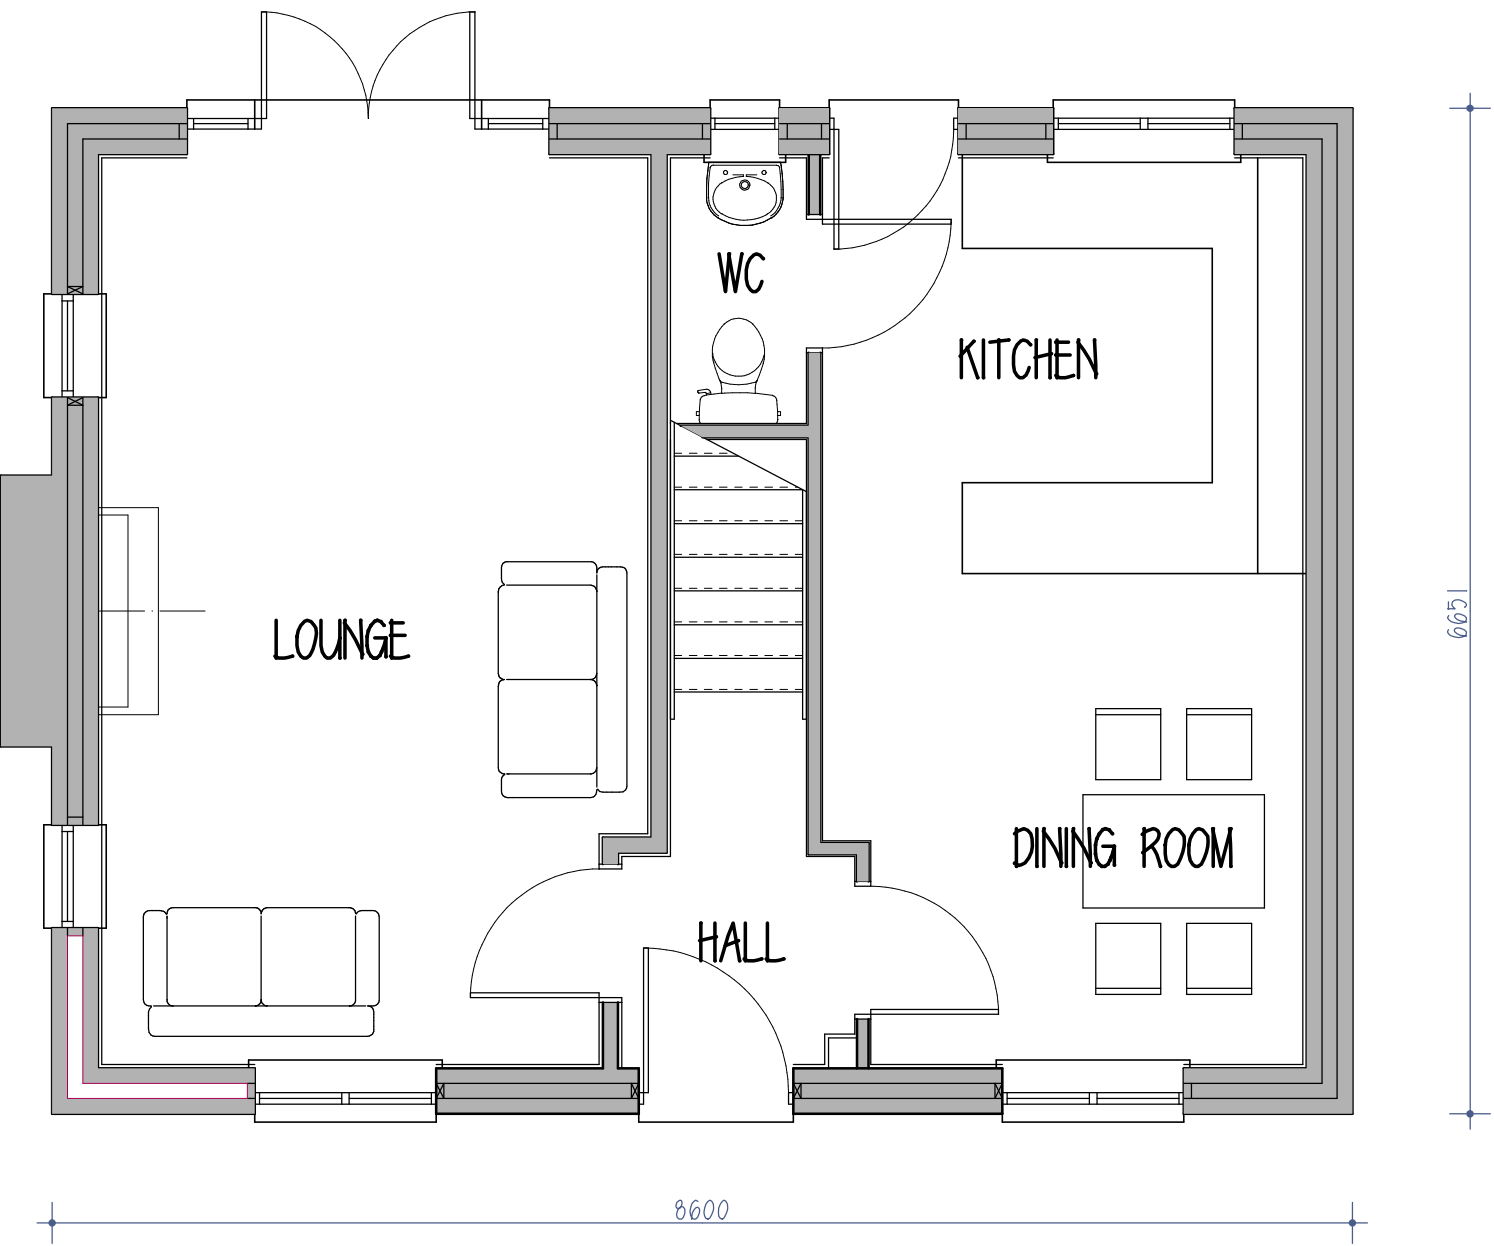




PROPOSED GROUND FLOOR

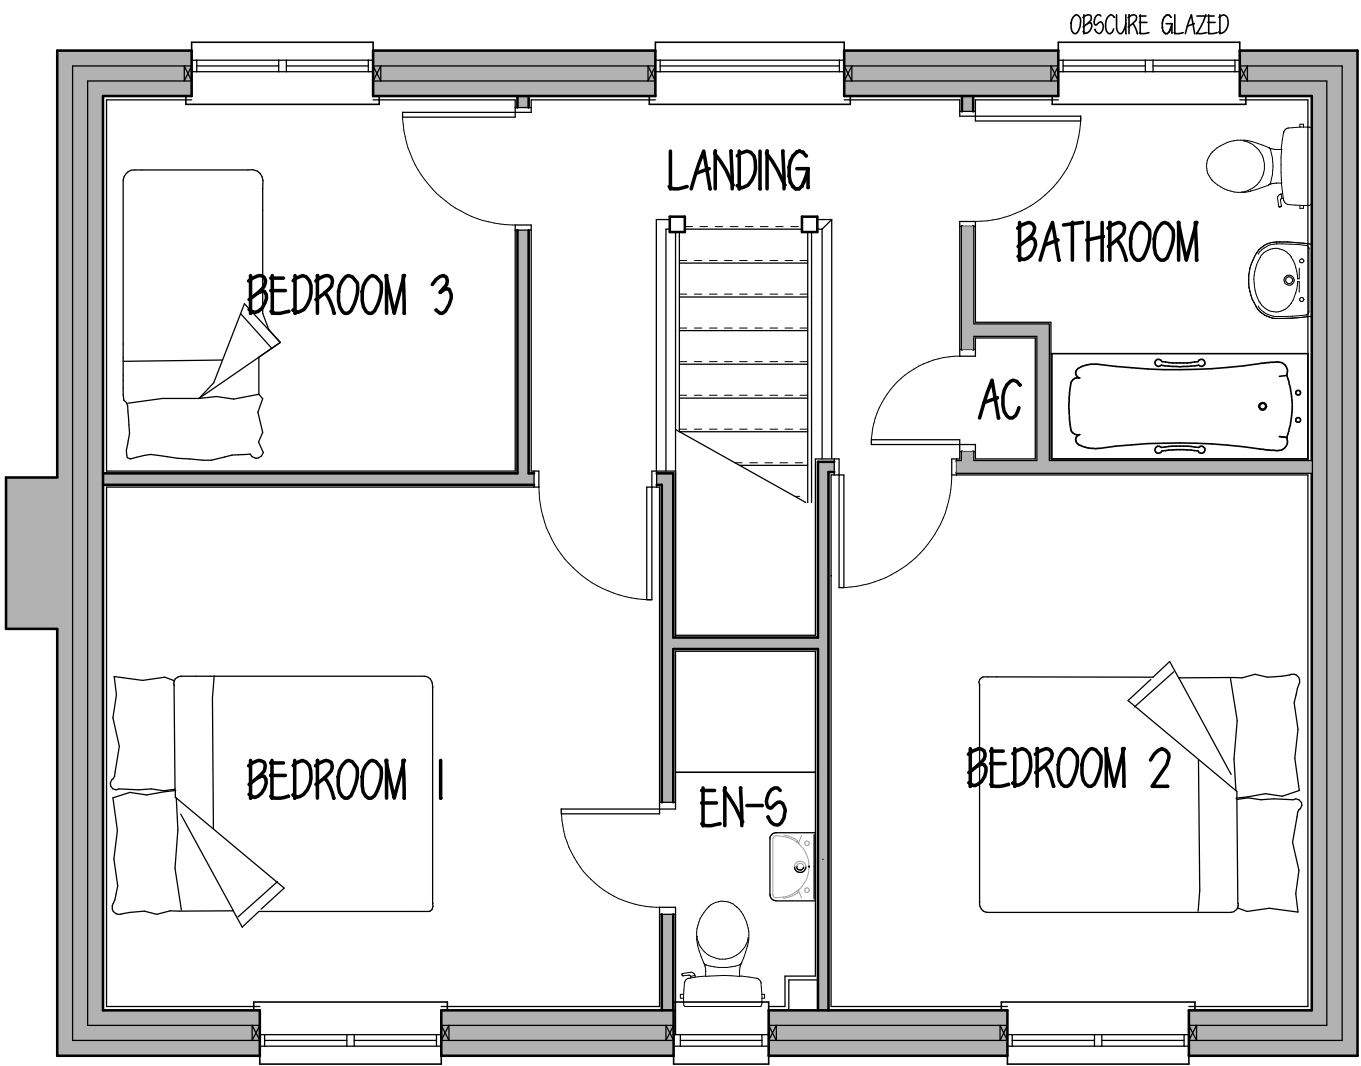

PROPOSED FIRST FLOOR

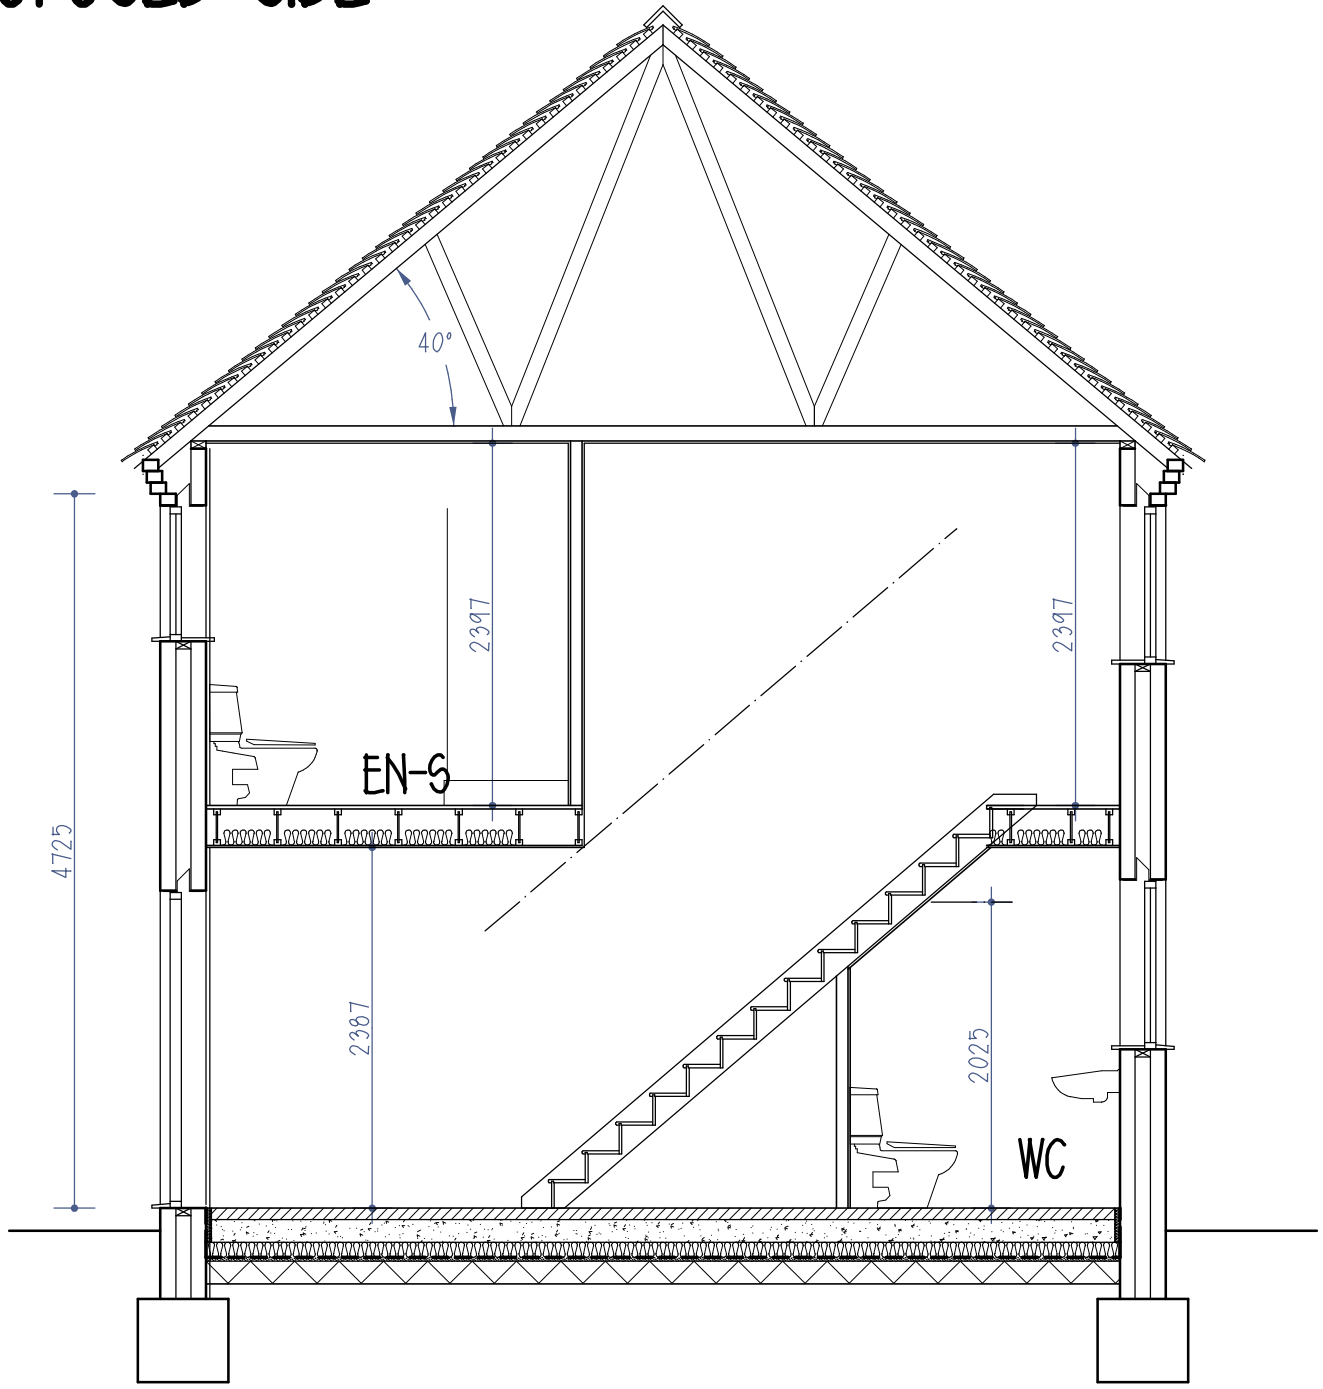

SECTION

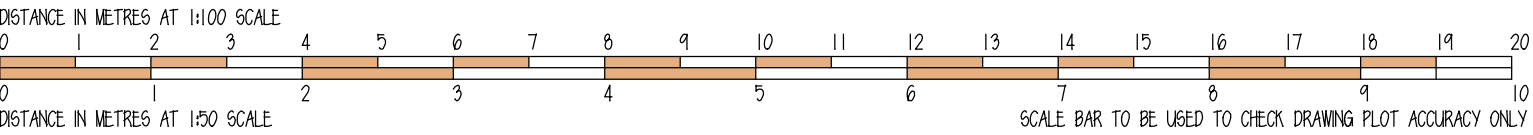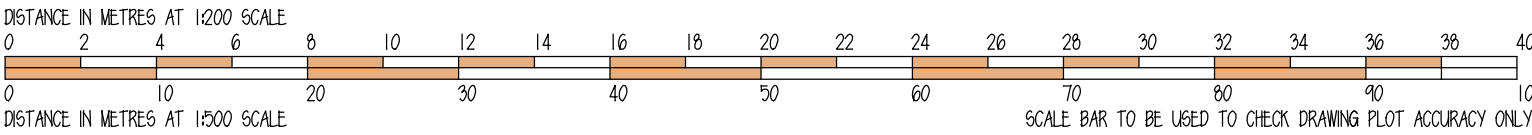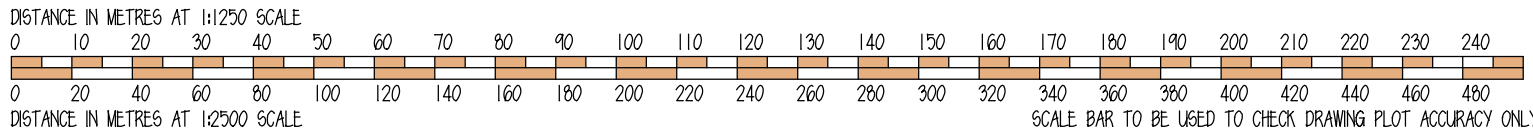

Rev A 24/08/2015 - Minor Alterations Prior To Submission

S designstudio
architectural services
g

202 woodville road hartshorne swadlincote derbyshire de11 7ex
tel - 01283 226771 e-mail - mail@sgdesignstudio.co.uk

drawing
Proposed Detached Dwelling

project
Land To West Of
8 Woodview Road
Newhall
client
Premier Properties Limited

date 19/08/2015 revision B 01/12/15
scale 1:50 1:100 1:500 & 1:1250 at a1 size
drawing sheet size - a1 sized - 841 x 594
drawing number 215-48.03 B

project 01/12/2015 name 215-48.03B rev B 01/12/15