



PLEASE INFORM THE ARCHITECT IF YOU HAVE DIFFICULTIES
READING ANY NOTES OR DIMENSIONS ON THIS DRAWING.

Work only from figured dimensions.
Read this drawing with all other architect's and consultants' drawings
and specifications and report any errors or omissions to the architect.
Copyright for this drawing and its content belongs to MMA Design Ltd.

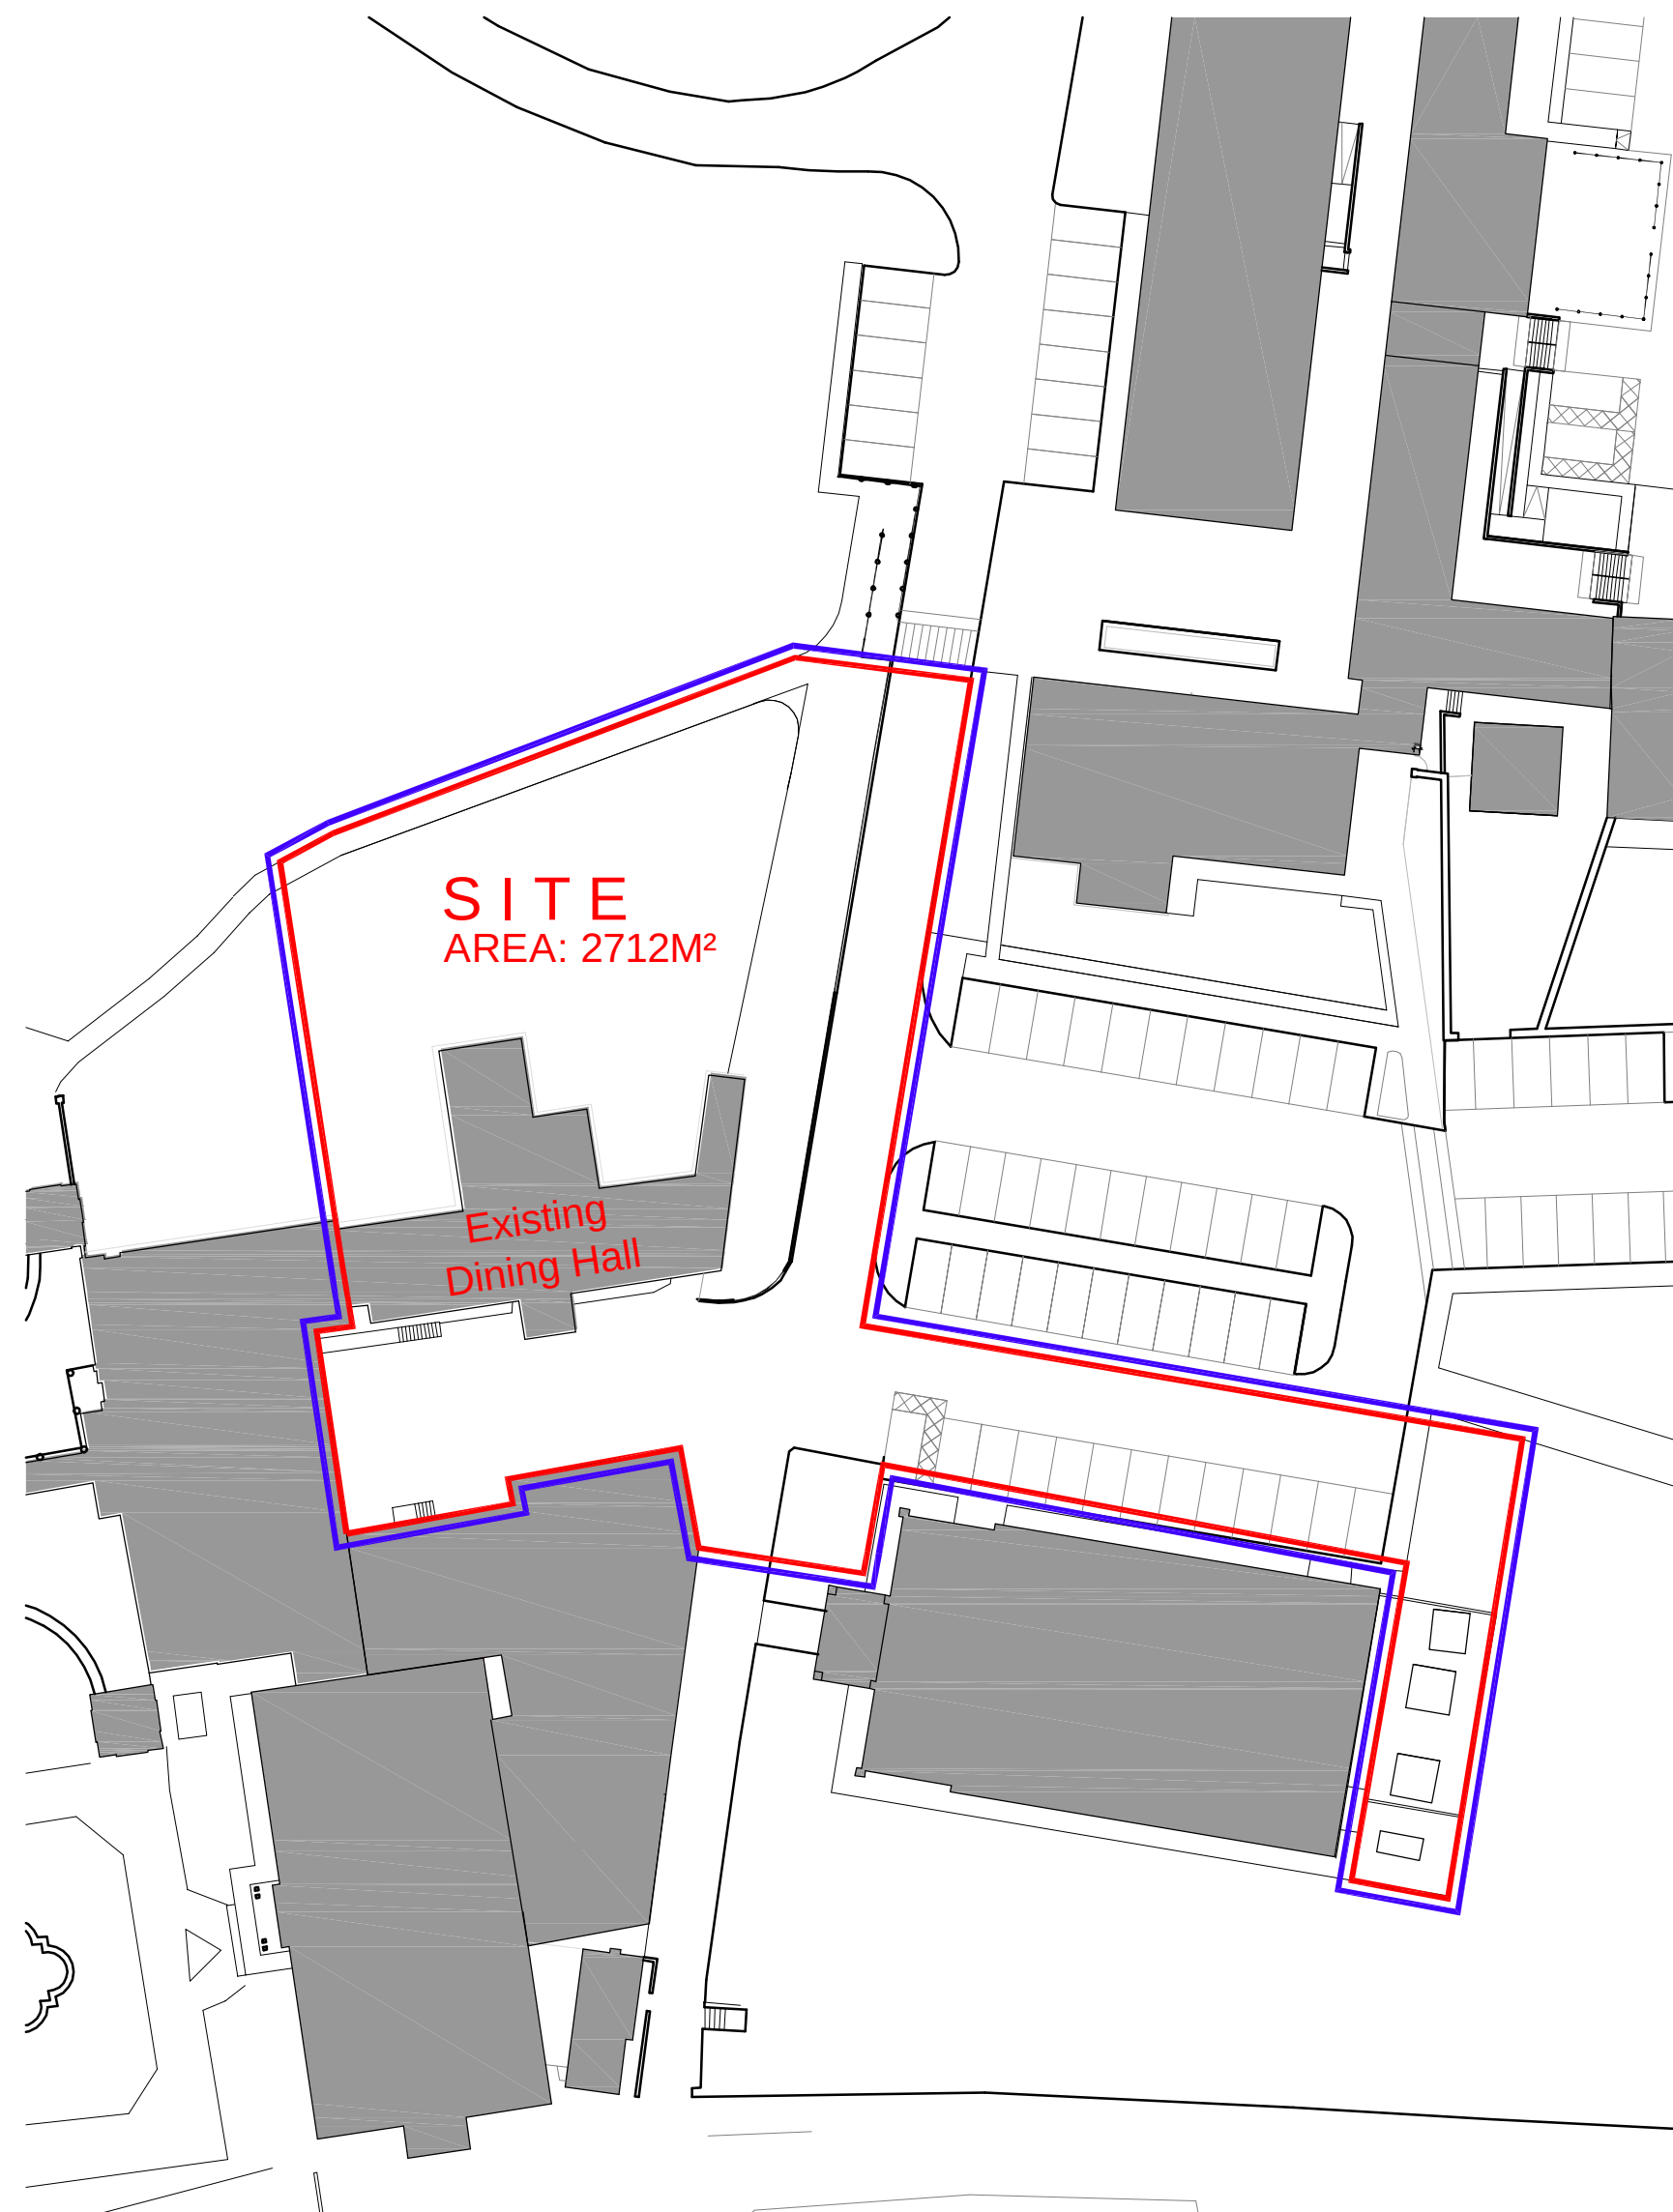

BLOCK PLAN AS EXISTING

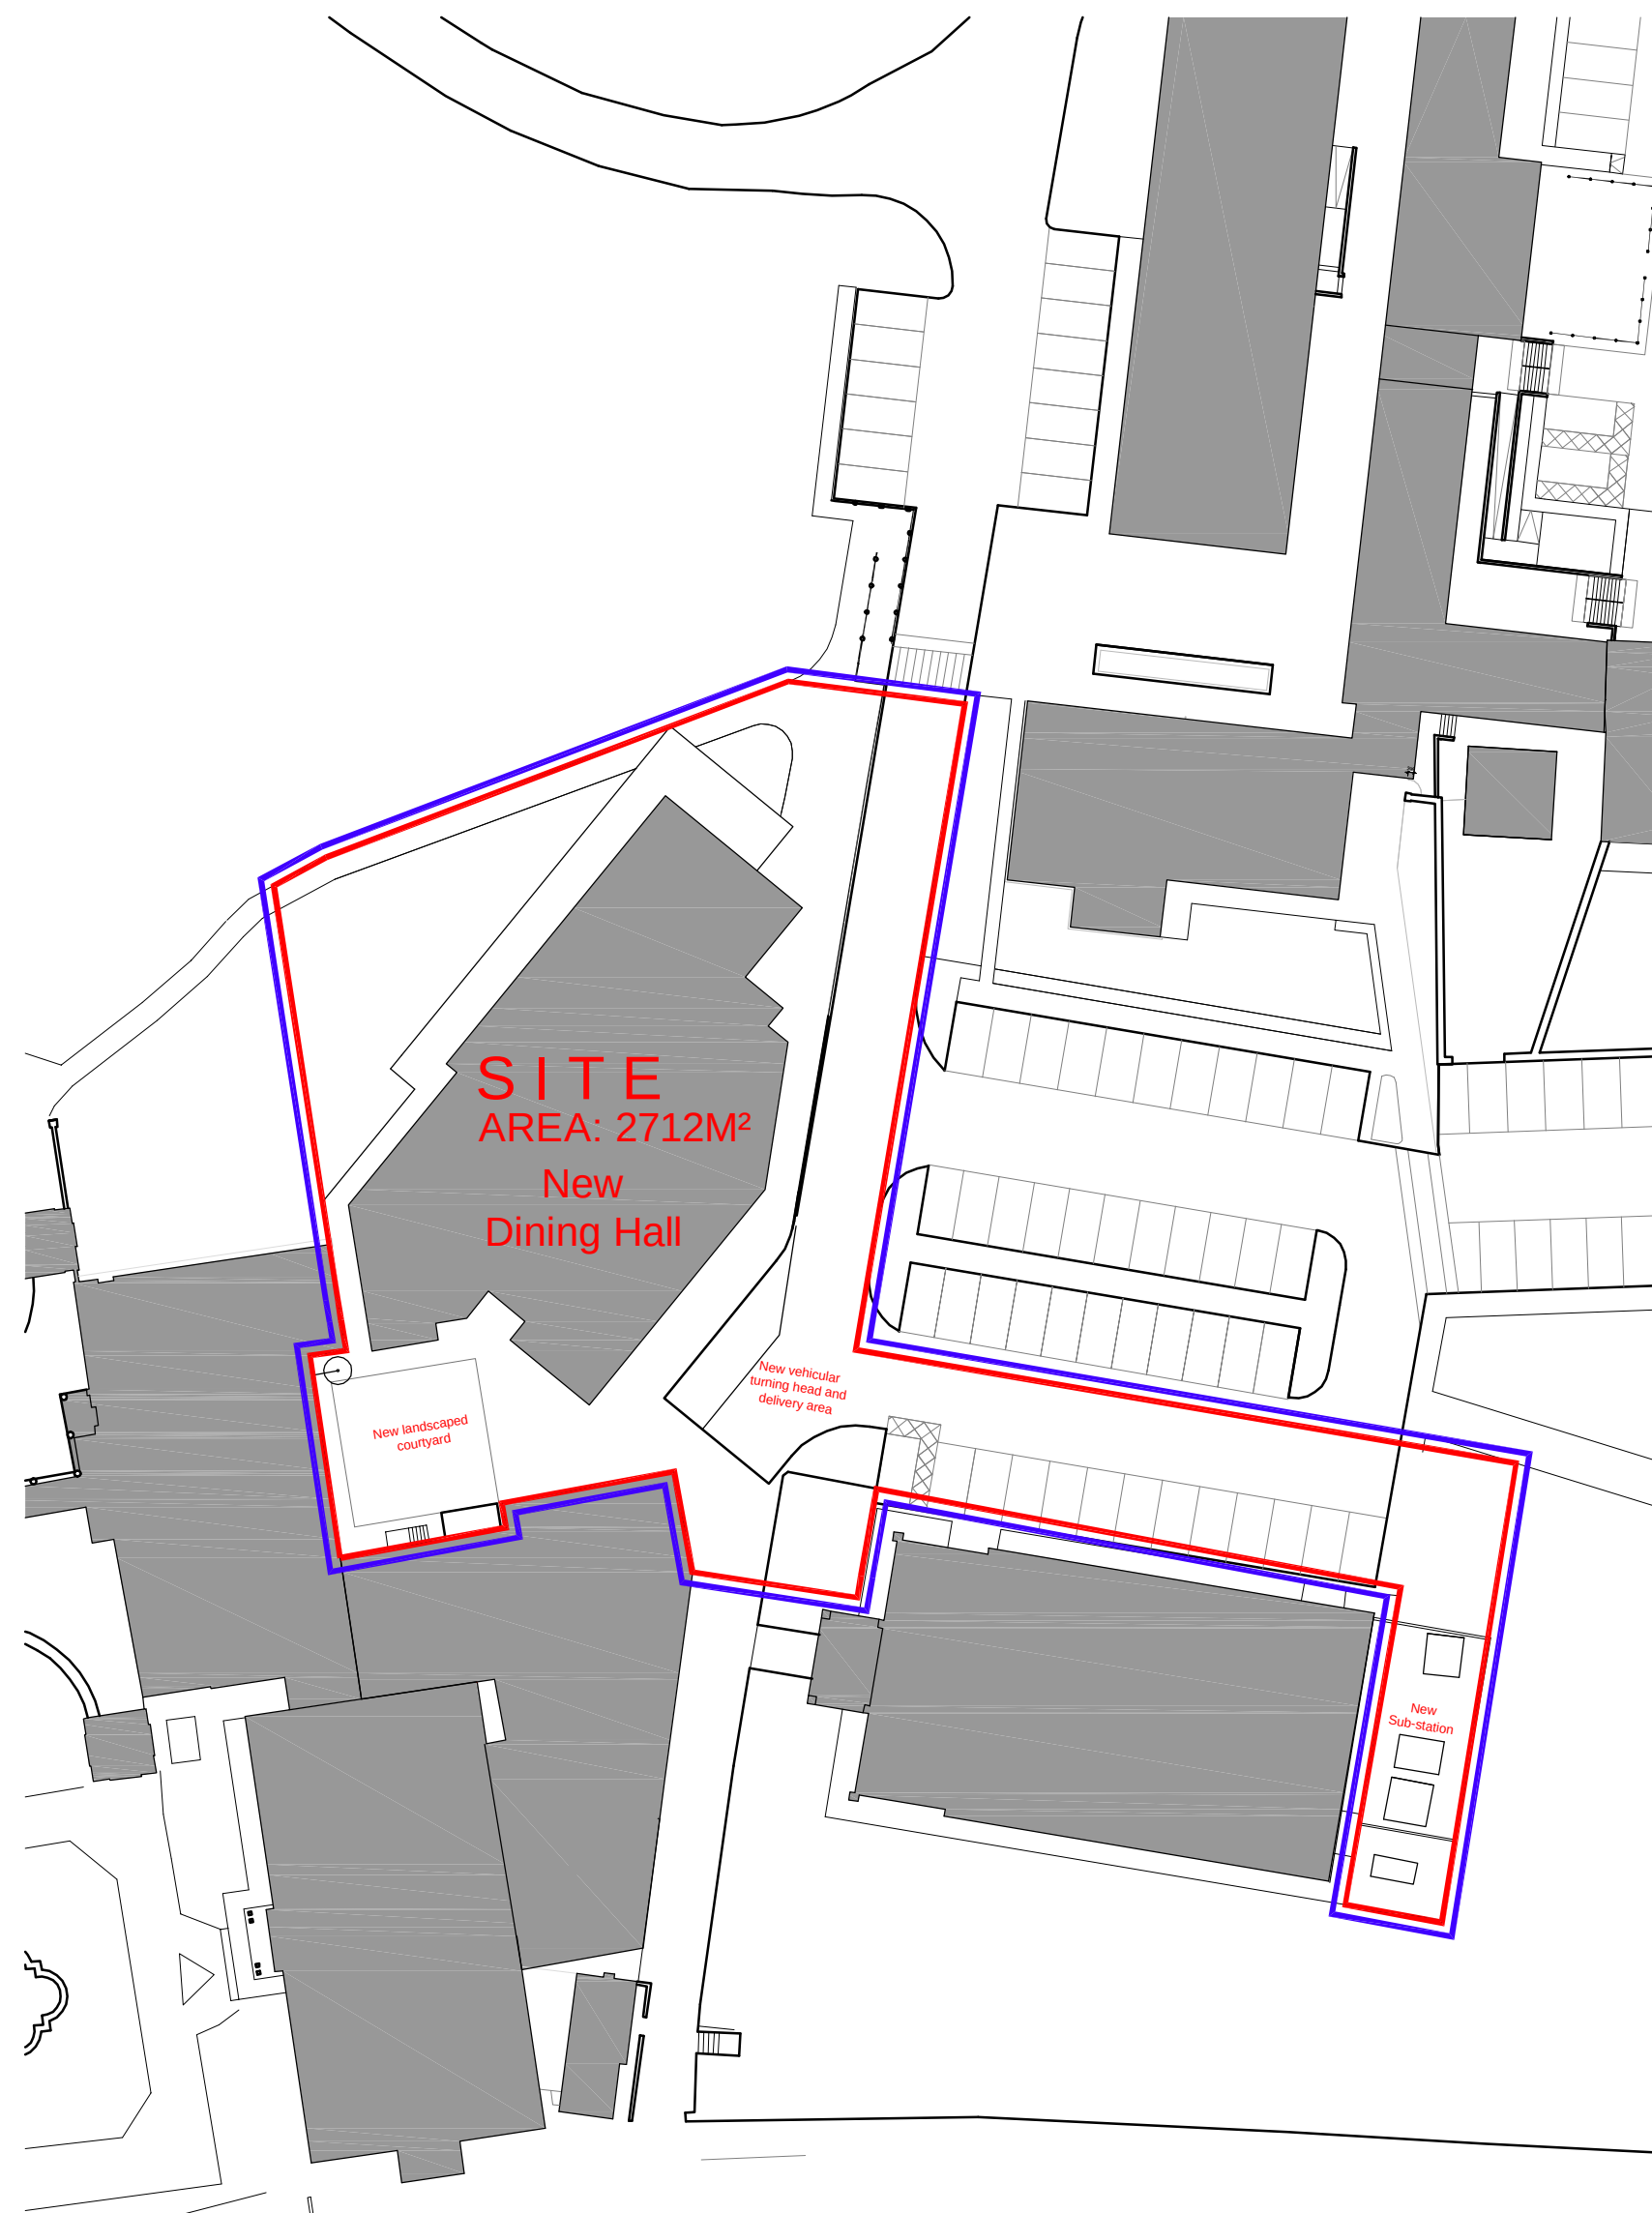

BLOCK PLAN AS PROPOSED

REV.	DESCRIPTION	DATE	BY	CHK'D
PLANNING DRAWING (P)				
New Dining Hall and Facility at Foremarke Hall, Repton				
Block Plan as existing and as proposed		DRAWN BY DE	DATE 27/11/2015	SCALE 1:500@A2
		DESIGNED BY MM	DATE 862: P02	REV -

MMA Design Ltd
The Cheese Factory .
Longford Lane . Longford .
Ashbourne . Derbyshire .
DE6 3DT

Tel: 01335 330510
Fax: 01332 362016

info@matthewmontague.co.uk
www.matthewmontague.co.uk

MATTHEW MONTAGUE
ARCHITECTS