


© this drawing and the building works depicted are the copyright of **idp** and may not be reproduced or amended except by written permission. no liability will be accepted for amendments made by other persons.

all dimensions to be checked on site and architect notified of any discrepancies prior to commencement.
do not scale.

notes:

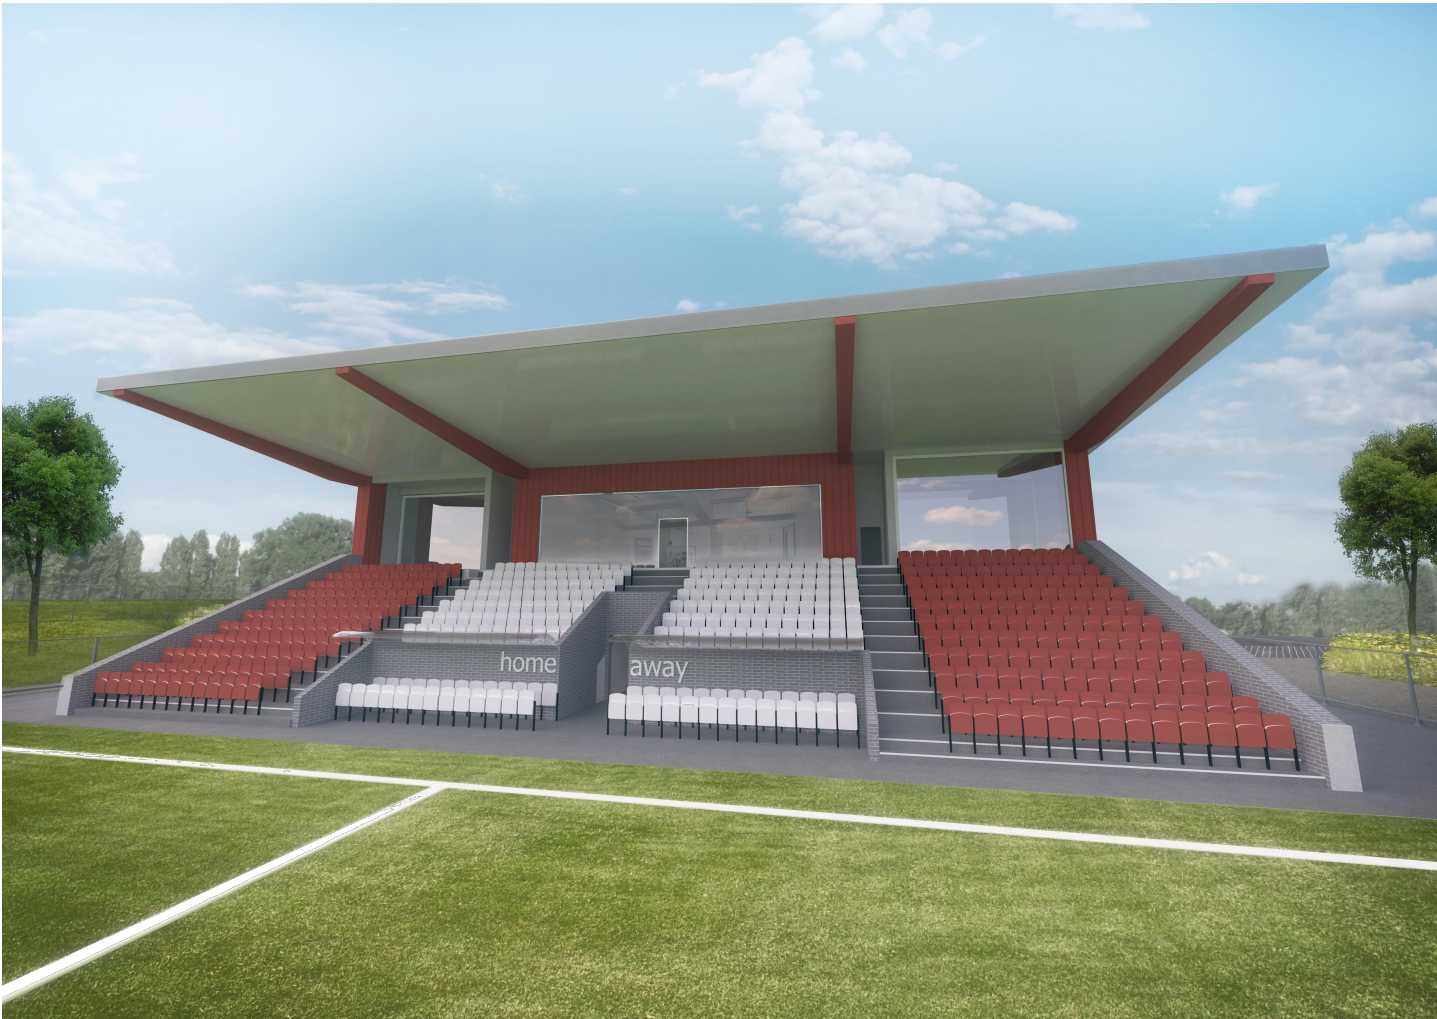


View 1



View 2

Key Plan

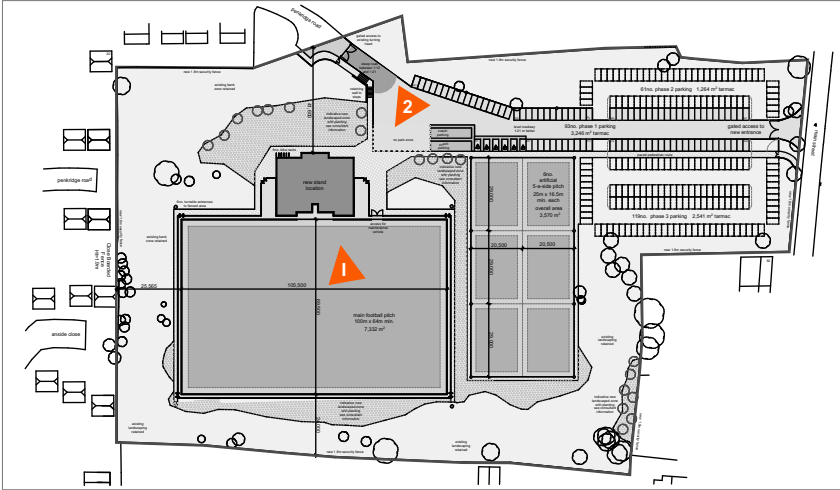

rev: date: comment(s): name: check:



ARCHITECTS.
URBAN DESIGNERS.
PLANNERS.
PROJECT MANAGERS.
LANDSCAPE ARCHITECTS.
WE ARE IDP.

status: **PLANNING** RIBA Stage: **3**

client: **Gresley Developments Ltd**

job: **Gresley FC**

title: **3D Visualisations**

drawn: **AJS** date: **09/10/15**

checked: **JJH** scale @ a3: **NTS**

job no: **C2431** drg no: **110**

IDP GROUP 27 SPON STREET COVENTRY CV1 3BA

T: **+44 (0)24 7652 7600** E: info@idpgroup.com

www.weareidp.com