
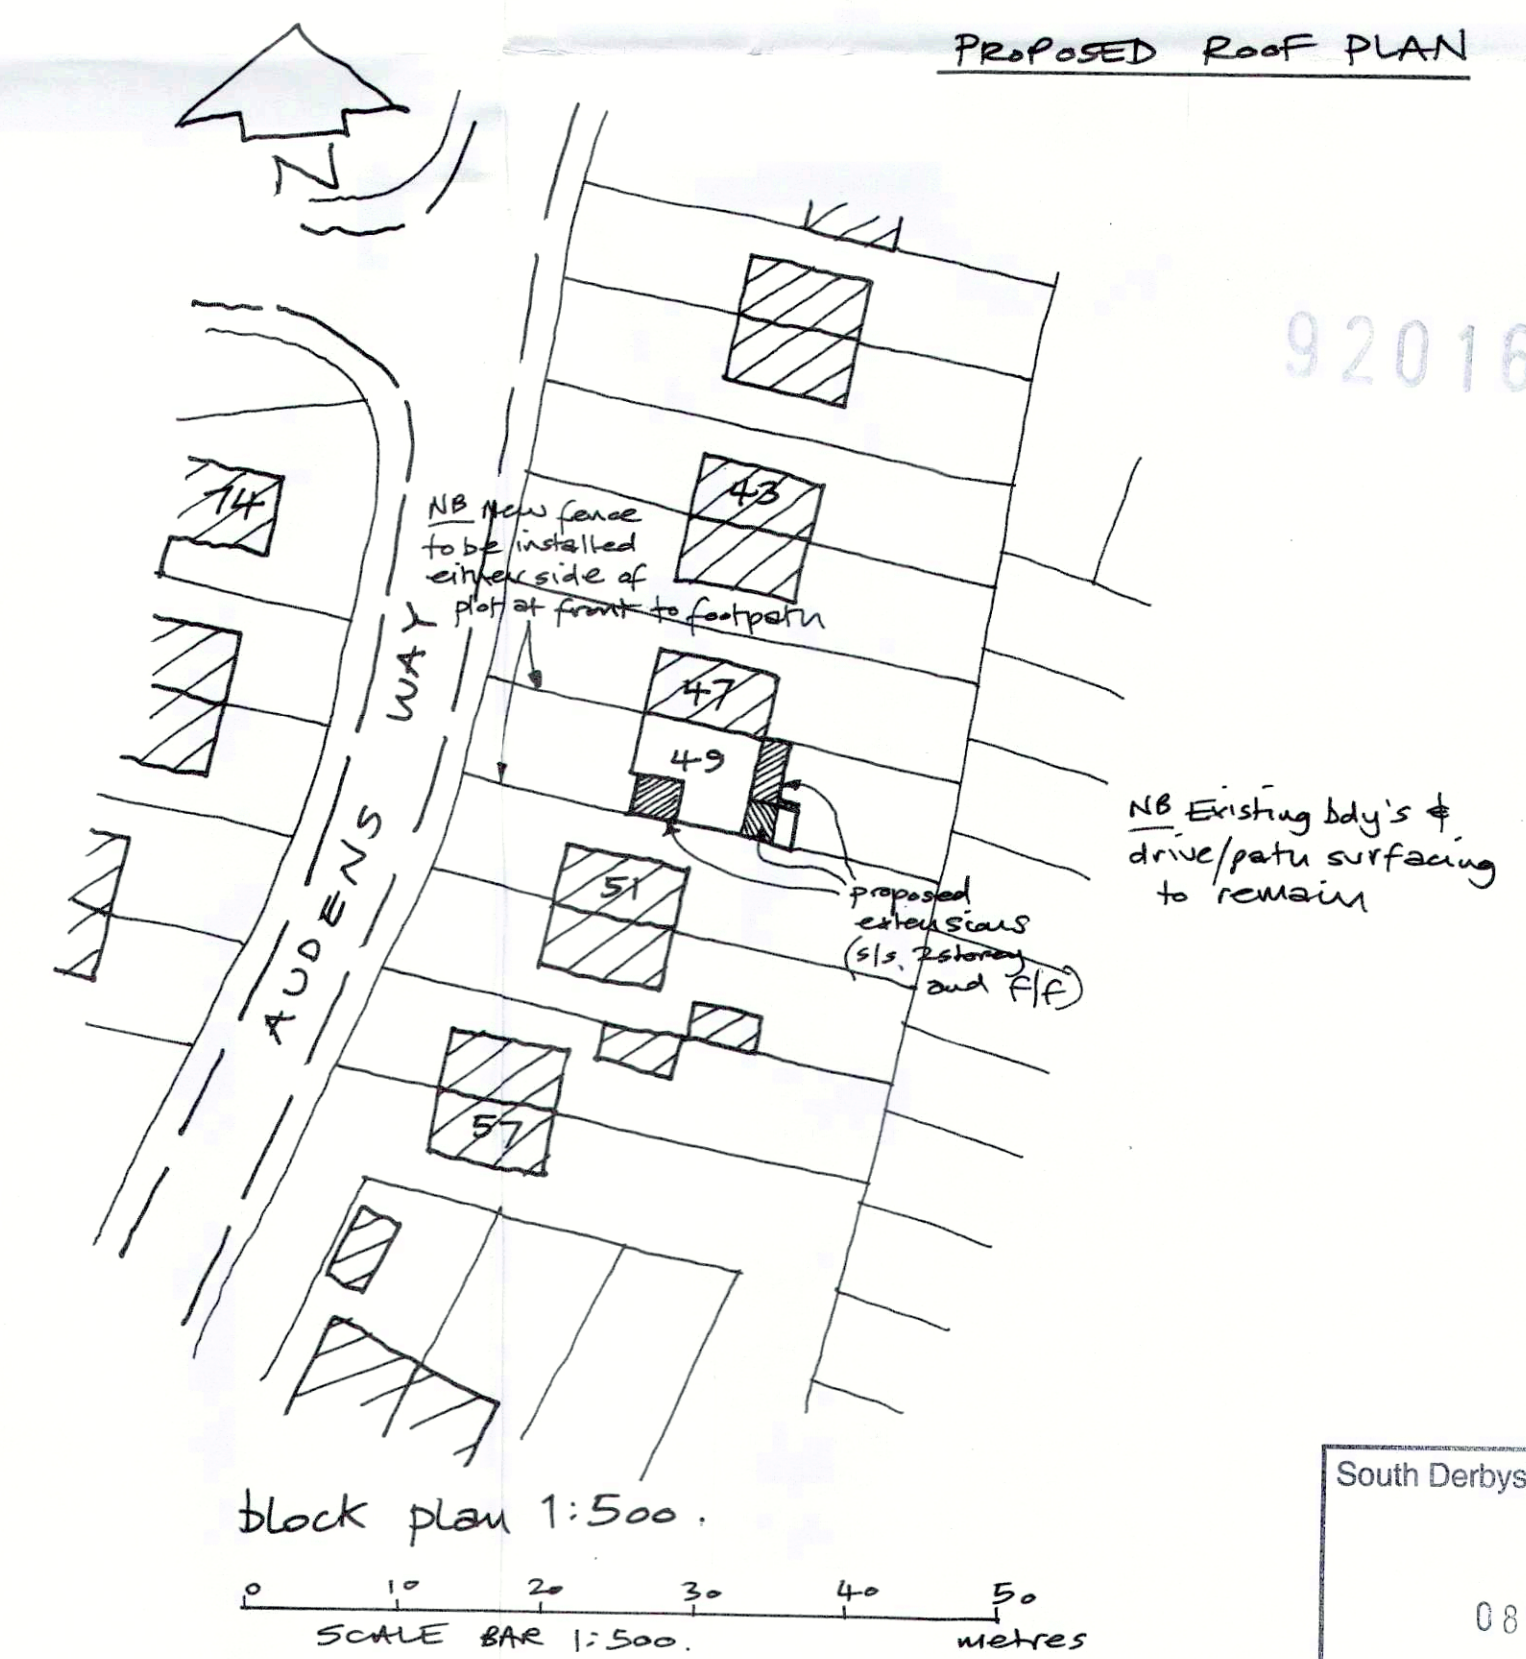
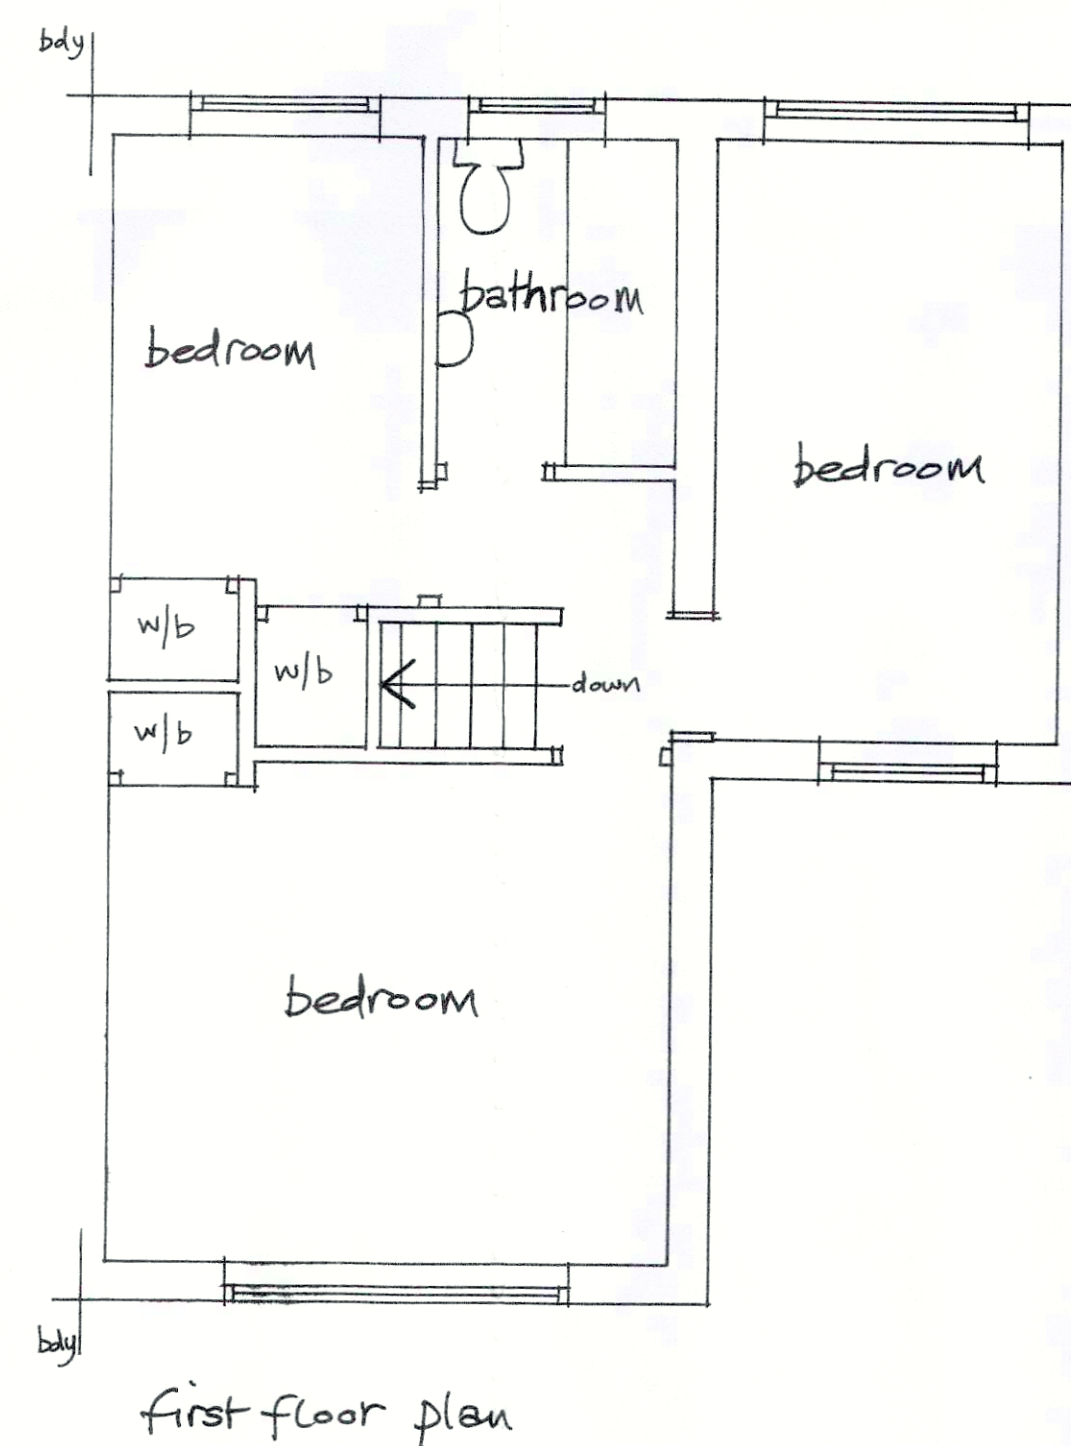
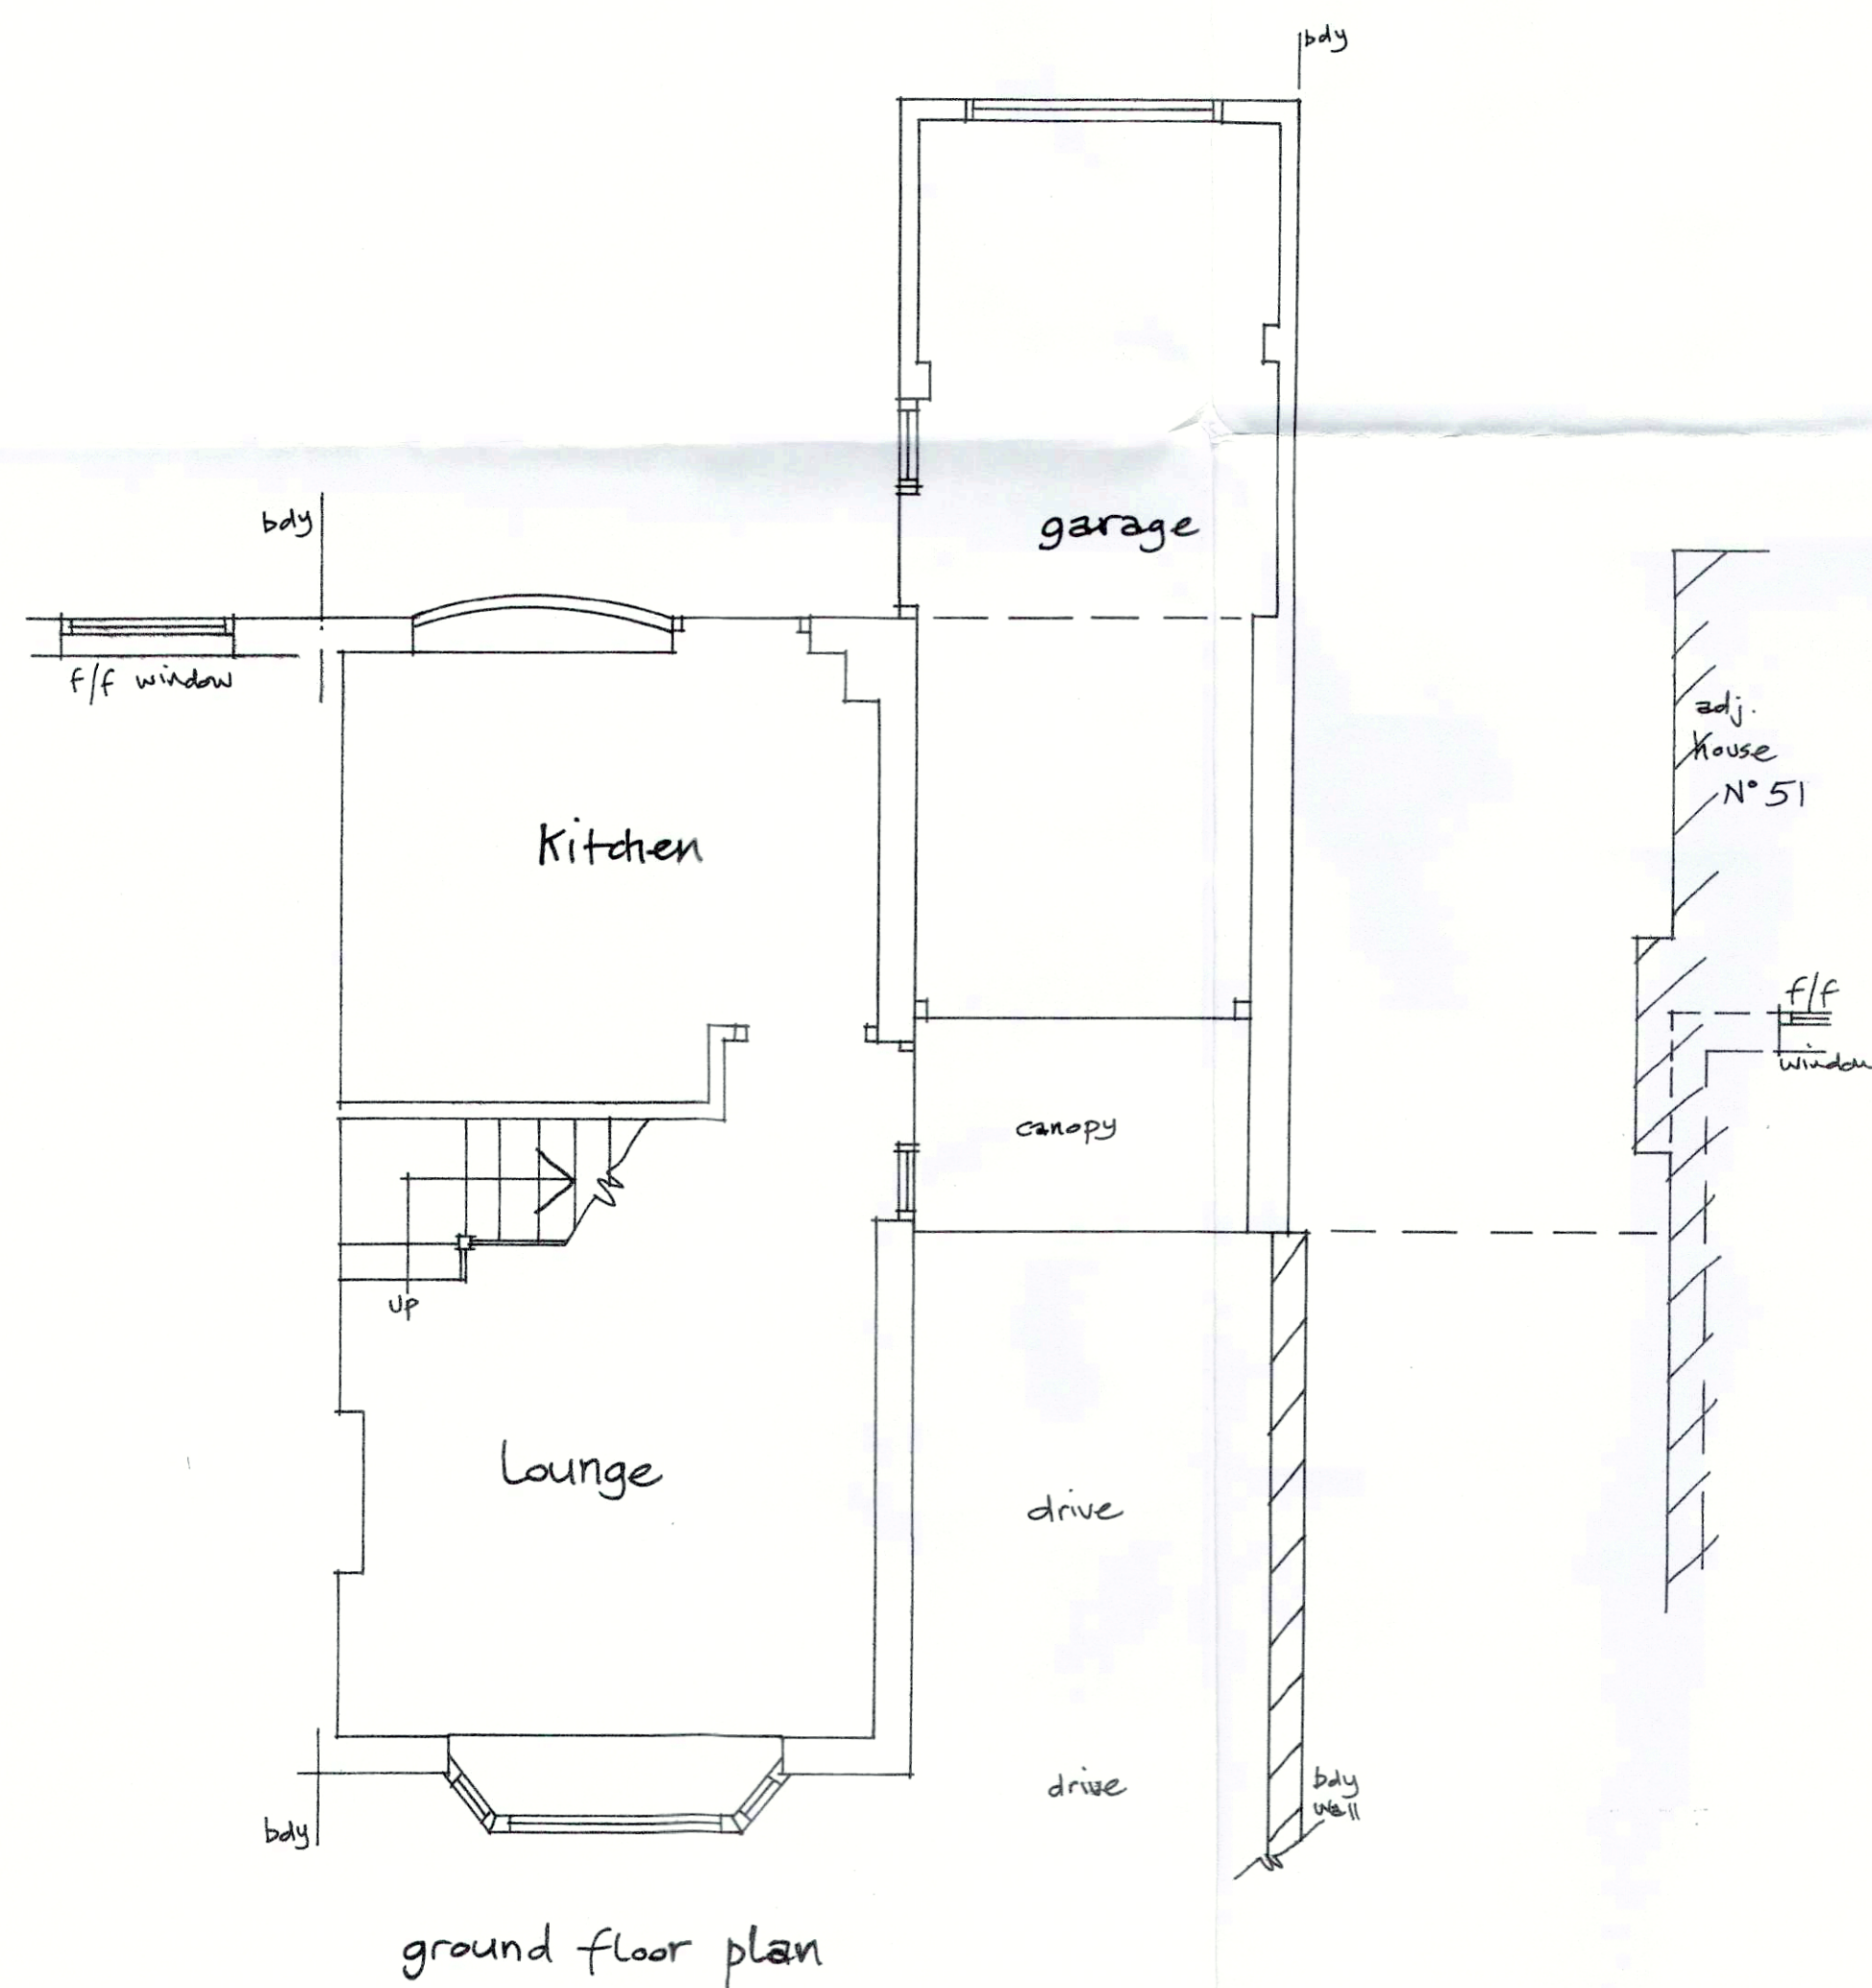
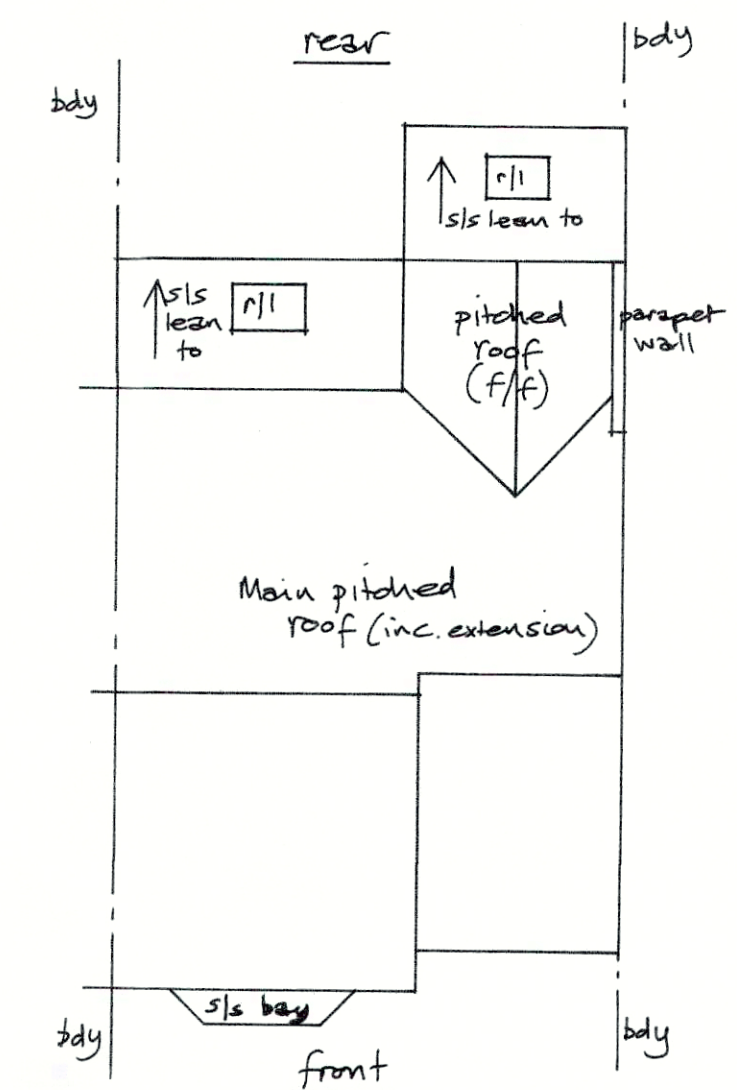
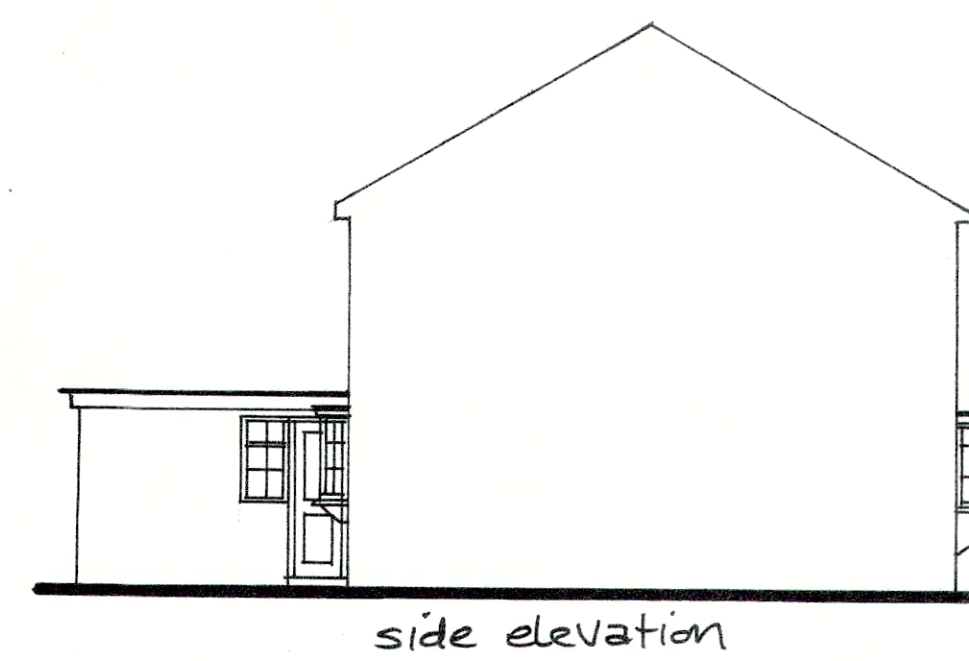
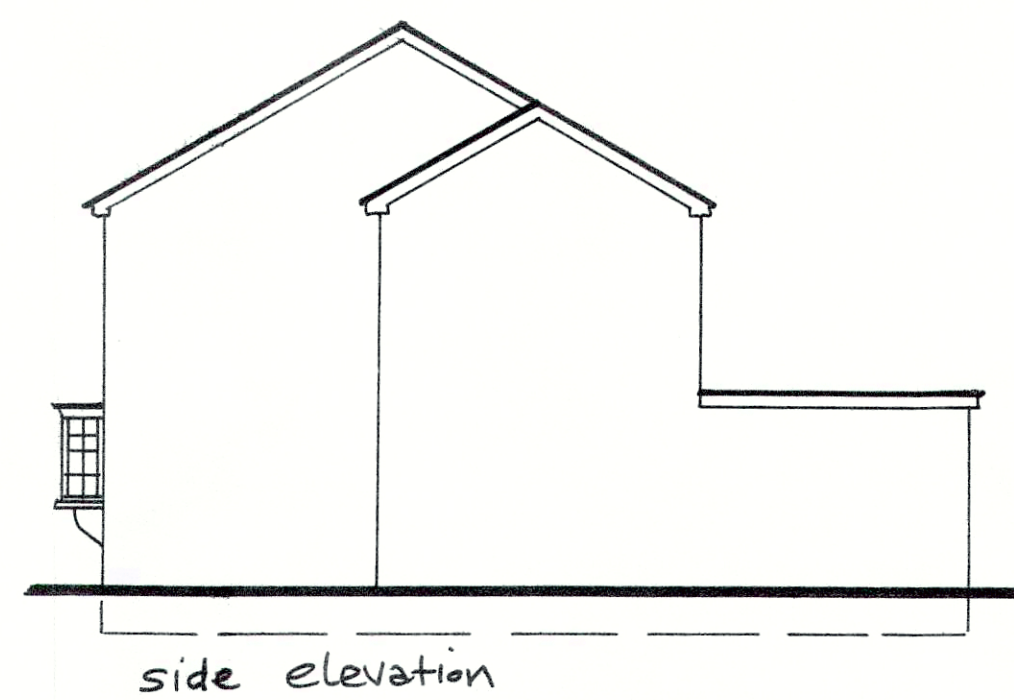


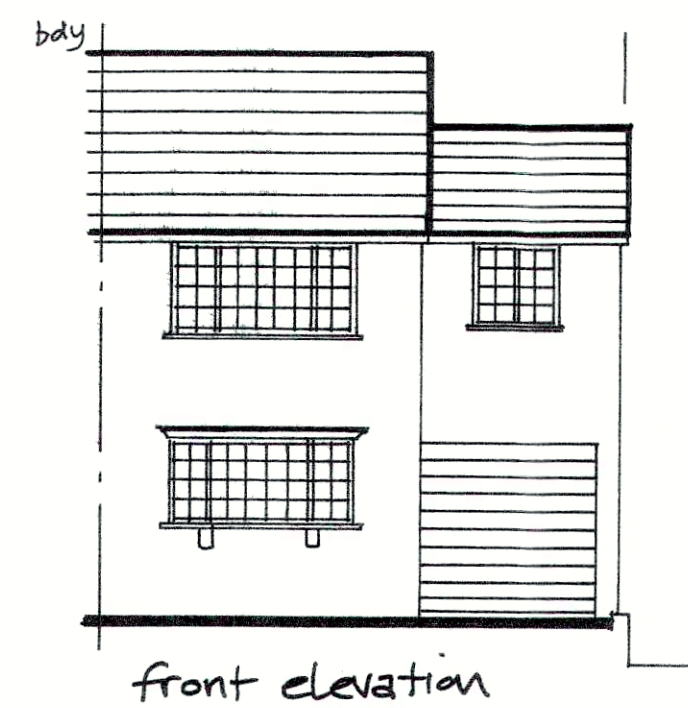

92016/0132

South Derbyshire District Council  
08 FEB 2016  
Community & Planning Services

AS EXISTING.

SCALE BAR 1:50. 0 1 2 3 4 5 6 7 8 9 10 metres  
SCALE BAR 1:100. 0 1 2 3 4 5 6 7 8 9 10 metres  
All dimensions to be checked on site  
PAPER SIZE A1  
Proposed extensions at 49, Audens Way, Midway.  
N. 10116, 24, The City, Woodville, Swadlincote, Derby, DE11 7DH. Telephone (01293) 212361.  
Scales: 1:50, 1:100 (UOS). Date: January 2016. Drg. no: NA/CCAW/1.