


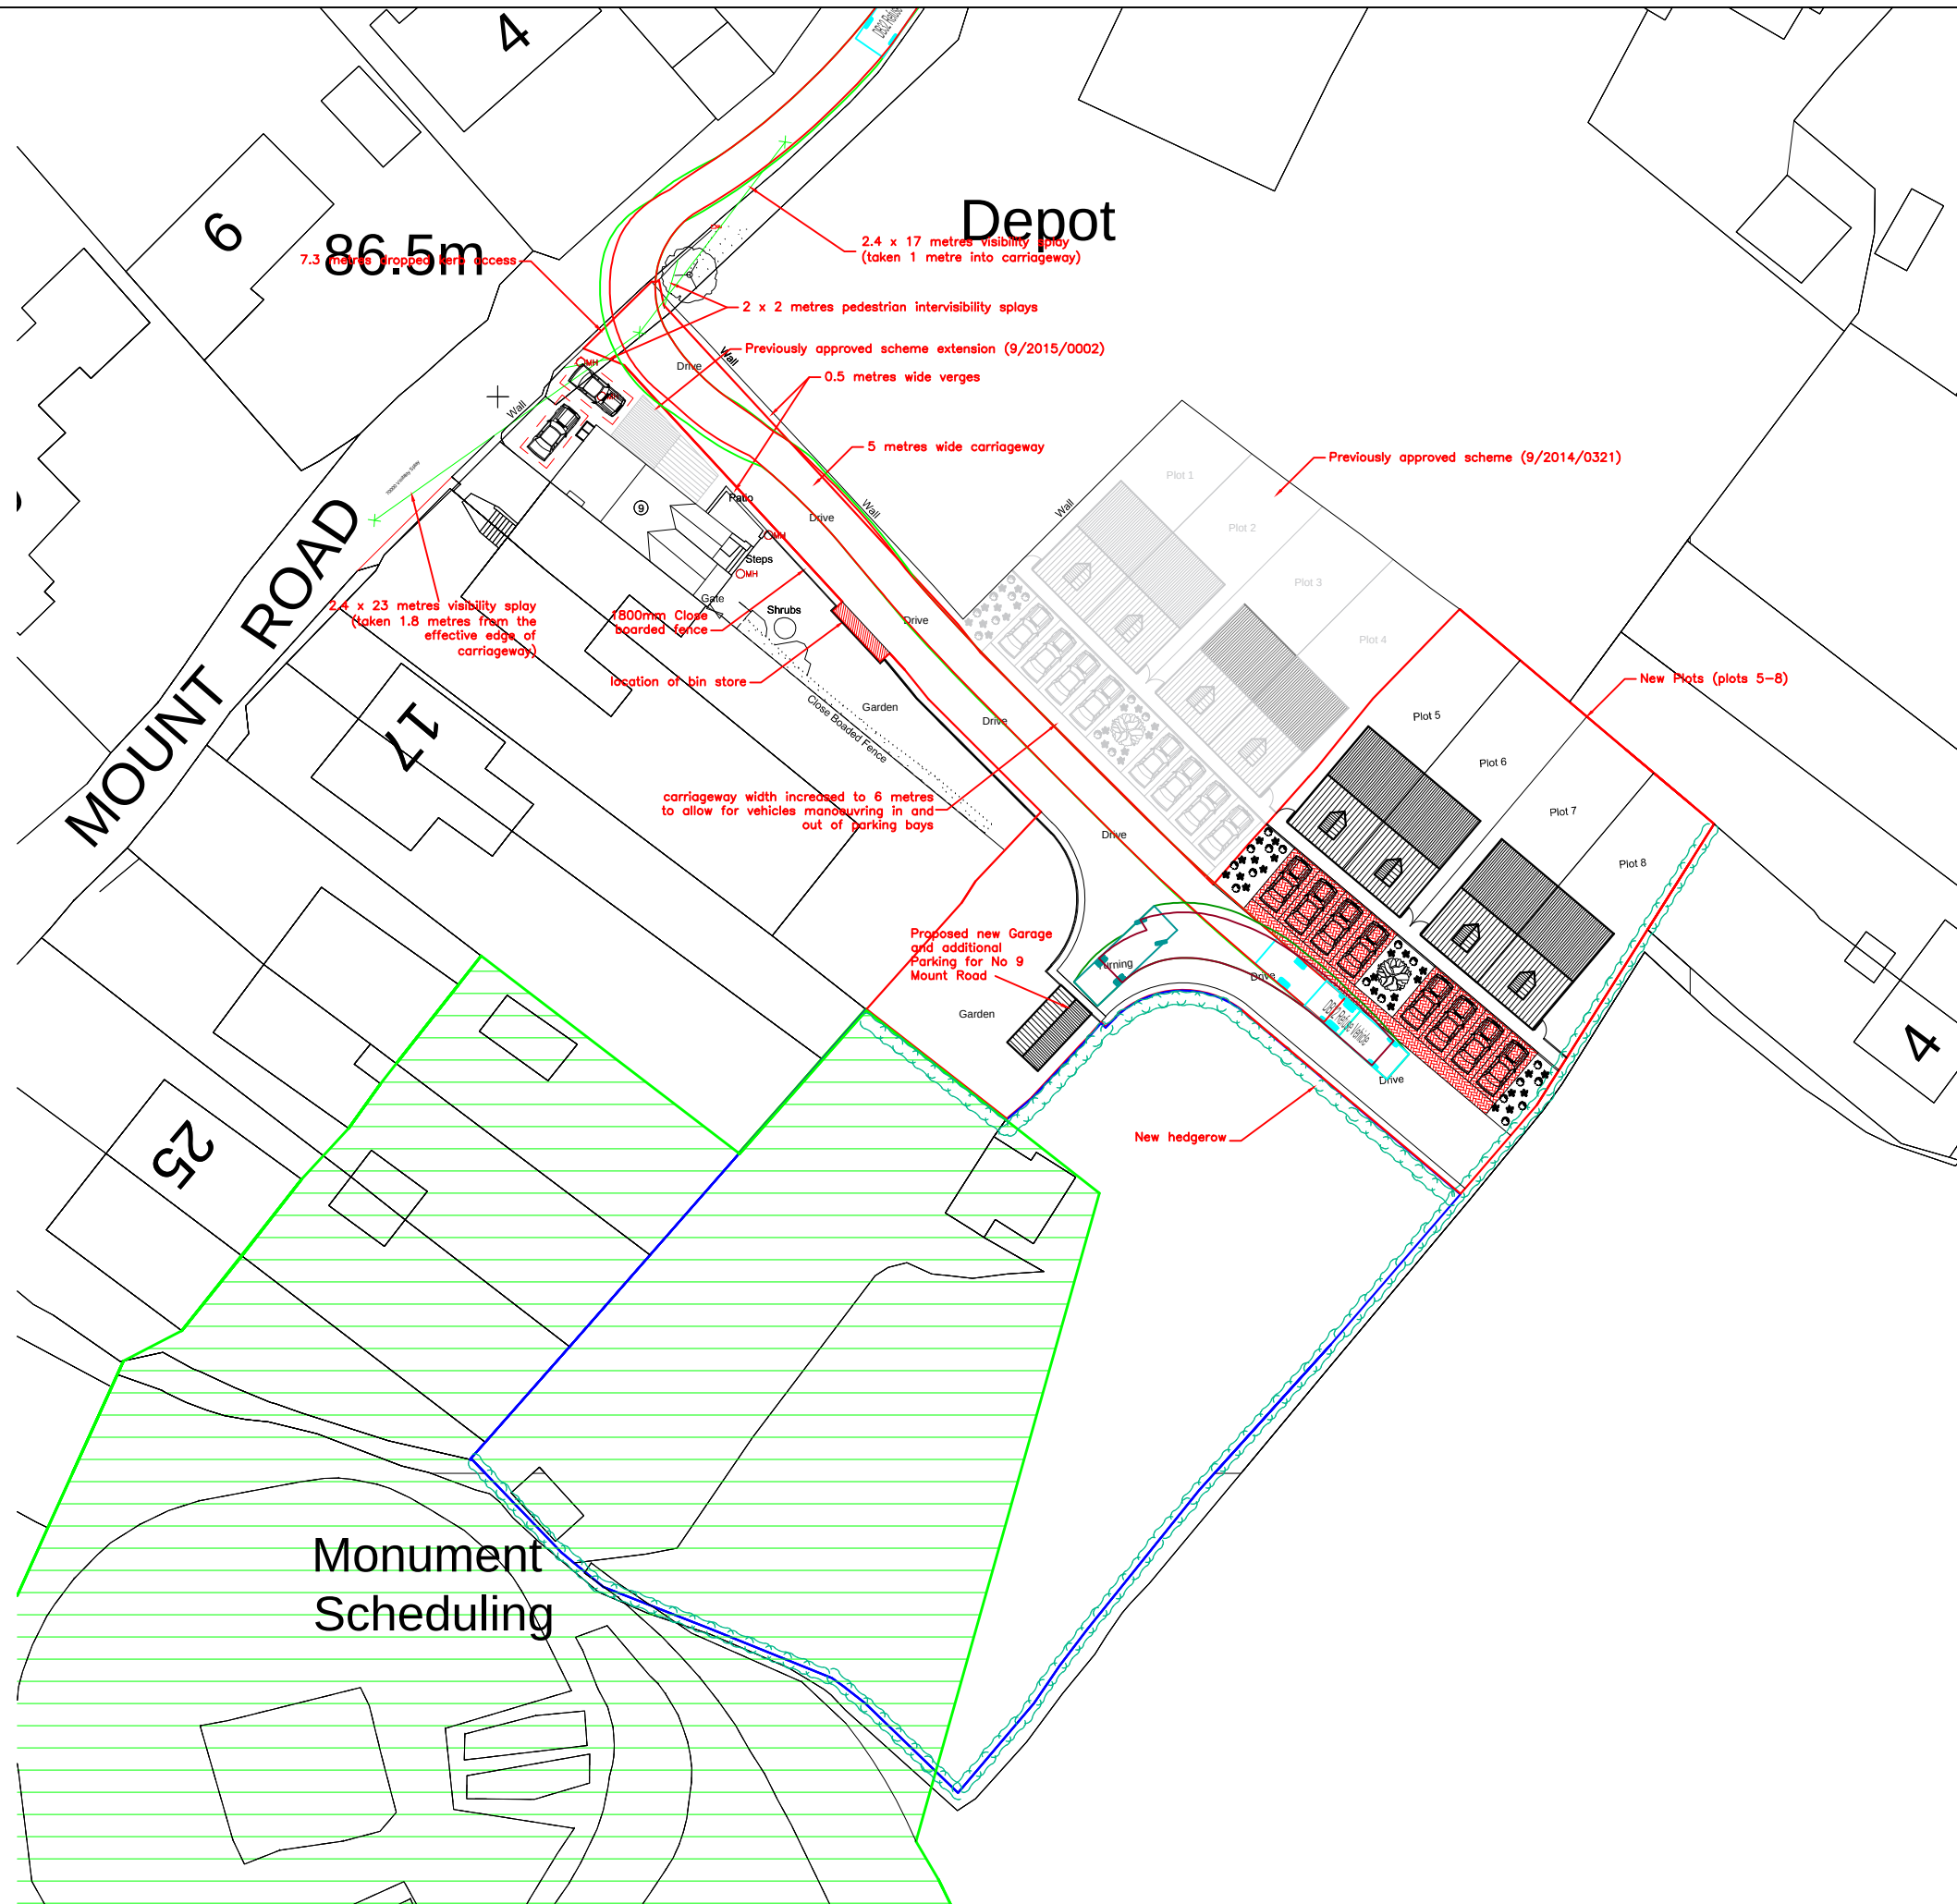

General Notes

A3

NOTE!

All dimensions, levels and notes are to be checked on site prior to commencement of any works.

Any discrepancies found or uncertainties should be informed immediately!

It is the Builders Responsibility to check all measurements on site and take full responsibility for the construction phase of the project, including all H & S responsibilities under CDM 2015.



LMG design
Architectural Services

A	Additional car parking removed	May 15
No.	Revision/Issue	Date

Client & Drawing Title:

Mrs Janet Sellers
Proposed Block Plan

Project Name and Address

Land to the Rear of 9 Mount Road,
Church Gresley
Swadlincote
Derbyshire
DE11 9ES

Proposed Housing Development

Architect:	LEE GOUGH	Sheet
Date	Nov 15	TWO Rev A
Scale	1:500	